


DO NOT SCALE DRAWING EXCEPT FOR PLANNING PURPOSES
ALL DIMENSIONS TO BE CHECKED ON SITE

PROPOSED MATERIAL FINISHES

WALLS - PALE GREY PAINTED RENDER TO MATCH EXISTING
ROOF TILES - RED TILES TO MATCH EXISTING
GLAZED SCREEN FRAMES - WHITE PVC-U
BI-FOLDING DOORS - WHITE ANODISED ALUMINIUM
ROOF LIGHT - WHITE PVC-U

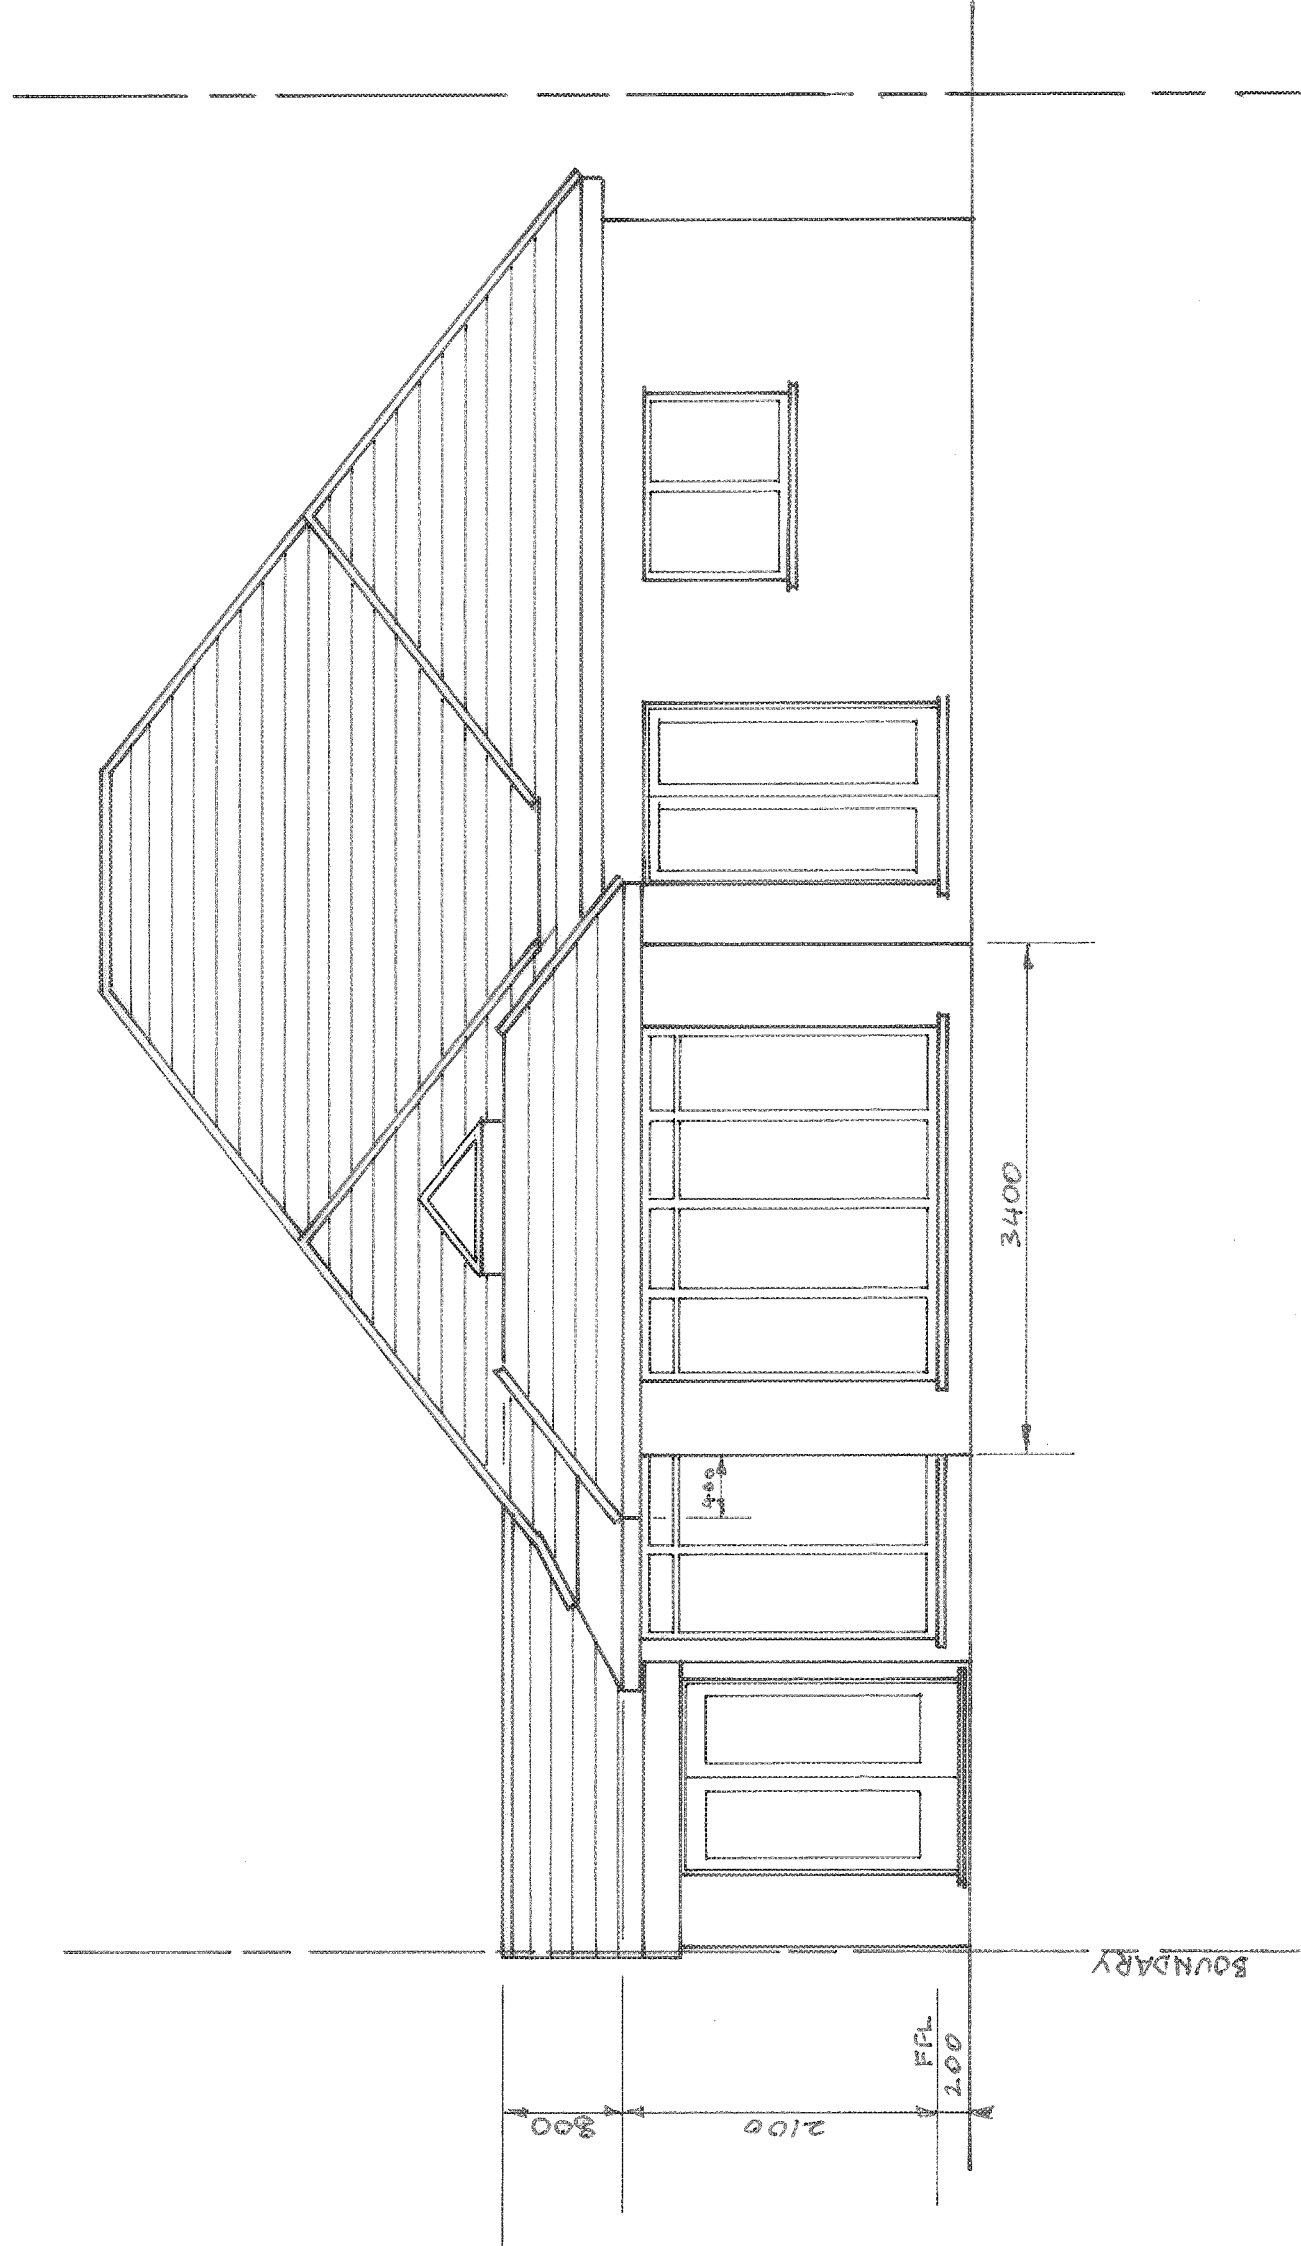

PROPOSED ORANGERY TO REAR ELEVATION
10 CISSBURY ROAD, FERRING, BN12 6QJ
PROPOSED REAR ELEVATION
SCALE - 1:50 DATE - 20/11/2018
DRAWN - H WILMAN DRAWING NO. - CIS/08



1:50