


DO NOT SCALE DRAWING EXCEPT FOR PLANNING PURPOSES
ALL DIMENSIONS TO BE CHECKED ON SITE

BOUNDARY

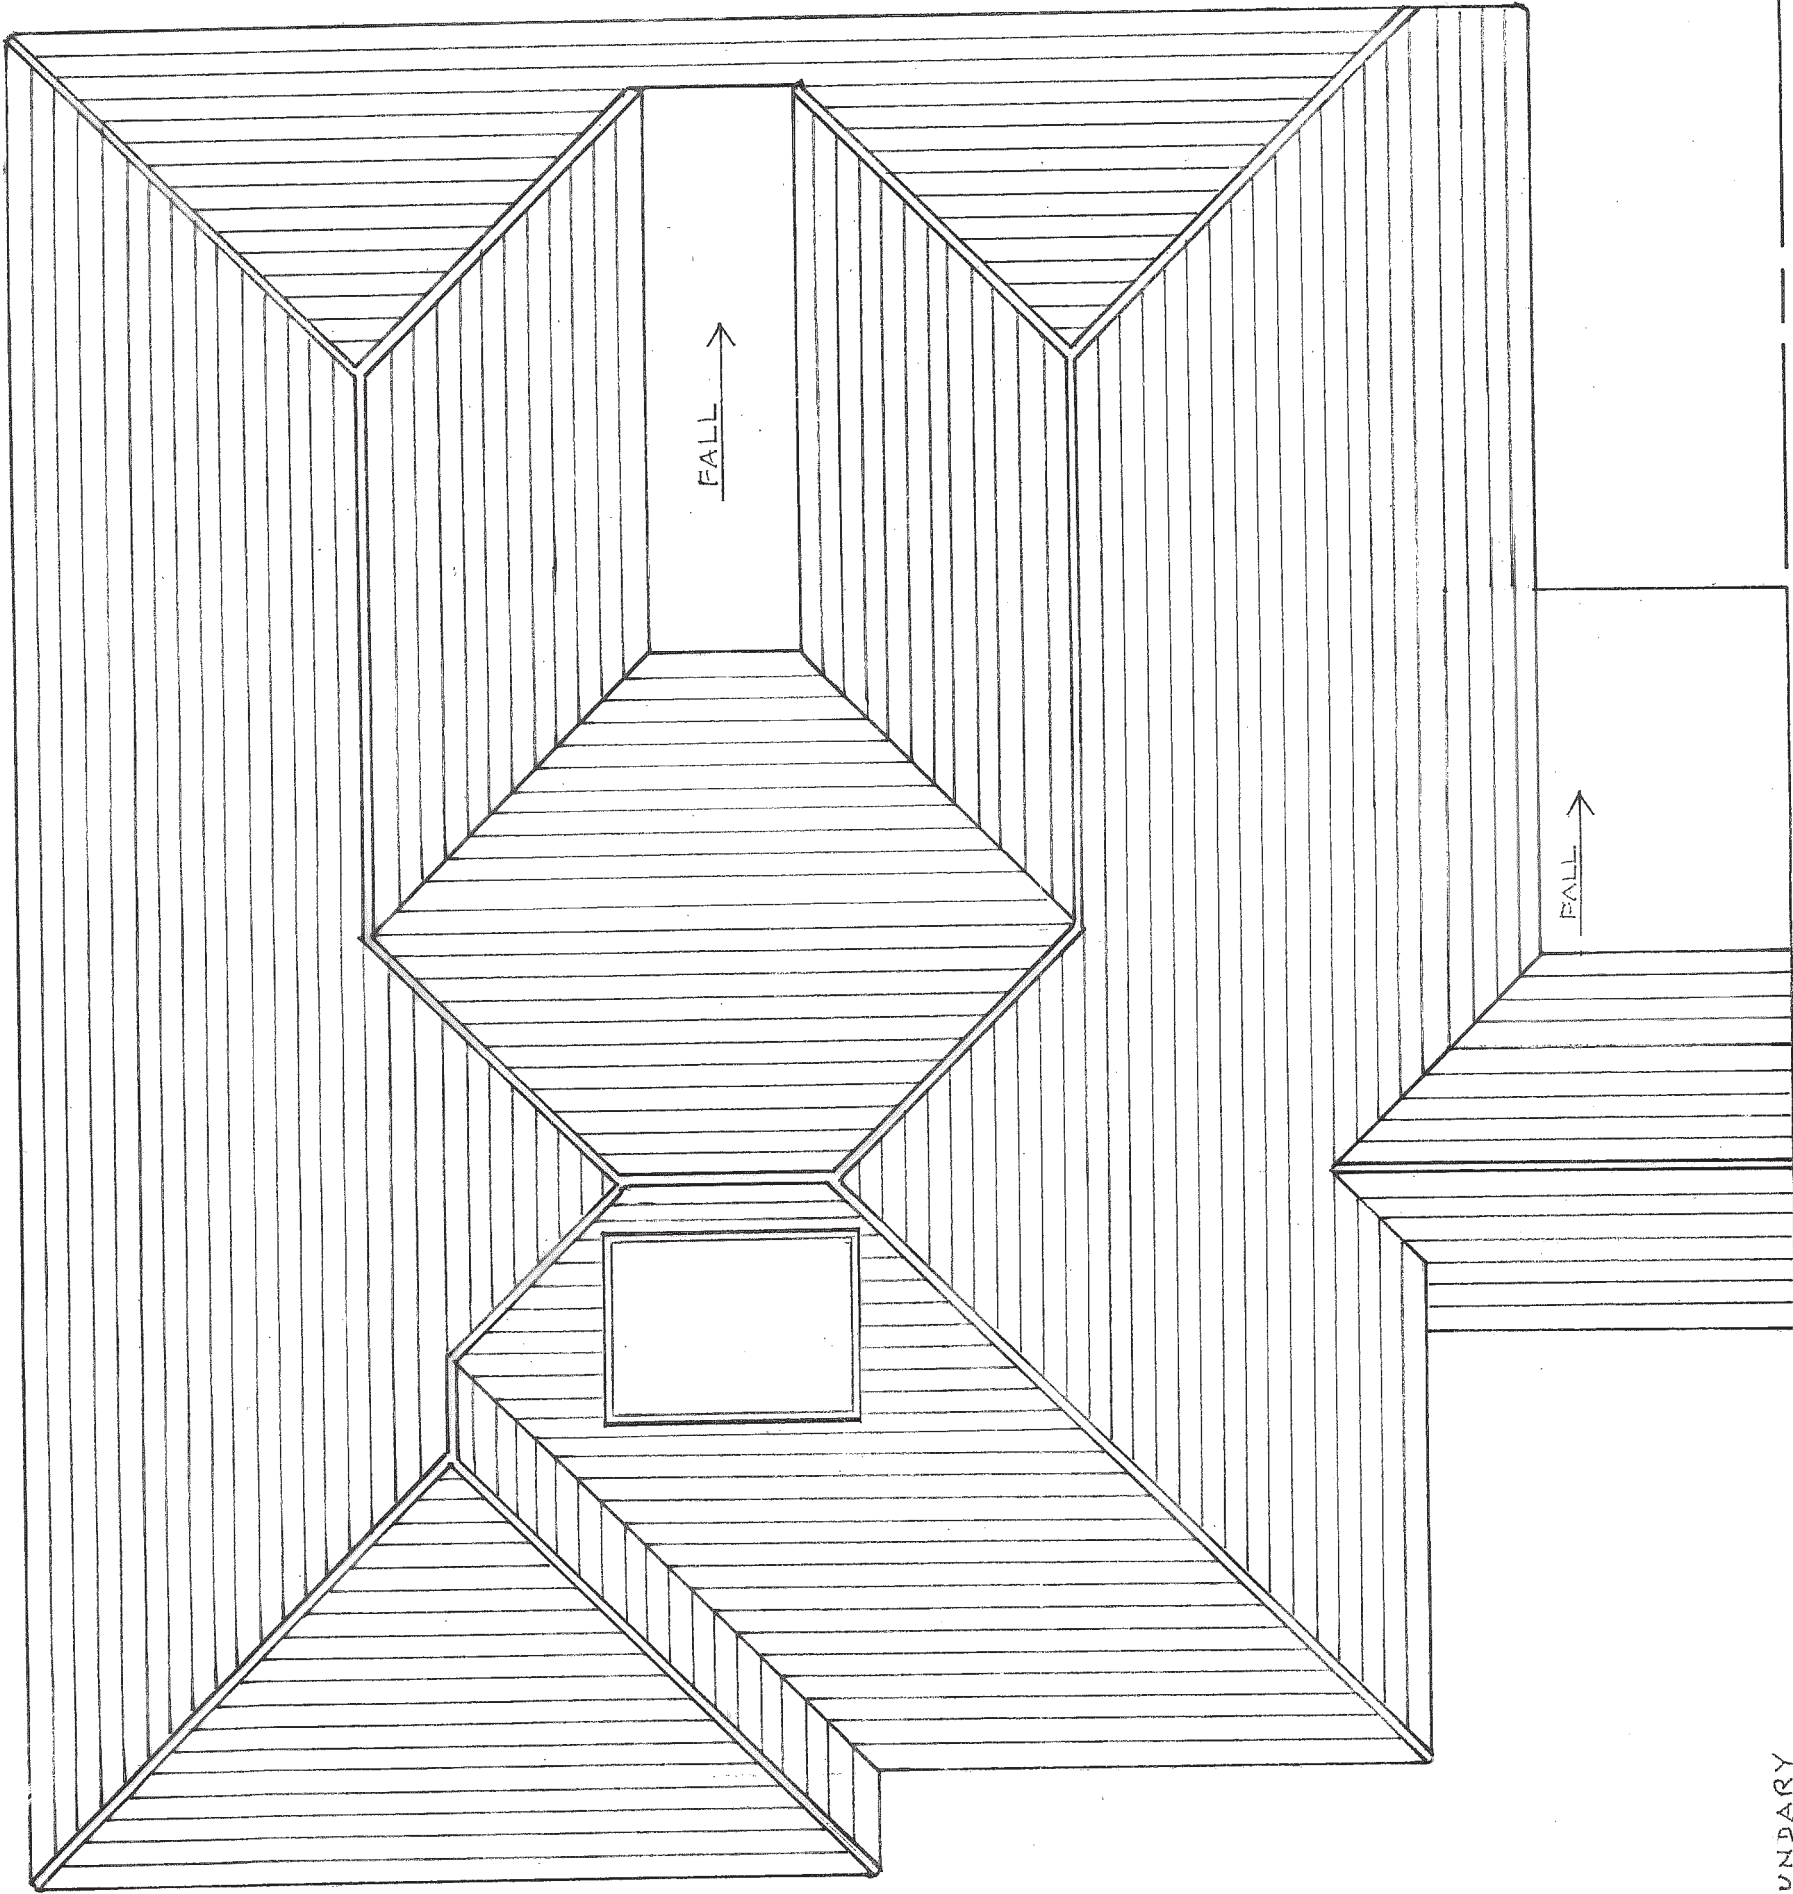

BOUNDARY

PROPOSED ORANGERY TO REAR ELEVATION
10 CISSBURY ROAD, FERRING, BN12 6QJ
EXISTING ROOF PLAN
SCALE - 1:50 DATE - 20/11/2018
DRAWN - H WILMAN DRAWING NO. - CIS/03

