


DO NOT SCALE DRAWING EXCEPT FOR PLANNING PURPOSES
ALL DIMENSIONS TO BE CHECKED ON SITE

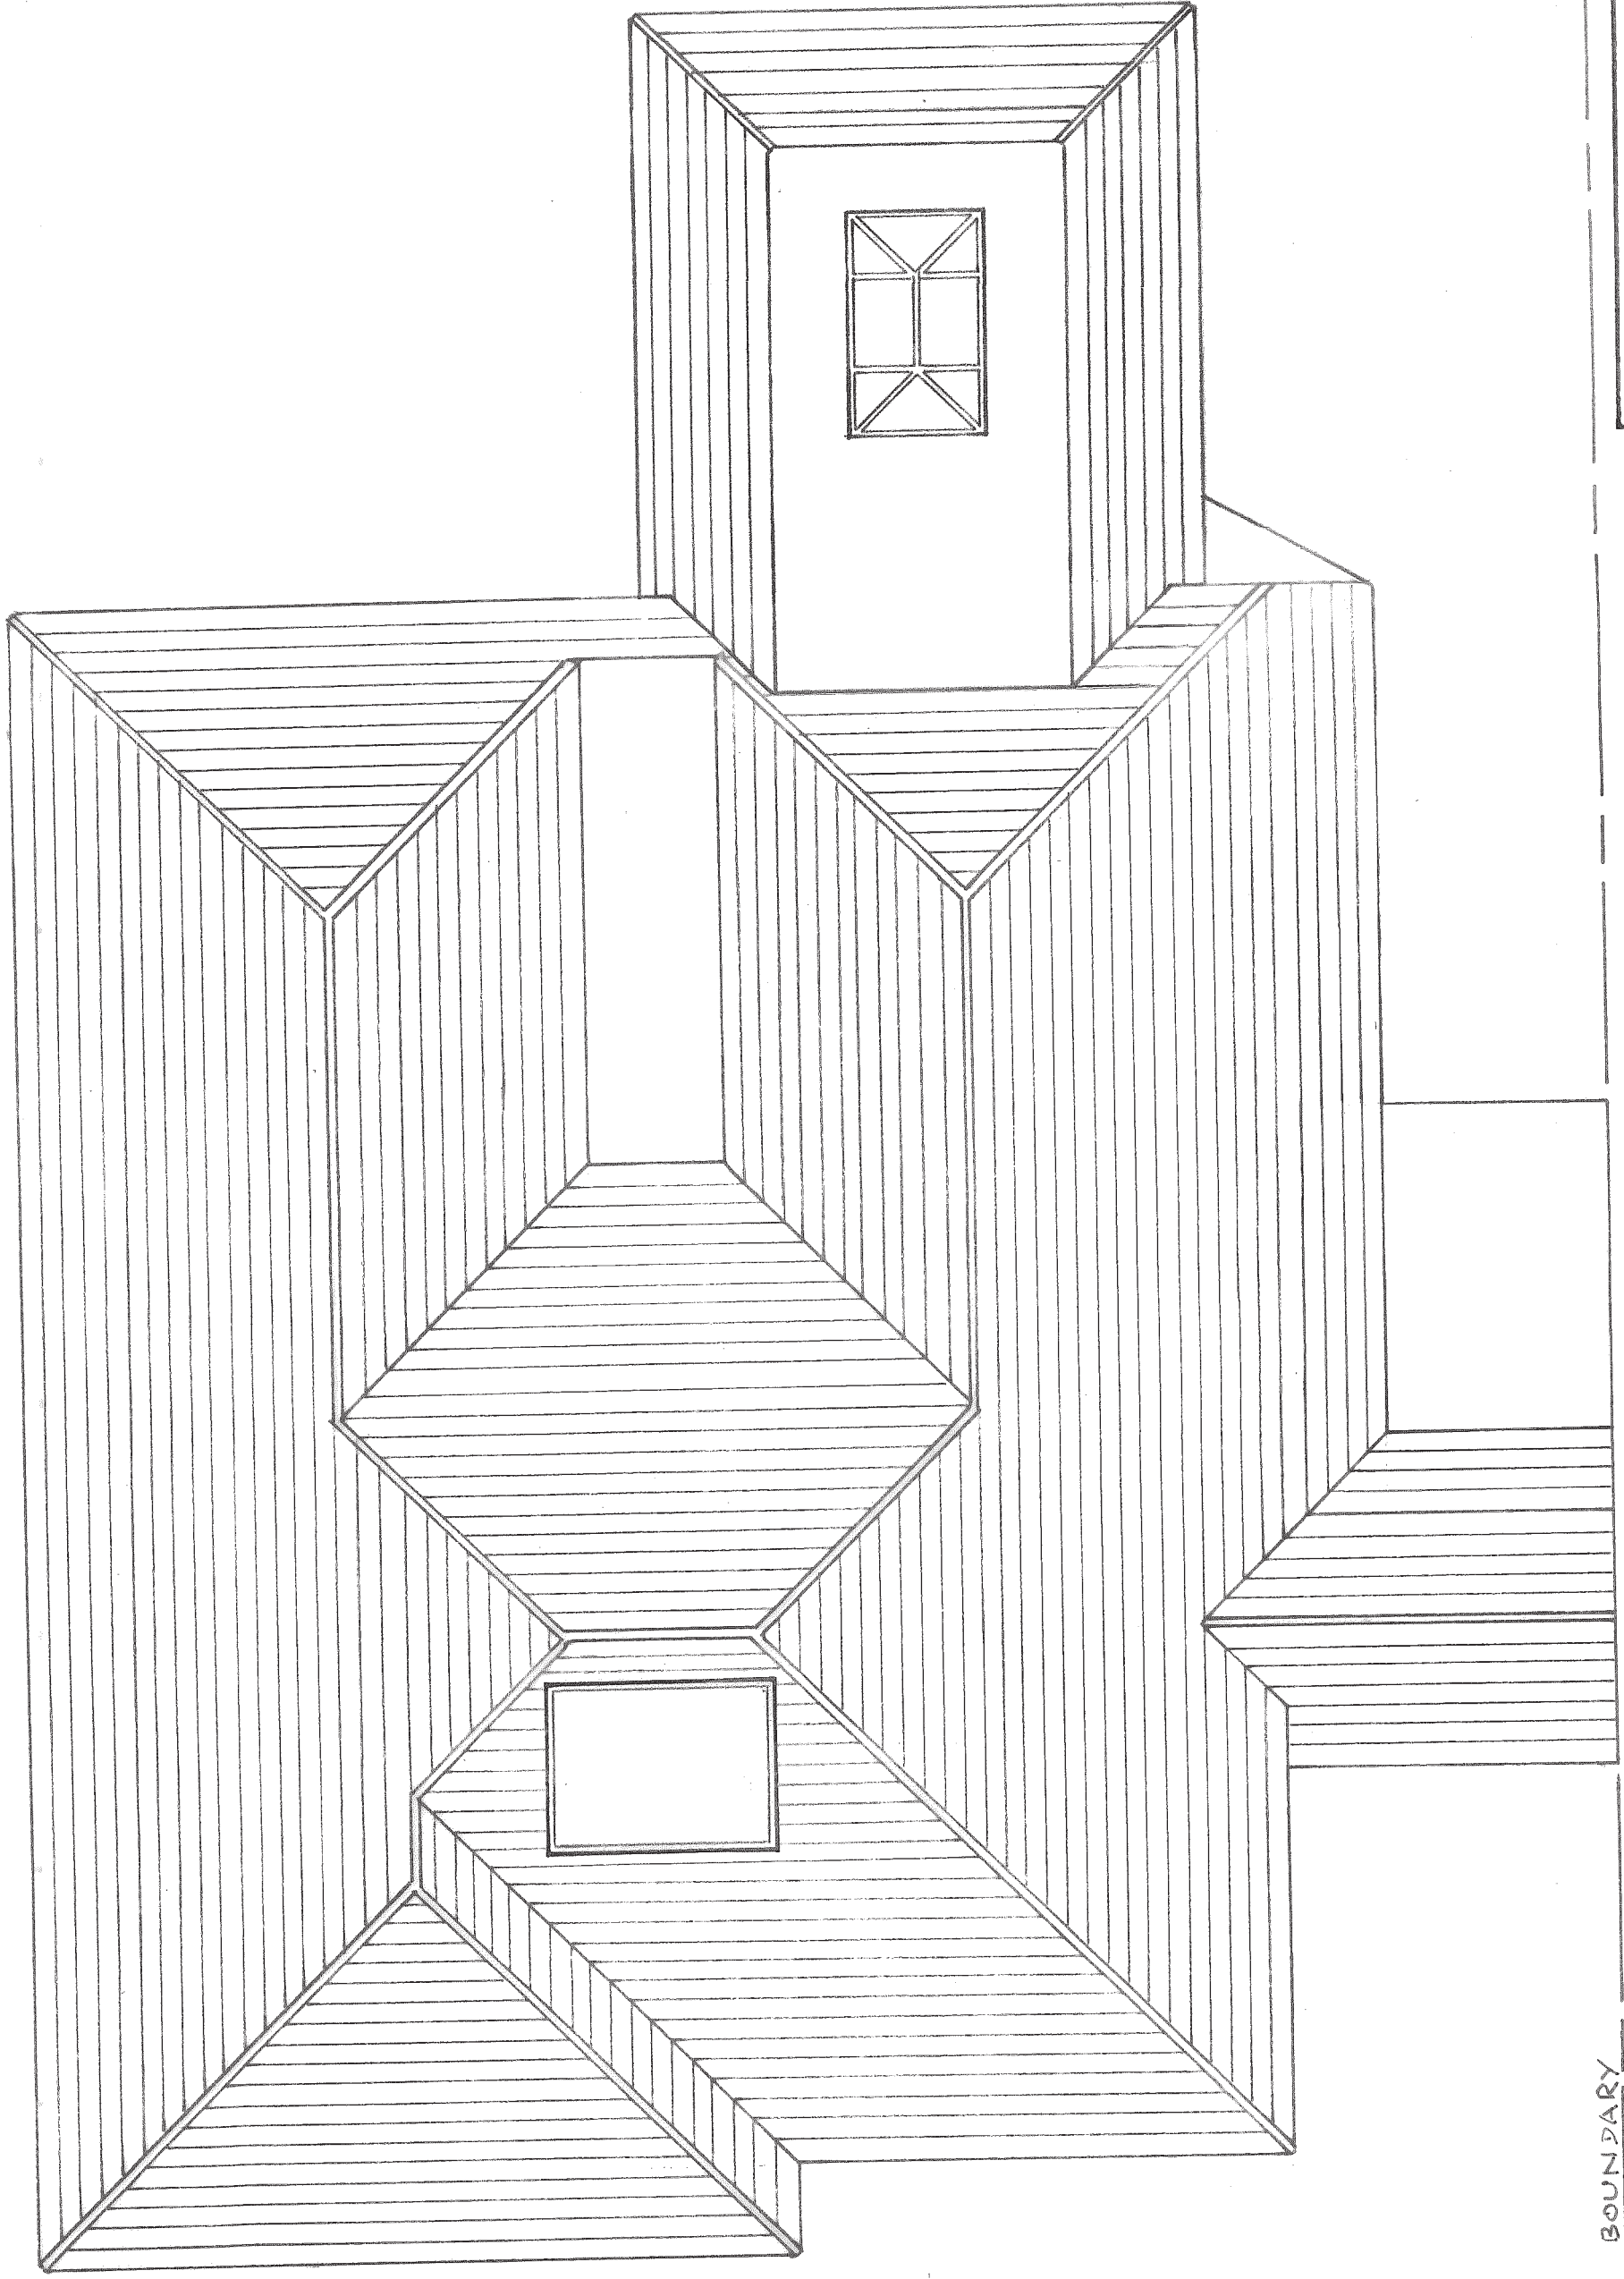

BOUNDARY

PROPOSED ORANGERY TO REAR ELEVATION
10 CISSBURY ROAD, FERRING, BN12 6QJ
PROPOSED ROOF PLAN
SCALE - 1:50 DATE - 20/11/2018
DRAWN - H WILMAN DRAWING NO. - CIS/07

