



DO NOT SCALE DRAWING EXCEPT FOR PLANNING PURPOSES
ALL DIMENSIONS TO BE CHECKED ON SITE

MATERIALS FINISHES
WALLS - PALE GREY PAINTED RENDER
ROOF - RED TILES
WINDOW FRAMES - WHITE PVC-U
FRONT DOOR - LIGHT BROWN PAINTED TIMBER
REAR DOORS + SCREEN - WHITE PVC-U
FACIAS - WHITE PVC-U
GARAGE DOOR - WHITE PAINTED

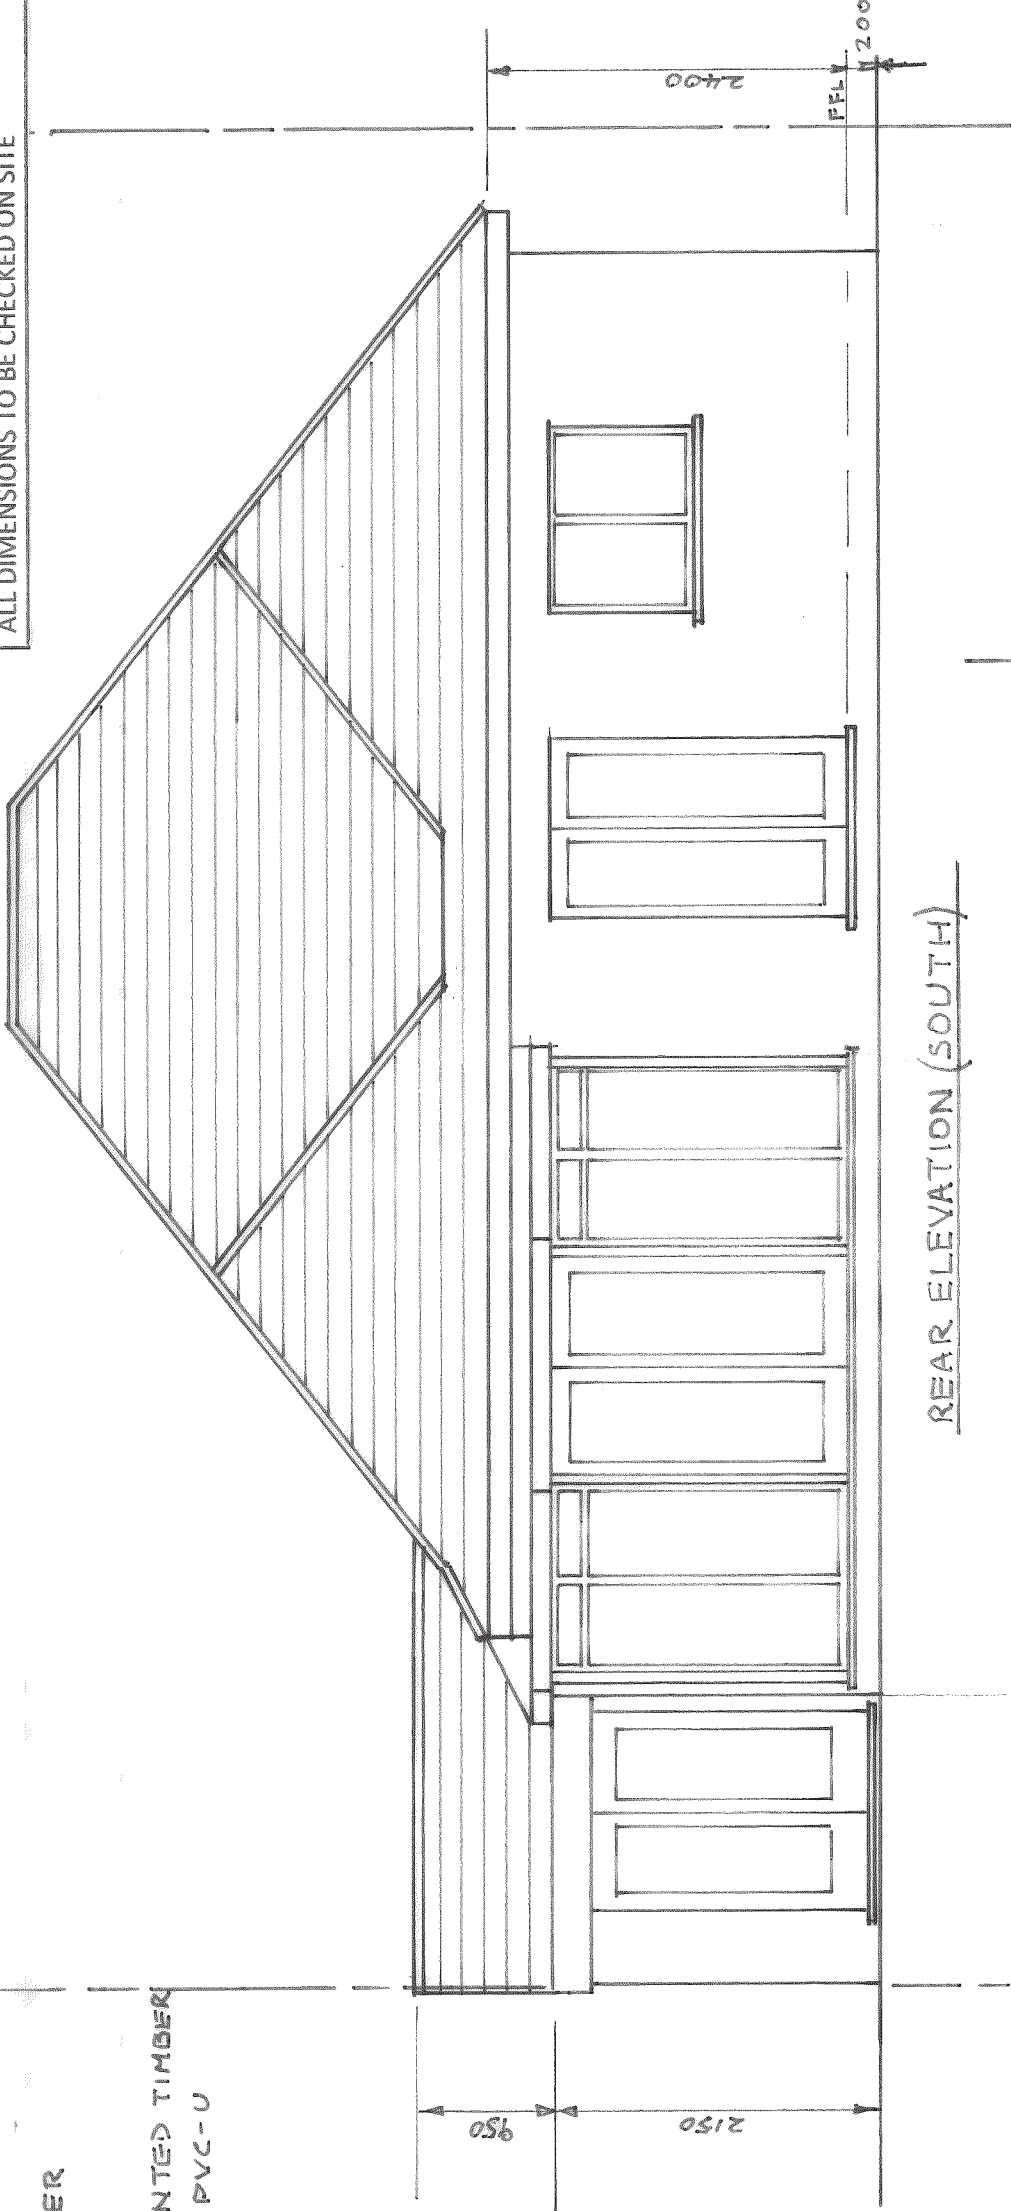

REAR ELEVATION (SOUTH)

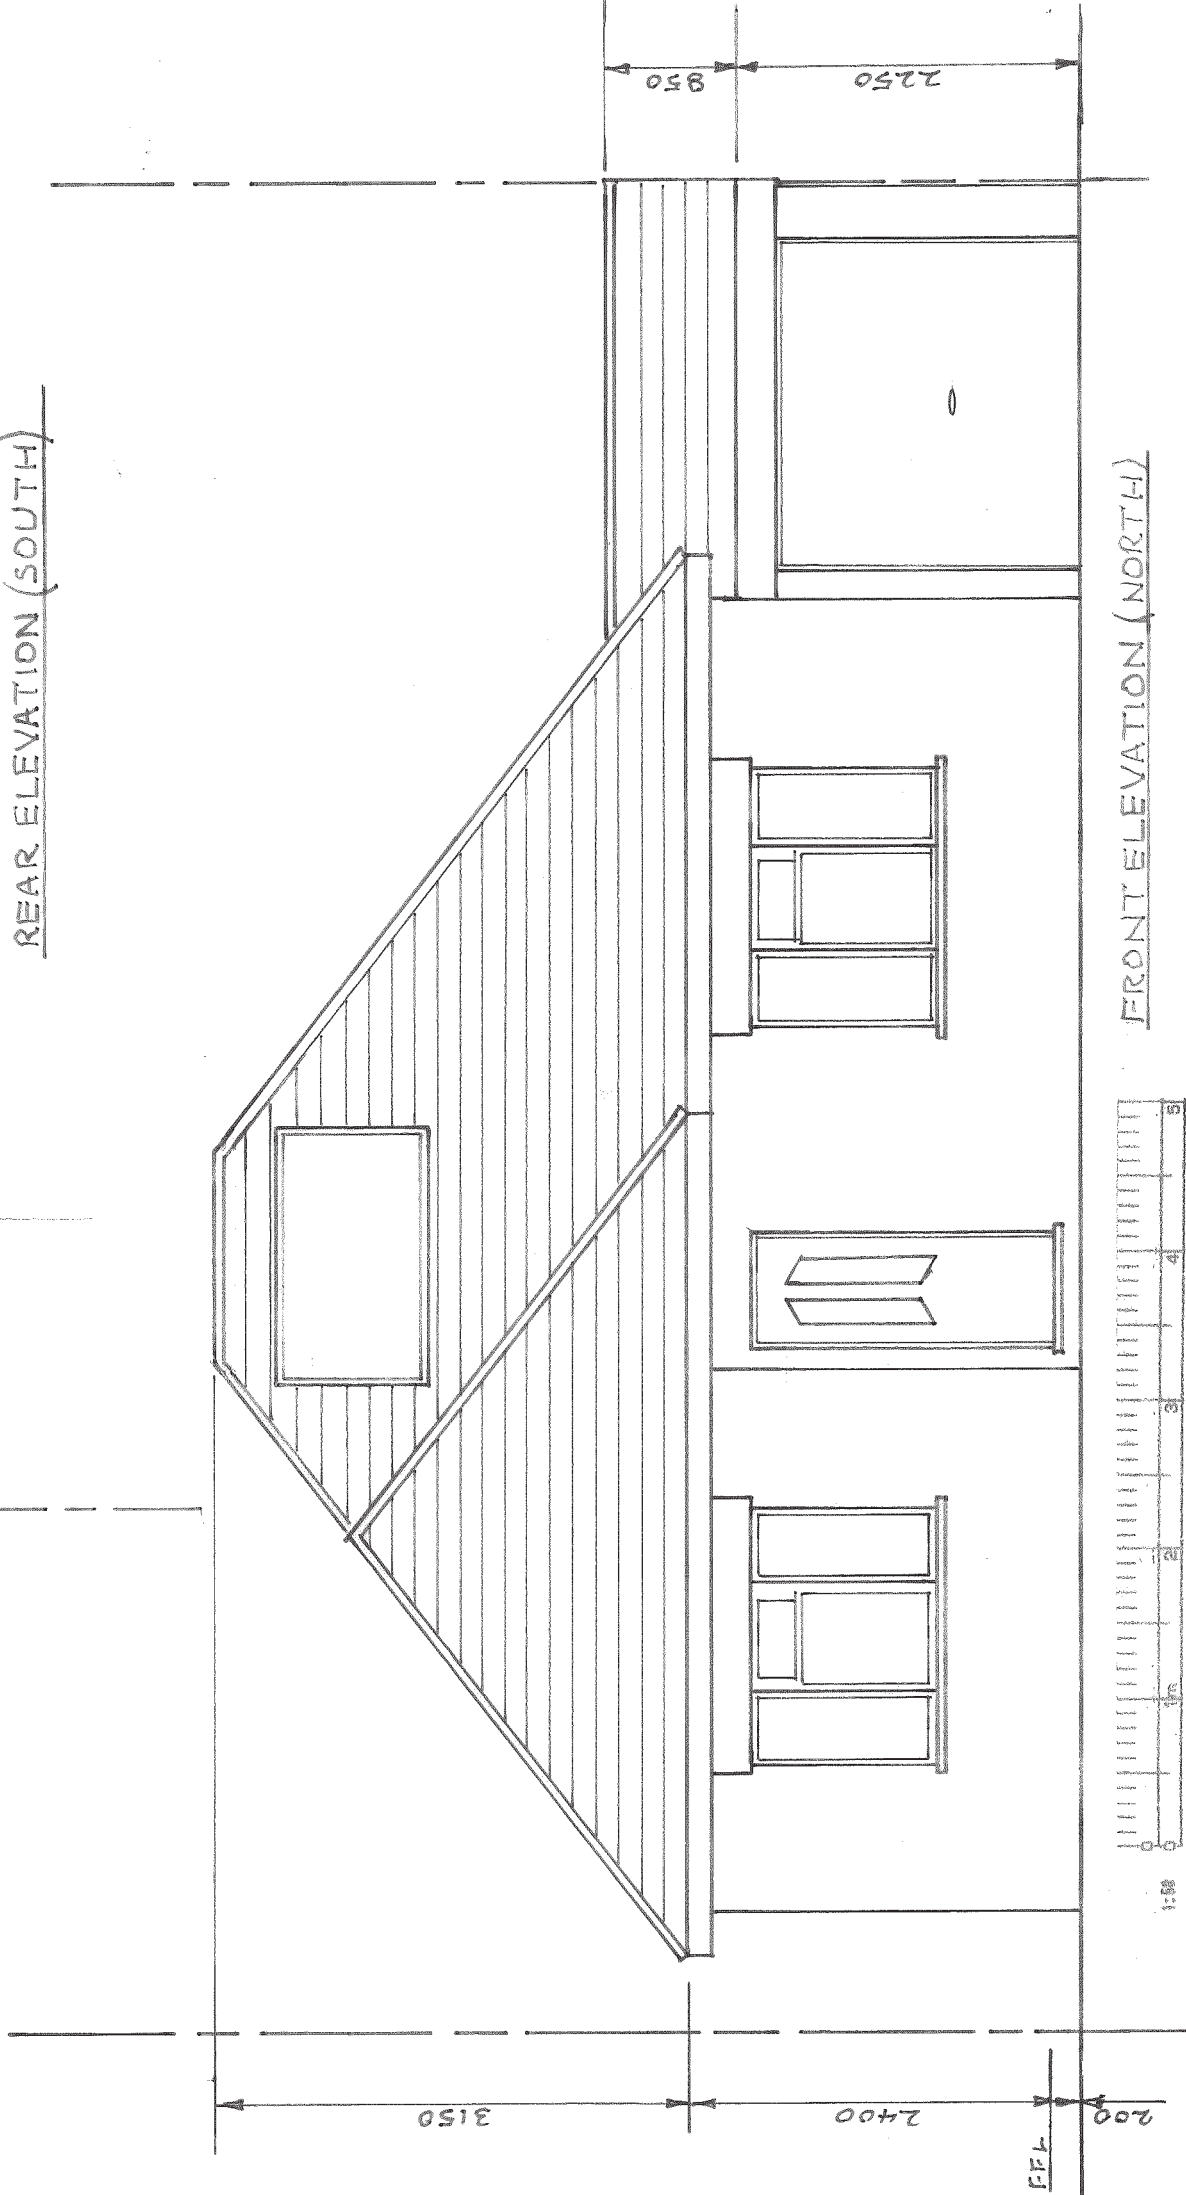

FRONT ELEVATION (NORTH)

NOTE - THE FRONT ELEVATION IS
UNAFECTED BY THIS
PROPOSED APPLICATION

PROPOSED ORANGERY TO REAR ELEVATION
10 CISSBURY ROAD, FERRING, BN12 6QJ
EXISTING FRONT AND REAR ELEVATIONS
SCALE - 1:50 DATE - 20/11/2018
DRAWN - H WILMAN DRAWING NO. - CIS/04

