



DO NOT SCALE DRAWING EXCEPT FOR PLANNING PURPOSES
ALL DIMENSIONS TO BE CHECKED ON SITE

MATERIAL FINISHES

WALLS - PALE GREY PAINTED RENDER
PITCHED ROOF - RED TILES
FLAT ROOF - GREY FELT
WINDOW FRAMES - WHITE PVC-U
FACIAS - WHITE PVC-U
CLADDING ^(A) - WHITE PVC-U

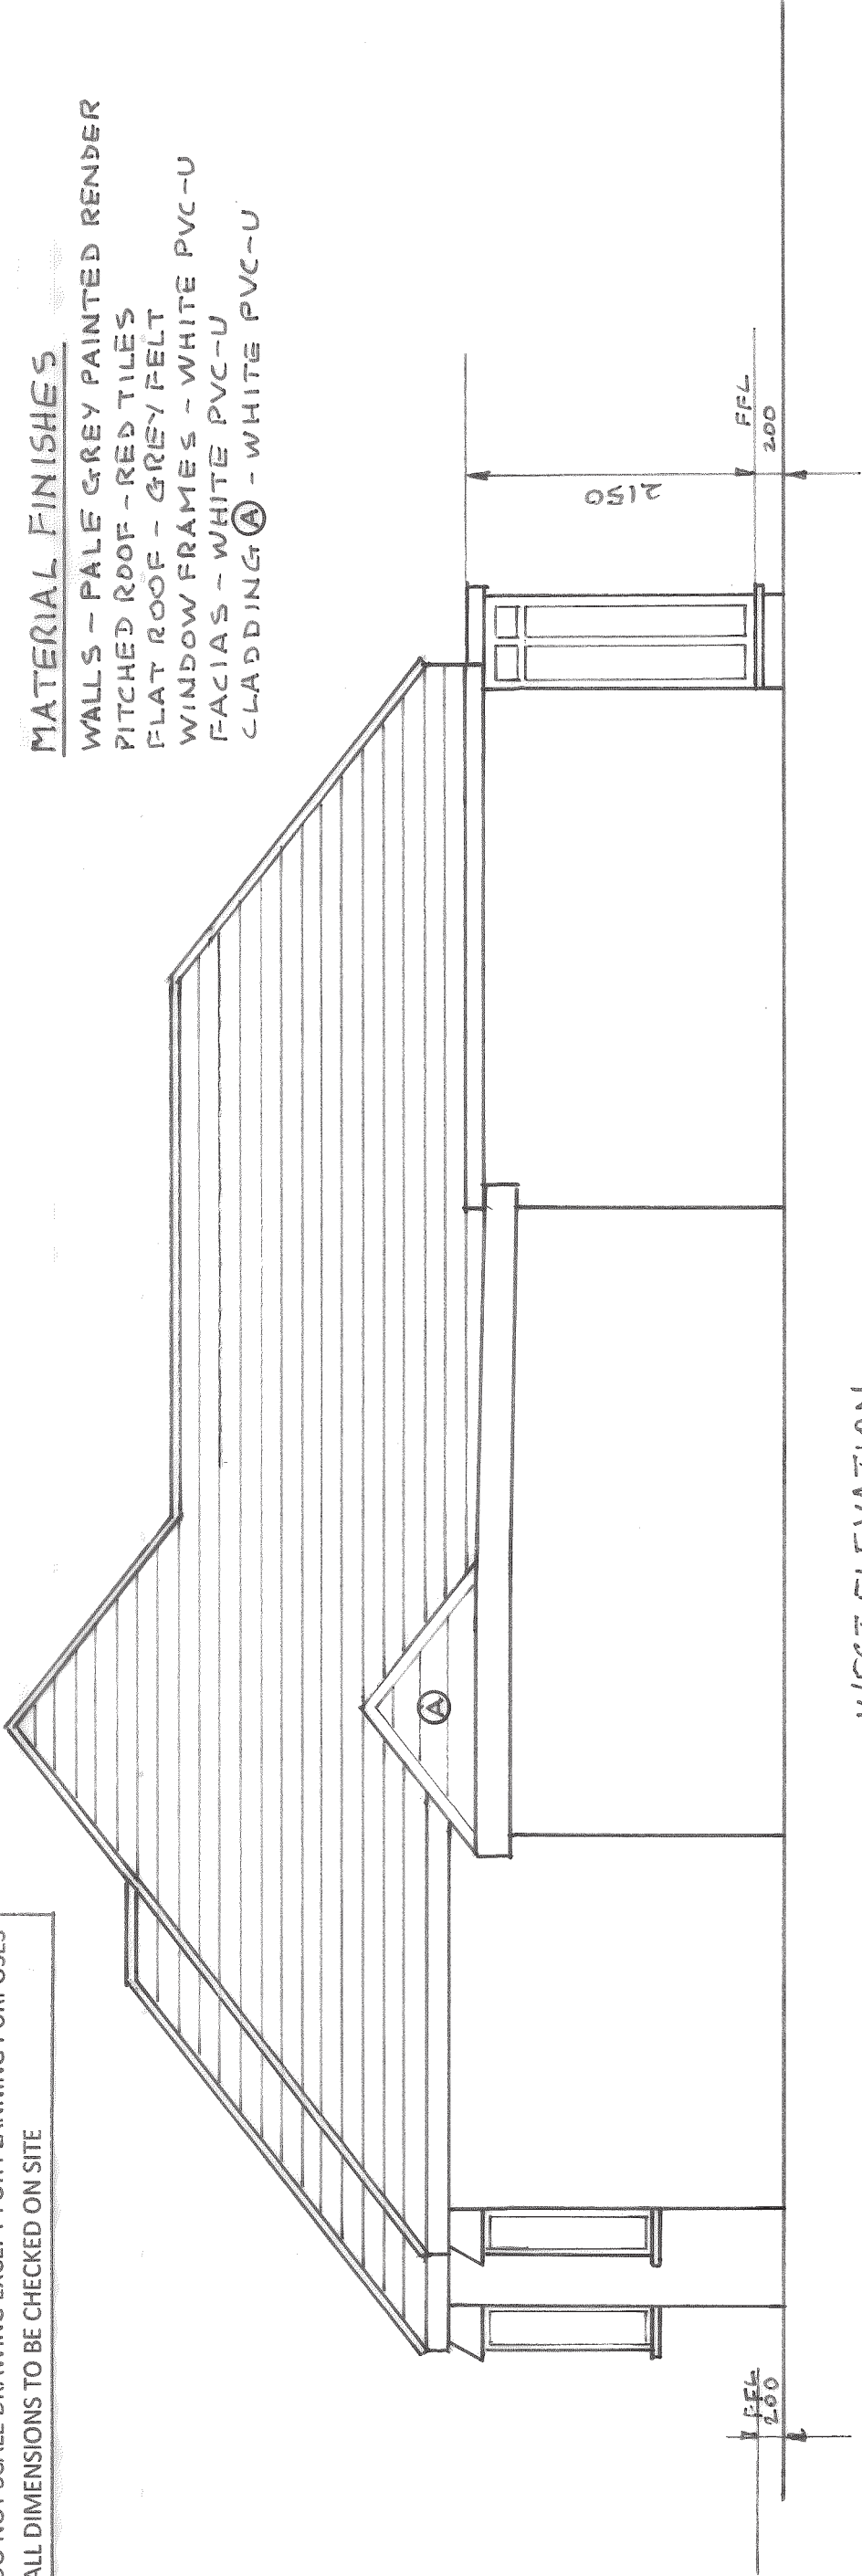

WEST ELEVATION

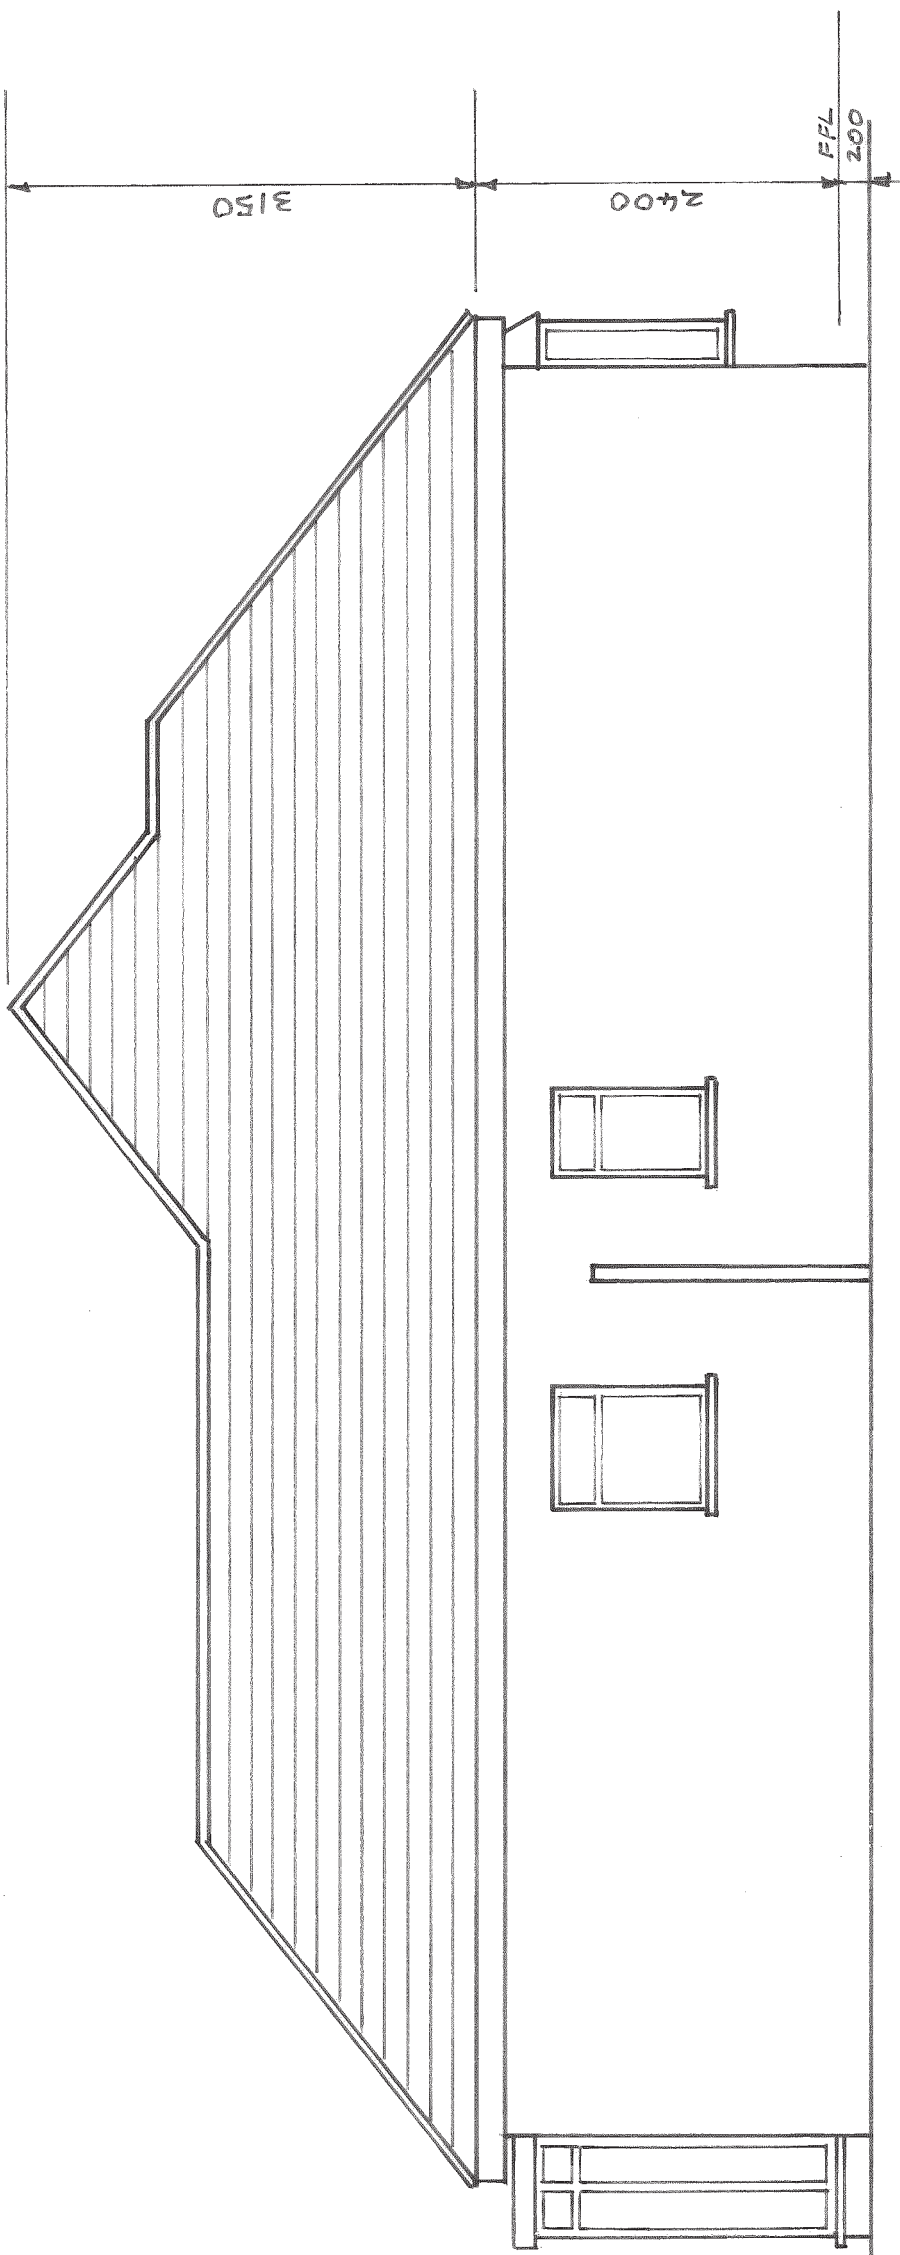

EAST ELEVATION

PROPOSED ORANGERY TO REAR ELEVATION
10 CISSBURY ROAD, FERRING, BN12 6QJ
EXISTING SIDE ELEVATIONS
SCALE - 1:50 DATE - 20/11/2018
DRAWN - H WILMAN DRAWING NO. - CIS/05

