



FRONT ELEVATION
AS EXISTING
1:100



SIDE ELEVATION
AS EXISTING
1:100




REAR ELEVATION
AS EXISTING
1:100

EXISTING ELEVATIONS



FRONT ELEVATION
AS PROPOSED
1:100

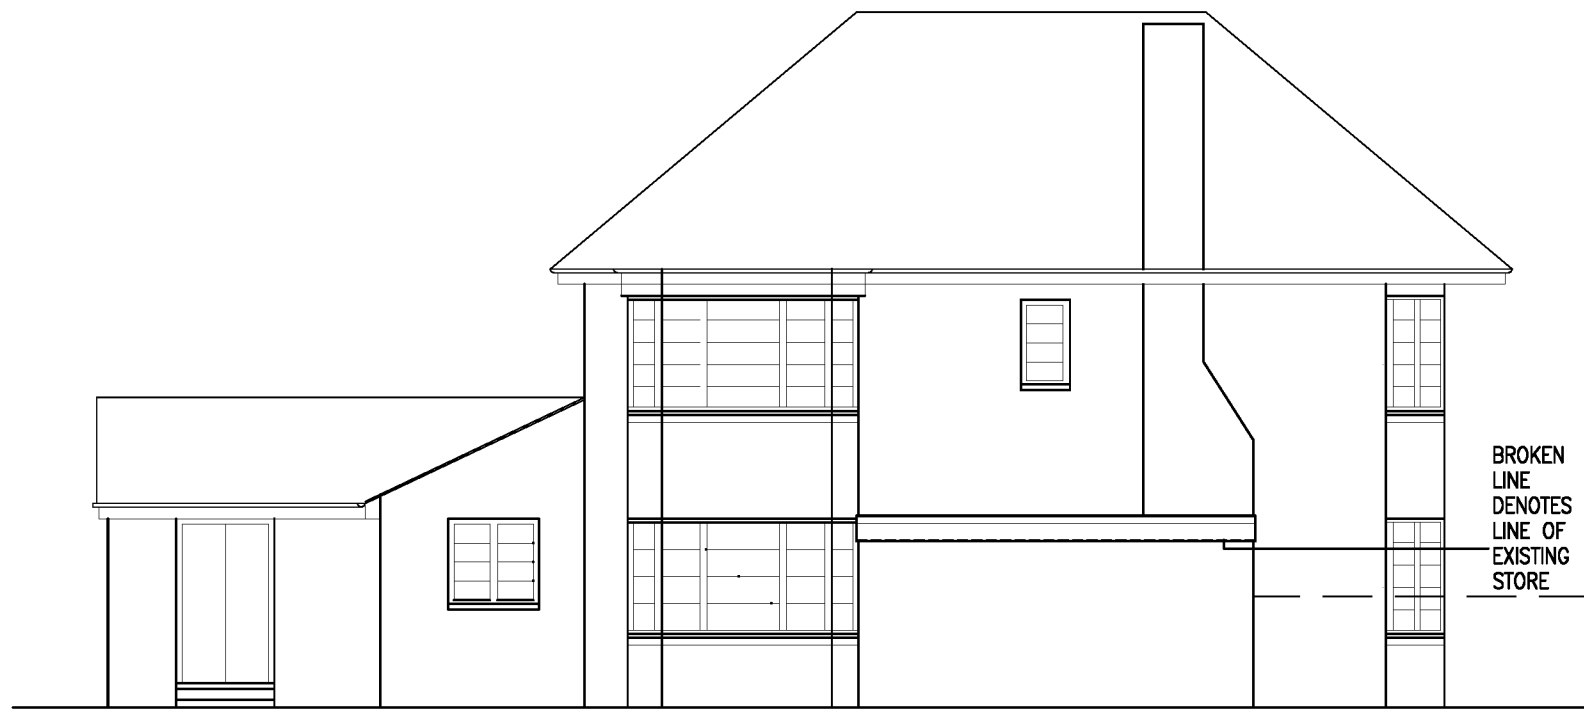


SIDE ELEVATION
AS PROPOSED
1:100




REAR ELEVATION
AS PROPOSED
1:100


PROPOSED ELEVATIONS

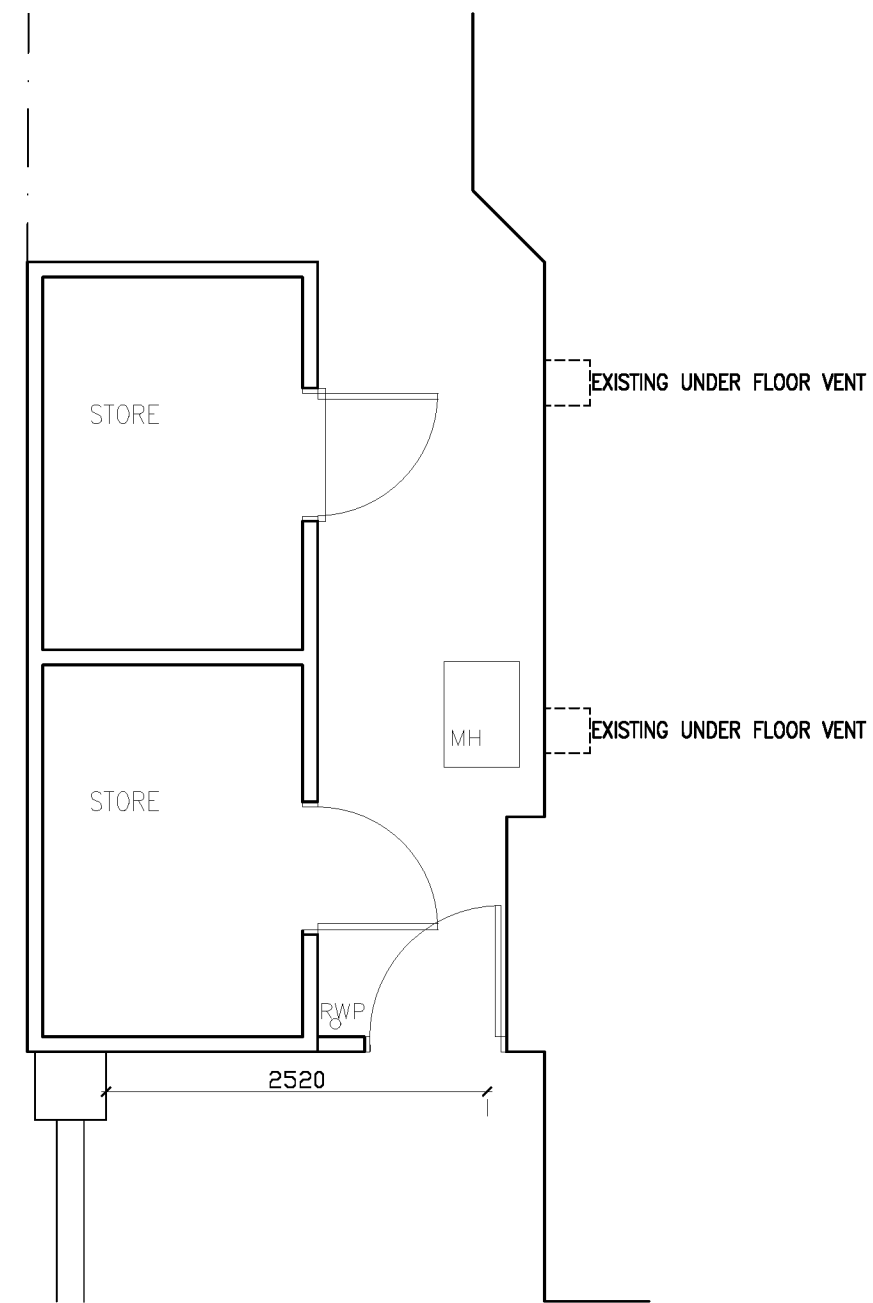

GROUND FLOOR PLAN
AS EXISTING
1/50

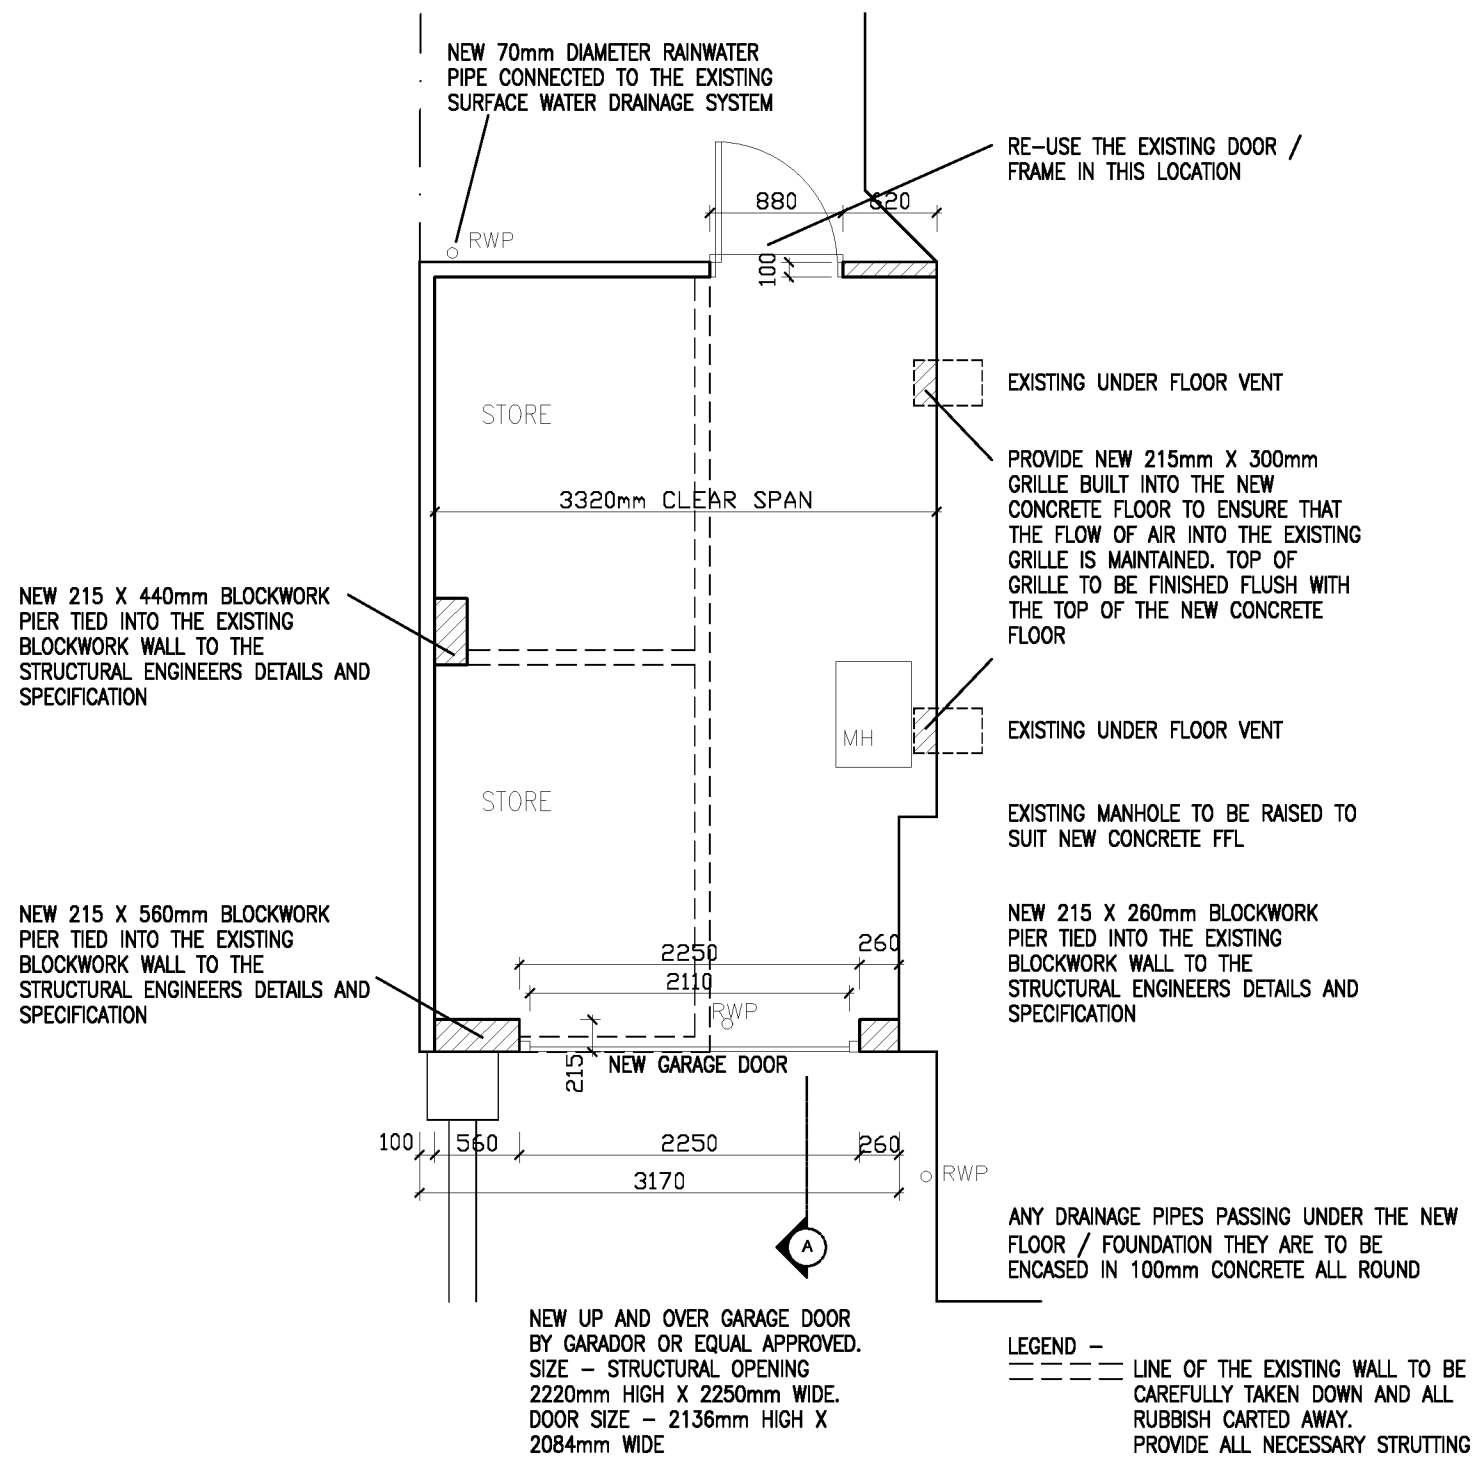

GROUND FLOOR PLAN
AS PROPOSED
1/50

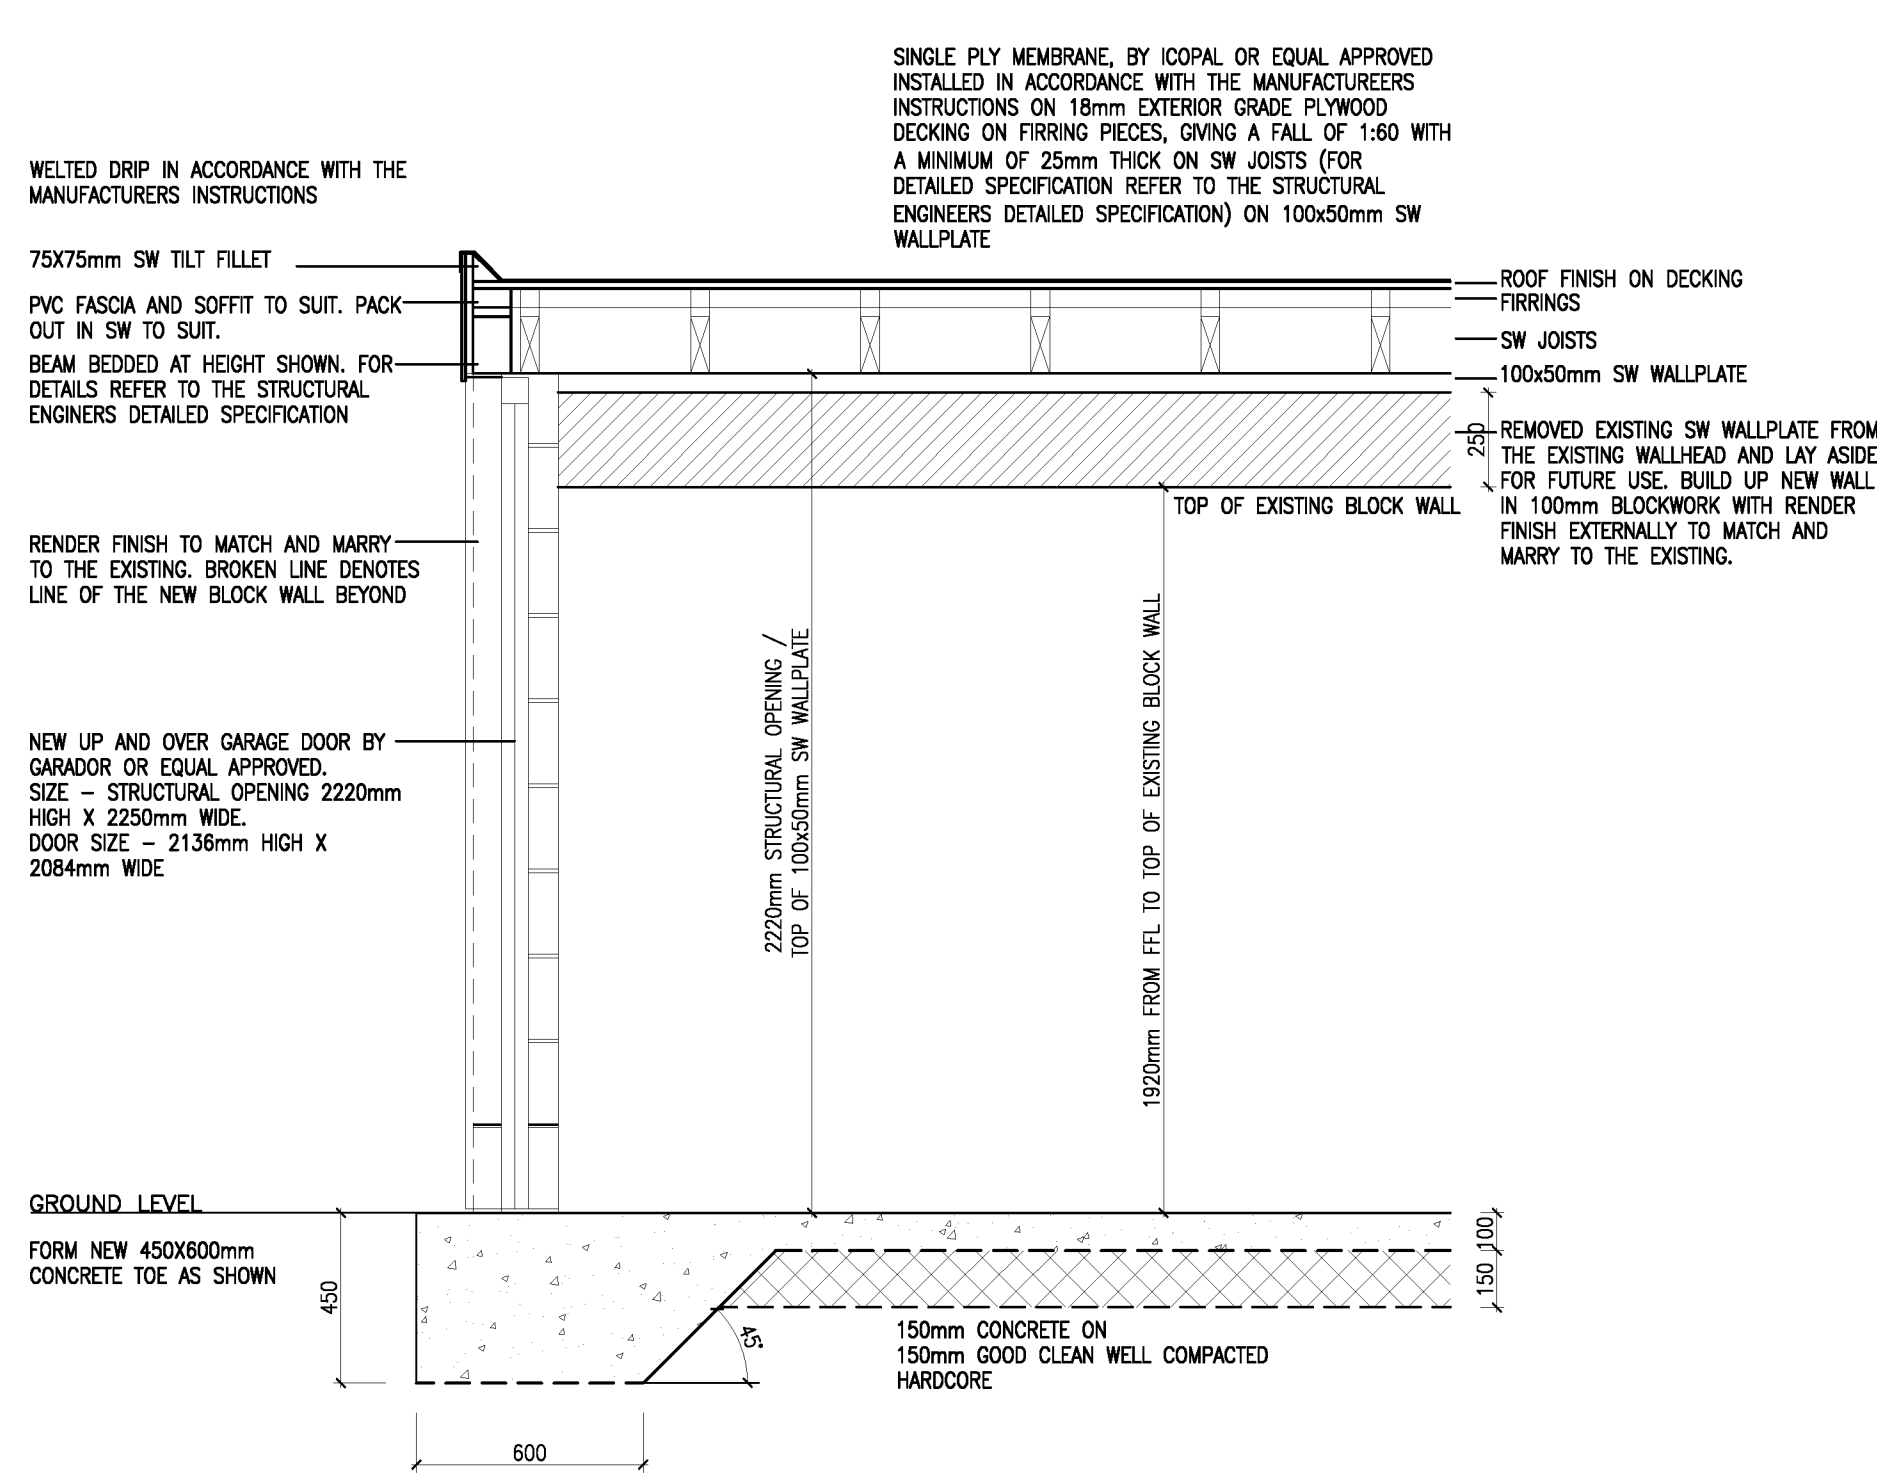

SECTION A - 1/20

NOTES

DO NOT SCALE OFF THIS DRAWING
CHECK ALL DIMENSIONS ON SITE BEFORE ANY WORK
IS COMMENCED
ALL GOODS MATERIALS AND WORKMANSHIP MUST
CONFORM WITH CURRENT BUILDING REGULATIONS,
BRITISH STANDARDS AND CODES OF PRACTICE
COPYRIGHT OF THIS DRAWING IS RETAINED BY THE
ARCHITECT AND IT MUST NOT BE REPRODUCED
WITHOUT WRITTEN CONSENT

REV	DATE	BY	AMENDMENT

**folkes architects**

THE DESIGN STUDIO
94 High Street
Bexley
West Sussex
BN14 3RD

1 01903 88820
1 20203 514965
info@folkesarchitects.co.uk

CLIENT
Mr G. Chisnall

JOB TITLE
27 Ferringham Lane
Ferring
West Sussex
BN12 5NB

DRAWING TITLE
Plans, Sections and Elevations

DATE	SCALE	DRAWN BY
17.11.17	1:100 / 1:50	JB

JOB NO.	DRAWING NO.	REVISION
17000	2.00	