



#G/19/11.

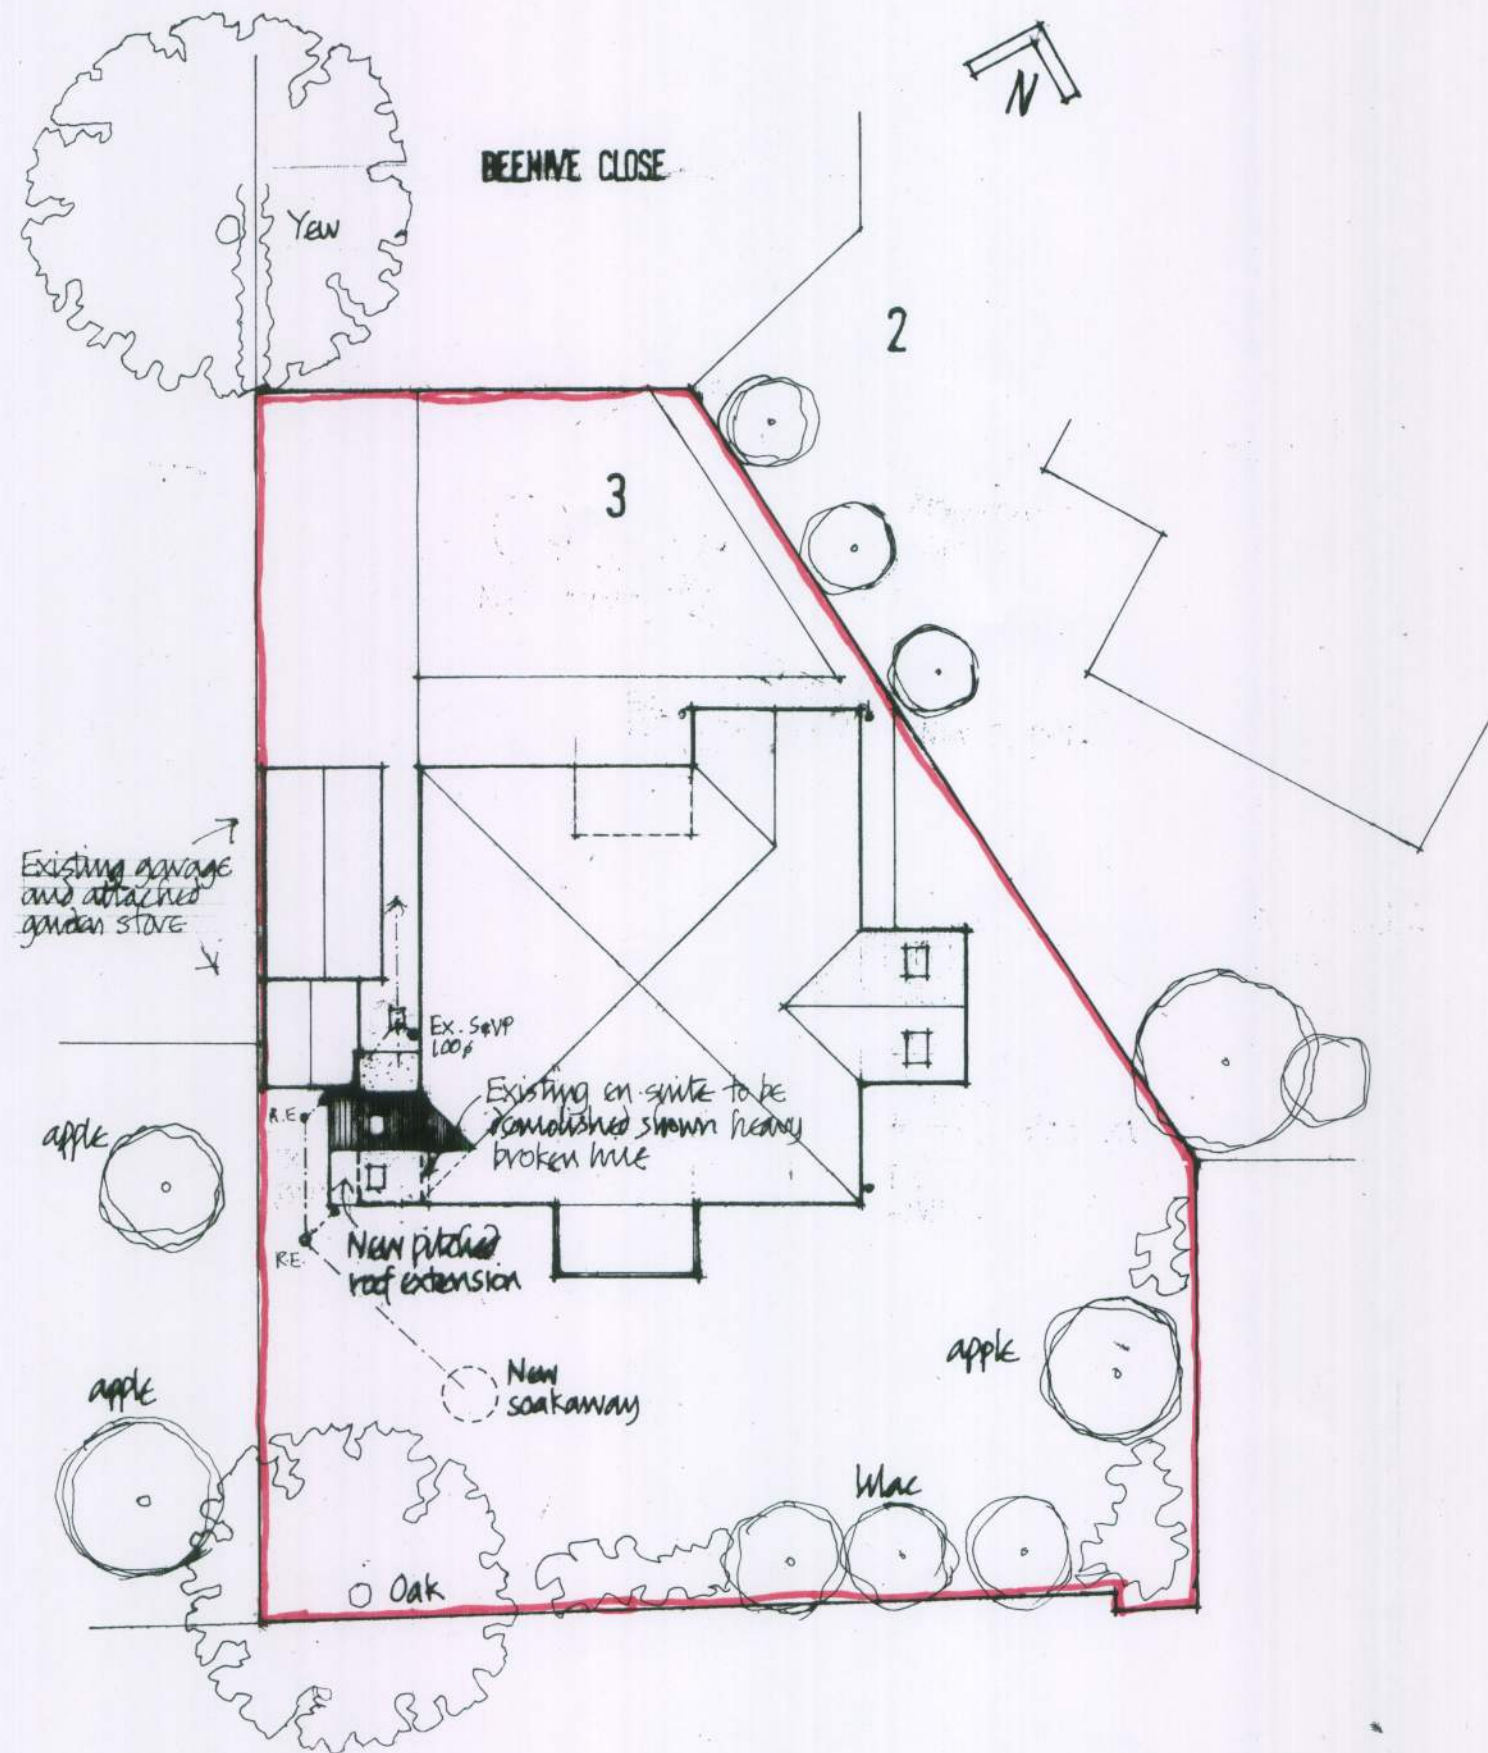

SITE PLAN

1:200

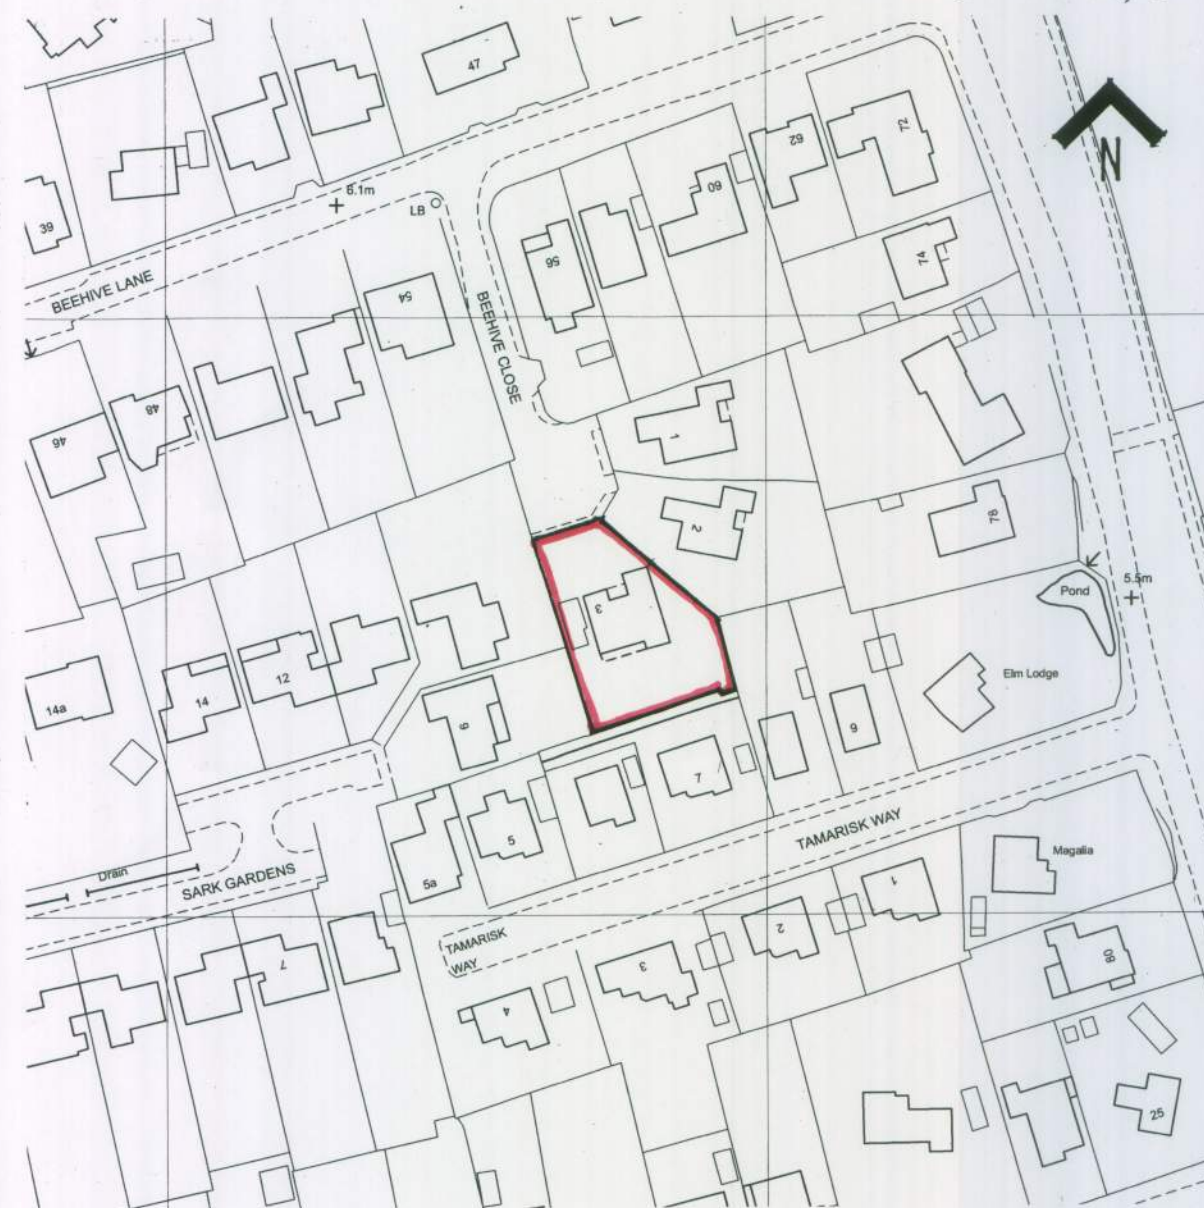

LOCATION PLAN

1:1250

B. 17.02.11 - Ex. en-suite shown dotted.

A. 10.02.11 - FWD drain run added.

3 BEEHIVE CLOSE FERRING

FOR: Mr & Mrs Leeves

JOB: Proposed Extension
(En-suite)

SCALE: 1:200 & 1:1250

DATE: Feb. 2011

DRG. NO 11/ML/01 B