
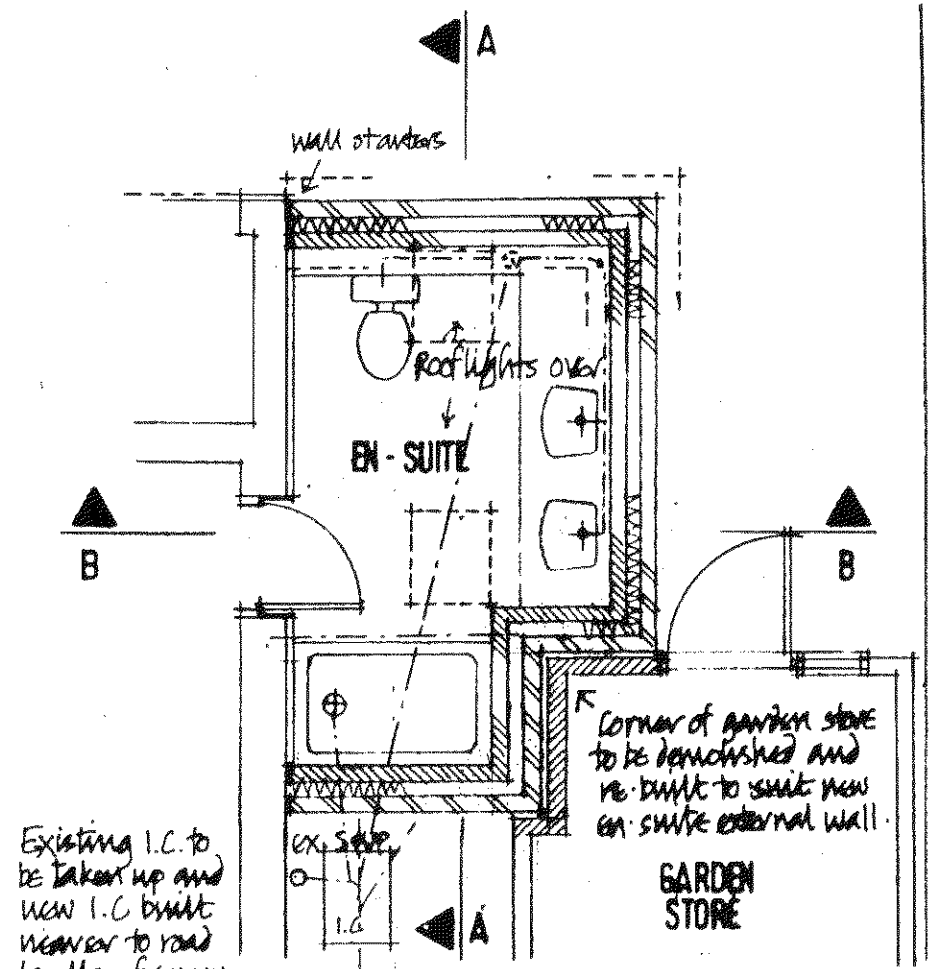
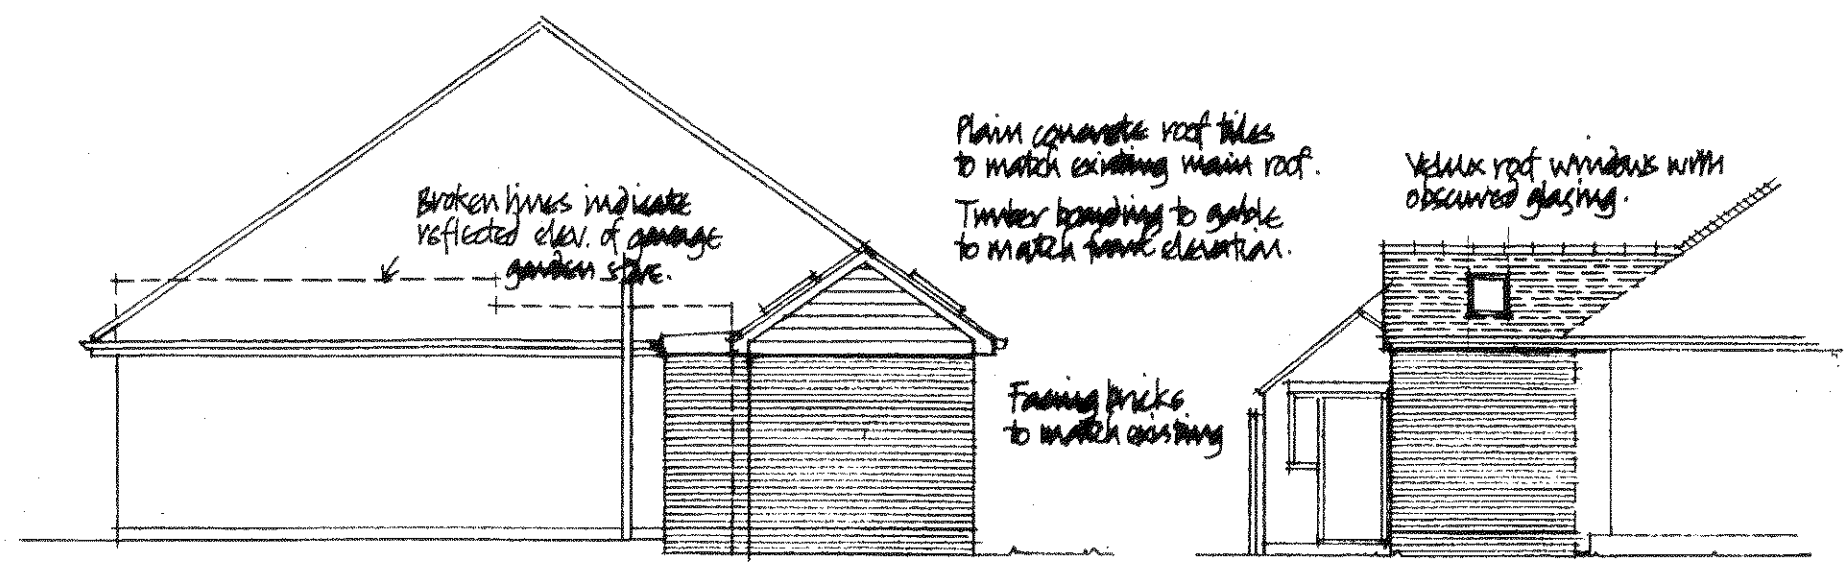
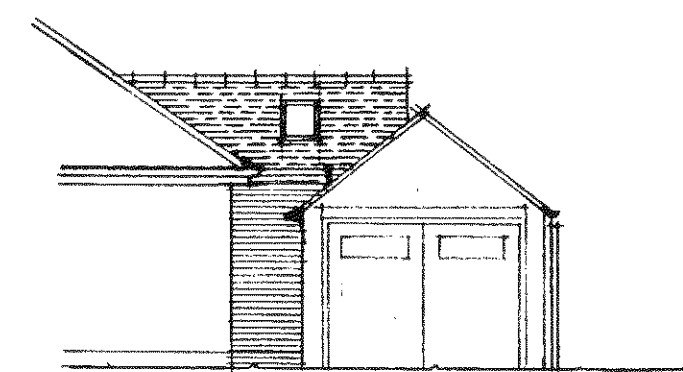
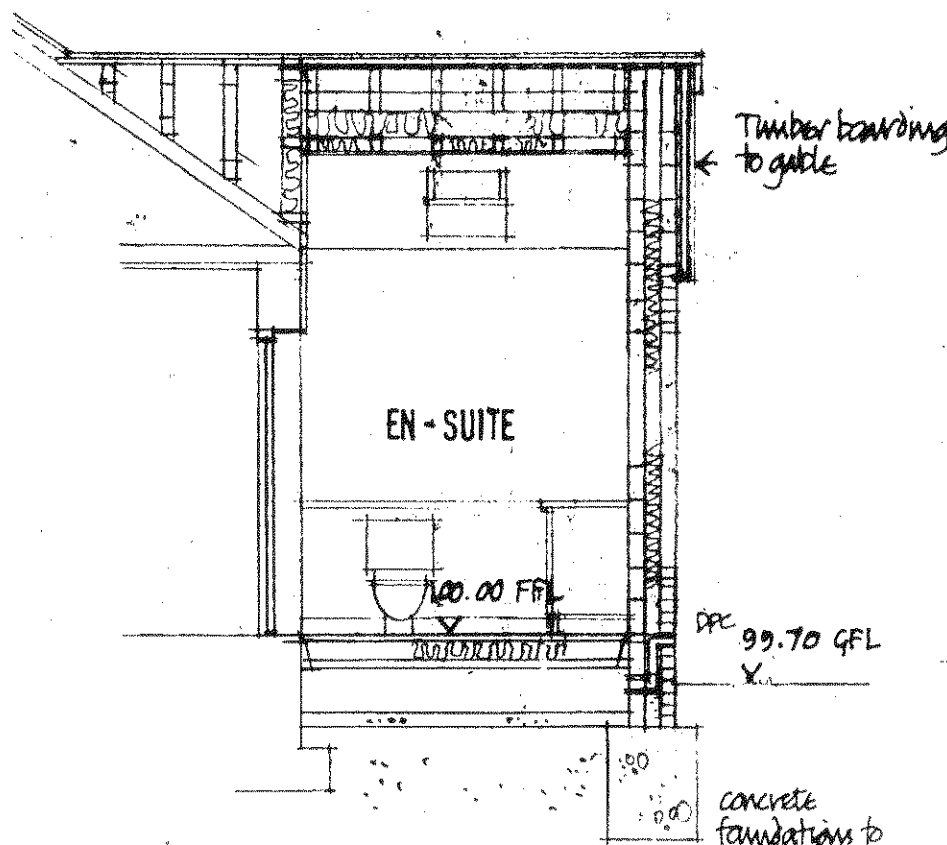
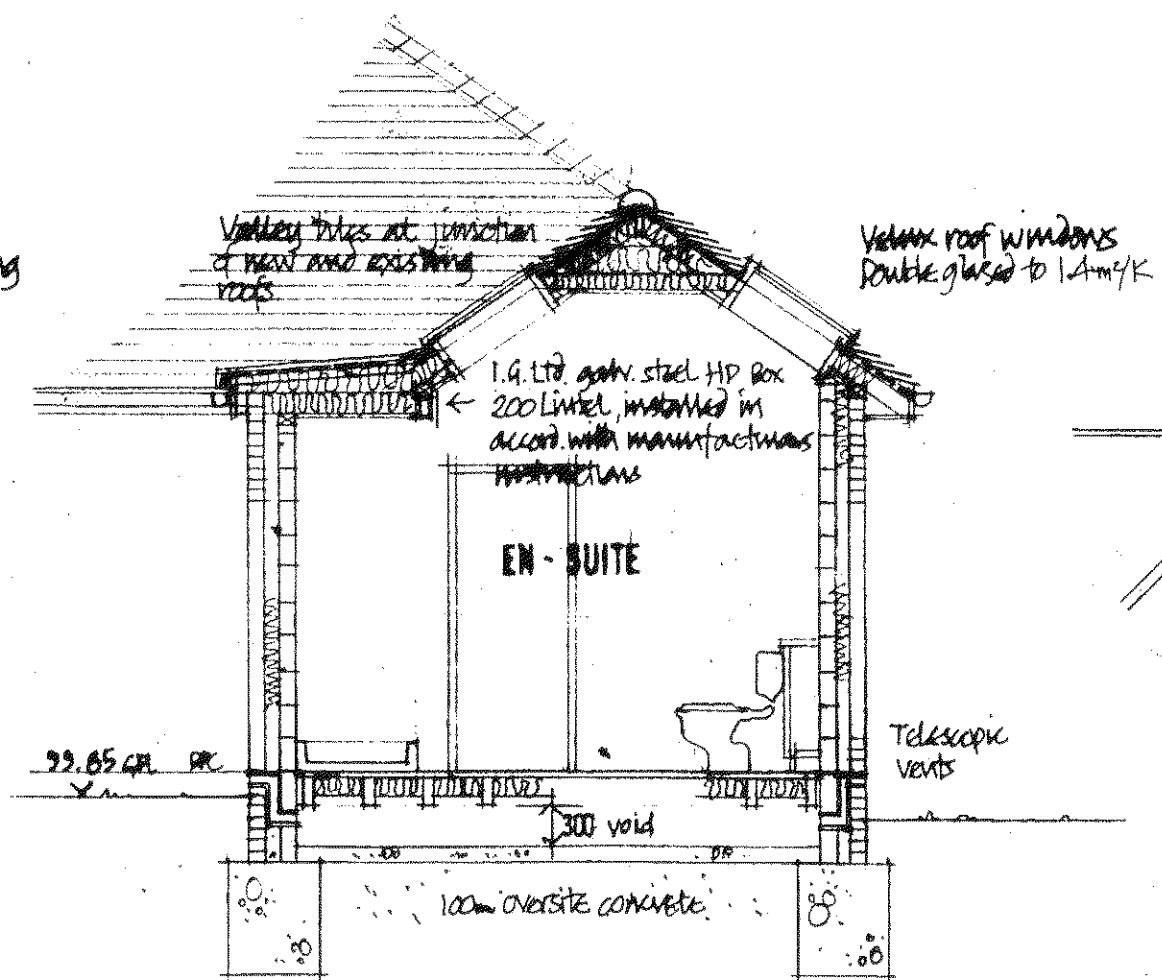


FG/19/11

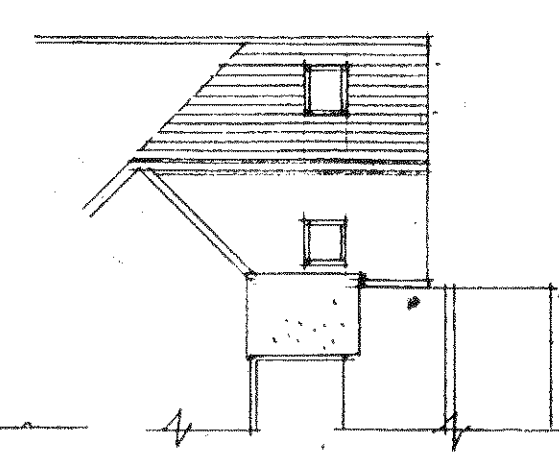

A-17 FEB 11 - Rooflights dotted on floor plan & levels added.

THIS DRAWING TO BE WITH: Dwg. No 11/ML/04

3 BEEHIVE CLOSE FERRING

FOR: Mr & Mrs M. LEEVES

JOB: Proposed Extension to Farm En-Suite

SCALE: 1:50 and 1:100

DATE: February 2011

DWG. No 11/ML/03