




FG/19/11

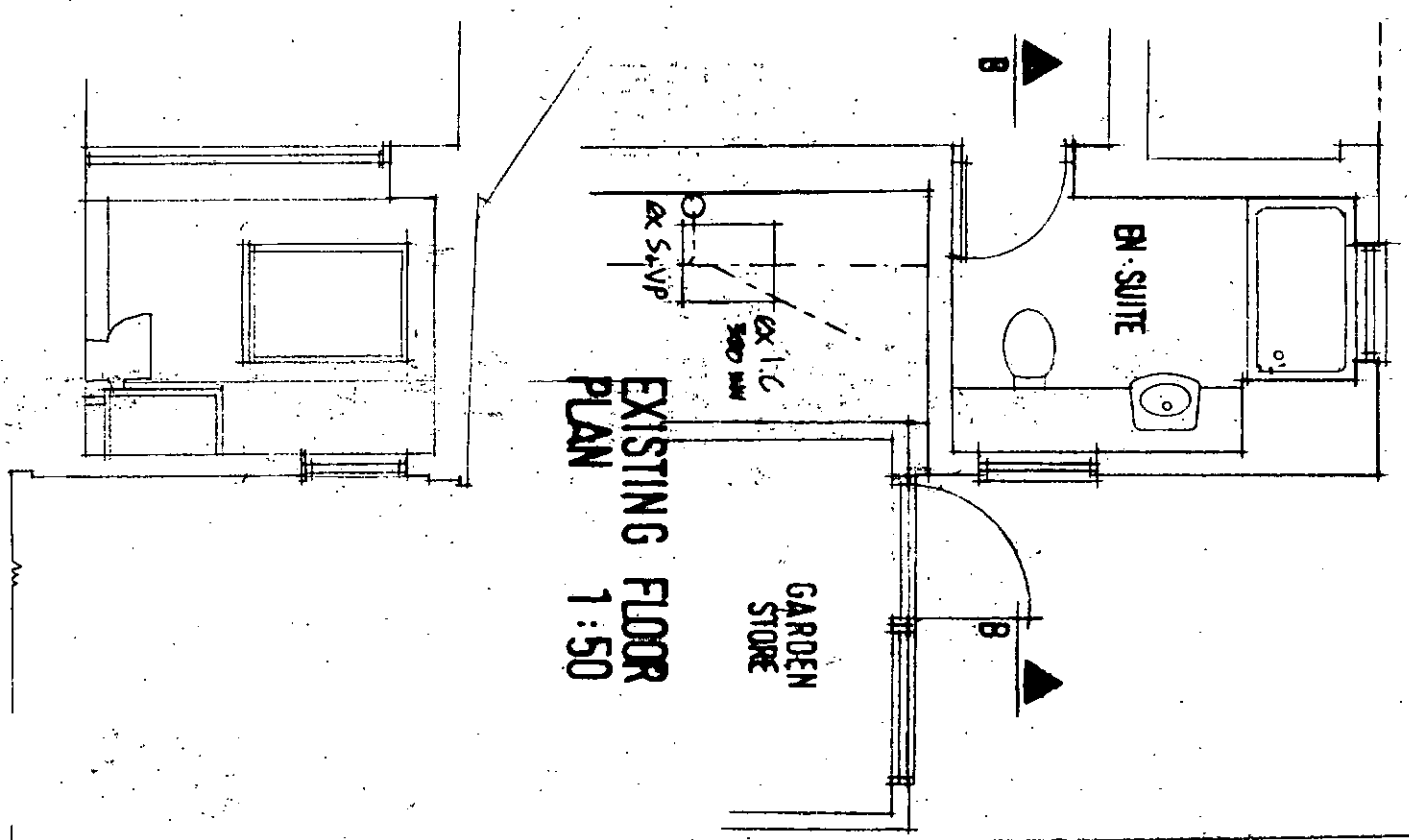


EX. SECTION B.B

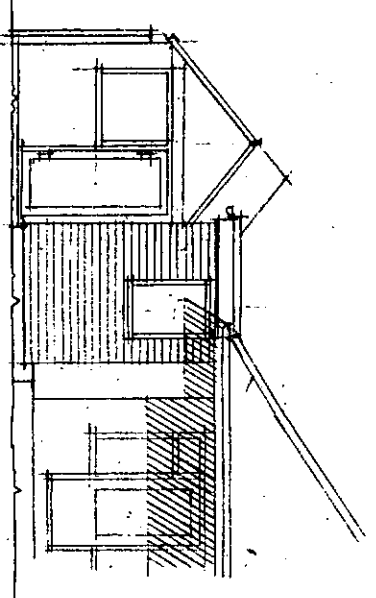


EXISTING WEST ELEVATION

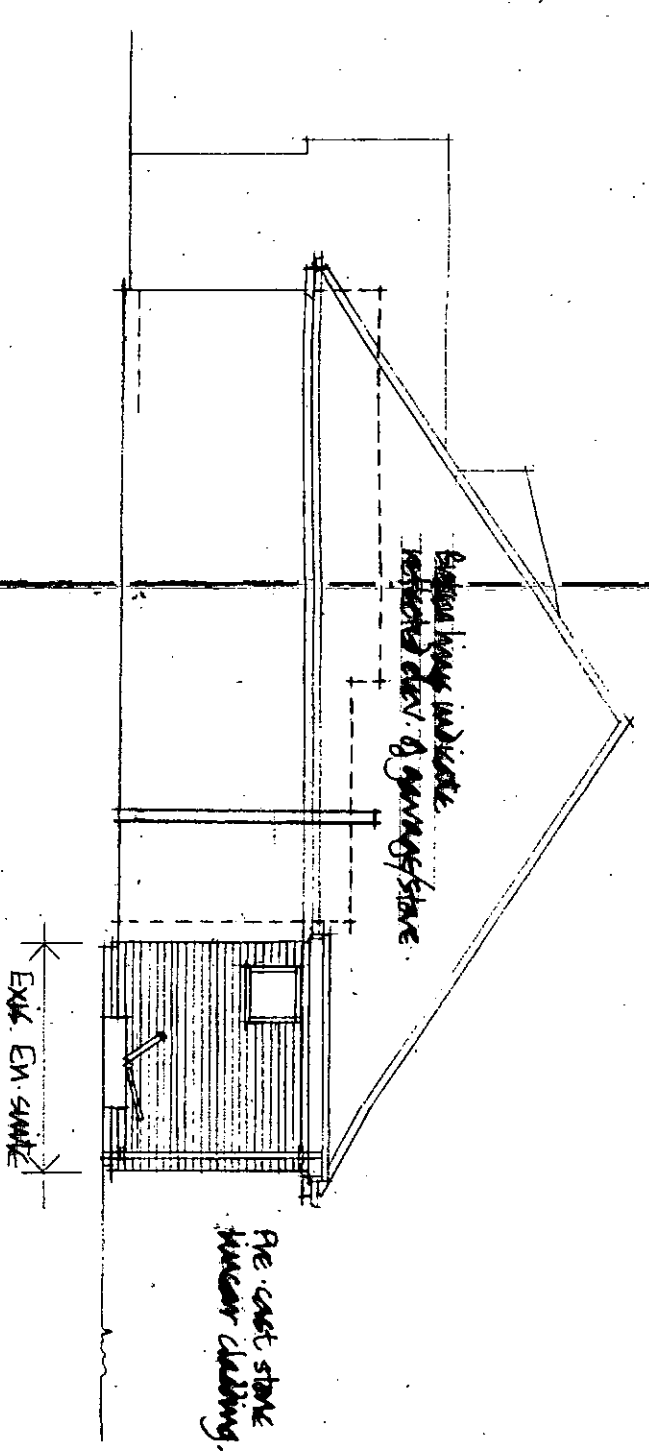

EXISTING NORTH ELEVATION

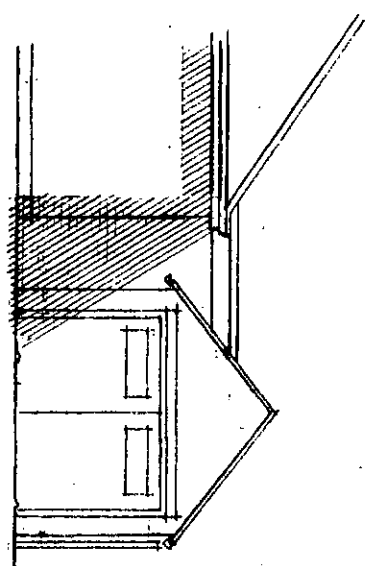

EXISTING ROOF PLAN

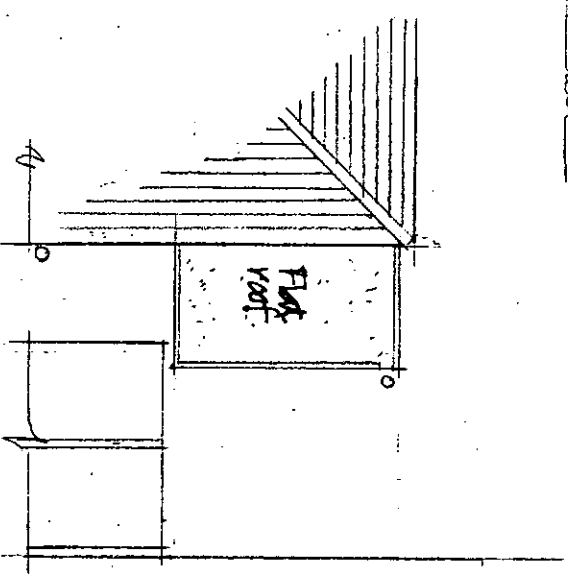

3 BEEHIVE CLOSE
FERRING

FOR: Mr & Mrs LEVIES
JOB: Proposed Extension & Renovation
SCALE: 1:50 & 1:100
DATE: Feb. 2011
DRG. NO. 11/ML/02