




PROPOSED FRONT / REAR EXTENSIONS AND LOFT CONVERSION

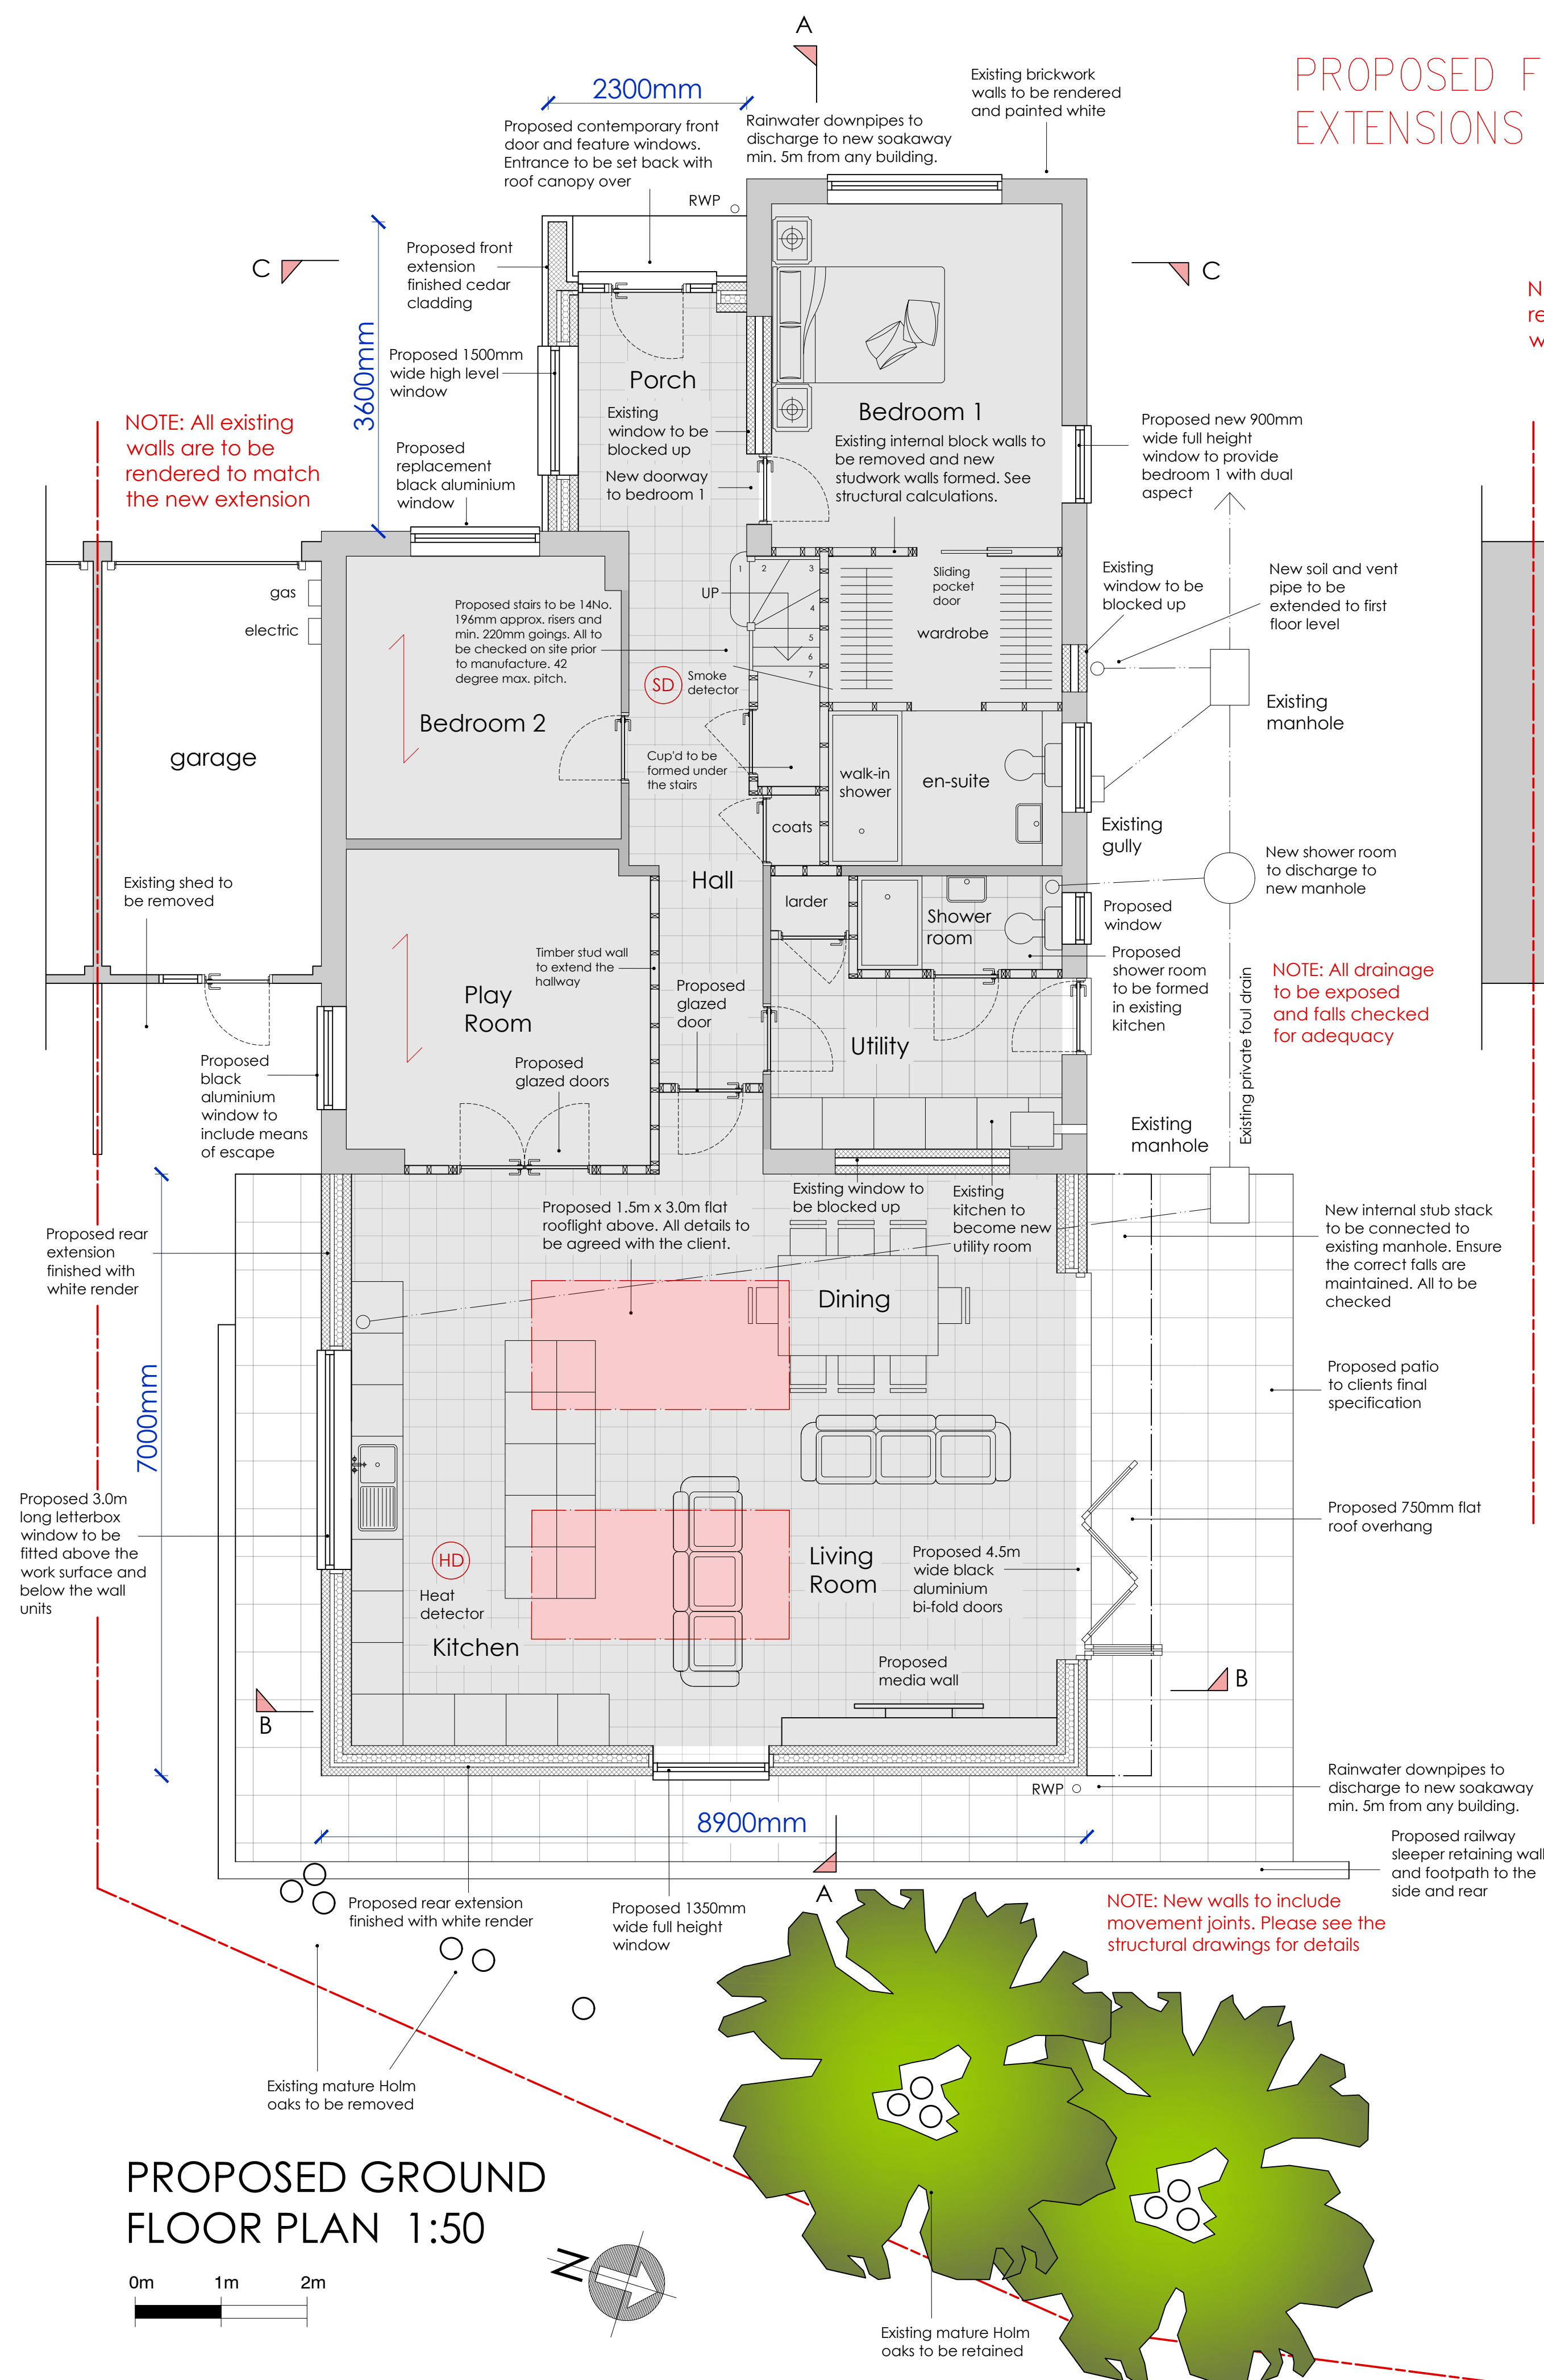


NOTE: All roof tiles to be removed and replaced with grey plain tiles

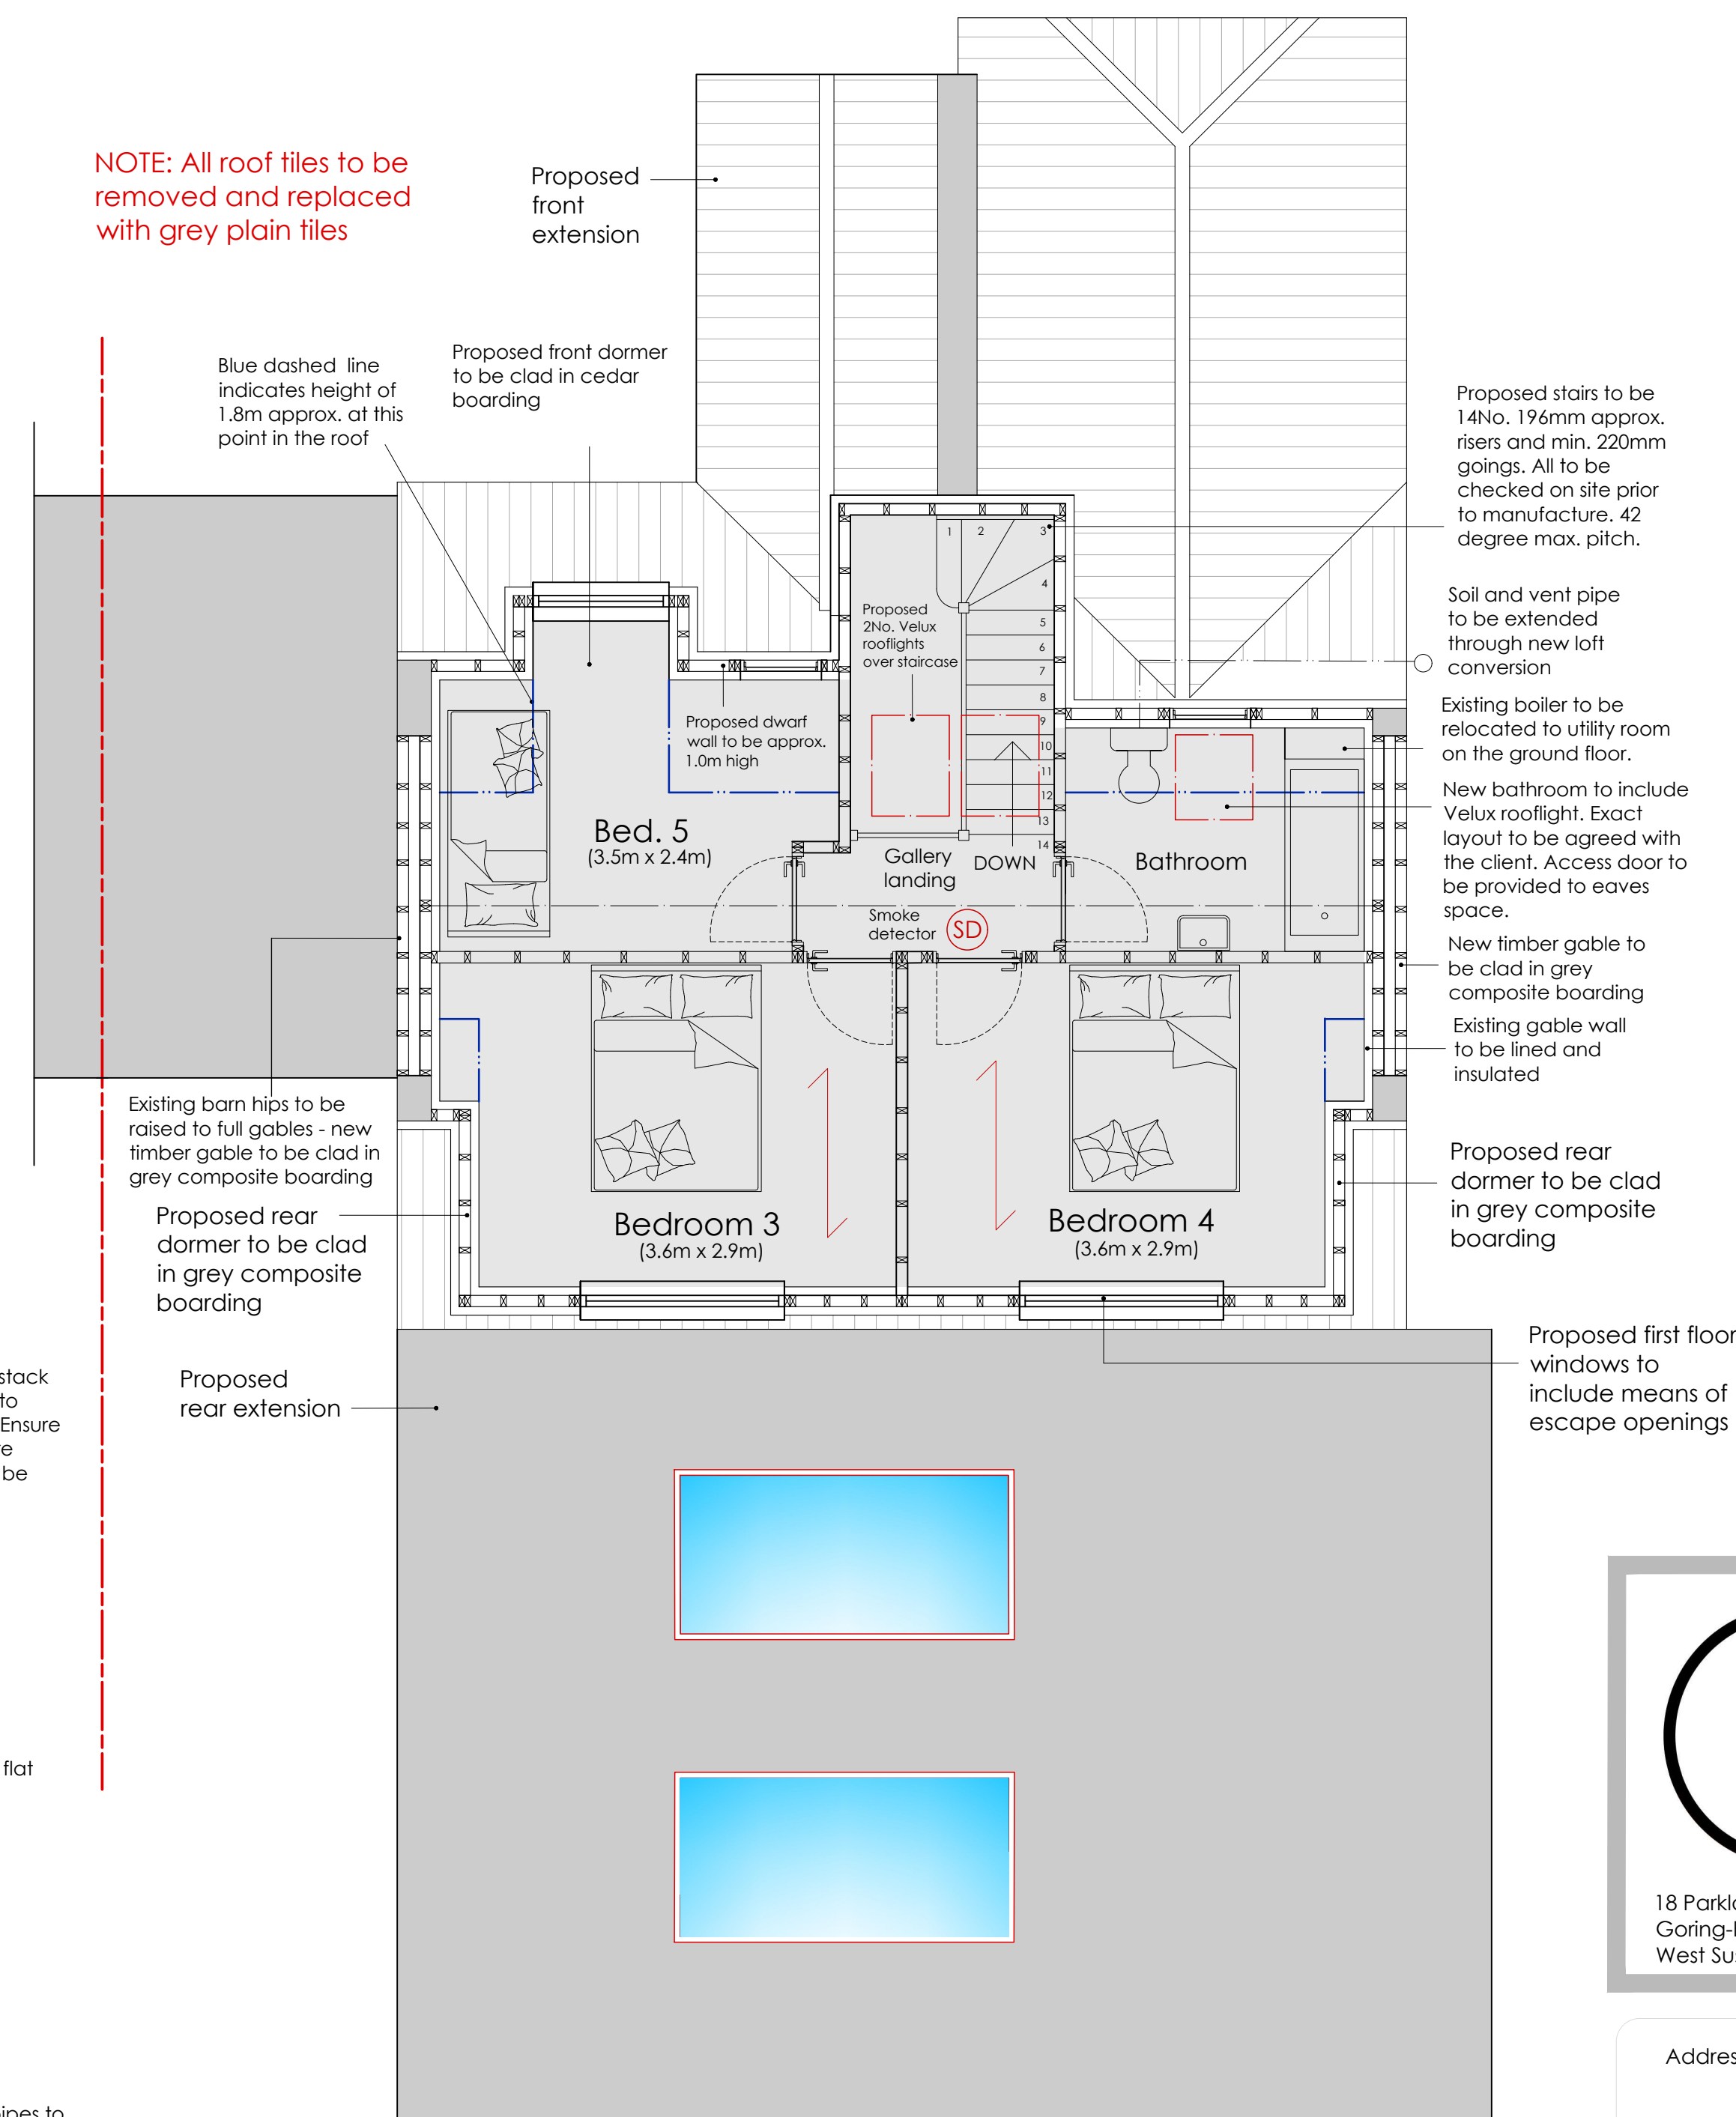


PROPOSED FIRST FLOOR PLAN 1:50

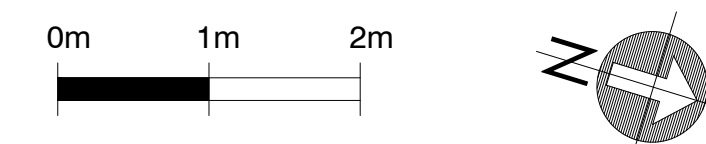

8 LABURNUM CLOSE,
FERRING

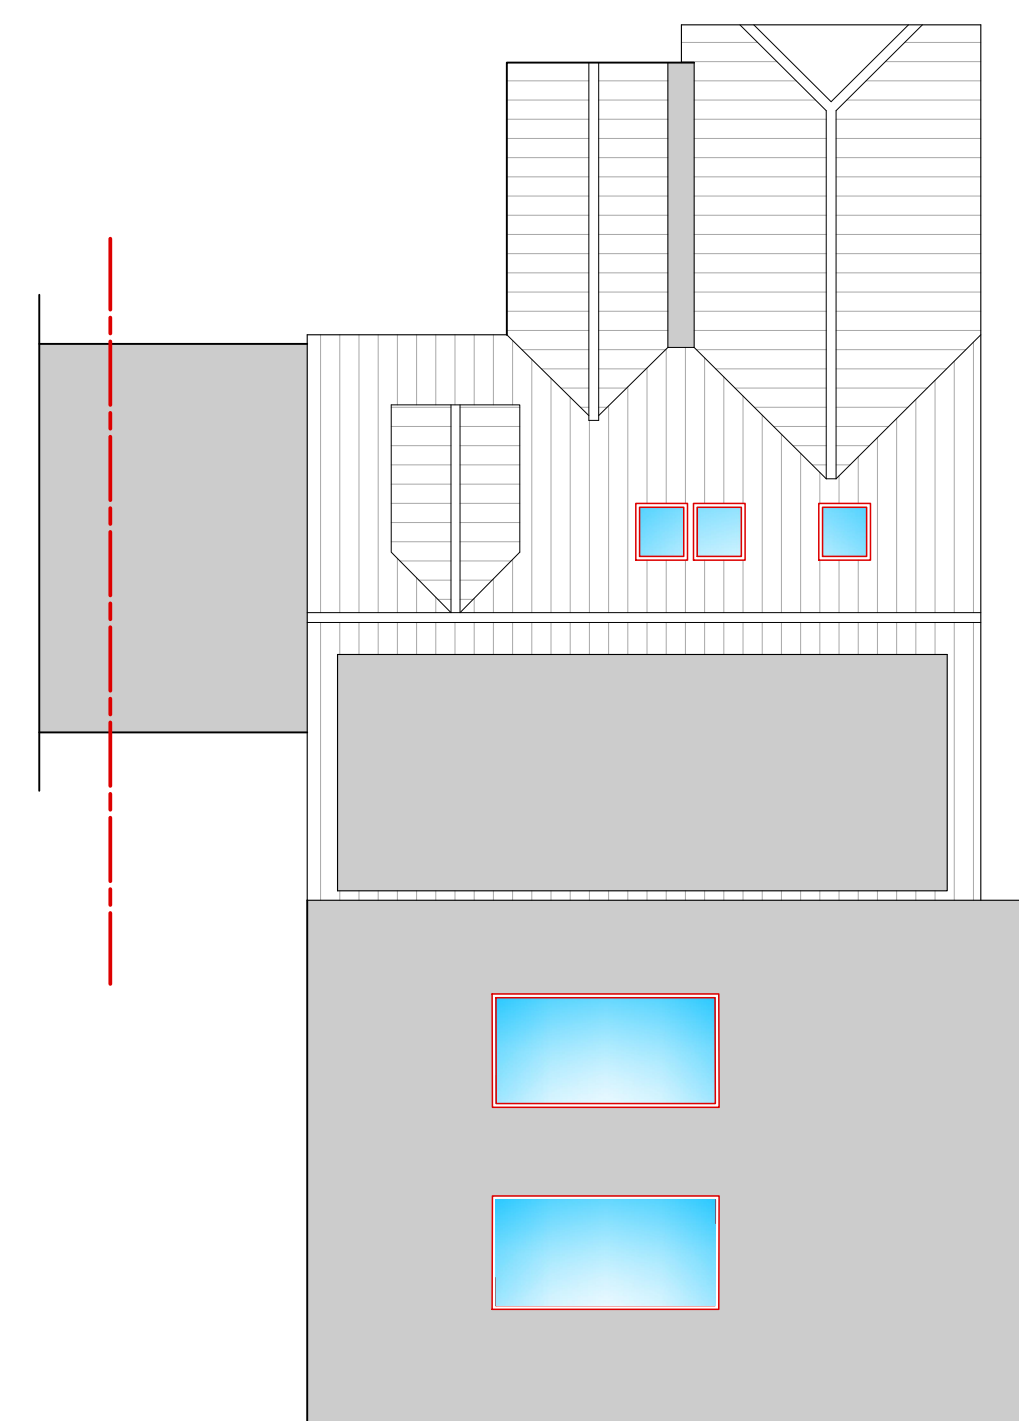

PROPOSED ROOF PLAN 1:100

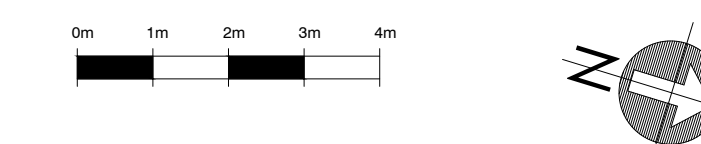

18 Parklands Avenue
Goring-By-Sea
West Sussex BN12 4NH

01903 533276
carl@cm-arch.co.uk

Address of Works: 8 LABURNUM CLOSE
FERRING
BN12 5EJ

Drawing Title: LOFT CONVERSION & EXTENSIONS

Paper Size/ Scale: A1

Date: NOV. 2025

Drawing Number: AR-201-02

Revision: Revision

General Notes:

- 1: Do not scale from the drawings (unless for planning purposes).
- 2: Drawings to be read in conjunction with the structural calculations and the building notes provided.
- 3: The client/contractor is advised to read the separate notes and the details provided in the structural calculations regarding the CDM regulations.
- 4: The property owner is reminded to serve a Party Wall Notice on any adjoining owner should they need to do so under the requirements of the Party Wall Act 1996.
- 5: The drawings should be read in conjunction with the Building Control have been received, reviewed and approved in writing. Any work undertaken without consent is done so at the client's risk.
- 6: All dimensions to be checked on site prior to ordering any materials, kitchens or bathrooms.
- 7: All existing foundations and lintels taking any additional loads are to be exposed and agreed with the Building Control Officer.