




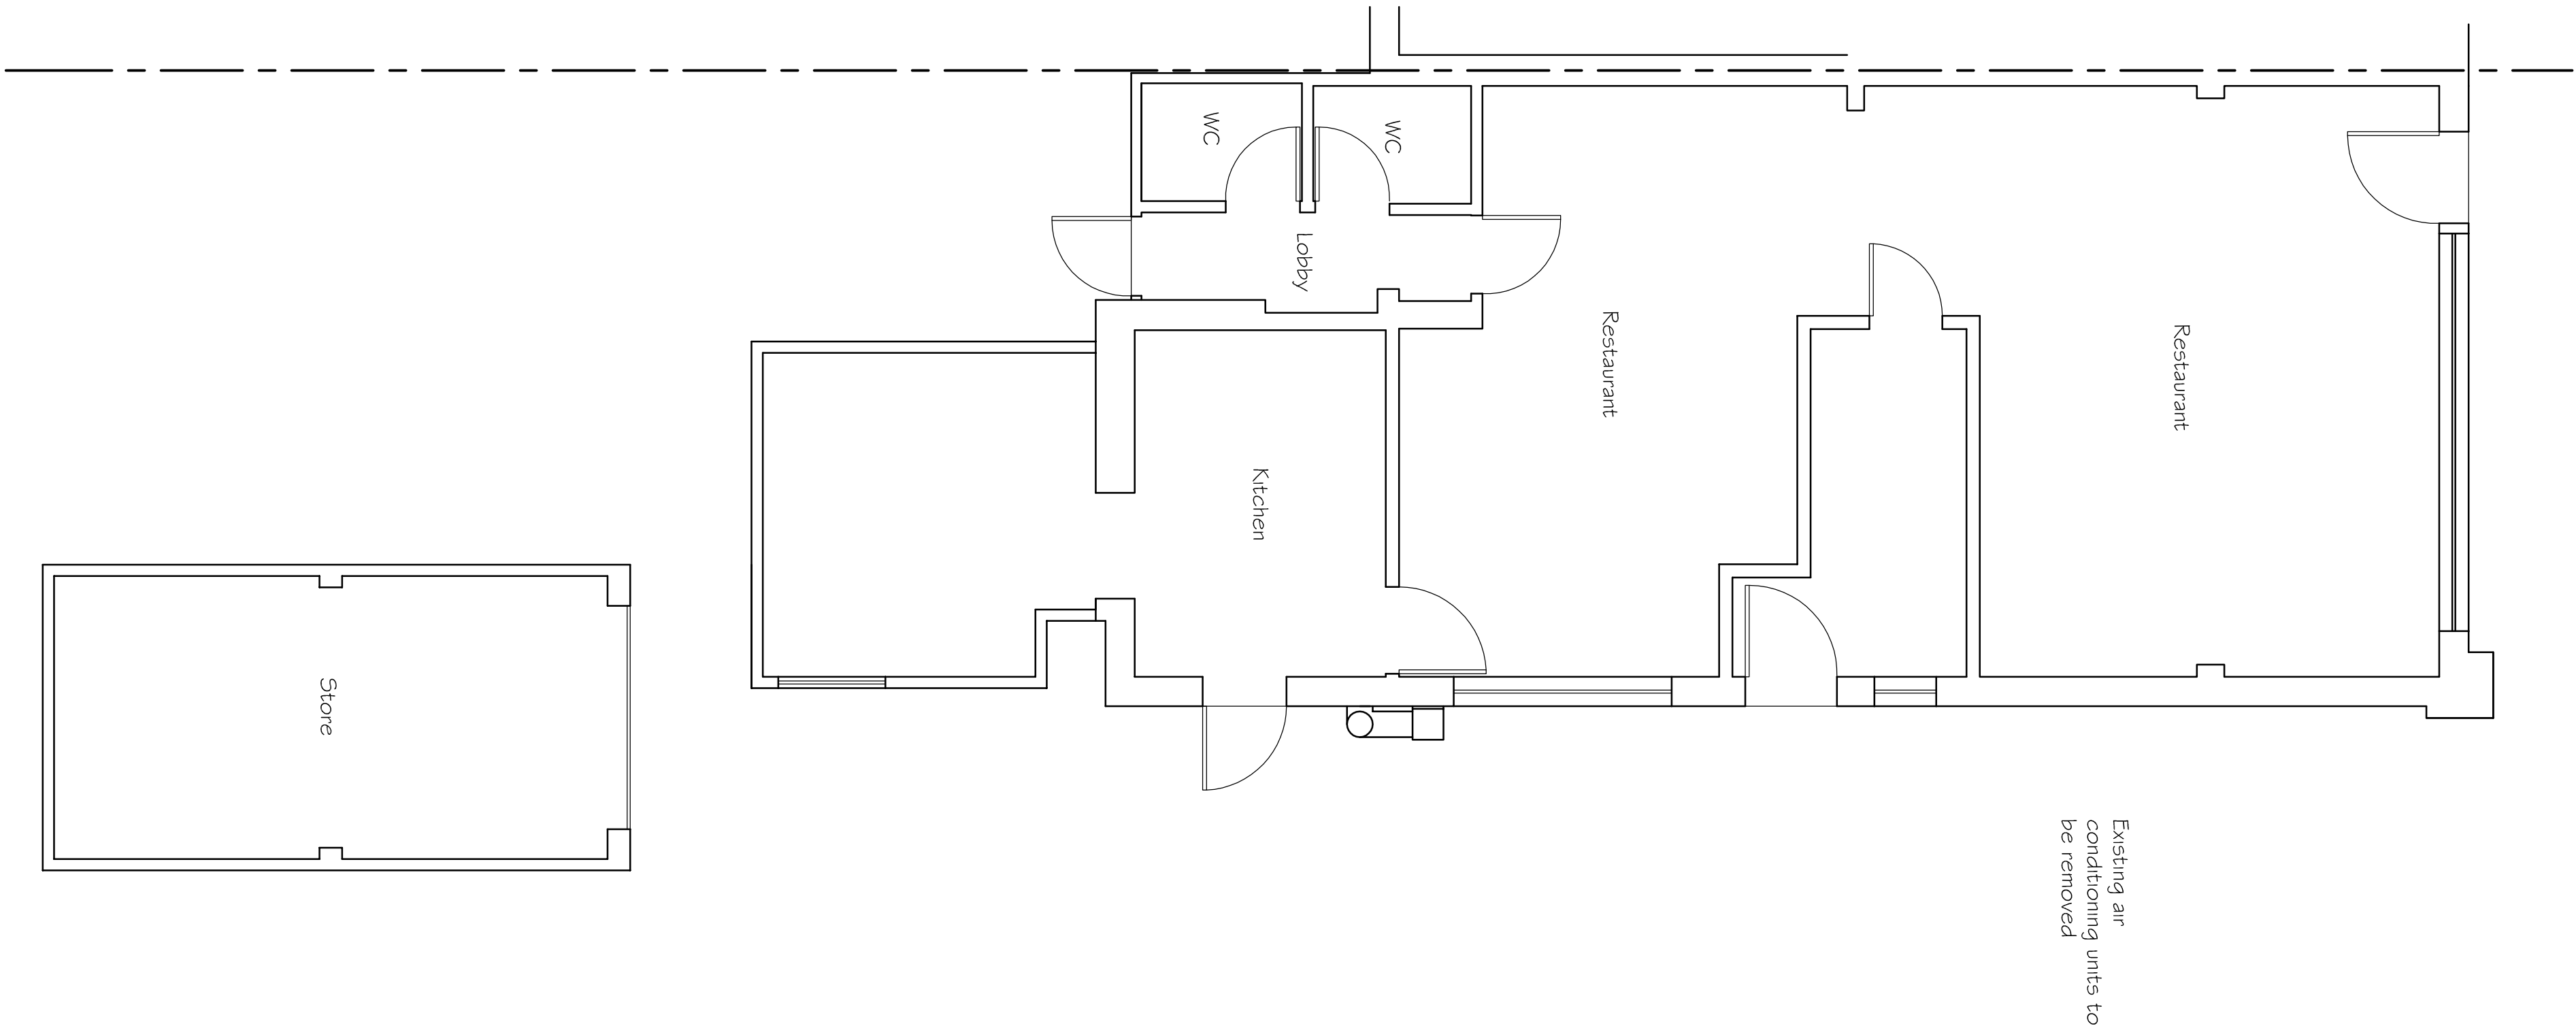

Existing Ground Floor Plan

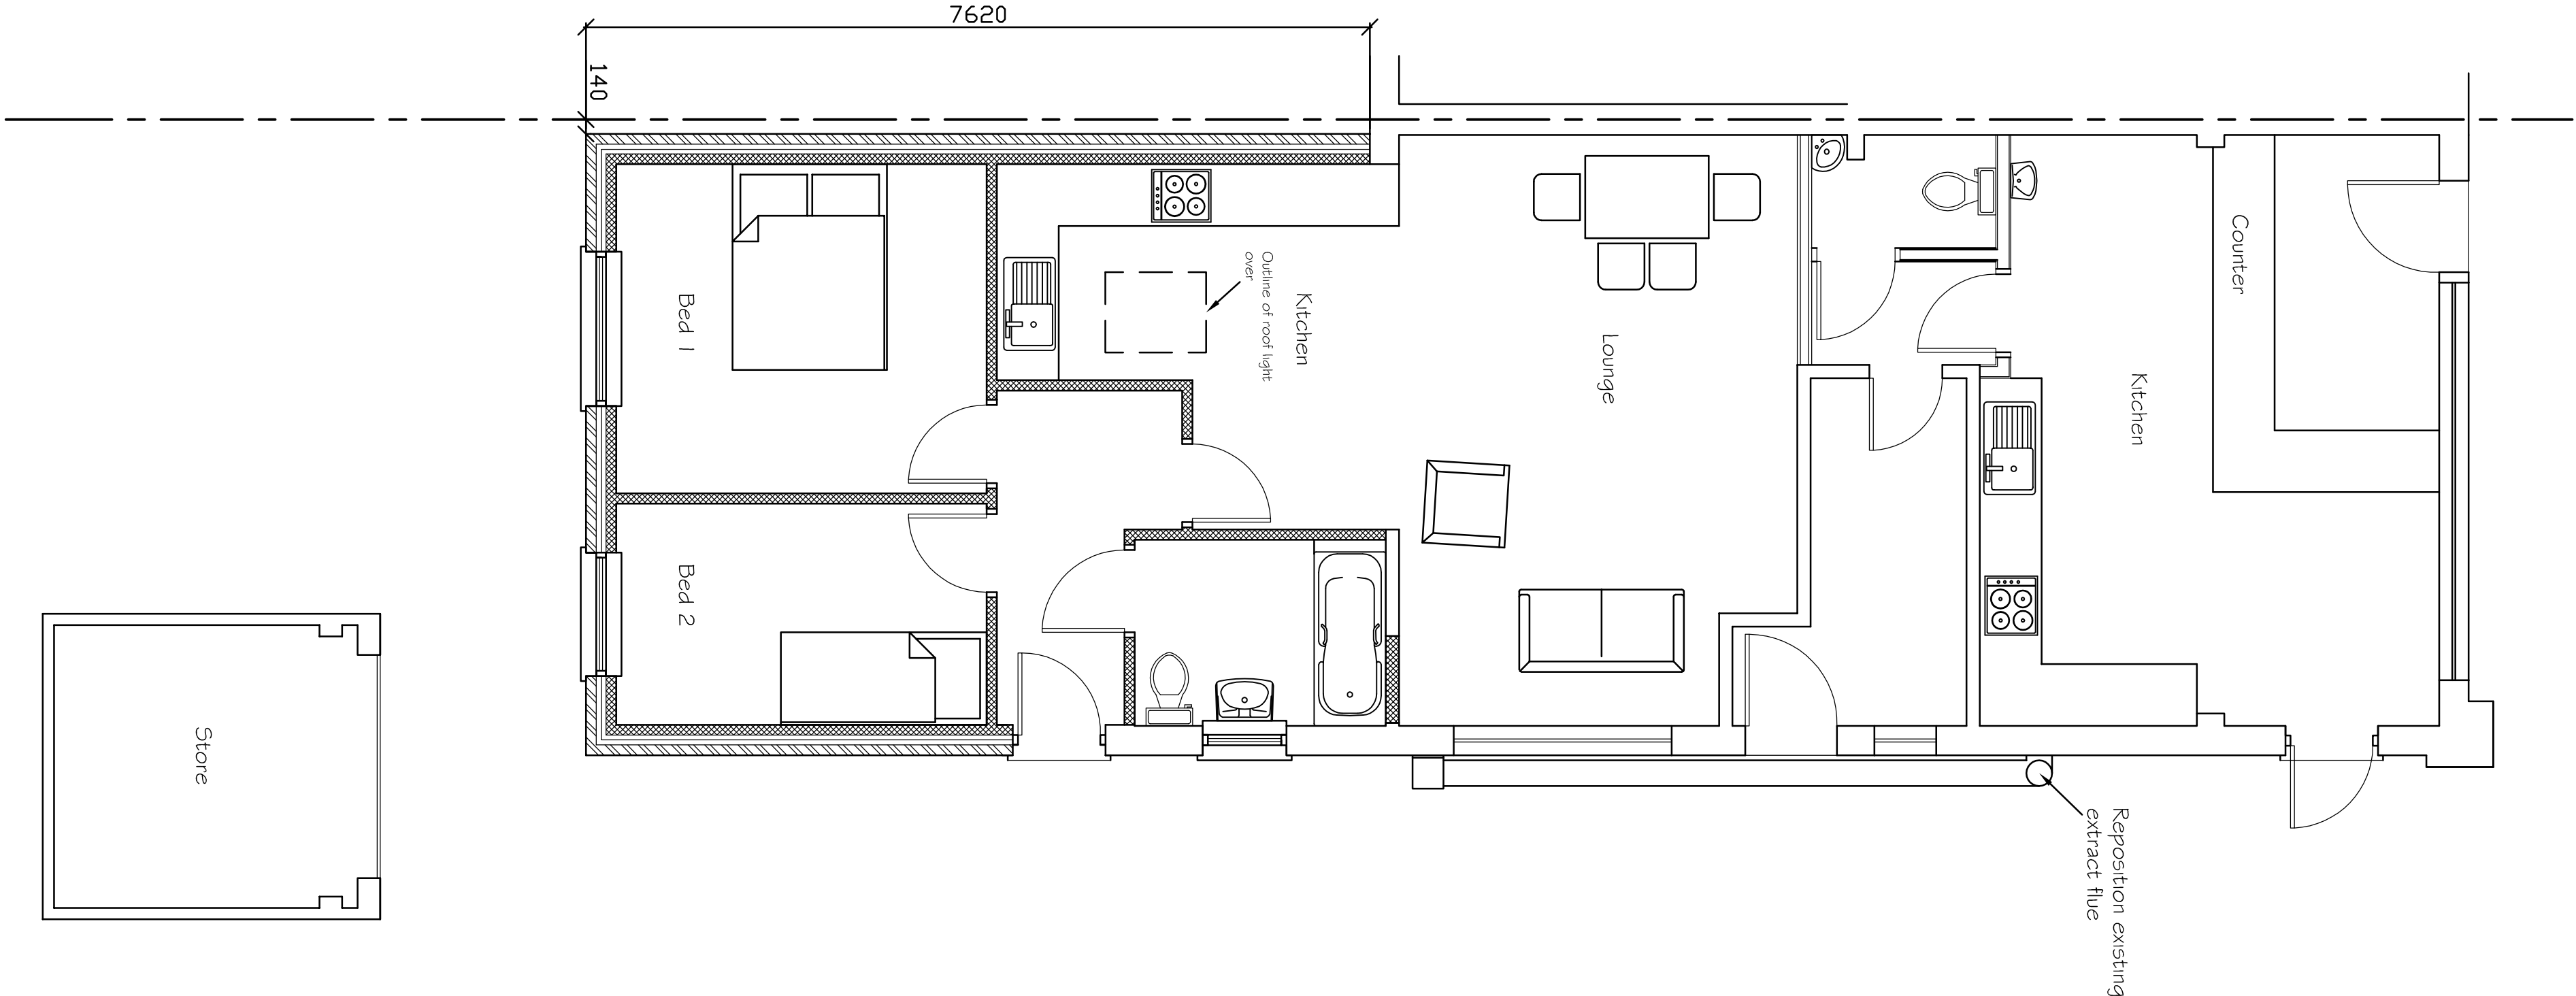

Proposed Ground Floor Plan

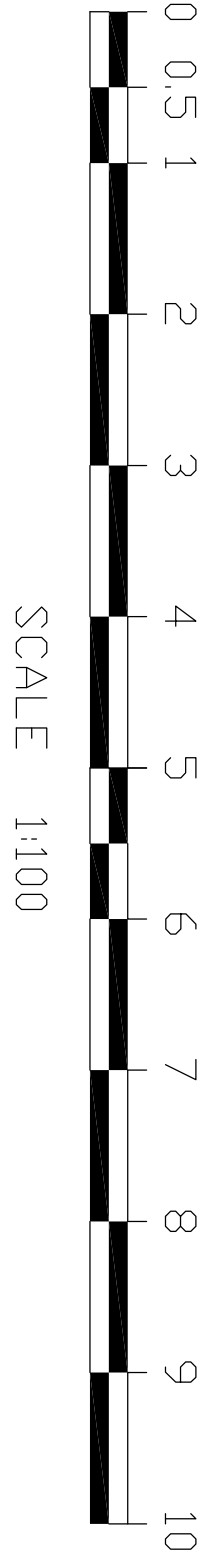

Tony Rogers Building Consultants Address: 40 Dawn Crescent, Upper Beeding West Sussex, BN44 3WH Telephone: 01903 815225 Fax: 01903 815225	
Rev:	Revision Description:
Date:	
Client: Mr S Ali	
Address: 104 Ferring Street Ferring West Sussex BN12 5JP	
Project: Proposed alteration to form take away and extension to form two bed room flat	
Scale:	1:50
Paper Size	A1
Date:	November 2017
Drawing No:	17/1267/01
Drawn By:	AWR
Revision:	