

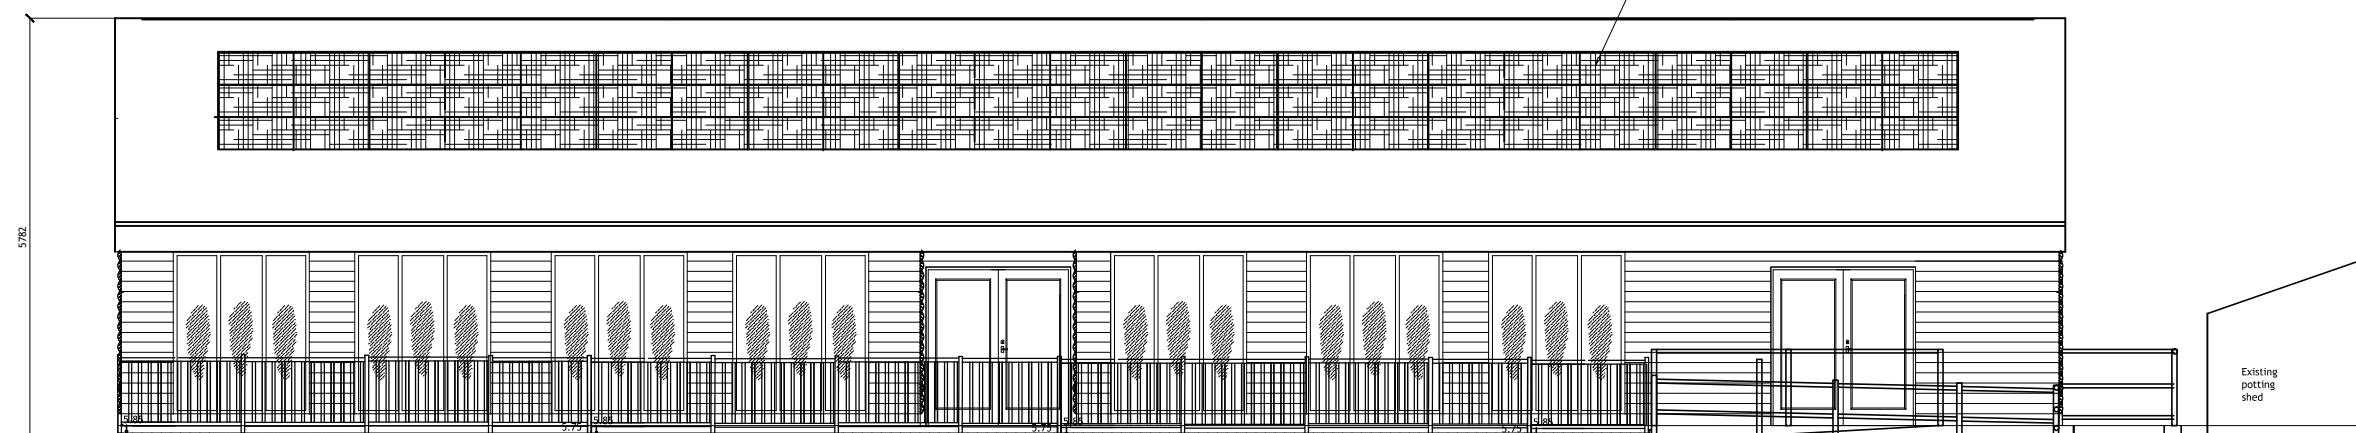


REAR (NORTH) ELEVATION

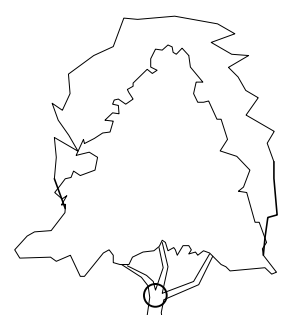


FRONT (SOUTH) ELEVATION

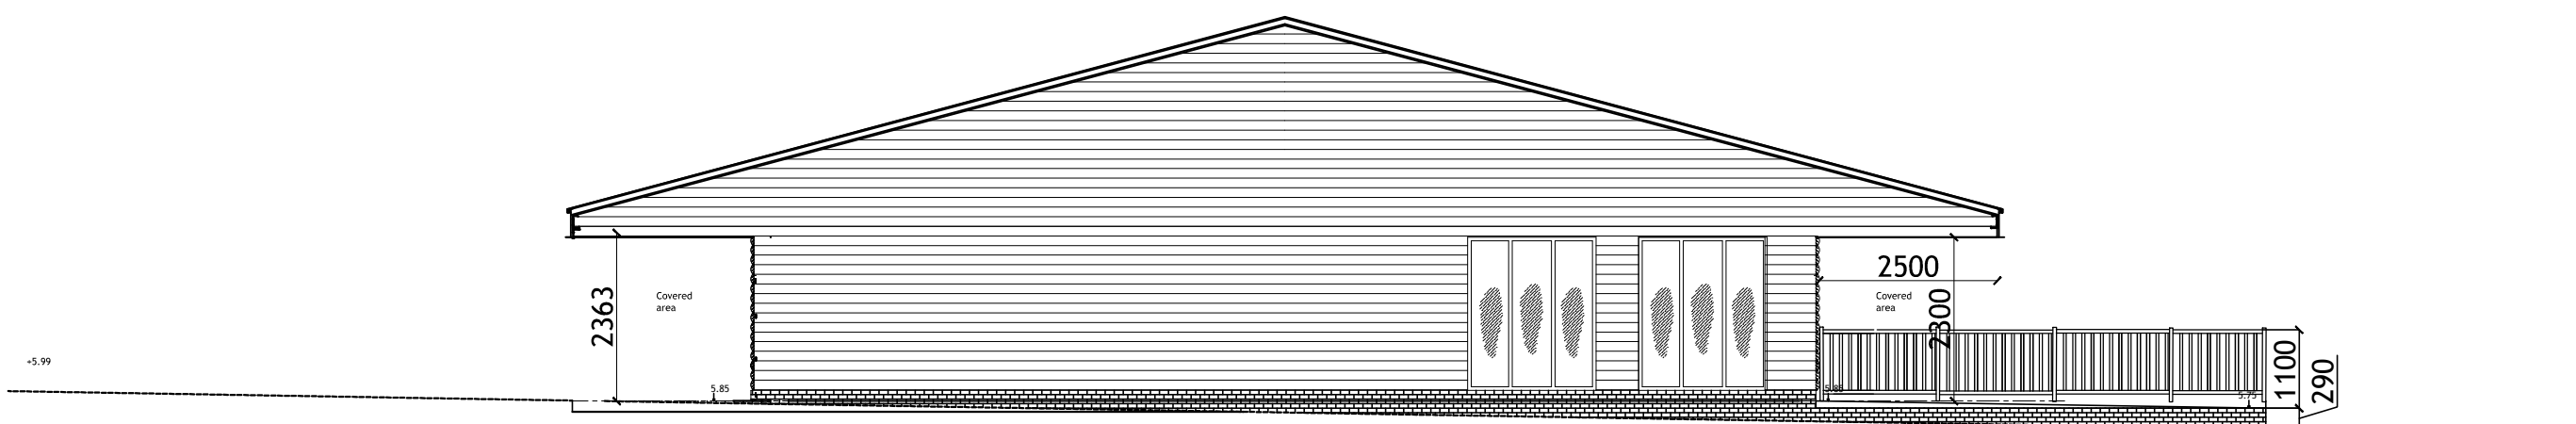


SIDE (WEST) ELEVATION



SIDE (EAST) ELEVATION

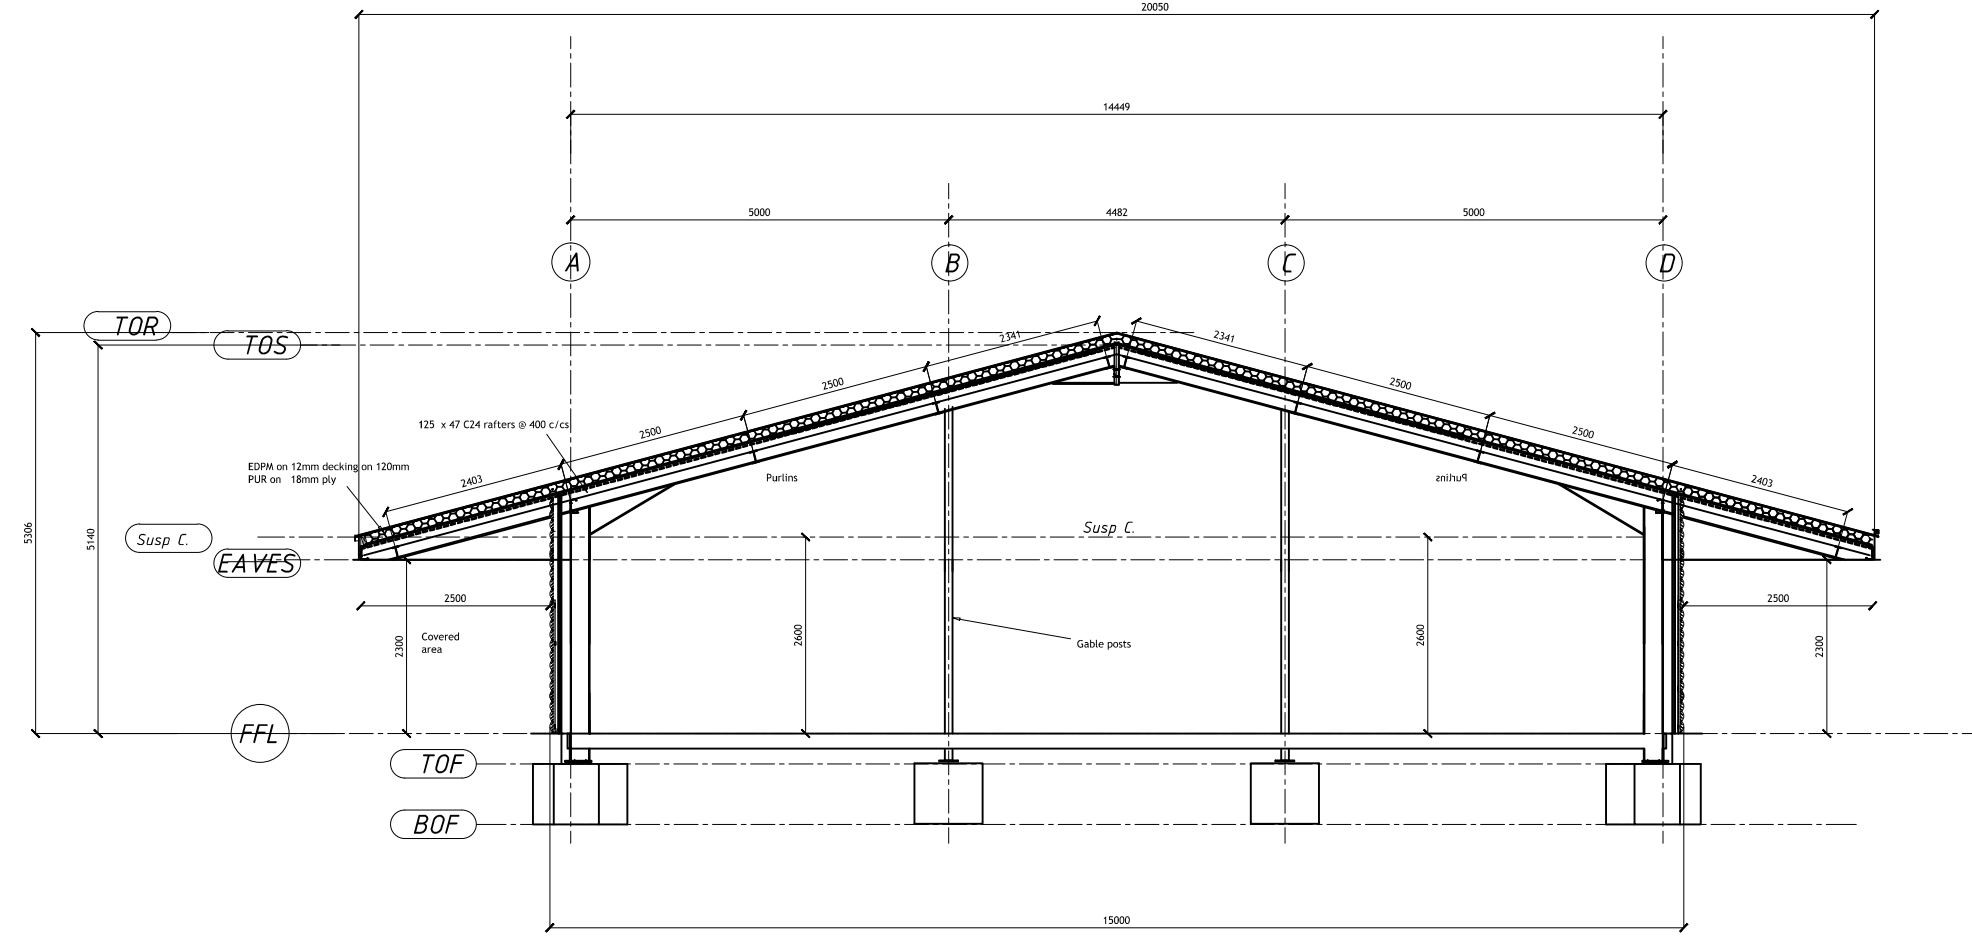

TYPICAL SECTION

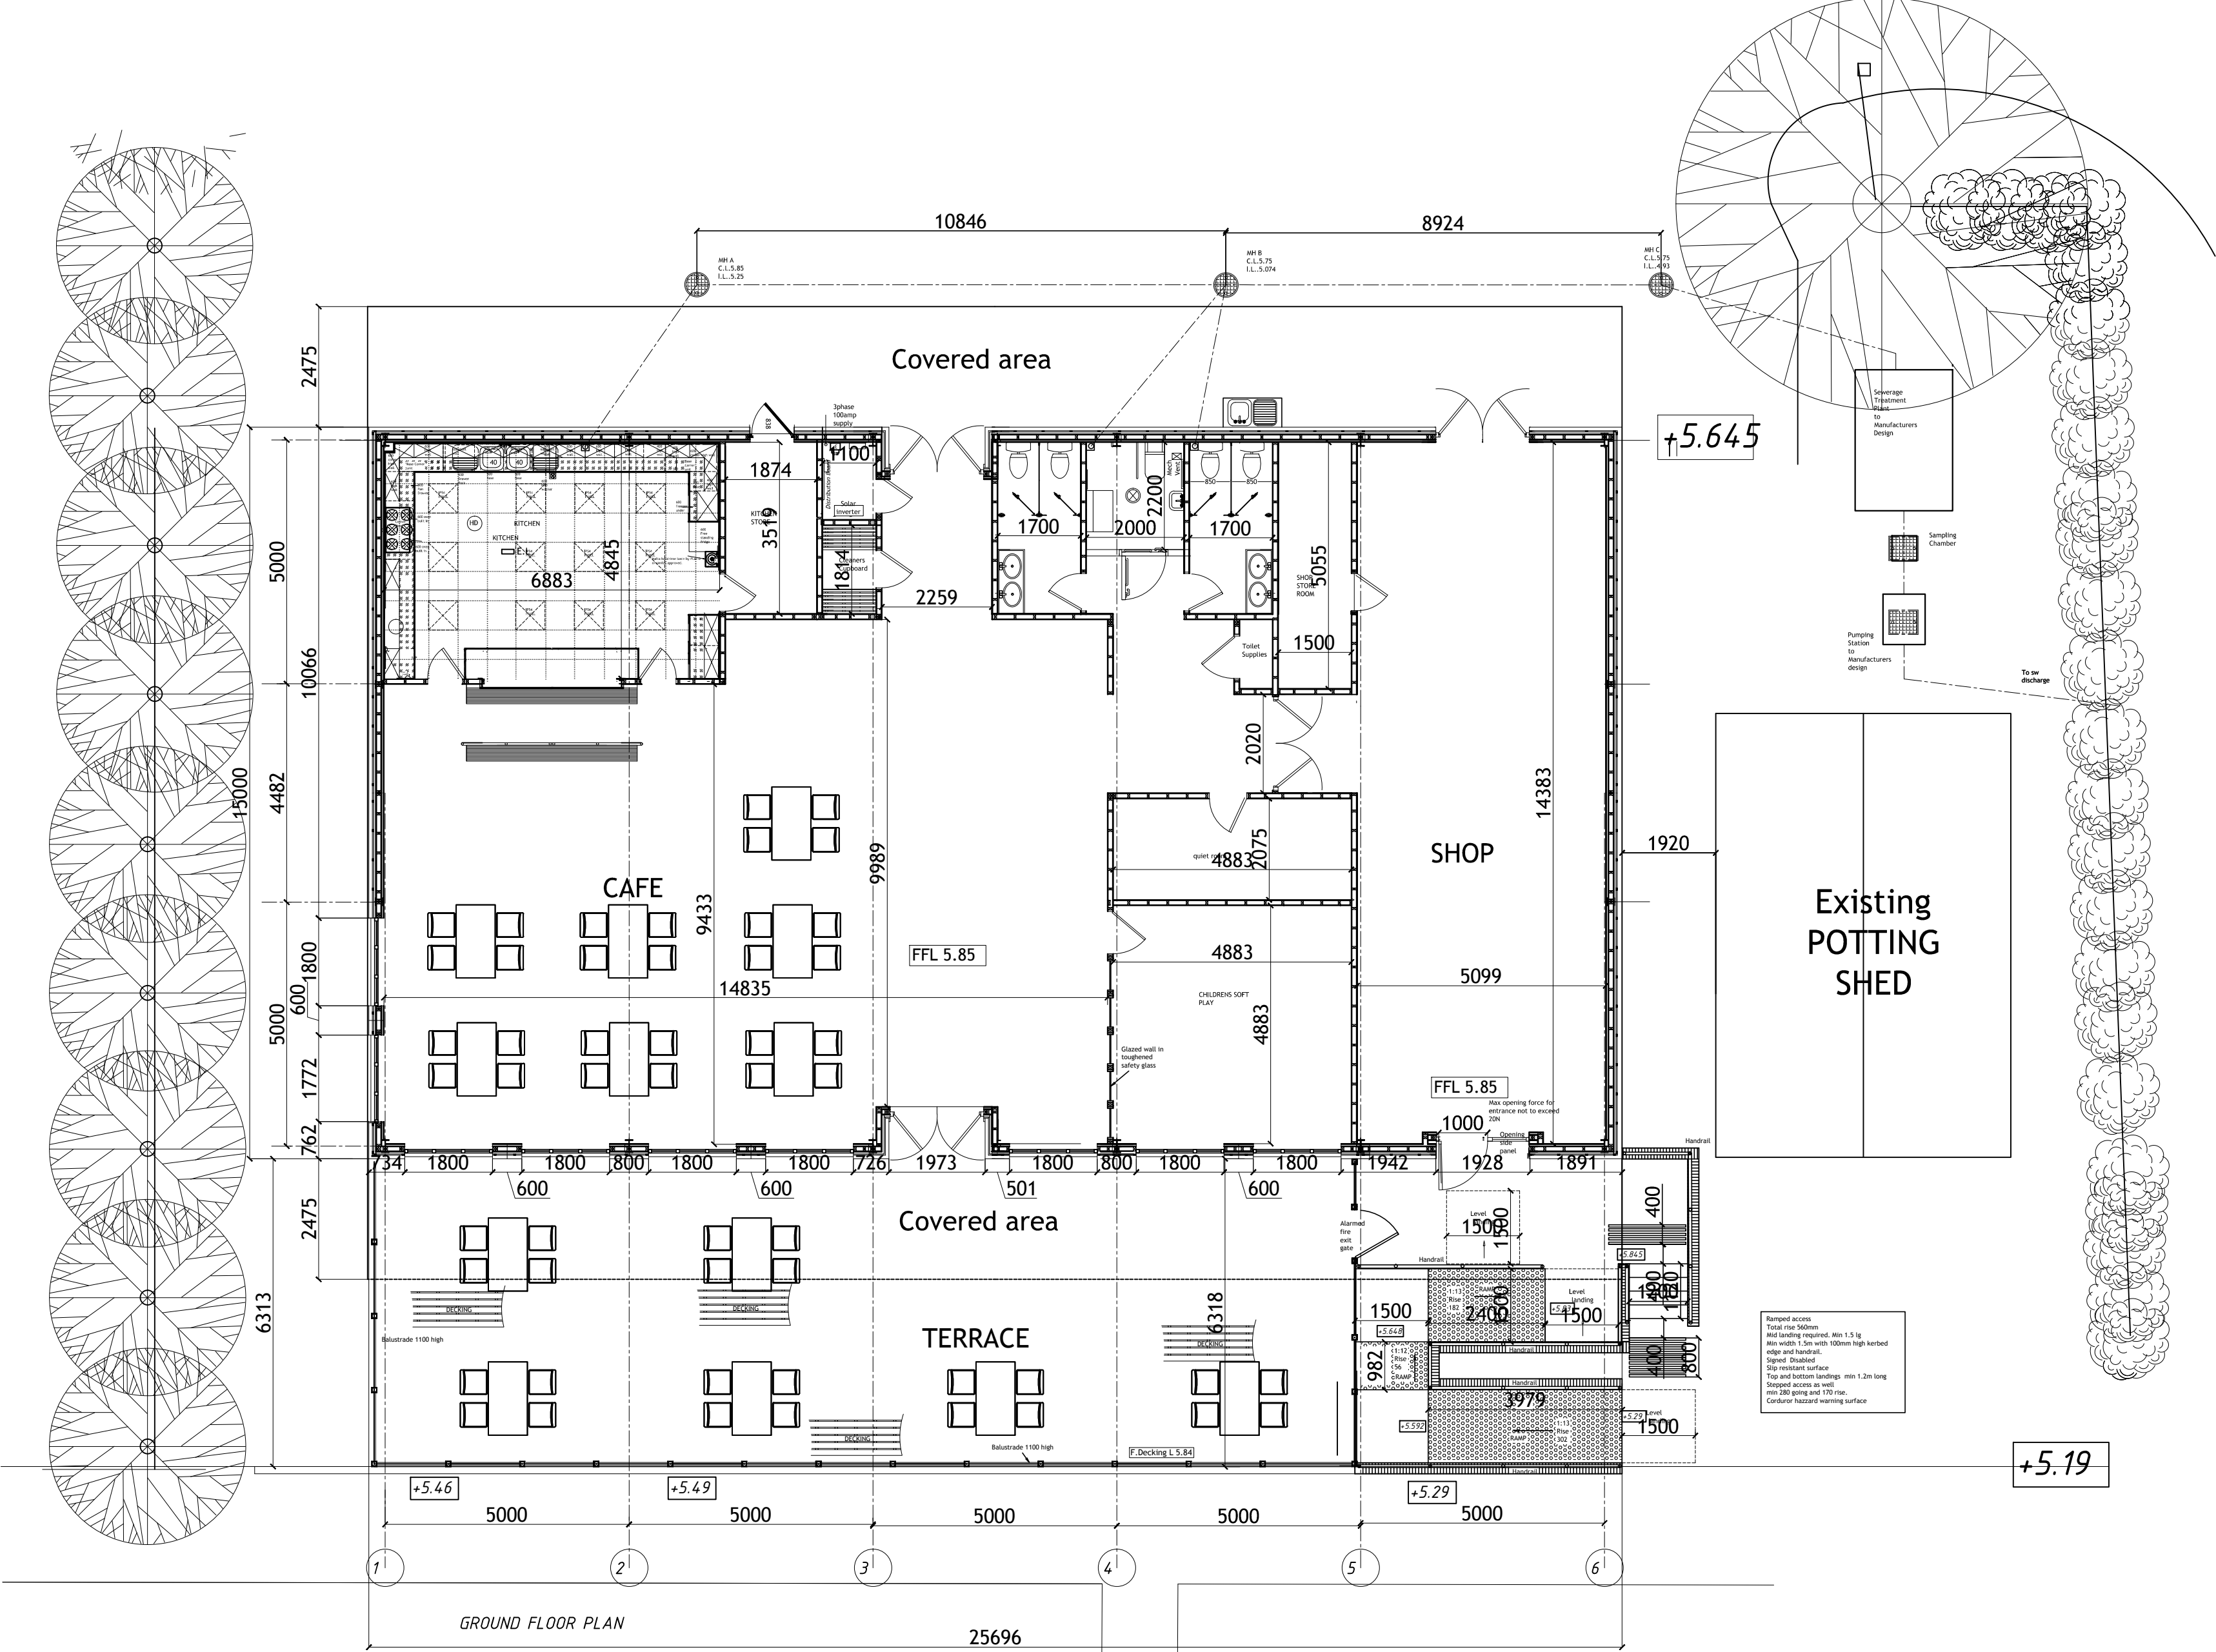

GROUND FLOOR PLAN

PROJECT
REPLACEMENT CAFE, SHOP
AND TOILETS

TITLE
FLOOR PLAN AND ELEVATIONS
AS PROPOSED

SITE Ferring Country Centre
Rife Way
Ferring
West Sussex

REV A INTERNAL GLAZED WALL < TERRACE AND RAMPED ACCESS 26.10.18
REV B
REV C

SPITFIRE DATE 18.10.18
PROPERTY IMPROVEMENTS SCALES 1:100 @a1

DRN BY Gwyn Cheesmur No 2496

LABC Drg No 6454

Guideline PLANNING & DESIGN
plans@guideline-uk.com
01342 764885
REV A