



Proposed Rear Single Storey Extension 25, Ferring Lane Ferring BN12 6QT

Proposed Floor Plan

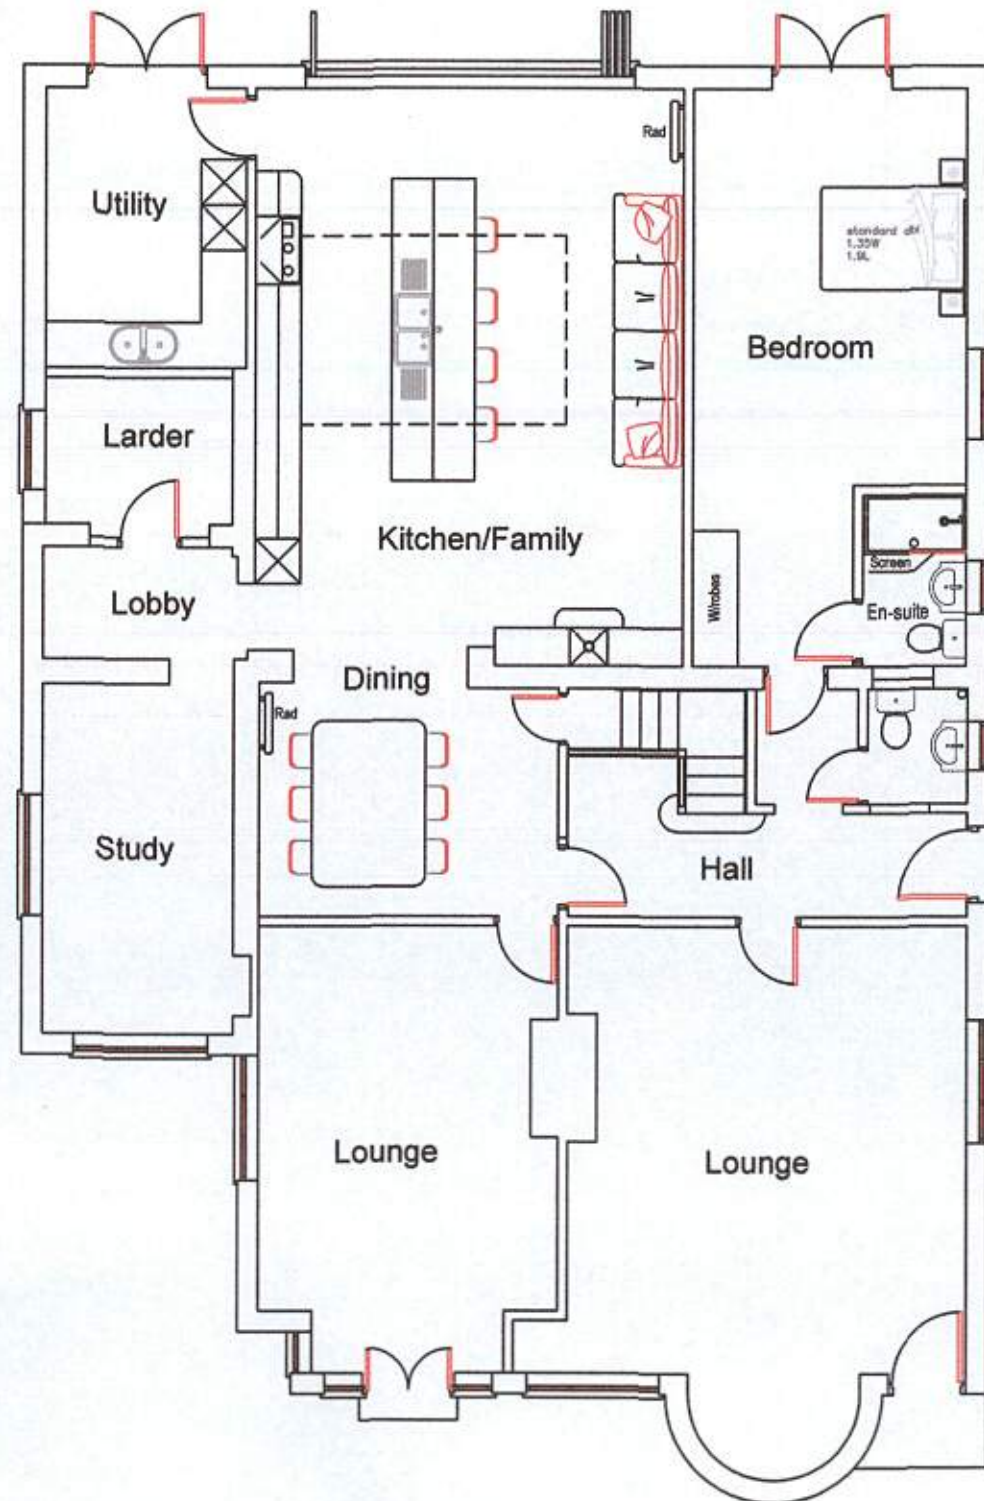

Existing Floor Plan

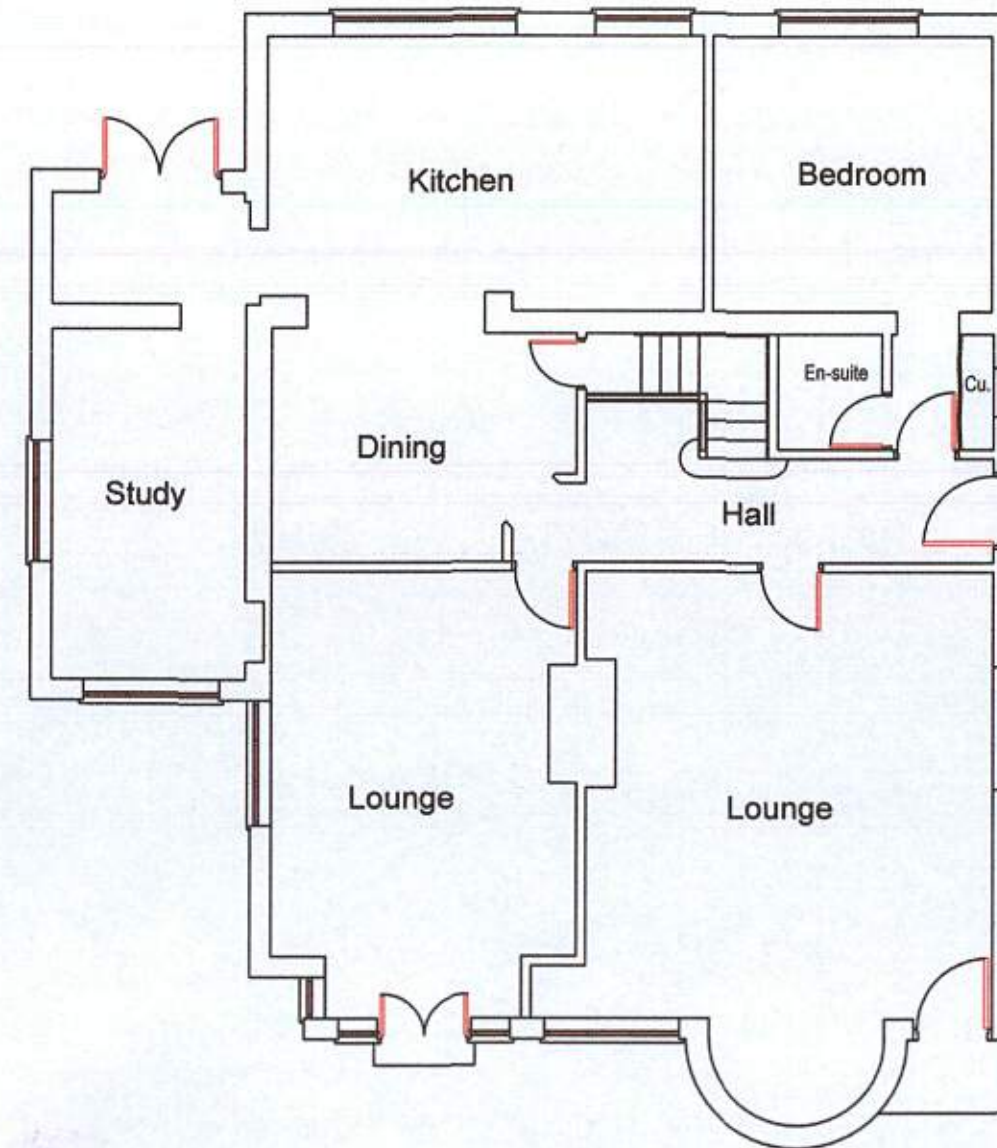

Scale 1:100 @ A3

Client's Name	Drawing Title	Drawn	Date
Mr. & Mrs. D. Pollard	Rear Single Storey Extension		29. 12. 17
Job Title	Existing Floor Plan	Drawing No.	Rev.
25, Ferring Lane		FL/PA/1	01
Ferring Worthing	Scale	Status	
W. Sussex BN12 6QT	1:100		

0 2 4 6 8 10
Metres