


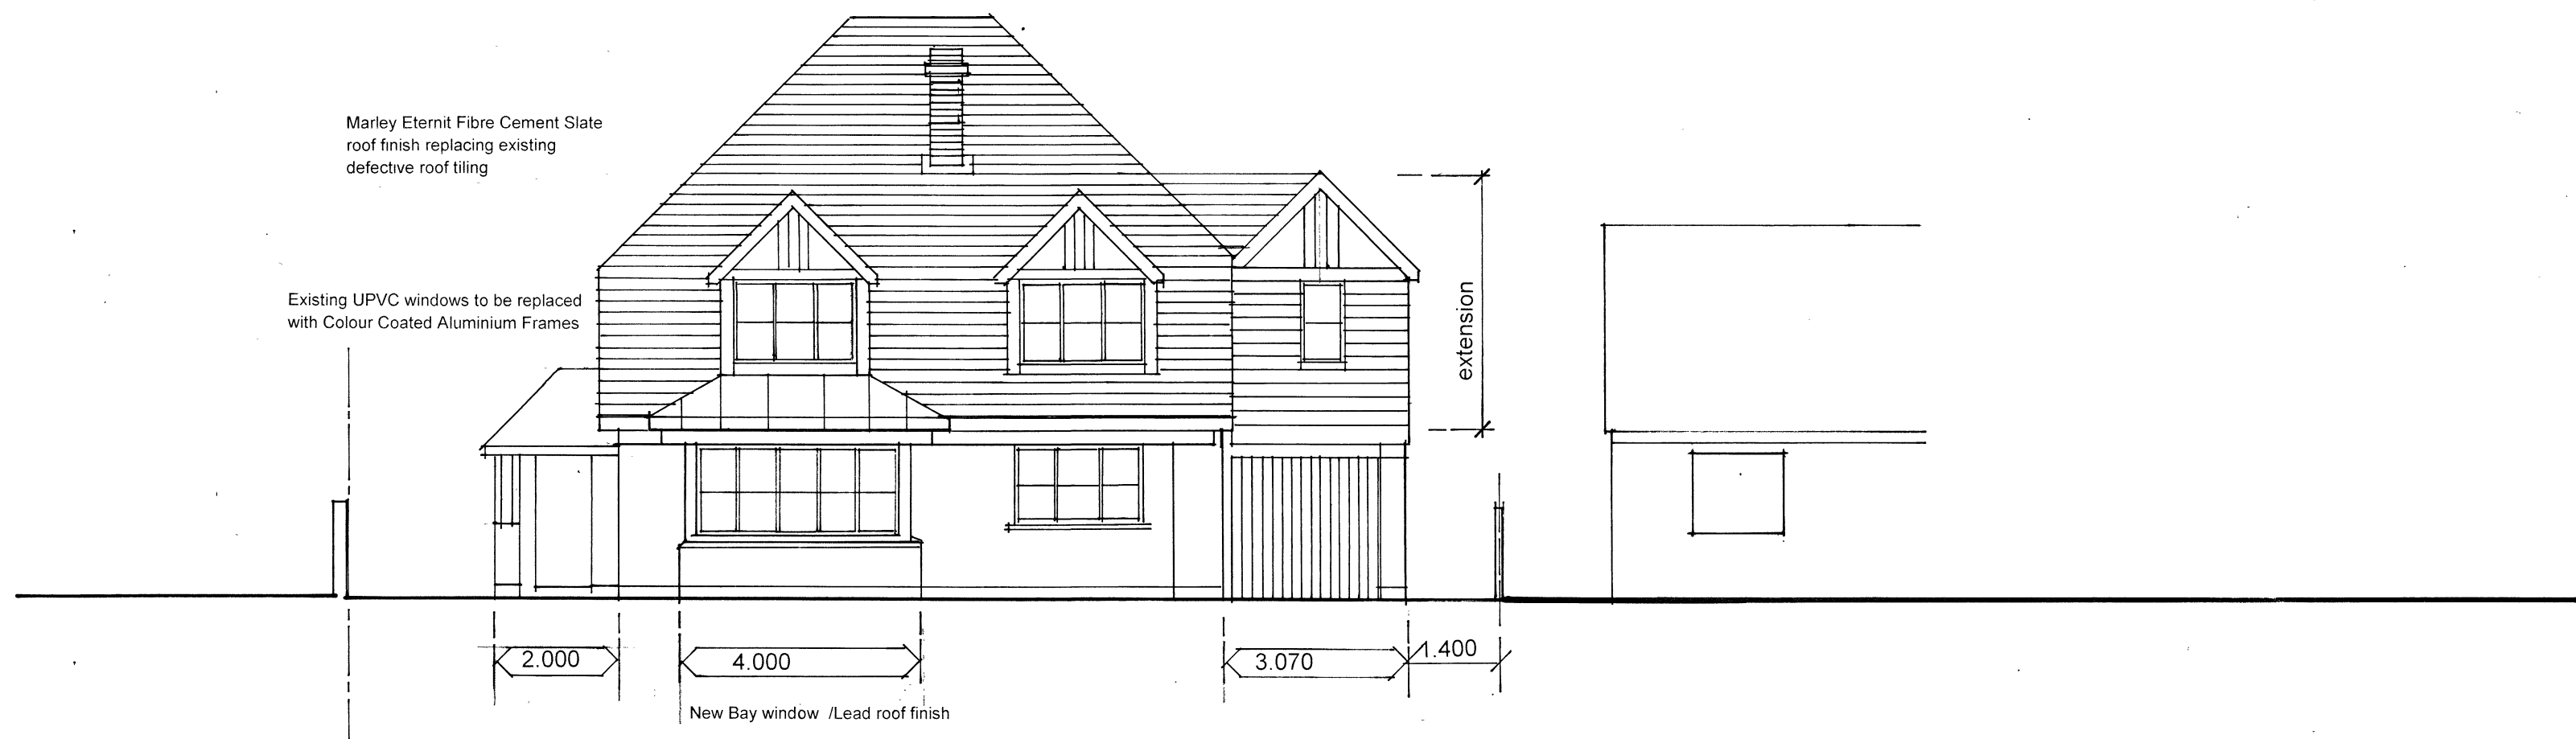

east elevation



west elevation

NOTES:
All dimensions must be checked on site and not scaled from this drawing.

A	10-10-17	SIDE EXTENSION / ROOF AMENDMENT
	Date	Revisions

©copyright

Geoffrey G Fry + Associates
Chartered Architect
63 Langbury Lane
Ferring
West Sussex. BN12 6QA

Client

Mr & Mrs Peter Maund

Job Title

PROPOSED EXTENSION + ALTERATIONS
41 FERRINGHAM LANE, FERRING, BN12 5NB.

Drawing Title

PROPOSED ELEVATIONS

Scale 1-100

Date JUNE 2017

Drawn by ggfa

Drg No.

3032/SK004

Rev.

A