

All dimensions to be verified on site, and the Architect informed of any discrepancy. All drawings and specifications should be read in conjunction with the Health and Safety Plan. All conflicts should be reported to the CDM Co-ordinator. This drawing is the copyright of C & A Design Limited. © DO NOT SCALE FROM THIS DRAWING

Construction staff and operatives must ensure the principle contractor has provided thorough and accurate information on all health and safety aspects relating to the designs identified on this drawing include the review of:
 Designers/contractors risk assessments
 Method statement
 Permit to work
 Construction phase health and safety plan
 The designers note that the following health and safety risks relating to this drawing have not been eliminated during the design process:

ref	residual risk

= EXISTING STORAGE SUBBASE (525dp) RETAINED.

= PROPOSED ATTENUATION FOR COMPENSATORY STORAGE.


= PROPOSED DRAINAGE CHANNEL.

= PROPOSED SW DRAINAGE RUN

= PROPOSED FW DRAINAGE RUN.

= JET WASH INTERCEPTOR

= FORECOURT INTERCEPTOR 10000 LTRS CLASS 1.

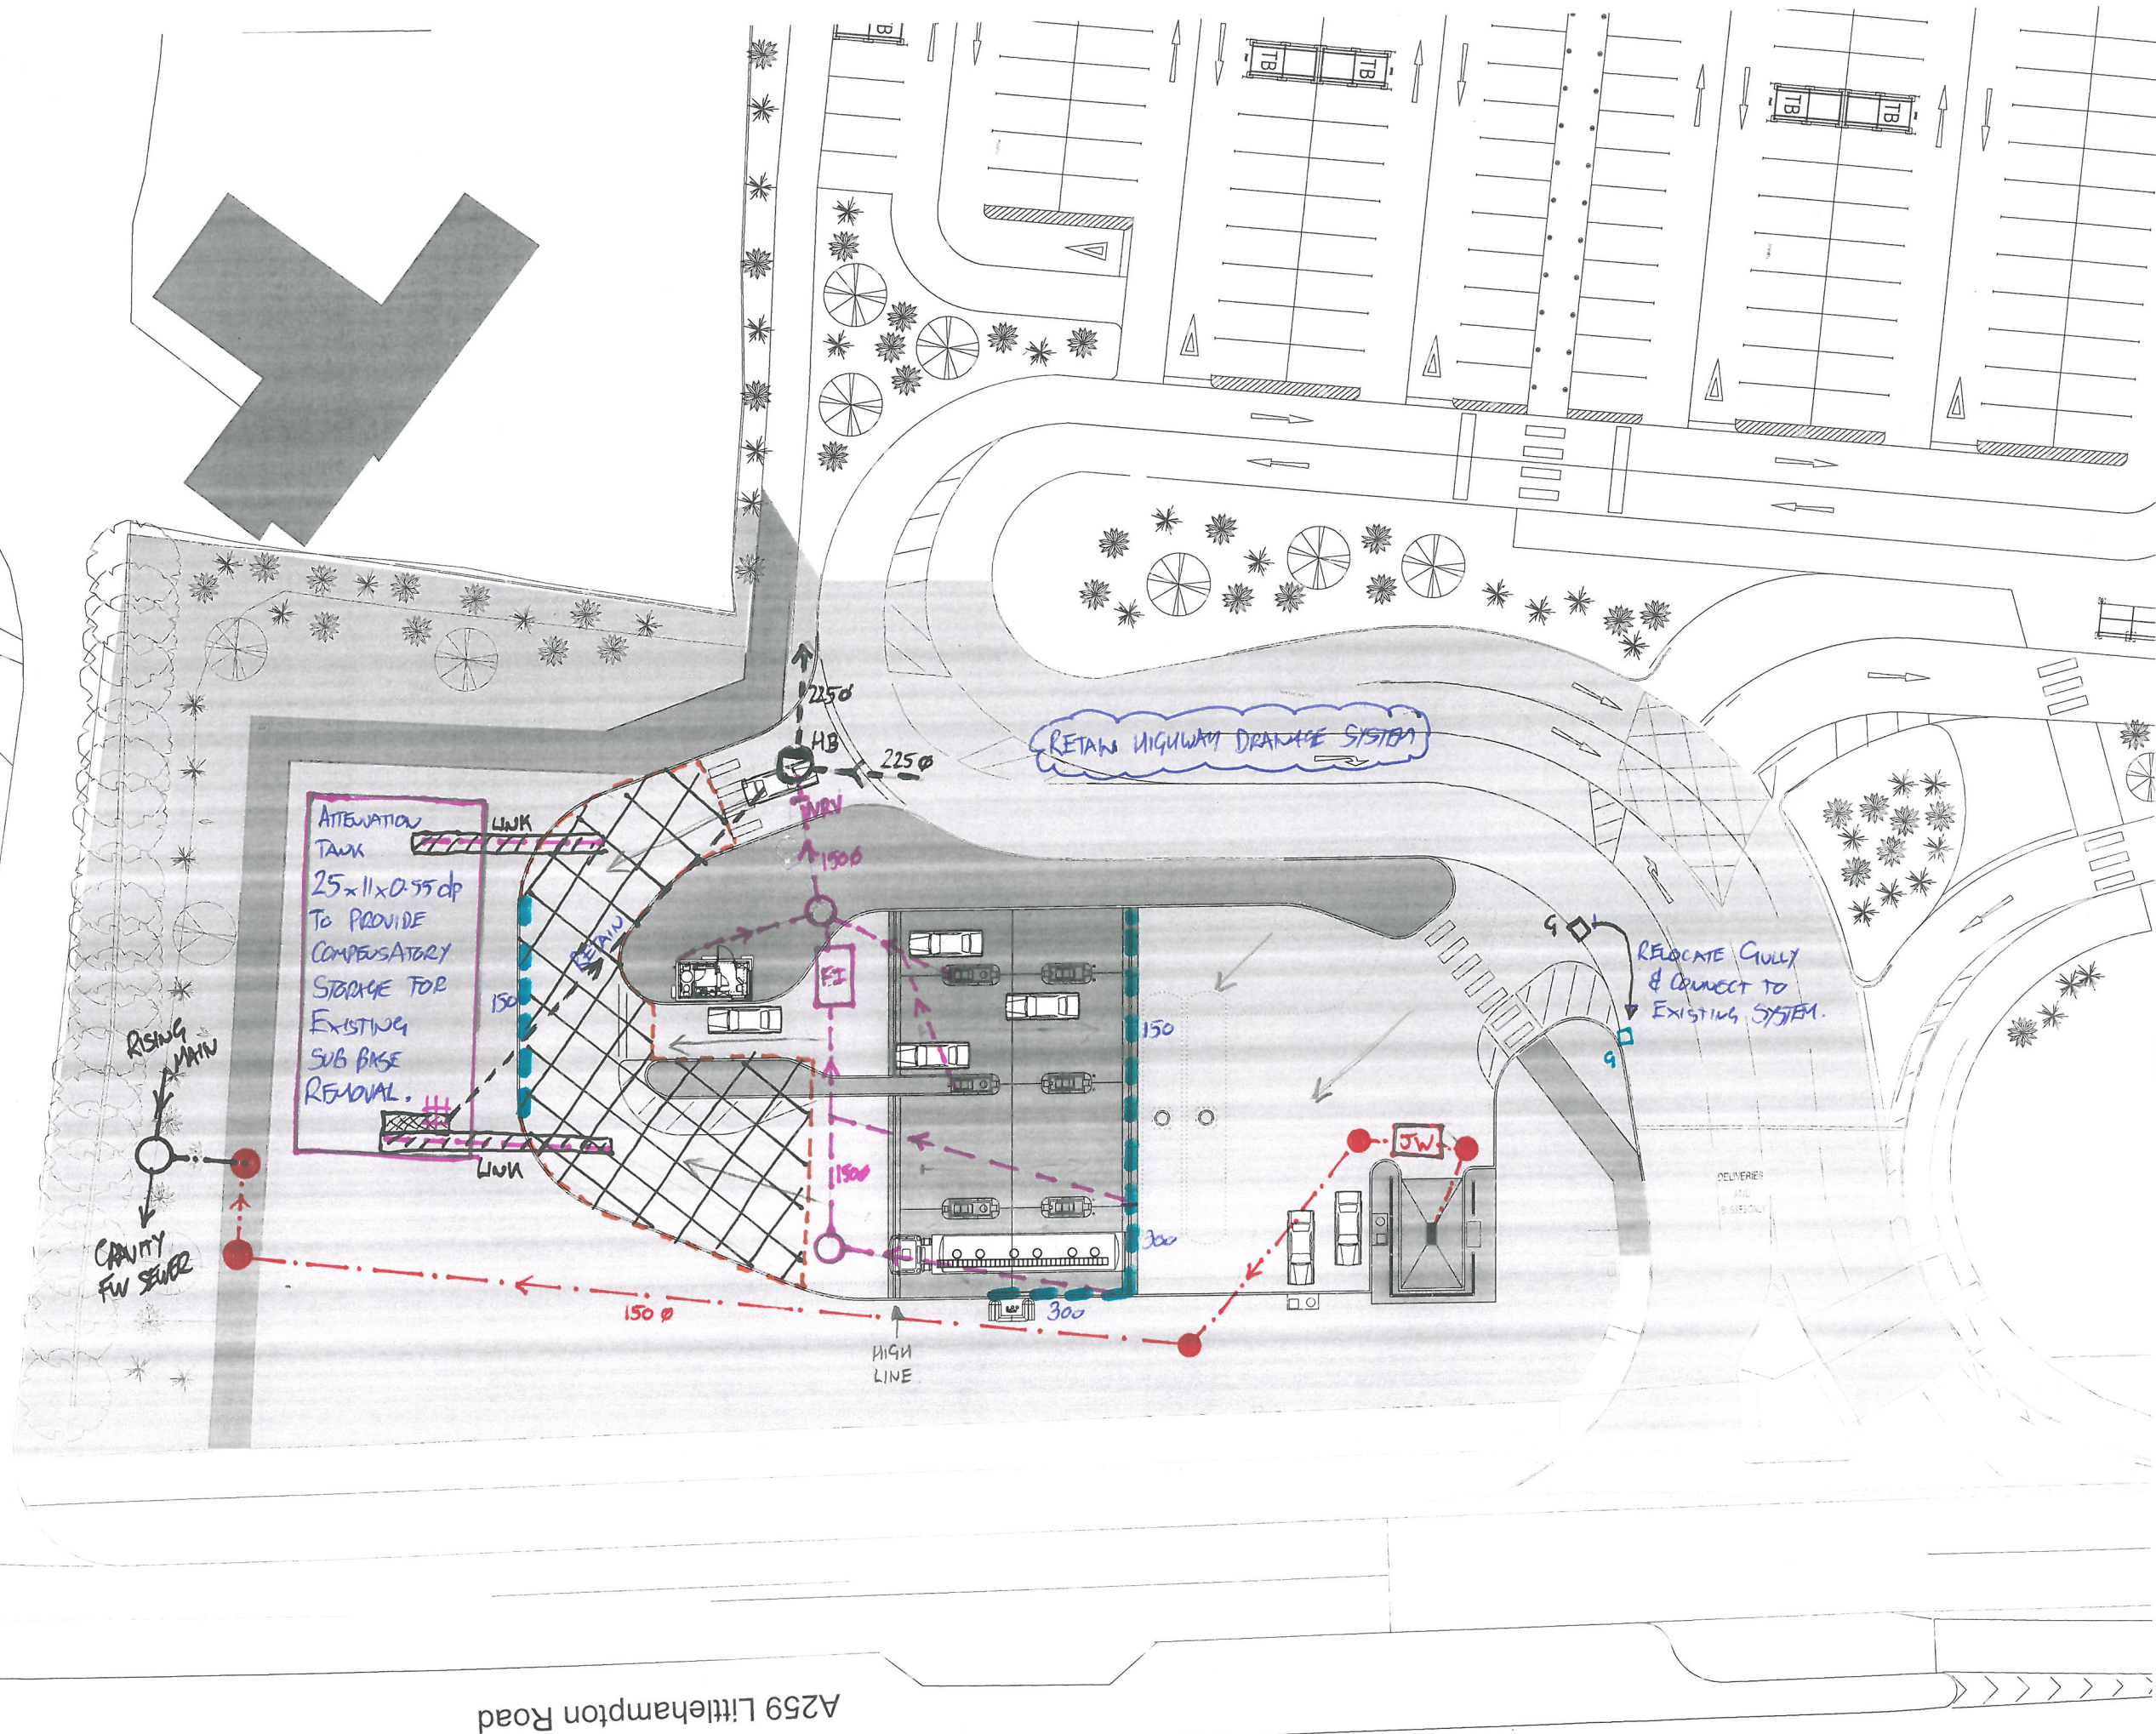

AS	AS	AS
AS	AS	AS
AS	AS	AS

CLIENT
ASDA
 Save money. Live better.

ADAPT CONSULTING
 02220
 www.adapt.co.uk

DESIGN STAGE
☒ Preliminary ☐ Concept ☐ Construction
☐ Planning ☐ Tender ☐ Results

date	scale @ A1	quantity	reference
2009/2017	1:200	ATS	AC

PROJECT
PFS DTP Kiosk Retrofit
ASDA Ferring
 Littlehampton Road, Ferring BN12 6PN

TITLE
PROPOSED DRAINAGE PLAN.

project number	drawing number	revision
PSK 100	PSK 100	PI

A259 Littlehampton Road