


2017 Feb 9/11

ONLY FIGURED DIMENSIONS TO BE USED FOR CONSTRUCTION PURPOSES.
ALL DIMENSIONS ARE TO BE CHECKED ON SITE PRIOR TO INSTALLATION AND
ANY DISCREPANCIES TO BE NOTIFIED TO THE ARCHITECT.
© This drawing is a copyright and must not be reproduced without the written consent of the Architect.

Rev.	Date	Description
A	17.01.11	Door removed from elevation

- 1 Existing Brick
- 2 Proposed Brick to match existing
- 3 Timber Cladding
- 4 Proposed Glazing
- 5 Balcony
- 6 Steel Column
- 7 New Door
- 8 Flue
- 9 Louvres

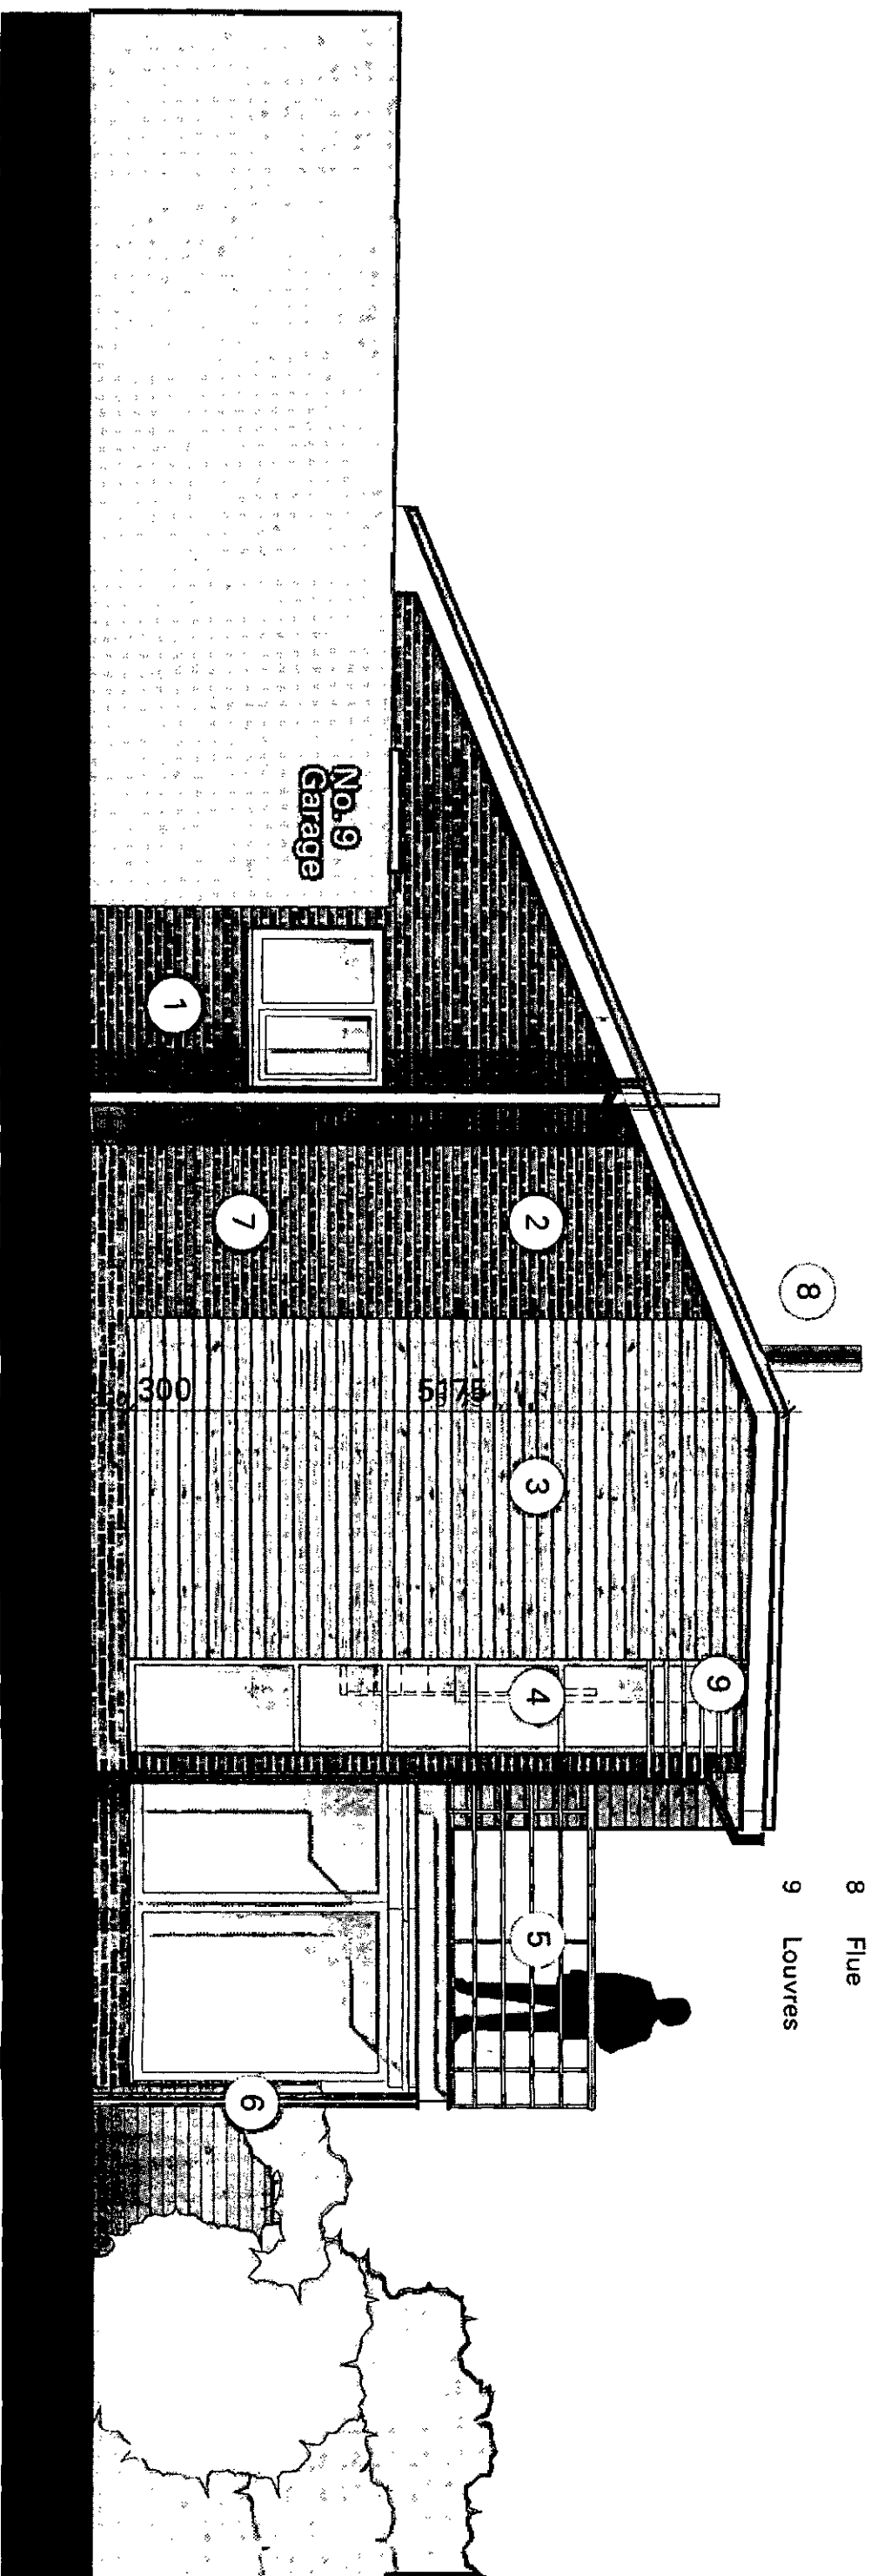

1008 SK14A
West Elevation
Ferring Marine
Scale 1:50

saville jones architects

T +44 (0)1793 211 263
F +44 (0)1793 211 114

74 victoria road worthing west sussex bn11 1un united kingdom