


FRONT ELEVATION (Street Scene) SECTION A-A
Scale 1:200

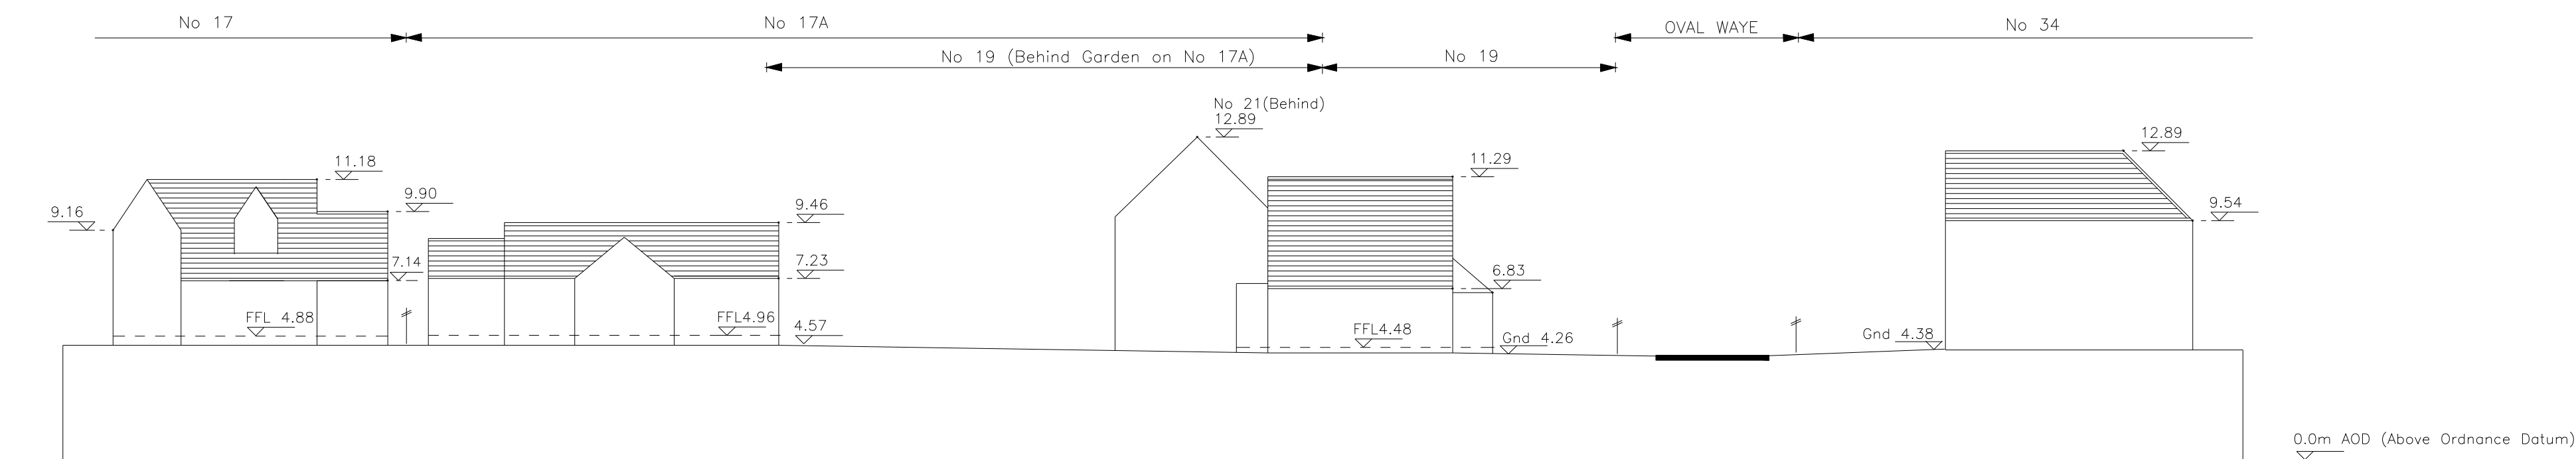

SIDE ELEVATION (Street Scene) SECTION B-B
Scale 1:200



Scale 1:200 @ A1 Size

M S Ford Associates
Consulting Engineers

147 Cambridge Road,
Great Shelford,
Cambridge
CB22 5JN Phone & Fax 01223 510309

M S FORD. BSc., C Eng., FICE., FCIHT

JENNY HUNTER

19 OVAL WAYE
FERRING
Nr WORTHING
WEST SUSSEX

SITE SURVEY STREET SCENES & SECTIONS

1:200

May 16

MSF

Drawing Number

P925-2