



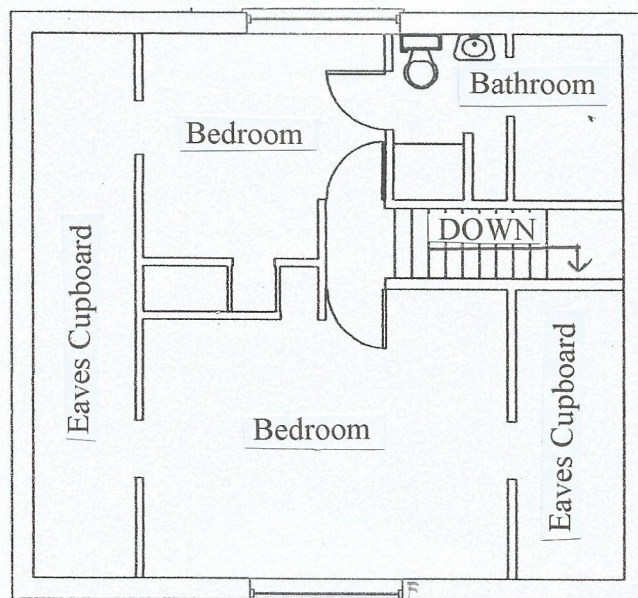

EXISTING FIRST FLOOR PLAN

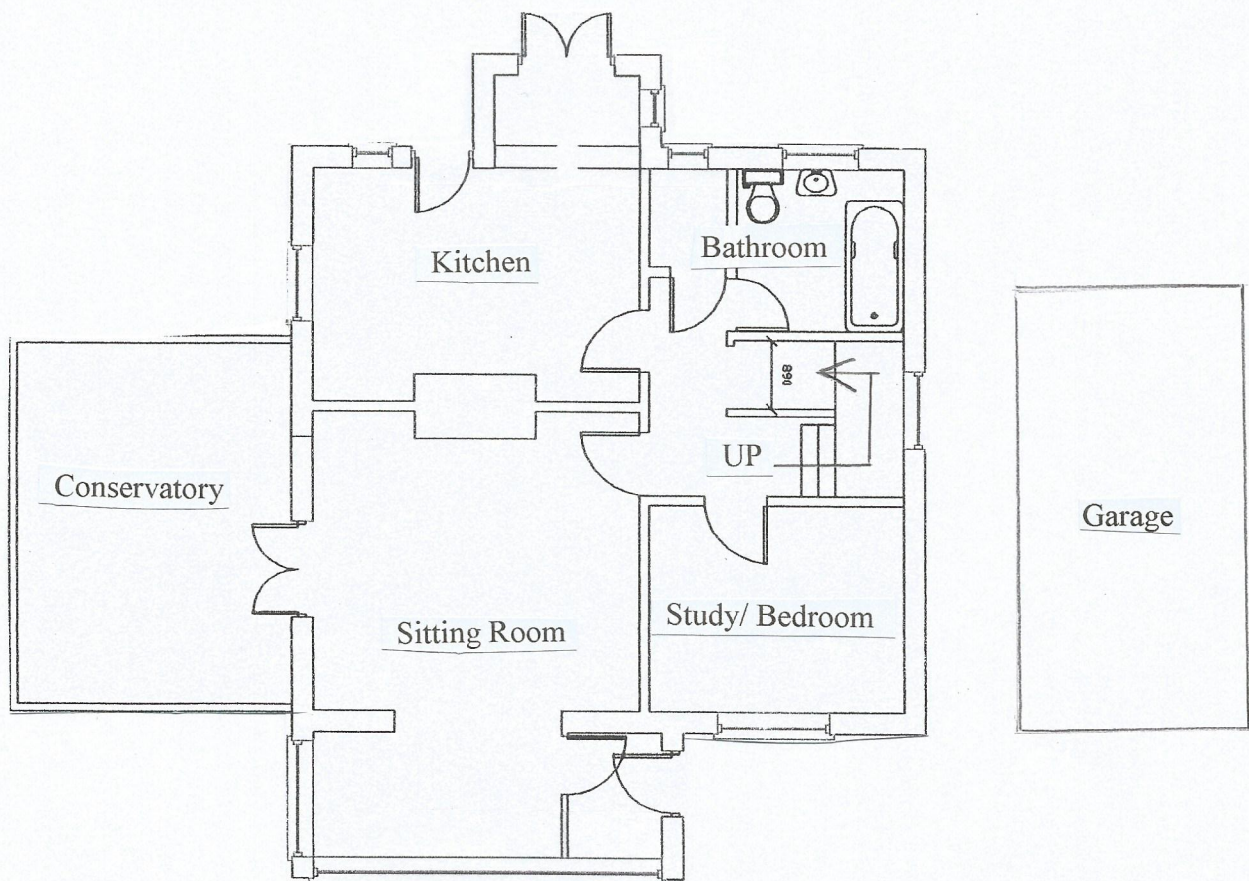

EXISTING GROUND FLOOR PLAN

0m 5m

Scale 1:100

M S Ford Associates

Consulting Engineers & Land Surveyors

147 Cambridge Road, Great Shelford

Cambridge, CB22 5JN, Tel 01223-510309

M S Ford BSc, C Eng., FICE., FCIHT

EXISTING FLOOR PLANS

19 OVAL WAYE, FERRING , W SUSSEX

Scale 1:100

Drg No P925-3



EXISTING NORTH ELEVATION



EXISTING SOUTH ELEVATION

0m 5m

Scale 1:100

M S Ford Associates

Consulting Engineers & Land Surveyors

147 Cambridge Road, Great Shelford

Cambridge, CB22 5JN, Tel 01223-510309


M S Ford, BSc, C Eng., FICE., FCIHT

EXISTING SOUTH & NORTH ELEVATIONS


19 OVAL WAYE, FERRING , W SUSSEX

Scale 1:100

Drg No P925-4

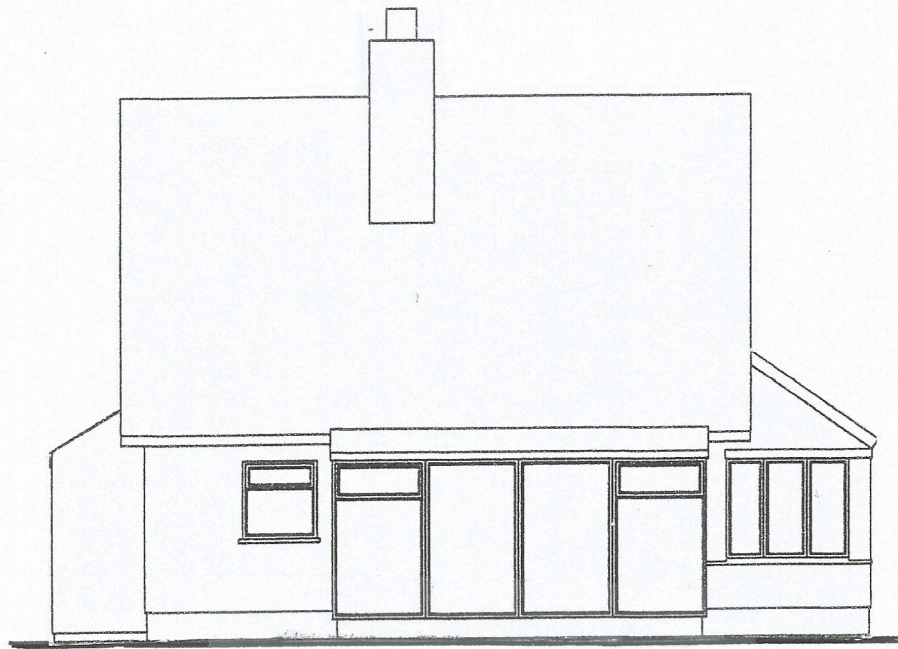

EXISTING WEST ELEVATION

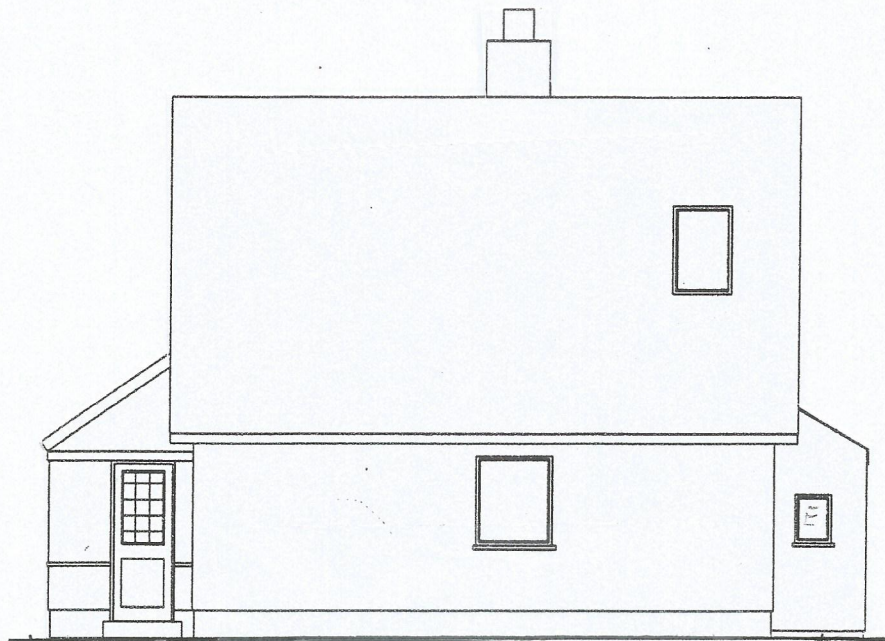

EXISTING EAST ELEVATION

0m 5m

Scale 1:100

M S Ford Associates

Consulting Engineers & Land Surveyors

147 Cambridge Road, Great Shelford

Cambridge, CB22 5JN, Tel 01223-510309

M S Ford BSc, C Eng., FICE., FCIHT

EXISTING EAST & WEST ELEVATIONS

19 OVAL WAYE, FERRING , W SUSSEX

Scale 1:100

Drg No P925-5