


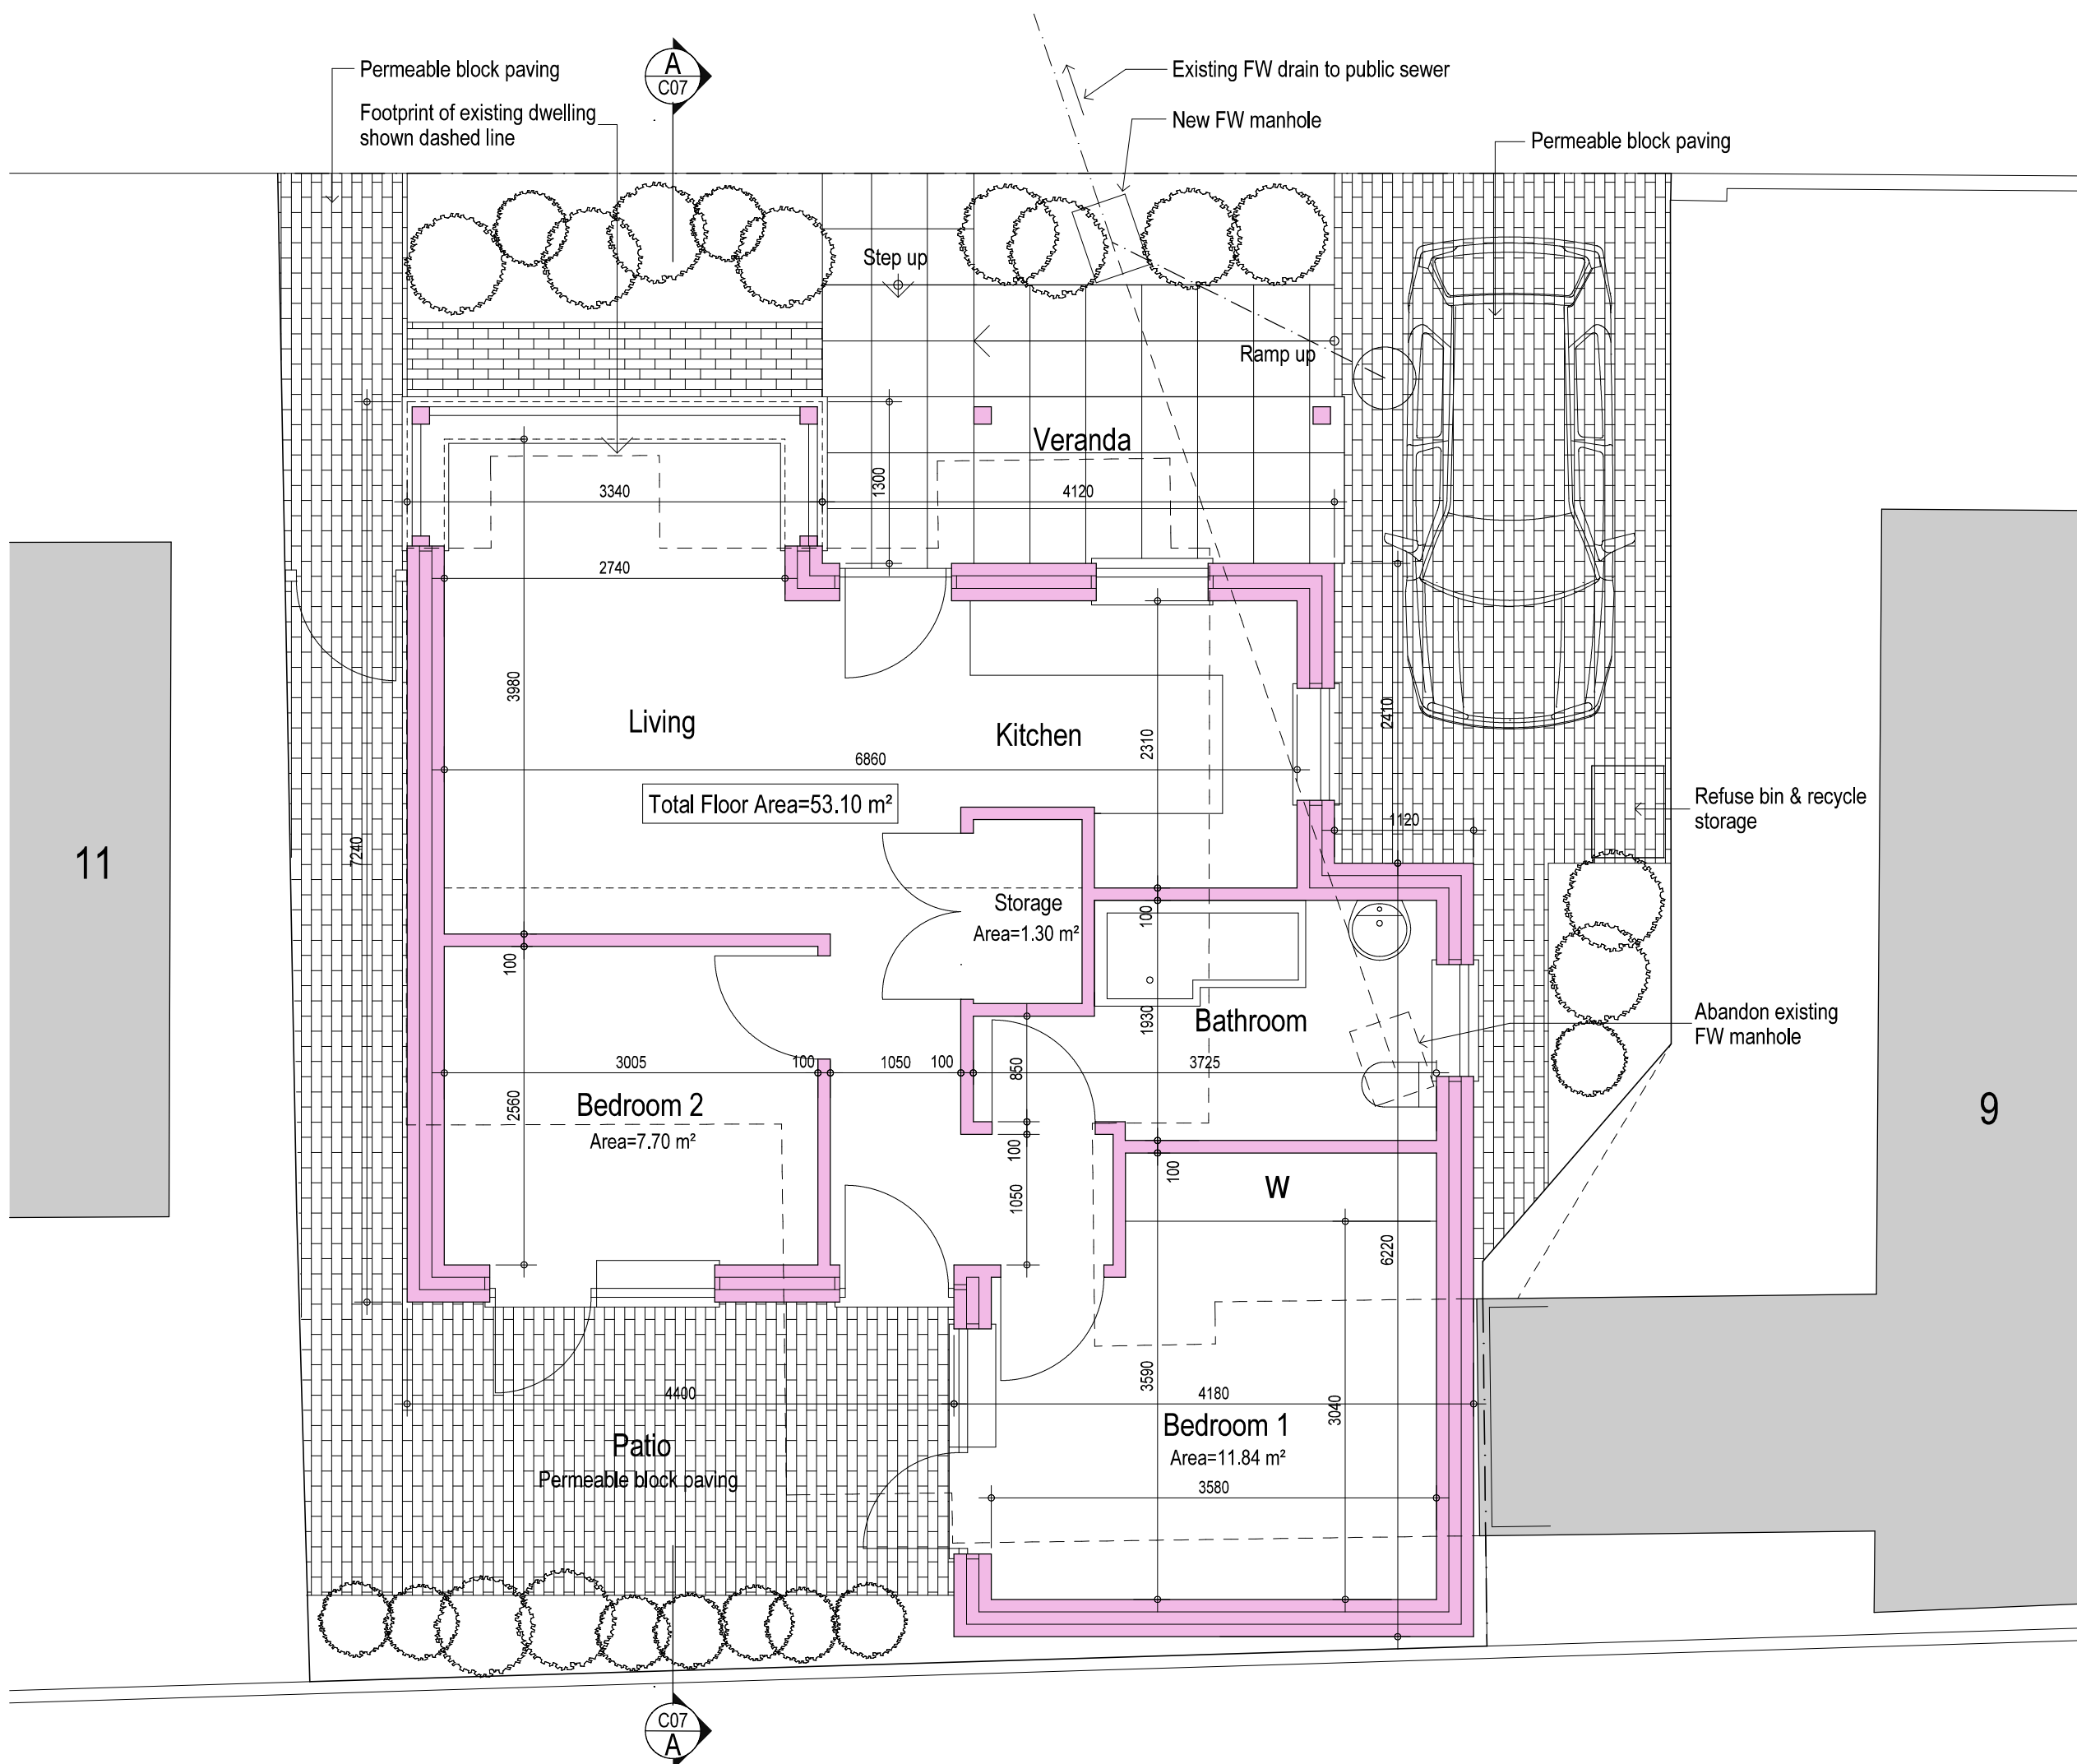

|                                                            |          |          |
|------------------------------------------------------------|----------|----------|
| Revisions                                                  |          |          |
| PROJECT                                                    |          |          |
| Proposed Replacement Dwelling<br>10 The Poplars<br>Ferring |          |          |
| DRAWING                                                    |          |          |
| Ground Floor Plan<br>as Proposed                           |          |          |
| SCALE                                                      | DATE     | DRG No   |
| 1:50@A3                                                    | Oct 2018 | 1810/C02 |
| Glenn Curran MCIAT                                         |          |          |

ARCHITECTURAL DESIGN + TECHNOLOGY  
THE STUDIO 19 UPPER WEST DRIVE FERRING WEST SUSSEX BN12 5RG  
T 01903 248787 M 07905 306875 E INFO@GLENNCURRAN.CO.UK