


North Elevation - EXISTING

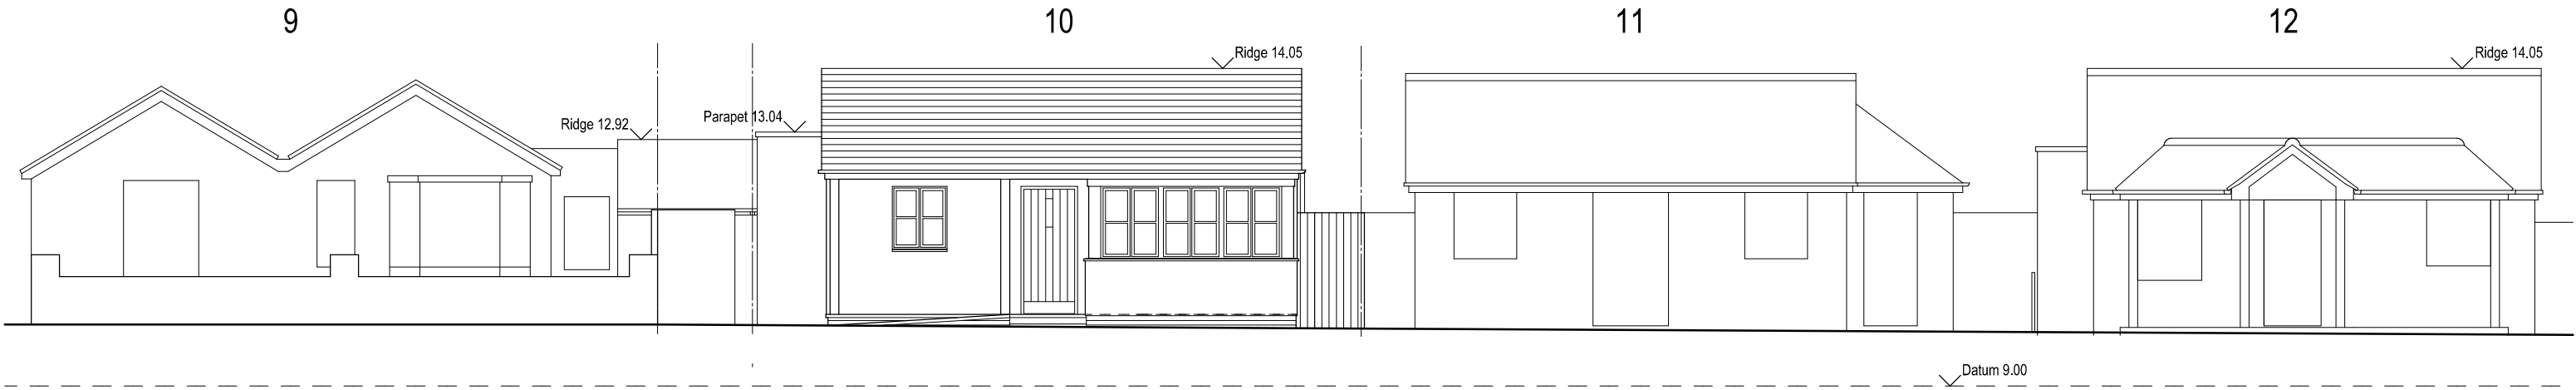

North Elevation - PROPOSED

Revisions

PROJECT

Proposed Replacement Dwelling
10 The Poplars
Ferring

DRAWING

Contextual Street Elevation
Existing and Proposed

SCALE	DATE	DRG No
1:100@A3	Nov 2018	1810/C04

Glenn Curran MCIAT

ARCHITECTURAL DESIGN + TECHNOLOGY
THE STUDIO 19 UPPER WEST DRIVE FERRING WEST SUSSEX BN12 5RG
T 01903 248787 M 07905 306375 E INFO@GLENNCURRAN.CO.UK

