



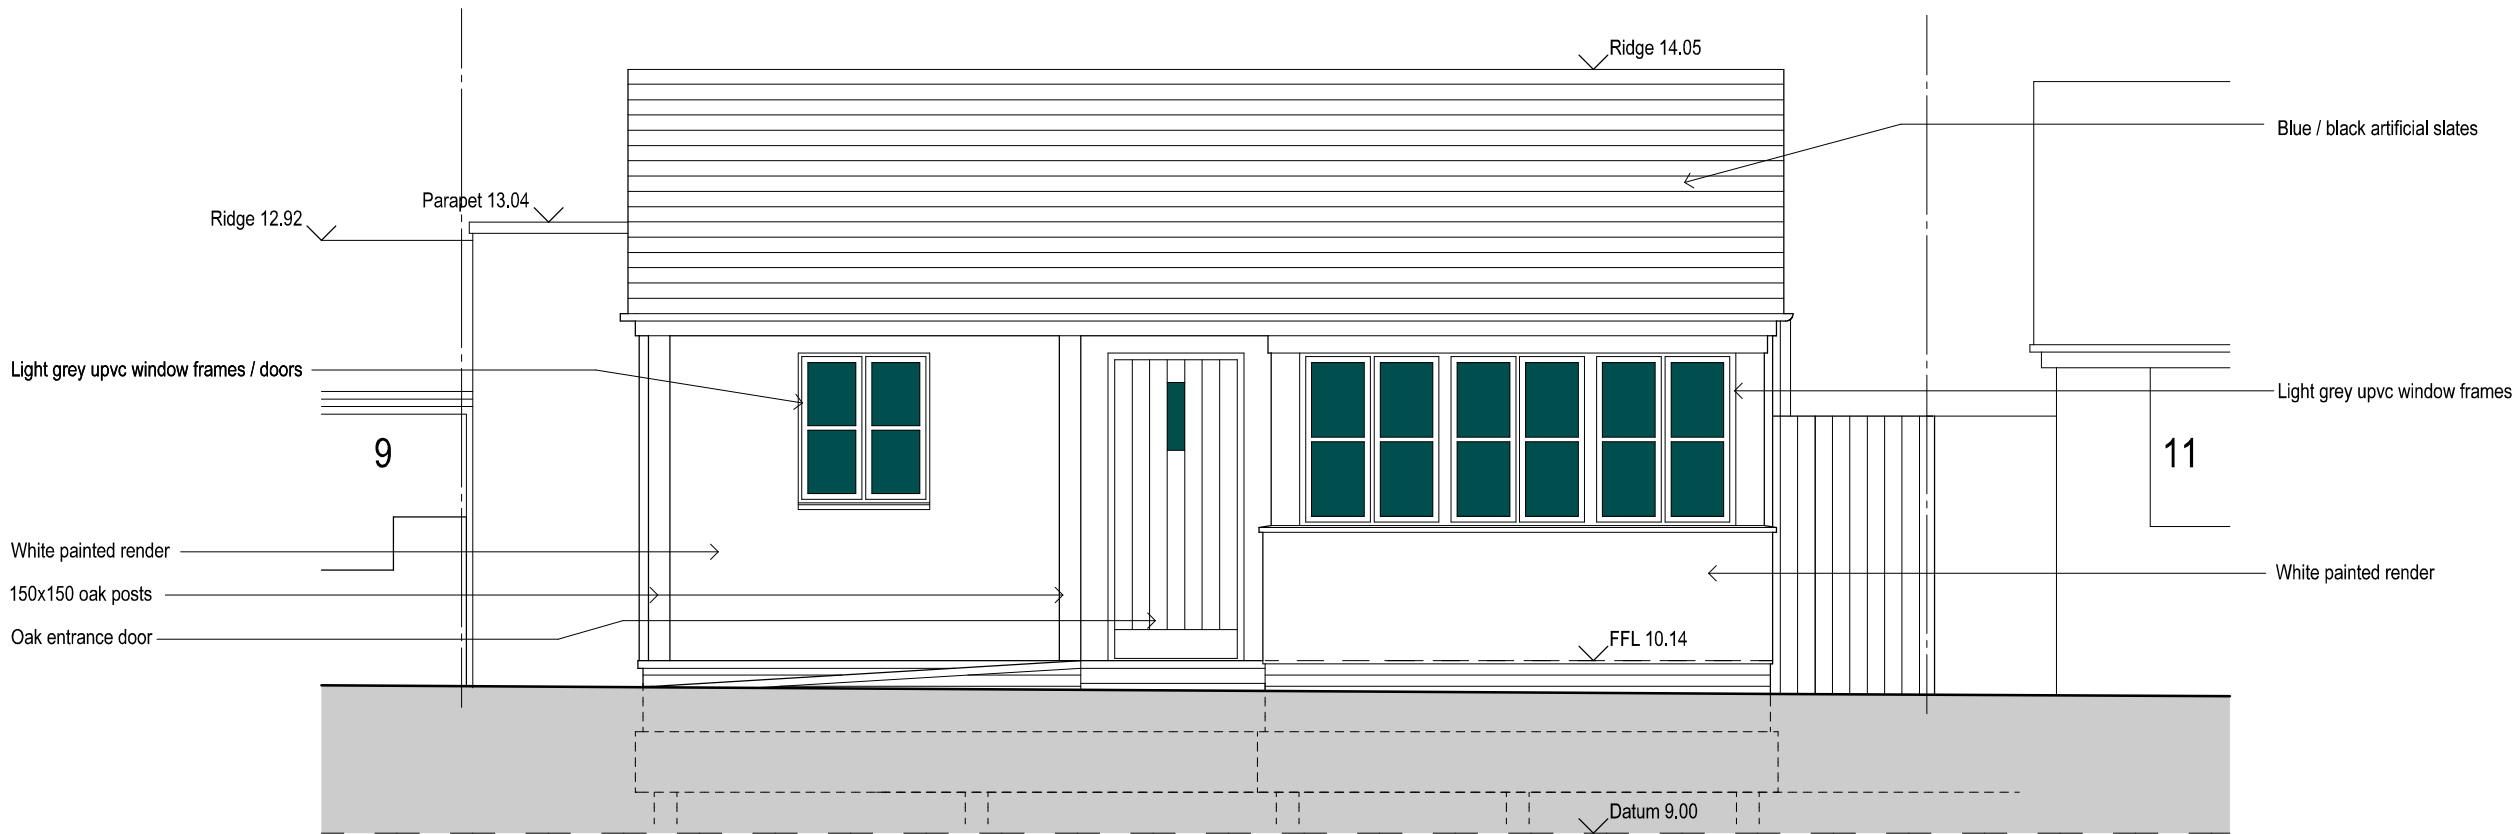

North Elevation

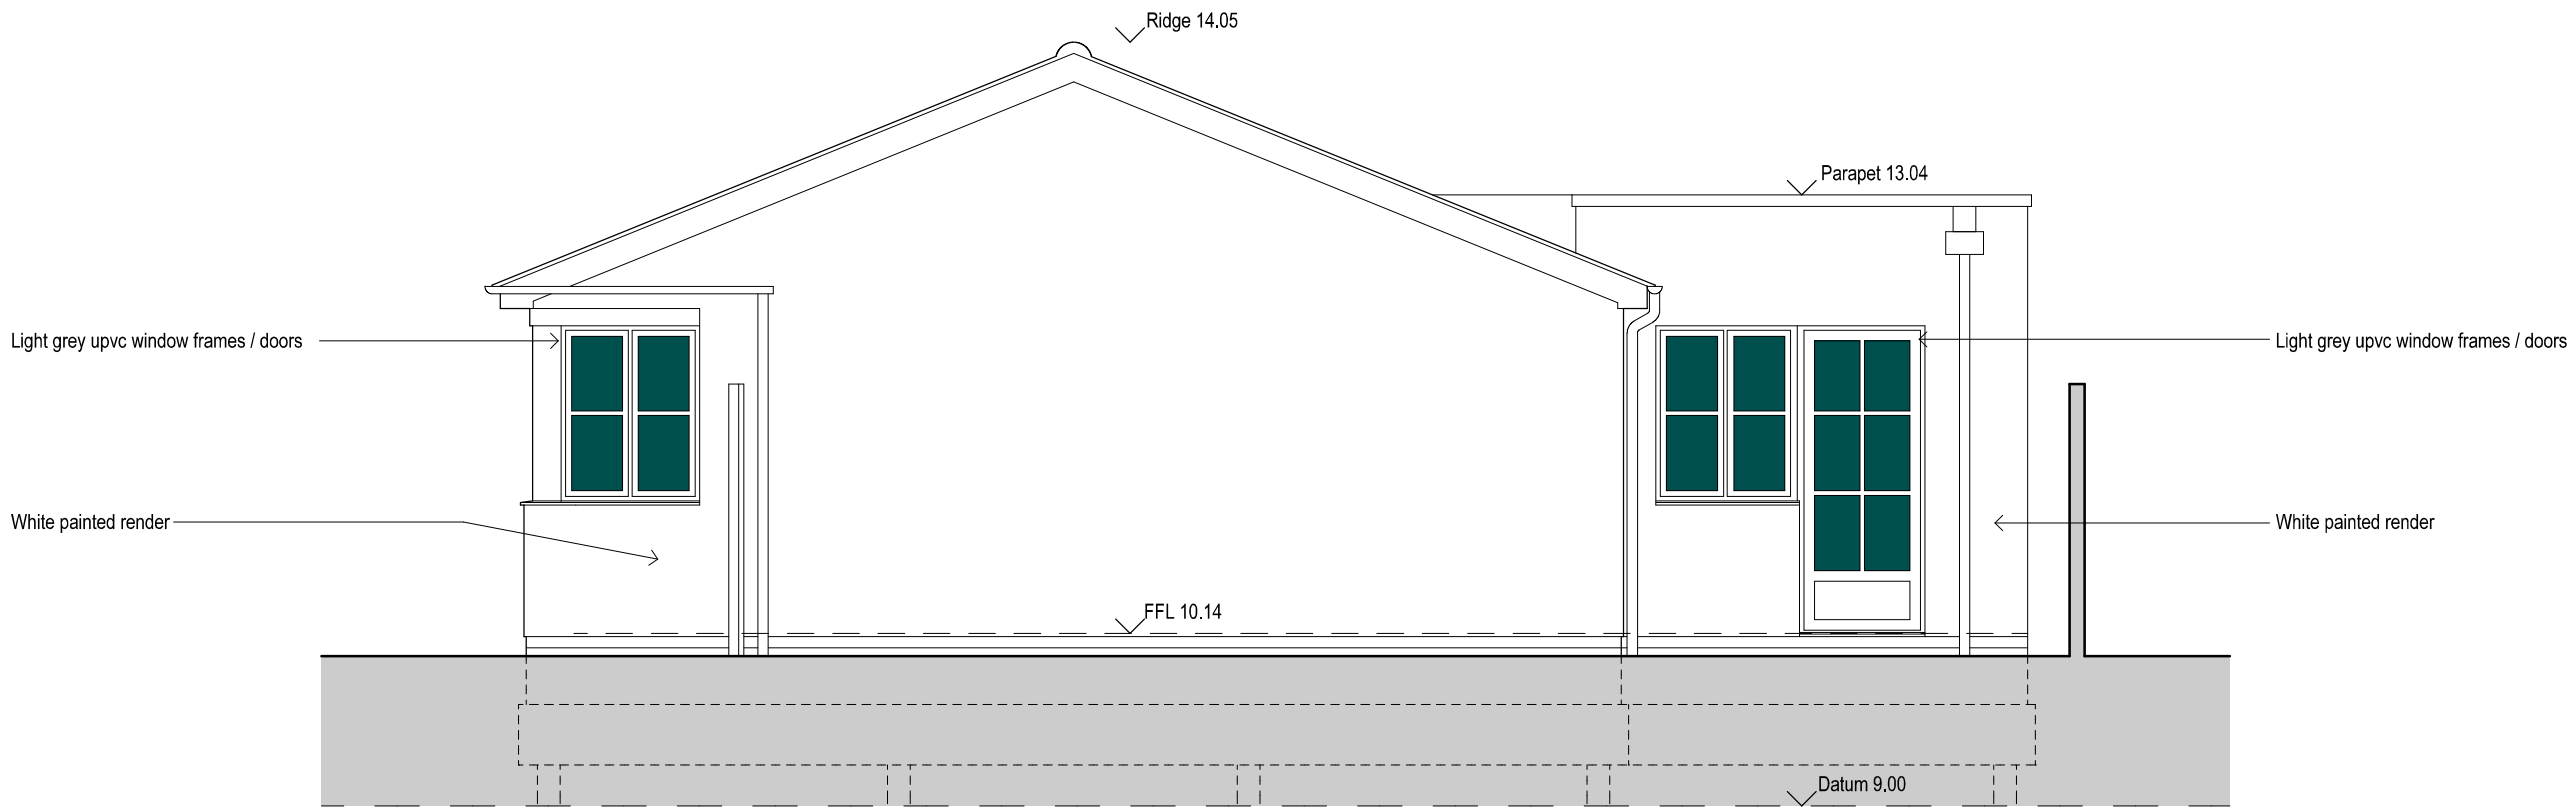

West Elevation

Revisions

PROJECT

Proposed Replacement Dwelling
10 The Poplars
Ferring

DRAWING

Elevations - Sheet 1
as Proposed

SCALE	DATE	DRG No
1:50@A3	Nov 2018	1810/C05

Glenn Curran MCIAT

ARCHITECTURAL DESIGN + TECHNOLOGY
THE STUDIO, 19 UPPER WEST DRIVE, FERRING, WEST SUSSEX BN12 5RG
T 01903 248787 M 07905 306375 E INFO@GLENNCURRAN.CO.UK