



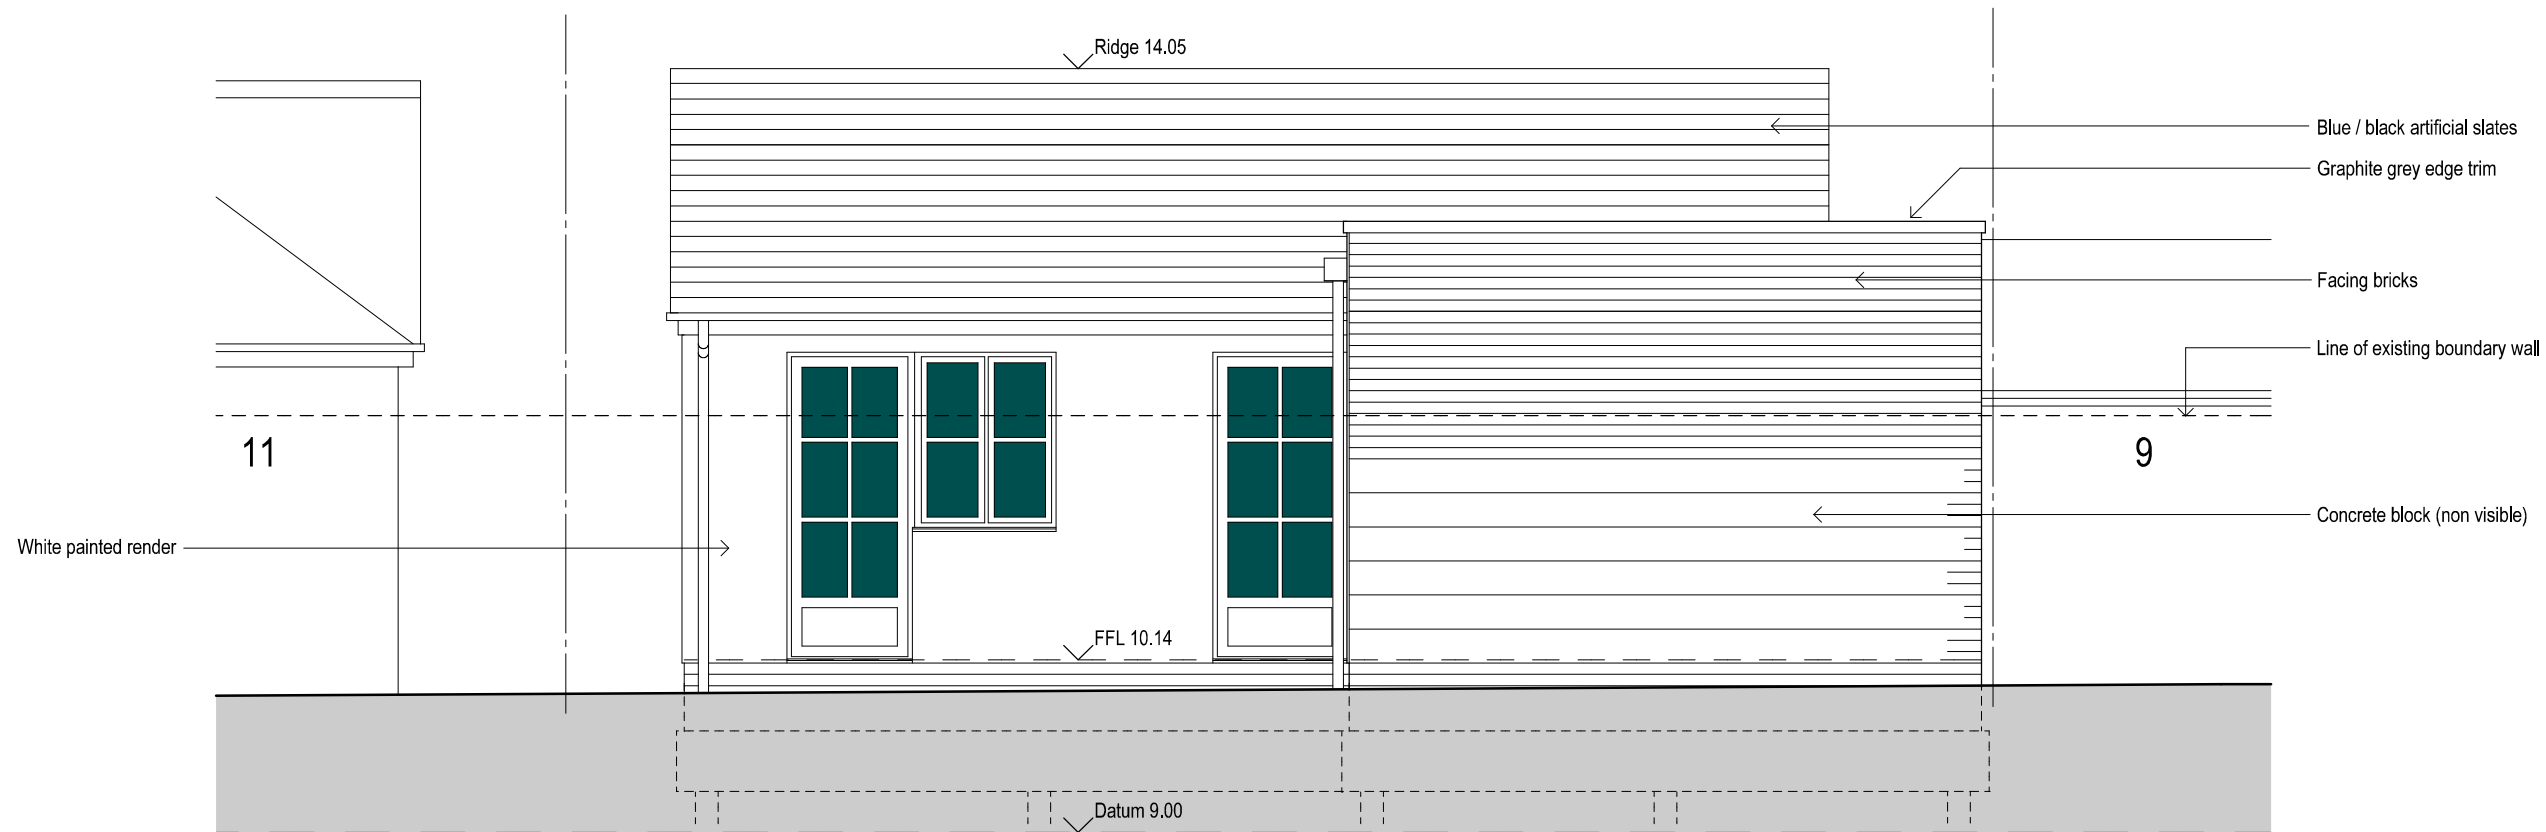

South Elevation

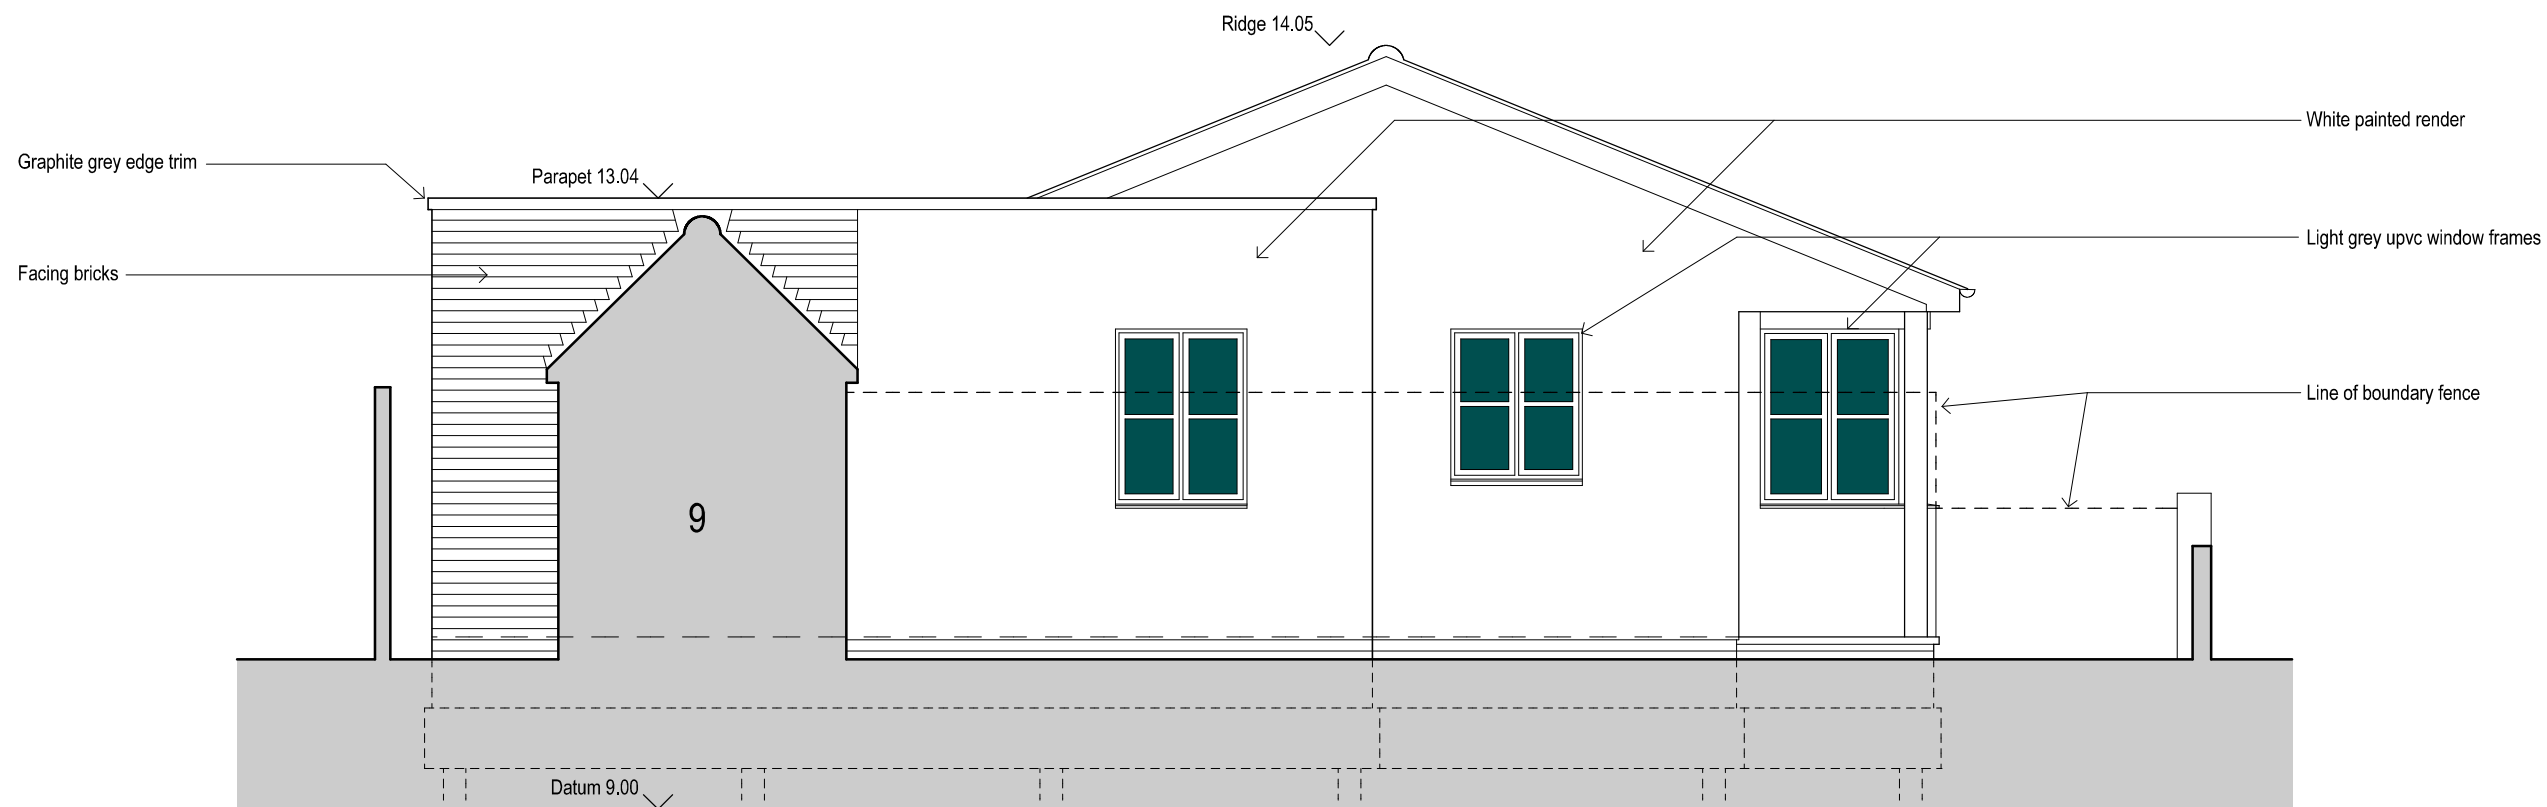

East Elevation

Revisions		
PROJECT		
Proposed Replacement Dwelling 10 The Poplars Ferring		
DRAWING		
Elevations - Sheet 2 as Proposed		
SCALE	DATE	DRG No
1:50@A3	Nov 2018	1810/C06
Glenn Curran MCIAT		
ARCHITECTURAL DESIGN + TECHNOLOGY		
THE STUDIO 19 UPPER WEST DRIVE FERRING WEST SUSSEX BN12 5RG T 01903 248787 M 07905 306875 E INFO@GLENNCURRAN.CO.UK		