



THIS DRAWING IS THE PROPERTY OF STEPHEN BROMLEY ASSOCIATES
AND MUST NOT BE REPRODUCED IN PART OR IN WHOLE OR USED FOR
THE EXECUTION OF WORK WITHOUT THEIR PERMISSION.
DO NOT SCALE. CHECK FOR PLANNING PURPOSES.
ALL IMPROVEMENTS TO BE UNDERTAKEN IN ACCORDANCE WITH THE
REQUIREMENTS OF ANY APPLICABLE BUILDING AND PLANNING REGULATIONS.
WE CAN TAKE NO RESPONSIBILITY FOR ANY WORKS DONE, THEY ARE
ORDERED AND CONTROLLED BY THE RELEVANT BUILDING CONTROL.

0 1 2 3 4 5 6 7 8 9 10m


EXISTING

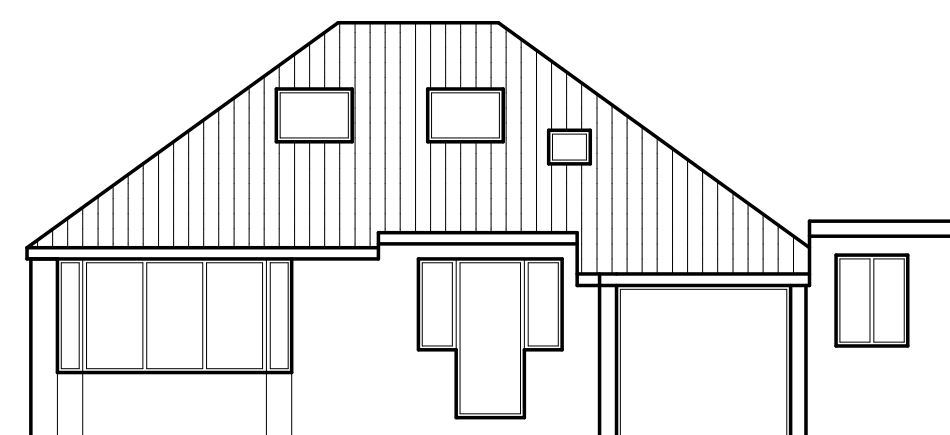


FRONT ELEVATION
SOUTH ELEVATION

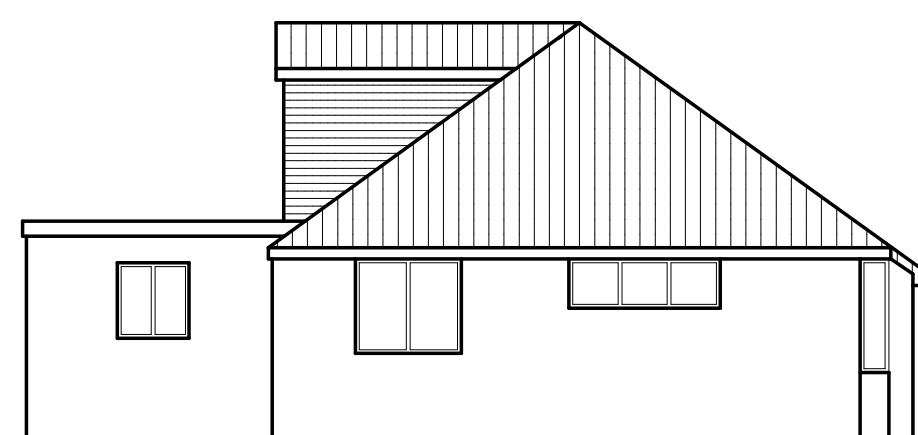

SIDE ELEVATION
WEST ELEVATION



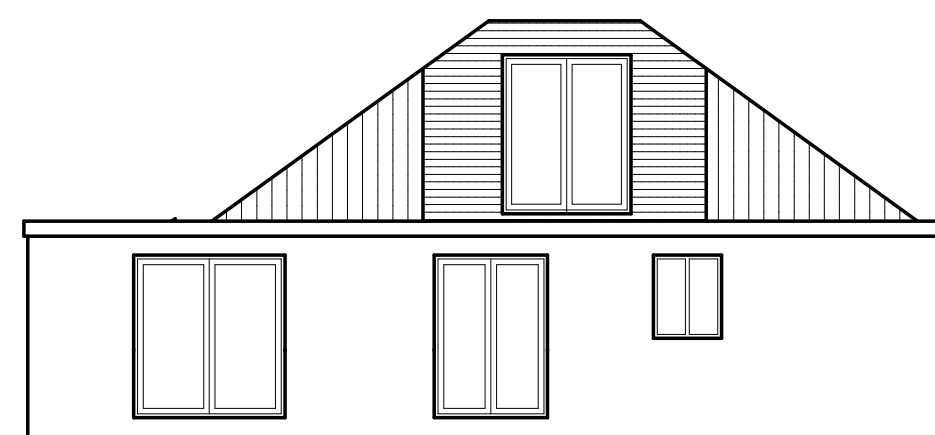


REAR ELEVATION
NORTH ELEVATION

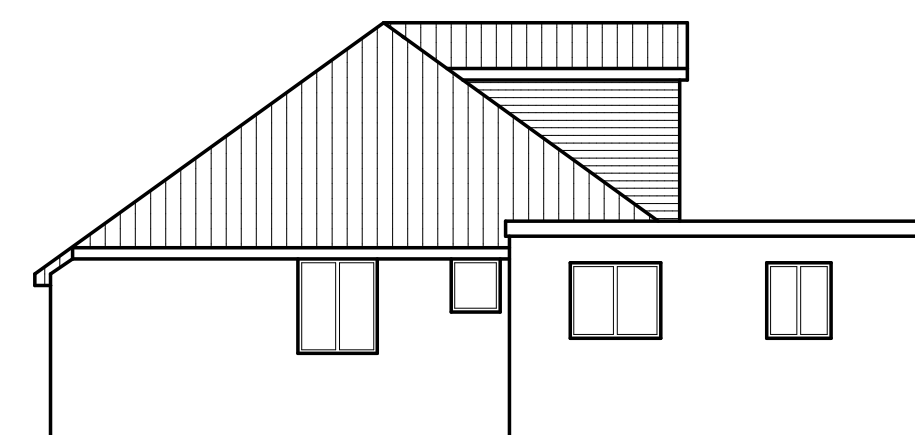


SIDE ELEVATION
EAST ELEVATION


PROPOSED

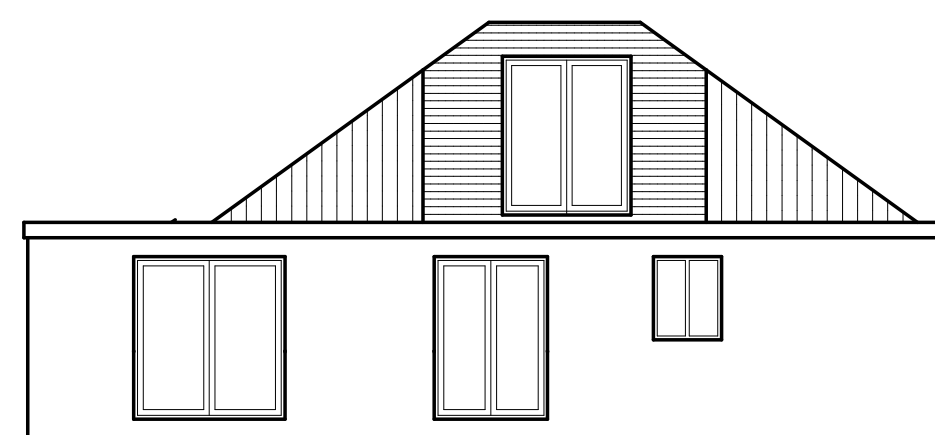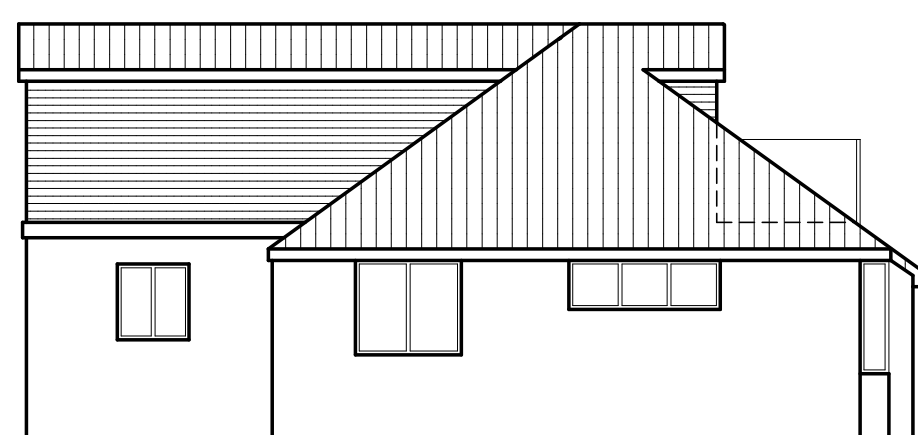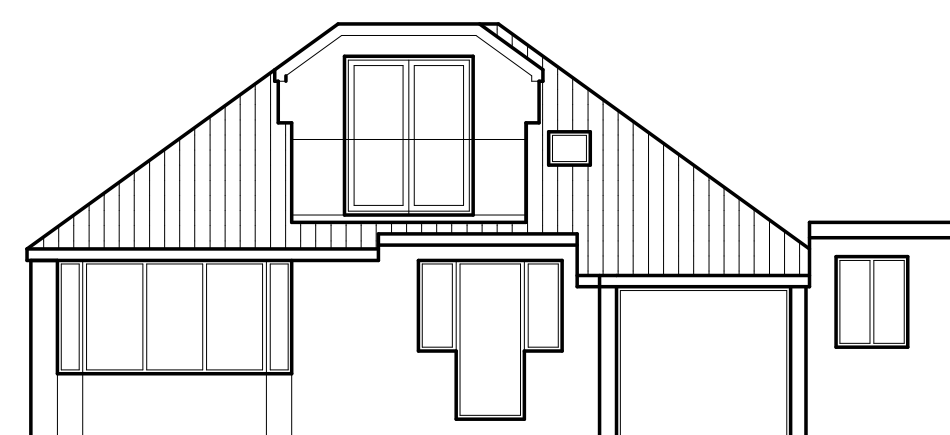

0 1 2 3 4 5 6 7 8 9 10m

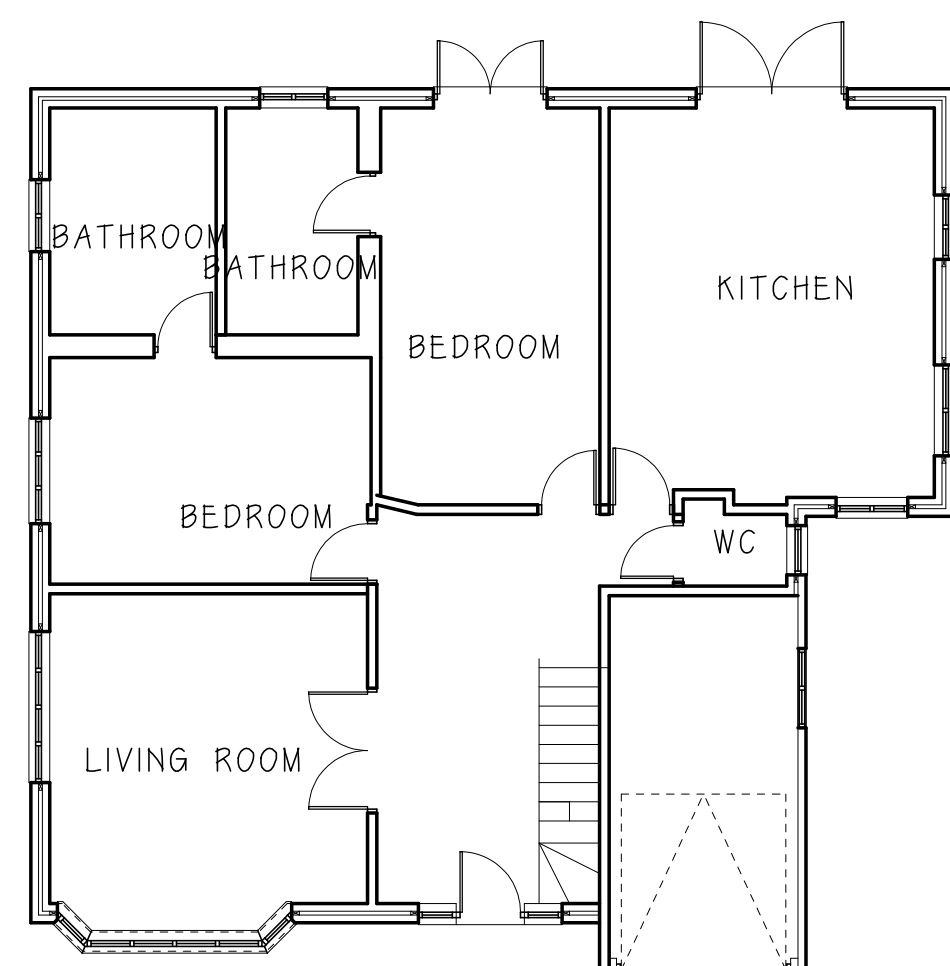

GROUND FLOOR PLAN

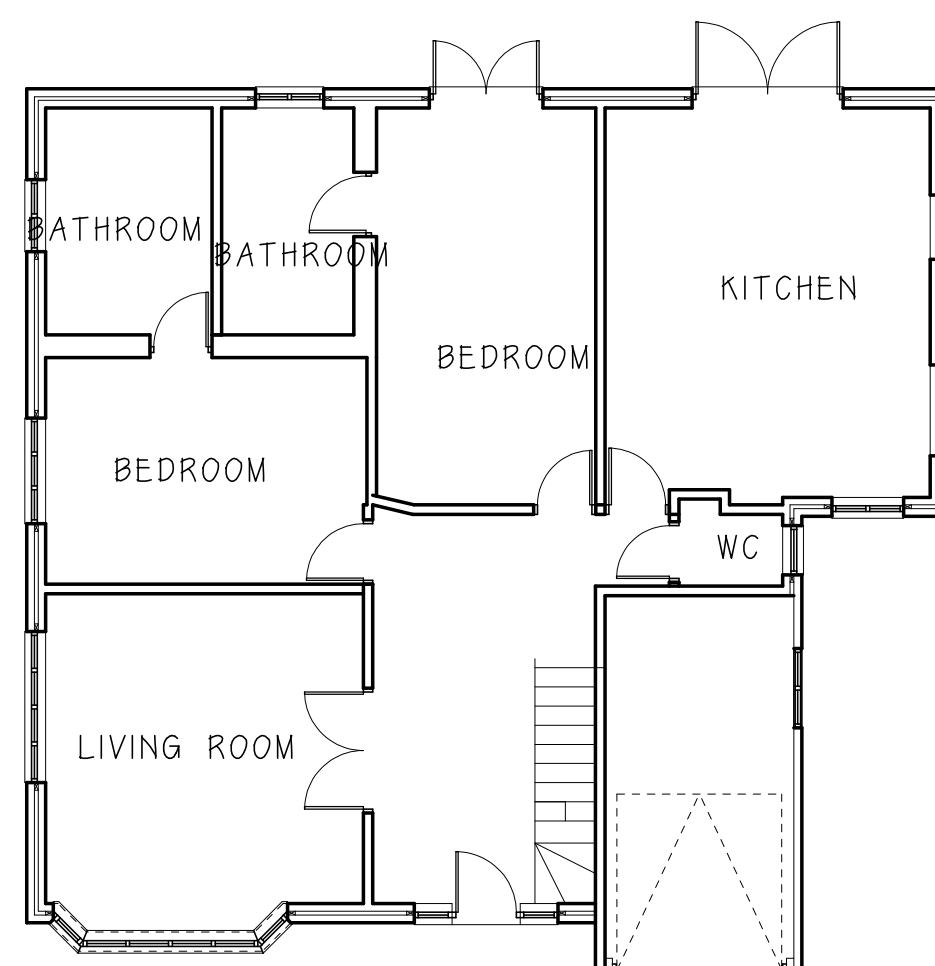


PROPOSED




EXISTING

0 1 2 3 4 5 6 7 8 9 10m

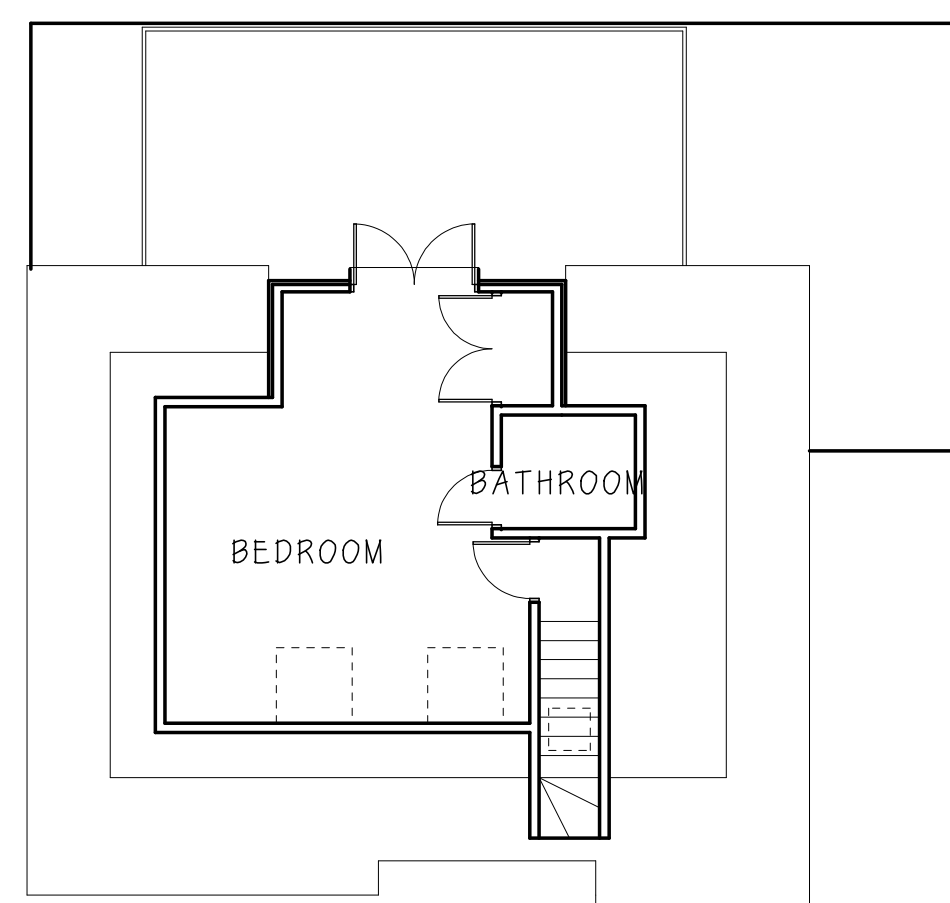

FIRST FLOOR PLAN

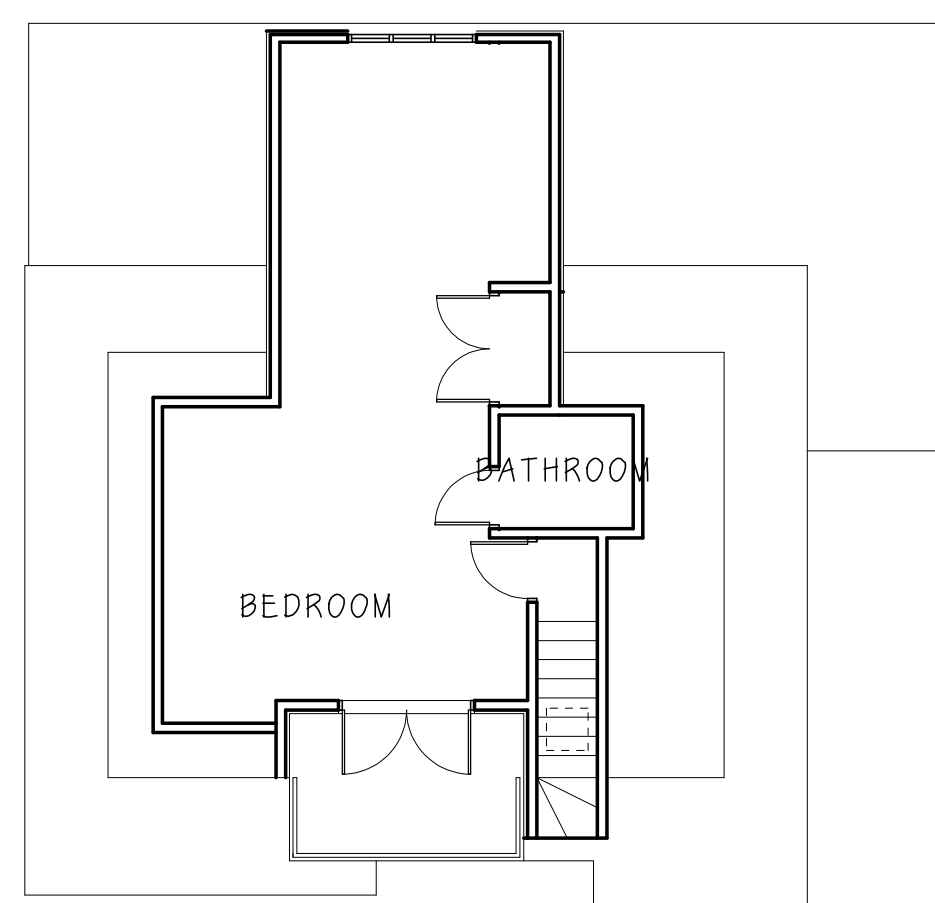

STEPHEN BROMLEY ASSOCIATES
5 WEST ST SHOREHAM BY SEA
WEST SUSSEX

PROPOSED ALTERATIONS

AT SCALE 1:100

23 LITTLE PADDOCKS

Drawing no 11917-1f