




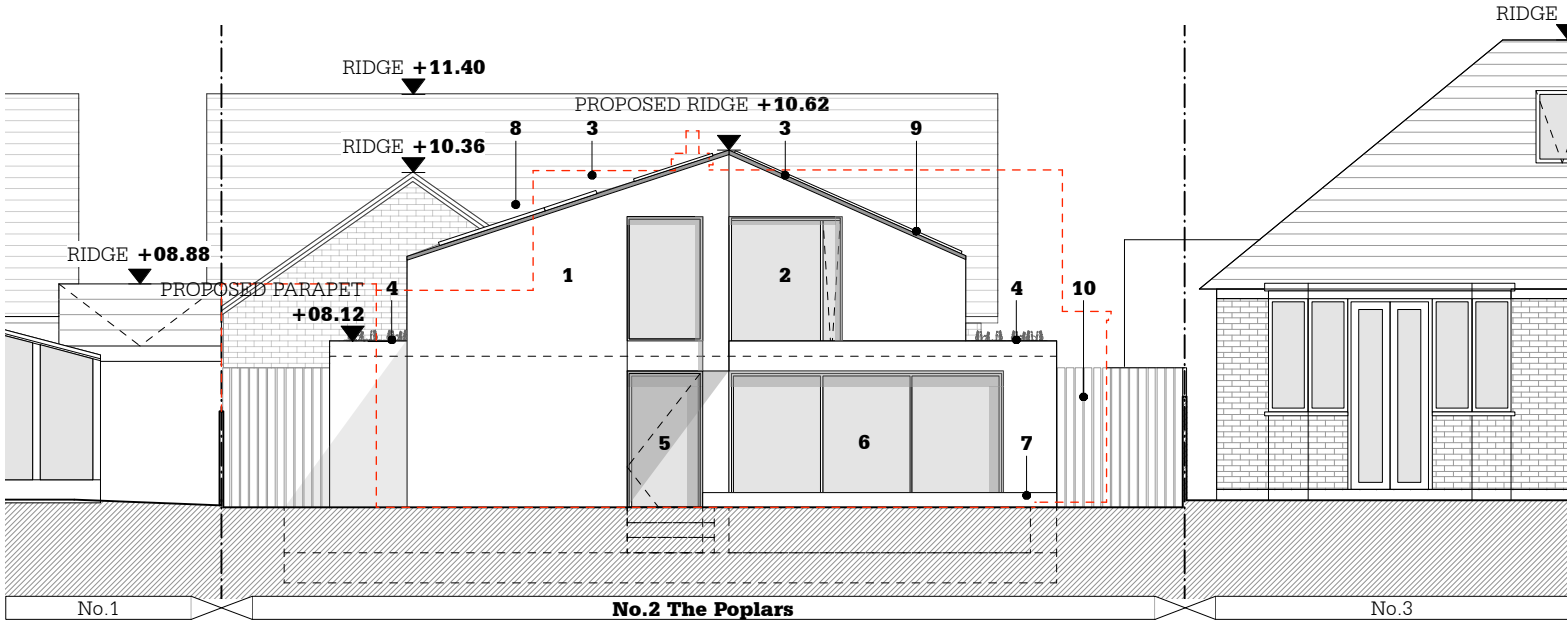


1 Proposed Front Elevation
1 1:100 @ A3

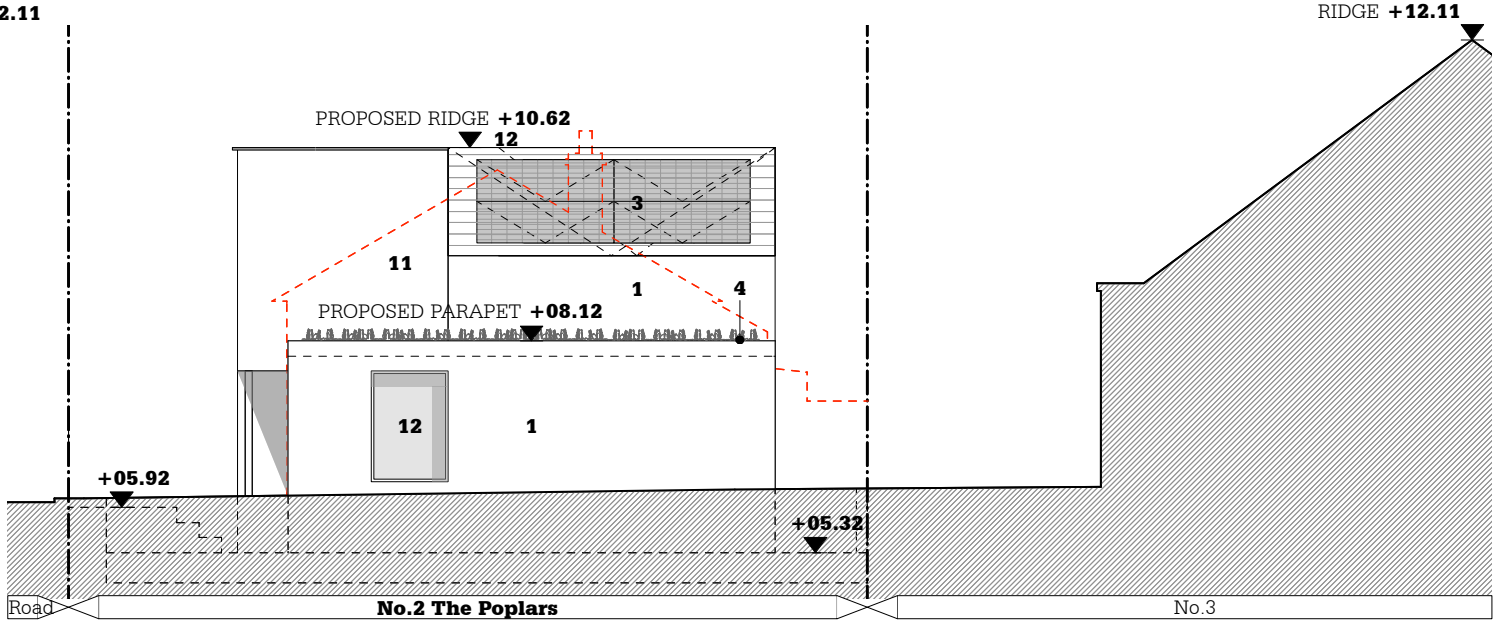


2 Proposed Flank (South) Elevation
1 1:100 @ A3

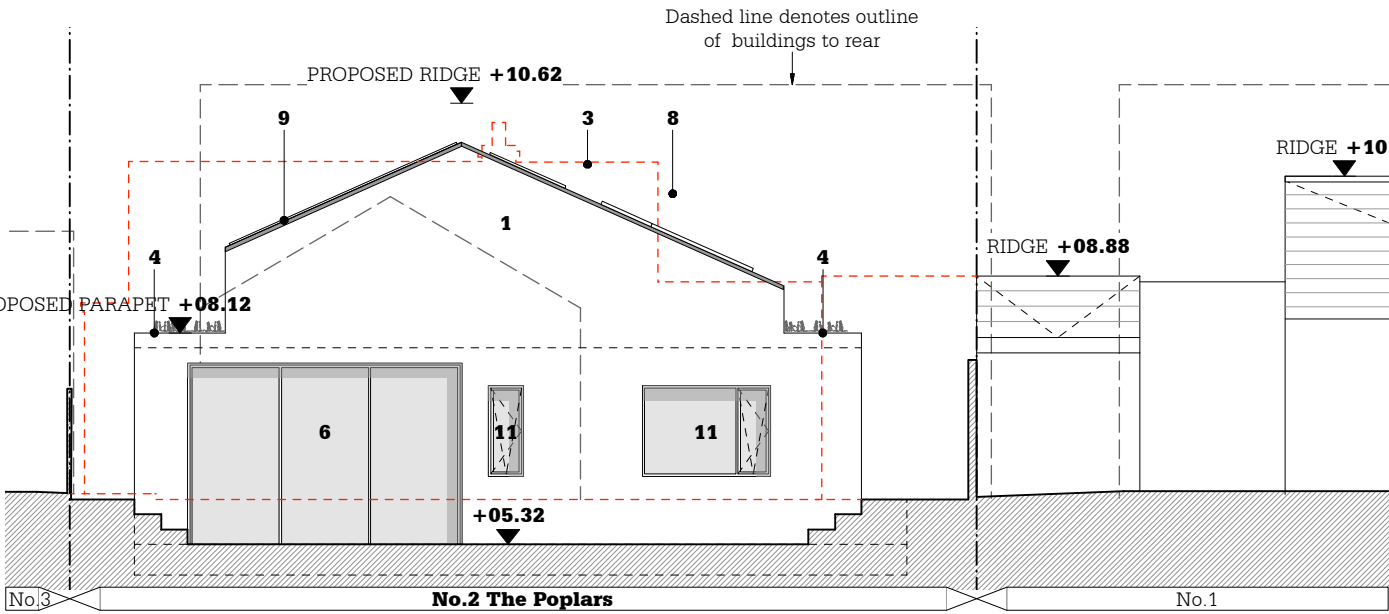

3 Proposed Rear Elevation
1 1:100 @ A3

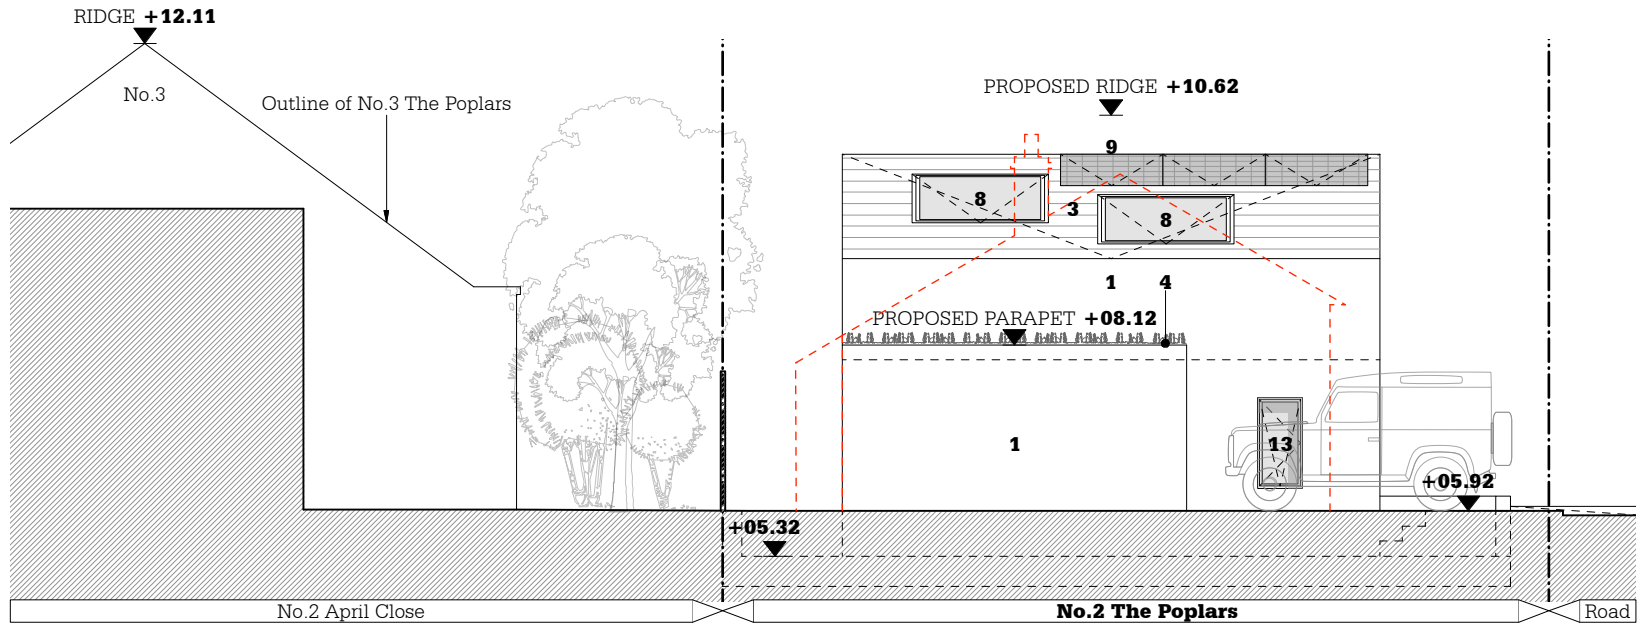

4 Proposed Flank (North) Elevation
1 1:100 @ A3

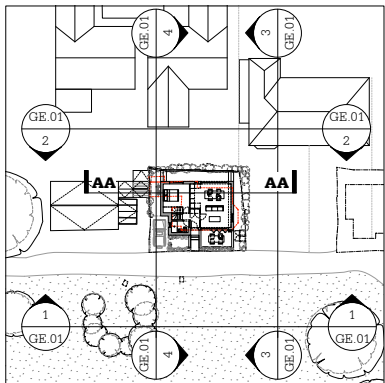

KEY PLAN 1:500 @ A3

1. Proposed painted rendered walls.
2. Proposed slim profile aluminium framed glazing with angled profile to match roof.
3. Proposed natural slate roof.
4. Proposed sedum planted flat roof.
5. Proposed slim profile aluminium framed entrance door.
6. Proposed slim profile aluminium framed glazing to terrace.
7. Proposed painted rendered retaining wall enclosing terrace.
8. Proposed low profile roof window.
9. Proposed low profile photovoltaic panels.
10. Timber fencing enclosing site to replace existing.
11. Proposed slim profile aluminium framed glazing with openable casement.
12. Proposed slim profile aluminium framed fixed glazing.
13. Proposed slim profile aluminium framed opaque glazing.

Studio Webb
ARCHITECTS LIMITED

Ednaston Park, Painters Lane, Ashbourne, DE6 3FA

FOR
G. Cooper

PROJECT NAME
No. 2 The Poplars



This drawing is the property of Studio Webb Architects Ltd. Copyright is reserved & this drawing is issued on the condition that it is not copied, reproduced, retained or disclosed to any unauthorised person, either wholly or in part, without our consent. Do not scale from this drawing, check all dimensions on site. If in any doubt, contact the author.



REV	DATE	REVISION NOTES
-	-	-
-	-	-
-	-	-
-	-	-

DRAWING TITLE	PROJECT NO.	DRAWING NO.
Proposed Elevations / Section AA	21001	GE.01
STATUS	DATE	REVISION
PLANNING	11.2 1	-