



1 Proposed Street Elevation
1 1:200 @ A3

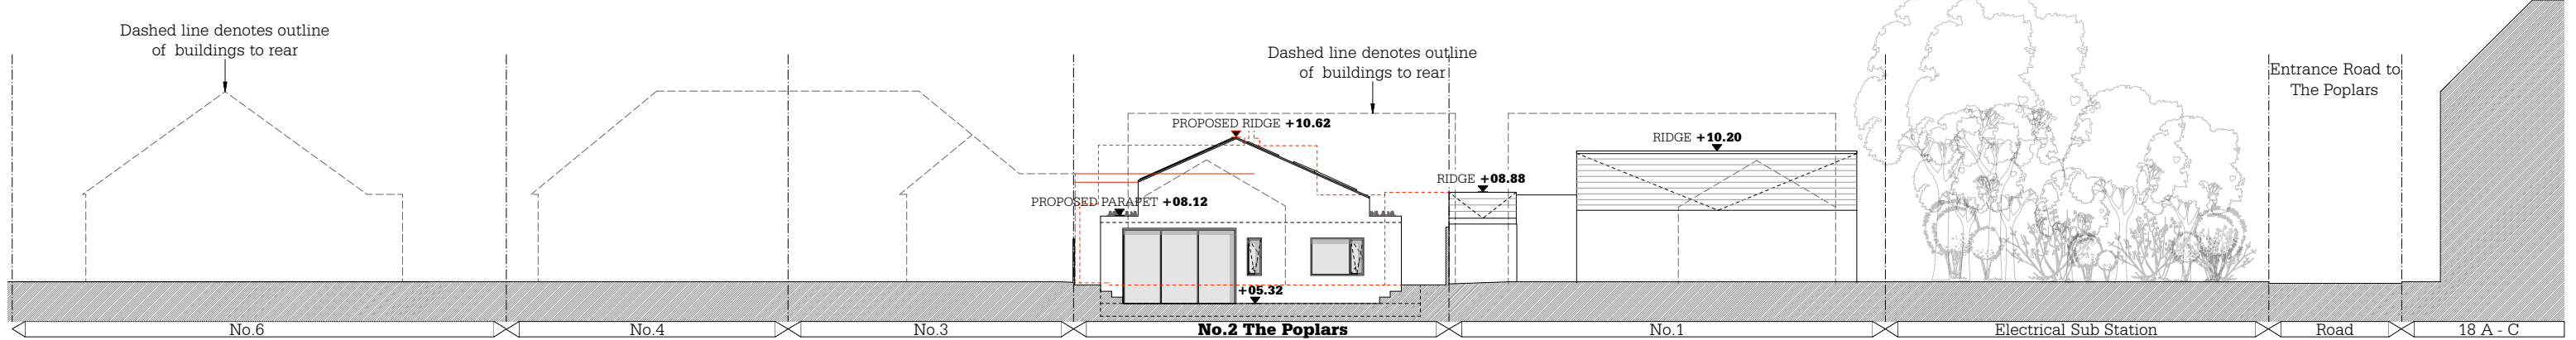

2 Proposed Rear Elevation
1 1:200 @ A3

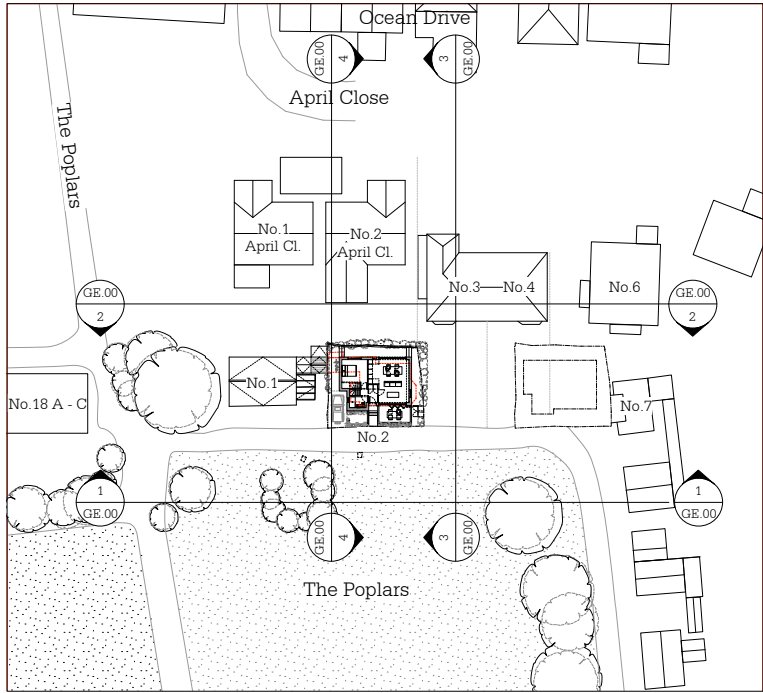


KEY PLAN 1:500 @ A3


Studio Webb
ARCHITECTS LIMITED

Ednaston Park, Painters Lane, Ashbourne, DE6 3FA

E : info@studio-webb.co.uk
A : 01929 506000
W : www.studio-webb.co.uk

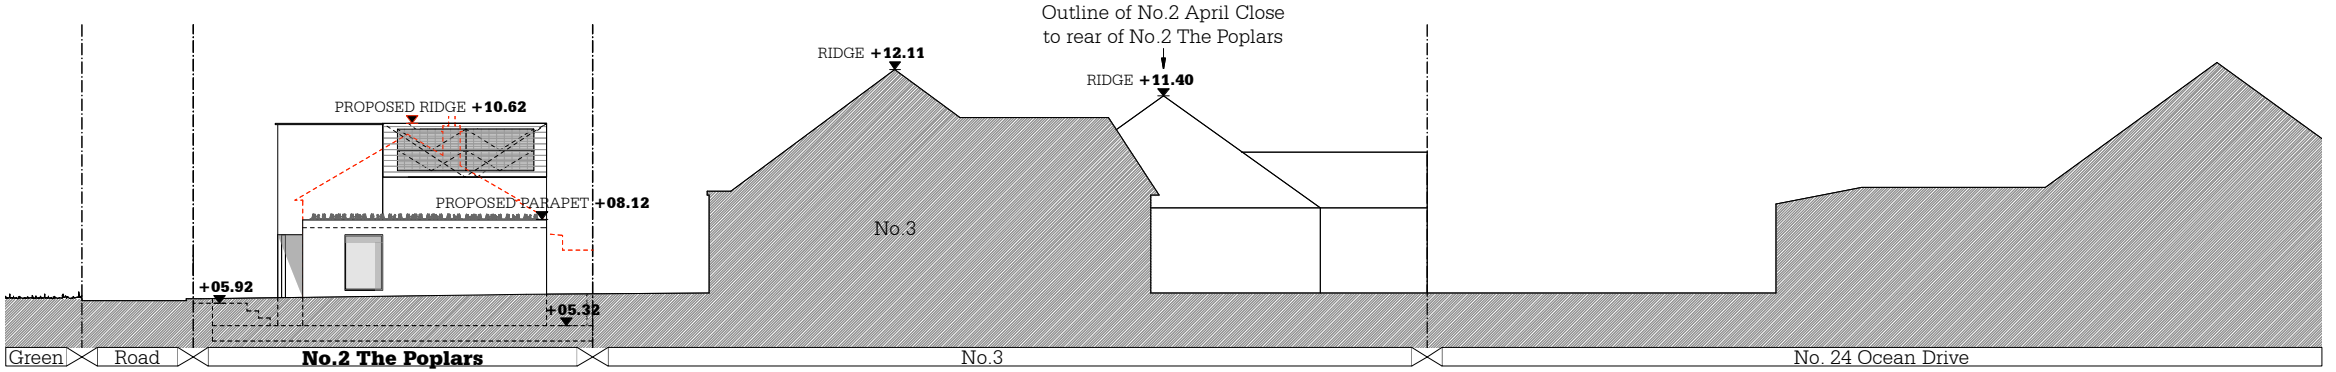

3 Proposed Flank (South) Elevation / Site Section
1 1:200 @ A3

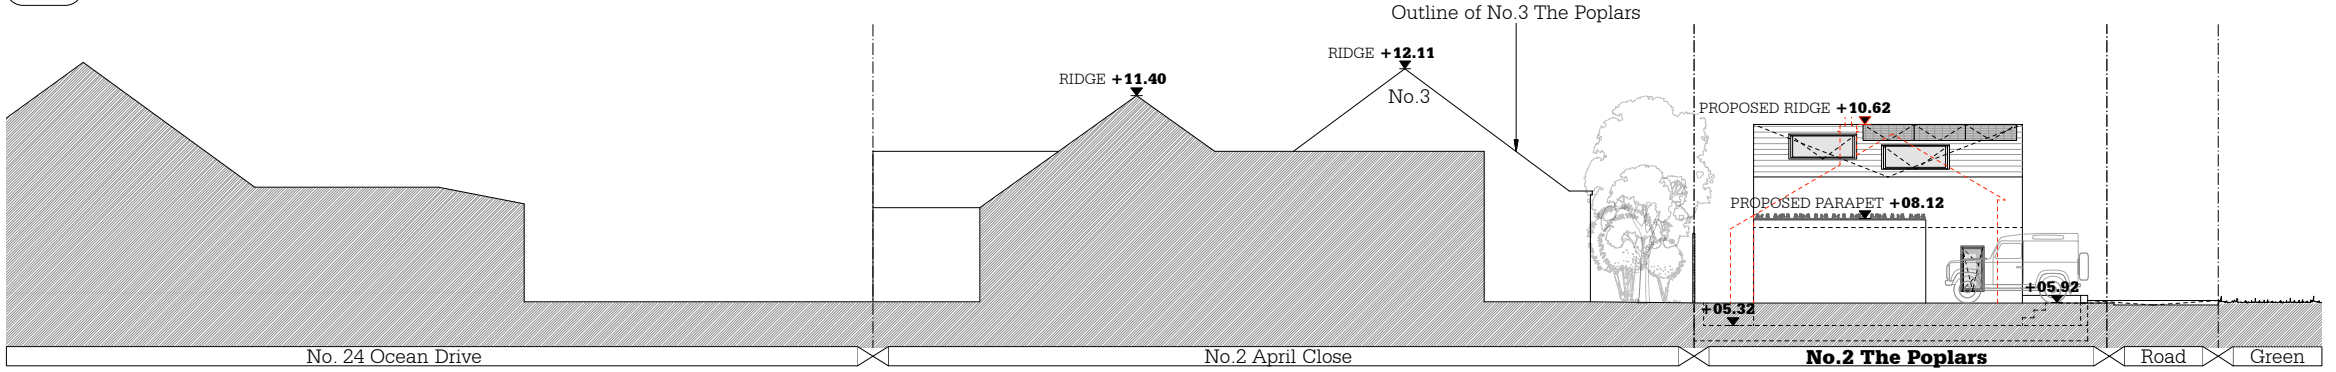

4 Proposed Flank (North) Elevation / Site Section
1 1:200 @ A3

FOR
G. Cooper

PROJECT NAME
No. 2 The Poplars

DRAWING TITLE
Proposed Contextual Elevations

STATUS
PLANNING

PROJECT NO.
21001

DATE
11.2 1

DRAWING NO.
GE.00

REVISION
-



This drawing is the property of Studio Webb Architects Ltd. Copyright is reserved & this drawing is issued on the condition that it is not copied, reproduced, retained or disclosed to any unauthorised person, either wholly or in part, without our consent. Do not scale from this drawing, check all dimensions on site. If in any doubt, contact the author.



REV	DATE	REVISION NOTES
-	-	-
-	-	-
-	-	-
-	-	-
-	-	-