


Extension and Conversion of Existing Bungalow 30 Ferringham Lane Ferring BN12 5LU

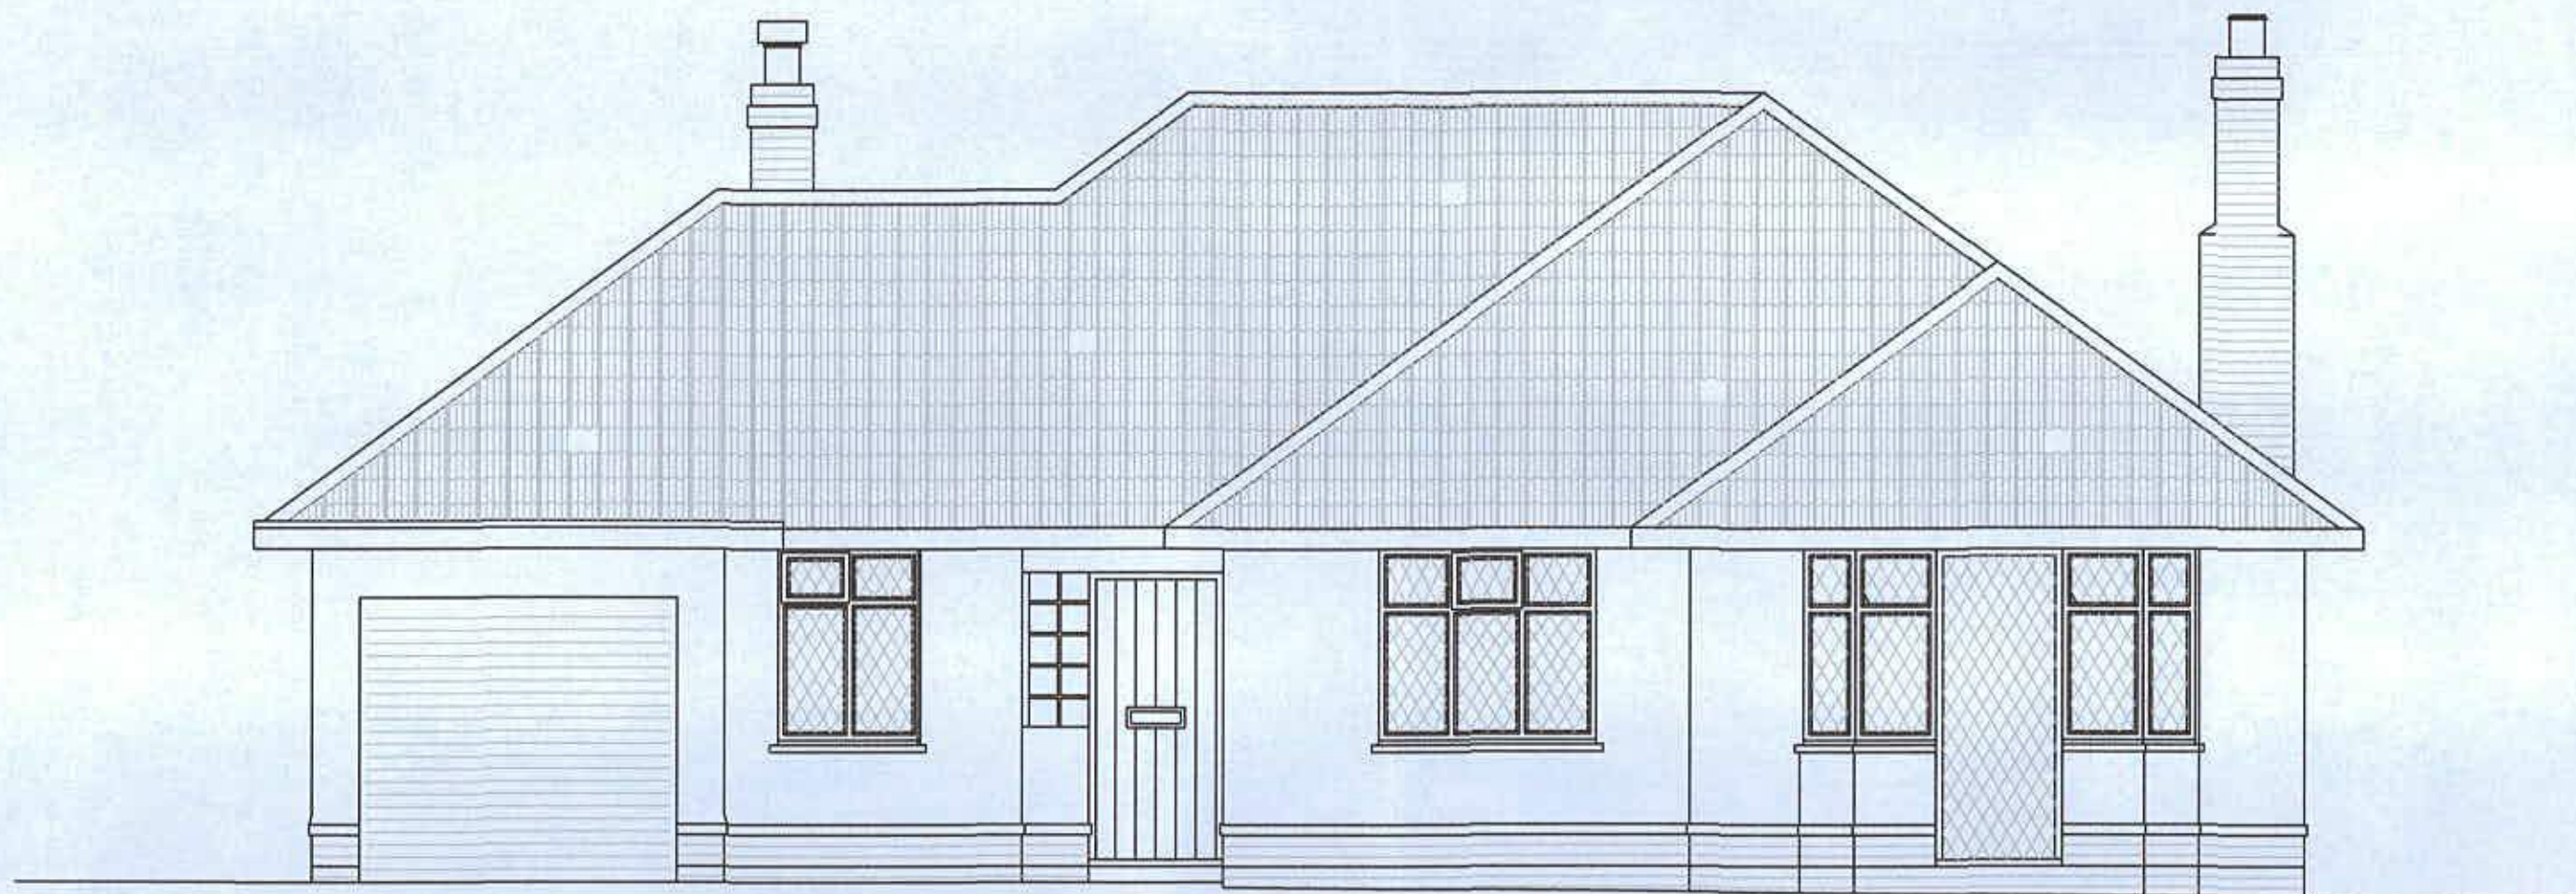

Existing Front Elevation (West)



Scale 1:50 @ A3

Client's Name	Drawing Title	Drawn	Date
Mr. & Mrs. R. Brown	Extension and Conversion Of Existing Bungalow		26.11.18
Job Title	Scale	Drawing No.	Rev.
30, Ferringham Lane Ferring West Sussex BN12 5LU	1:50	F/DP/01	01
		Status	