



# Extension and Conversion of Existing Bungalow 30 Ferringham Lane Ferring BN12 5LU

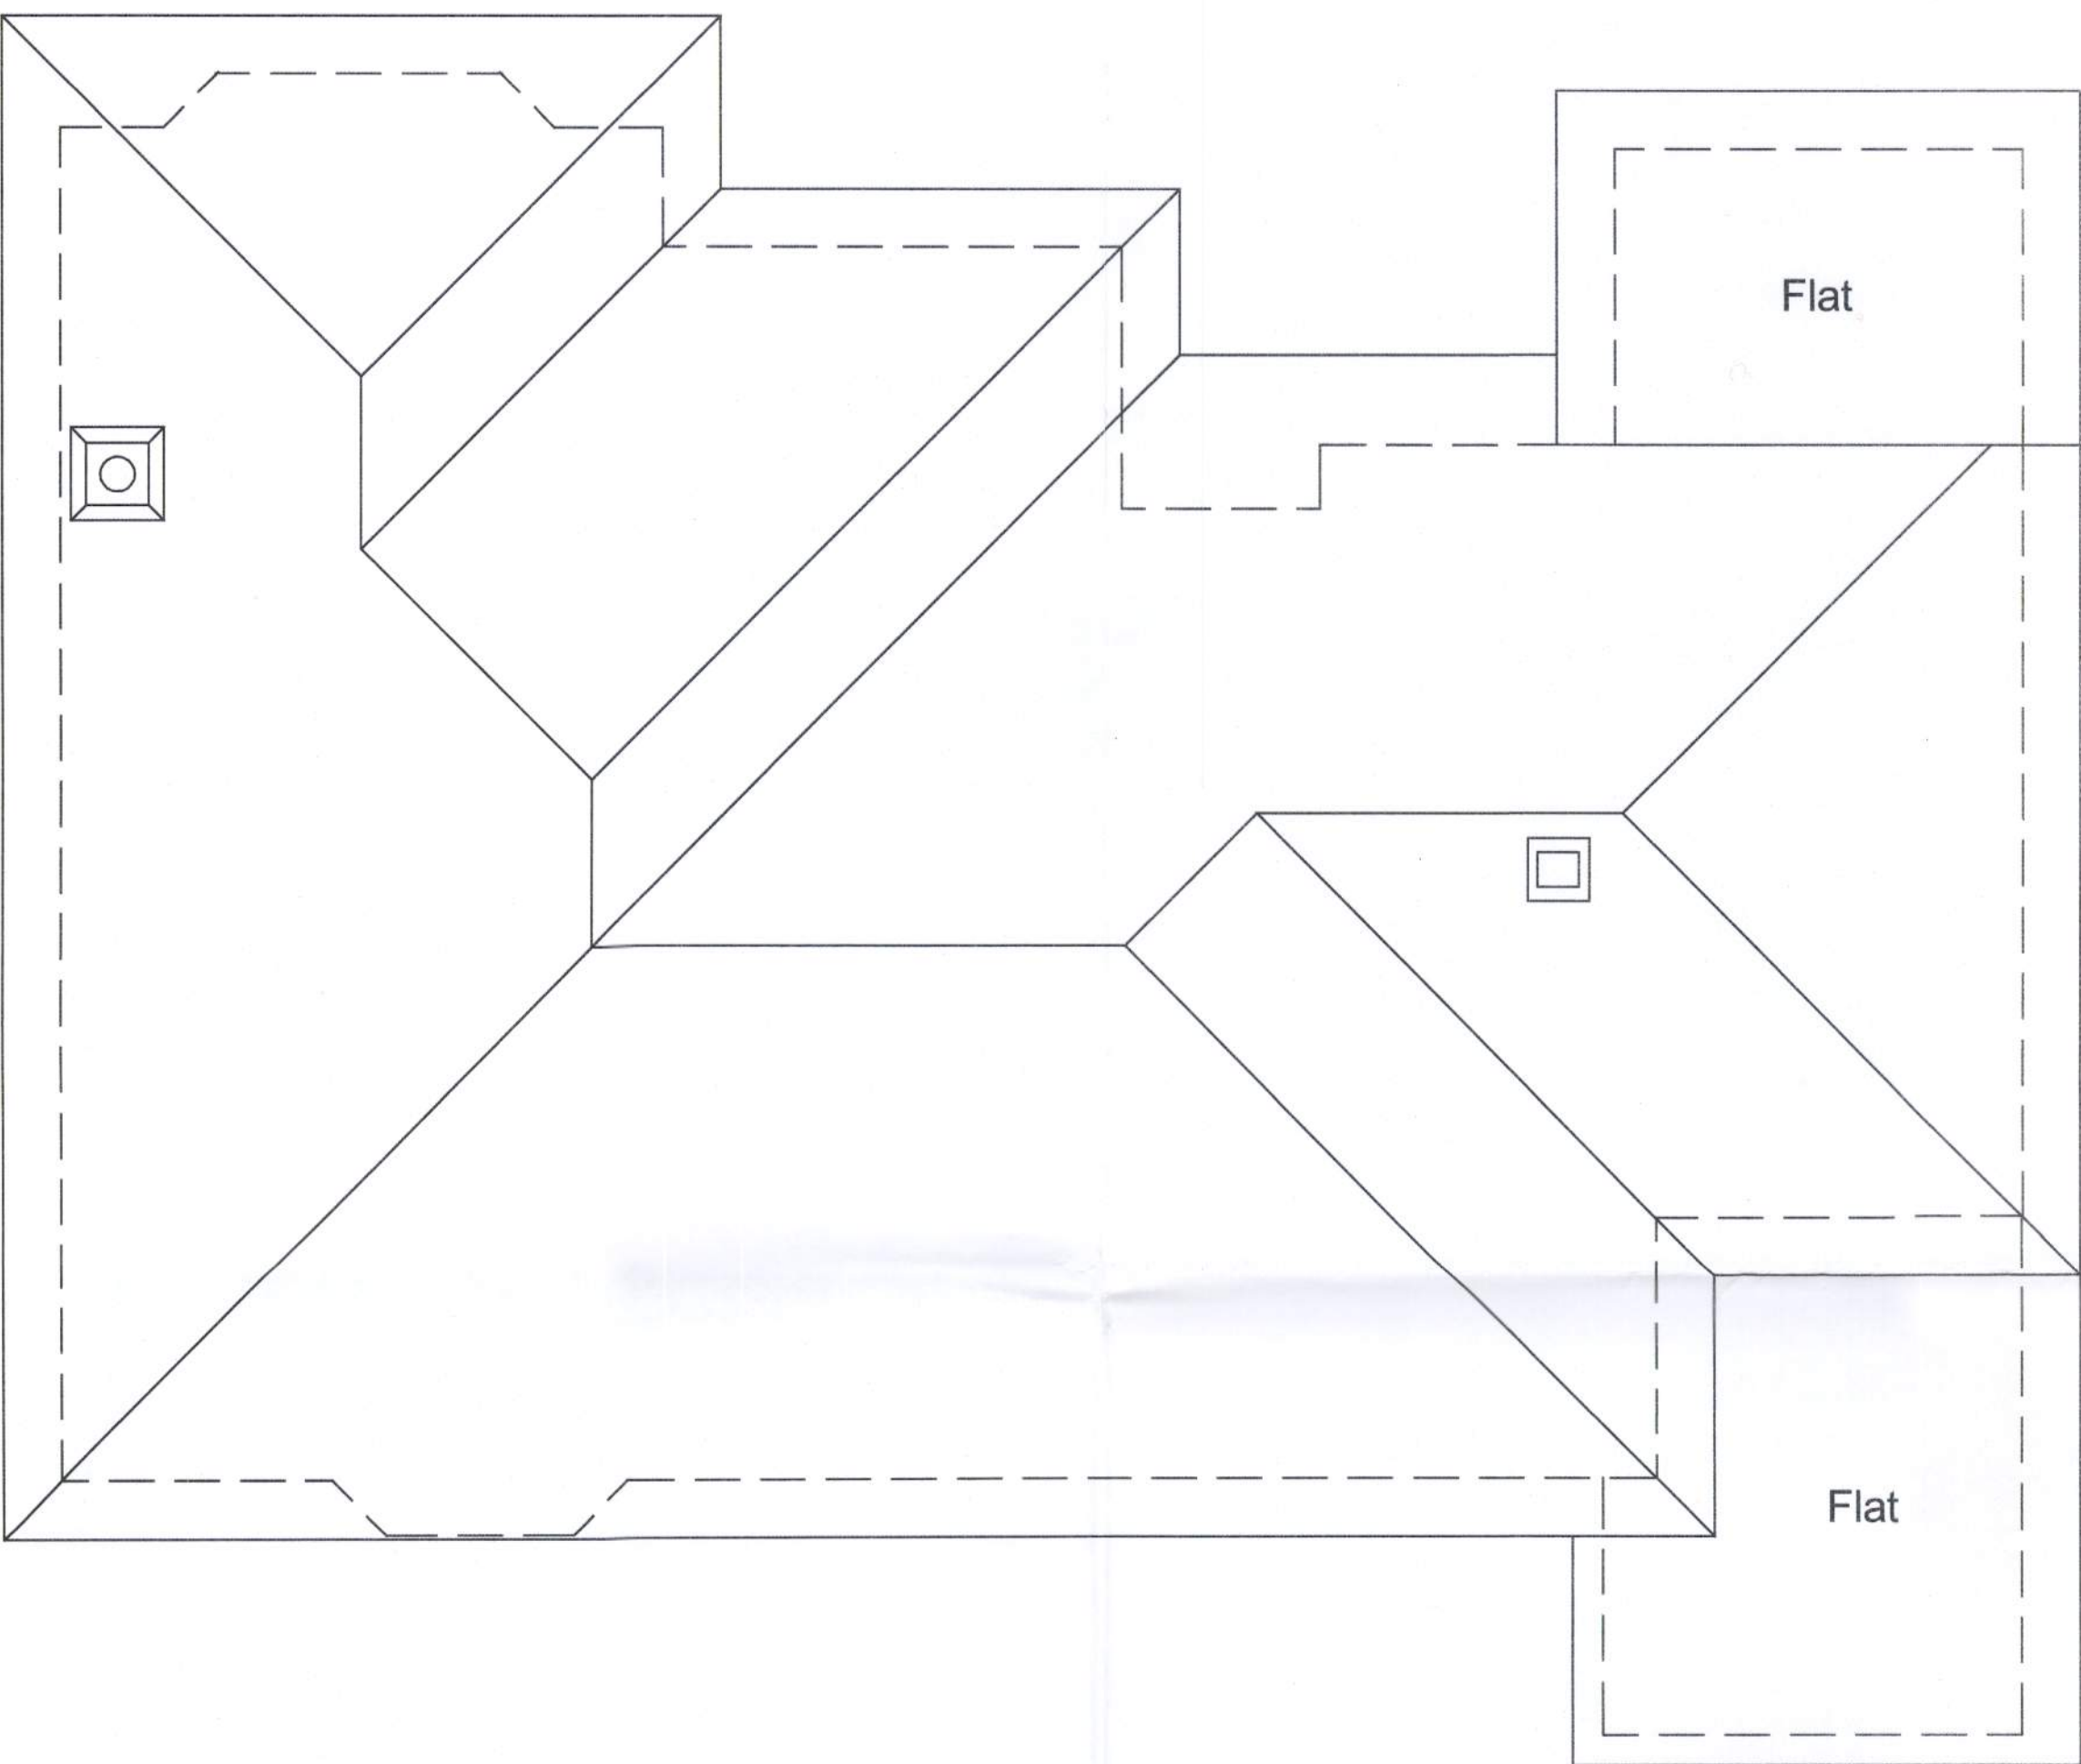


Existing Roof Plan

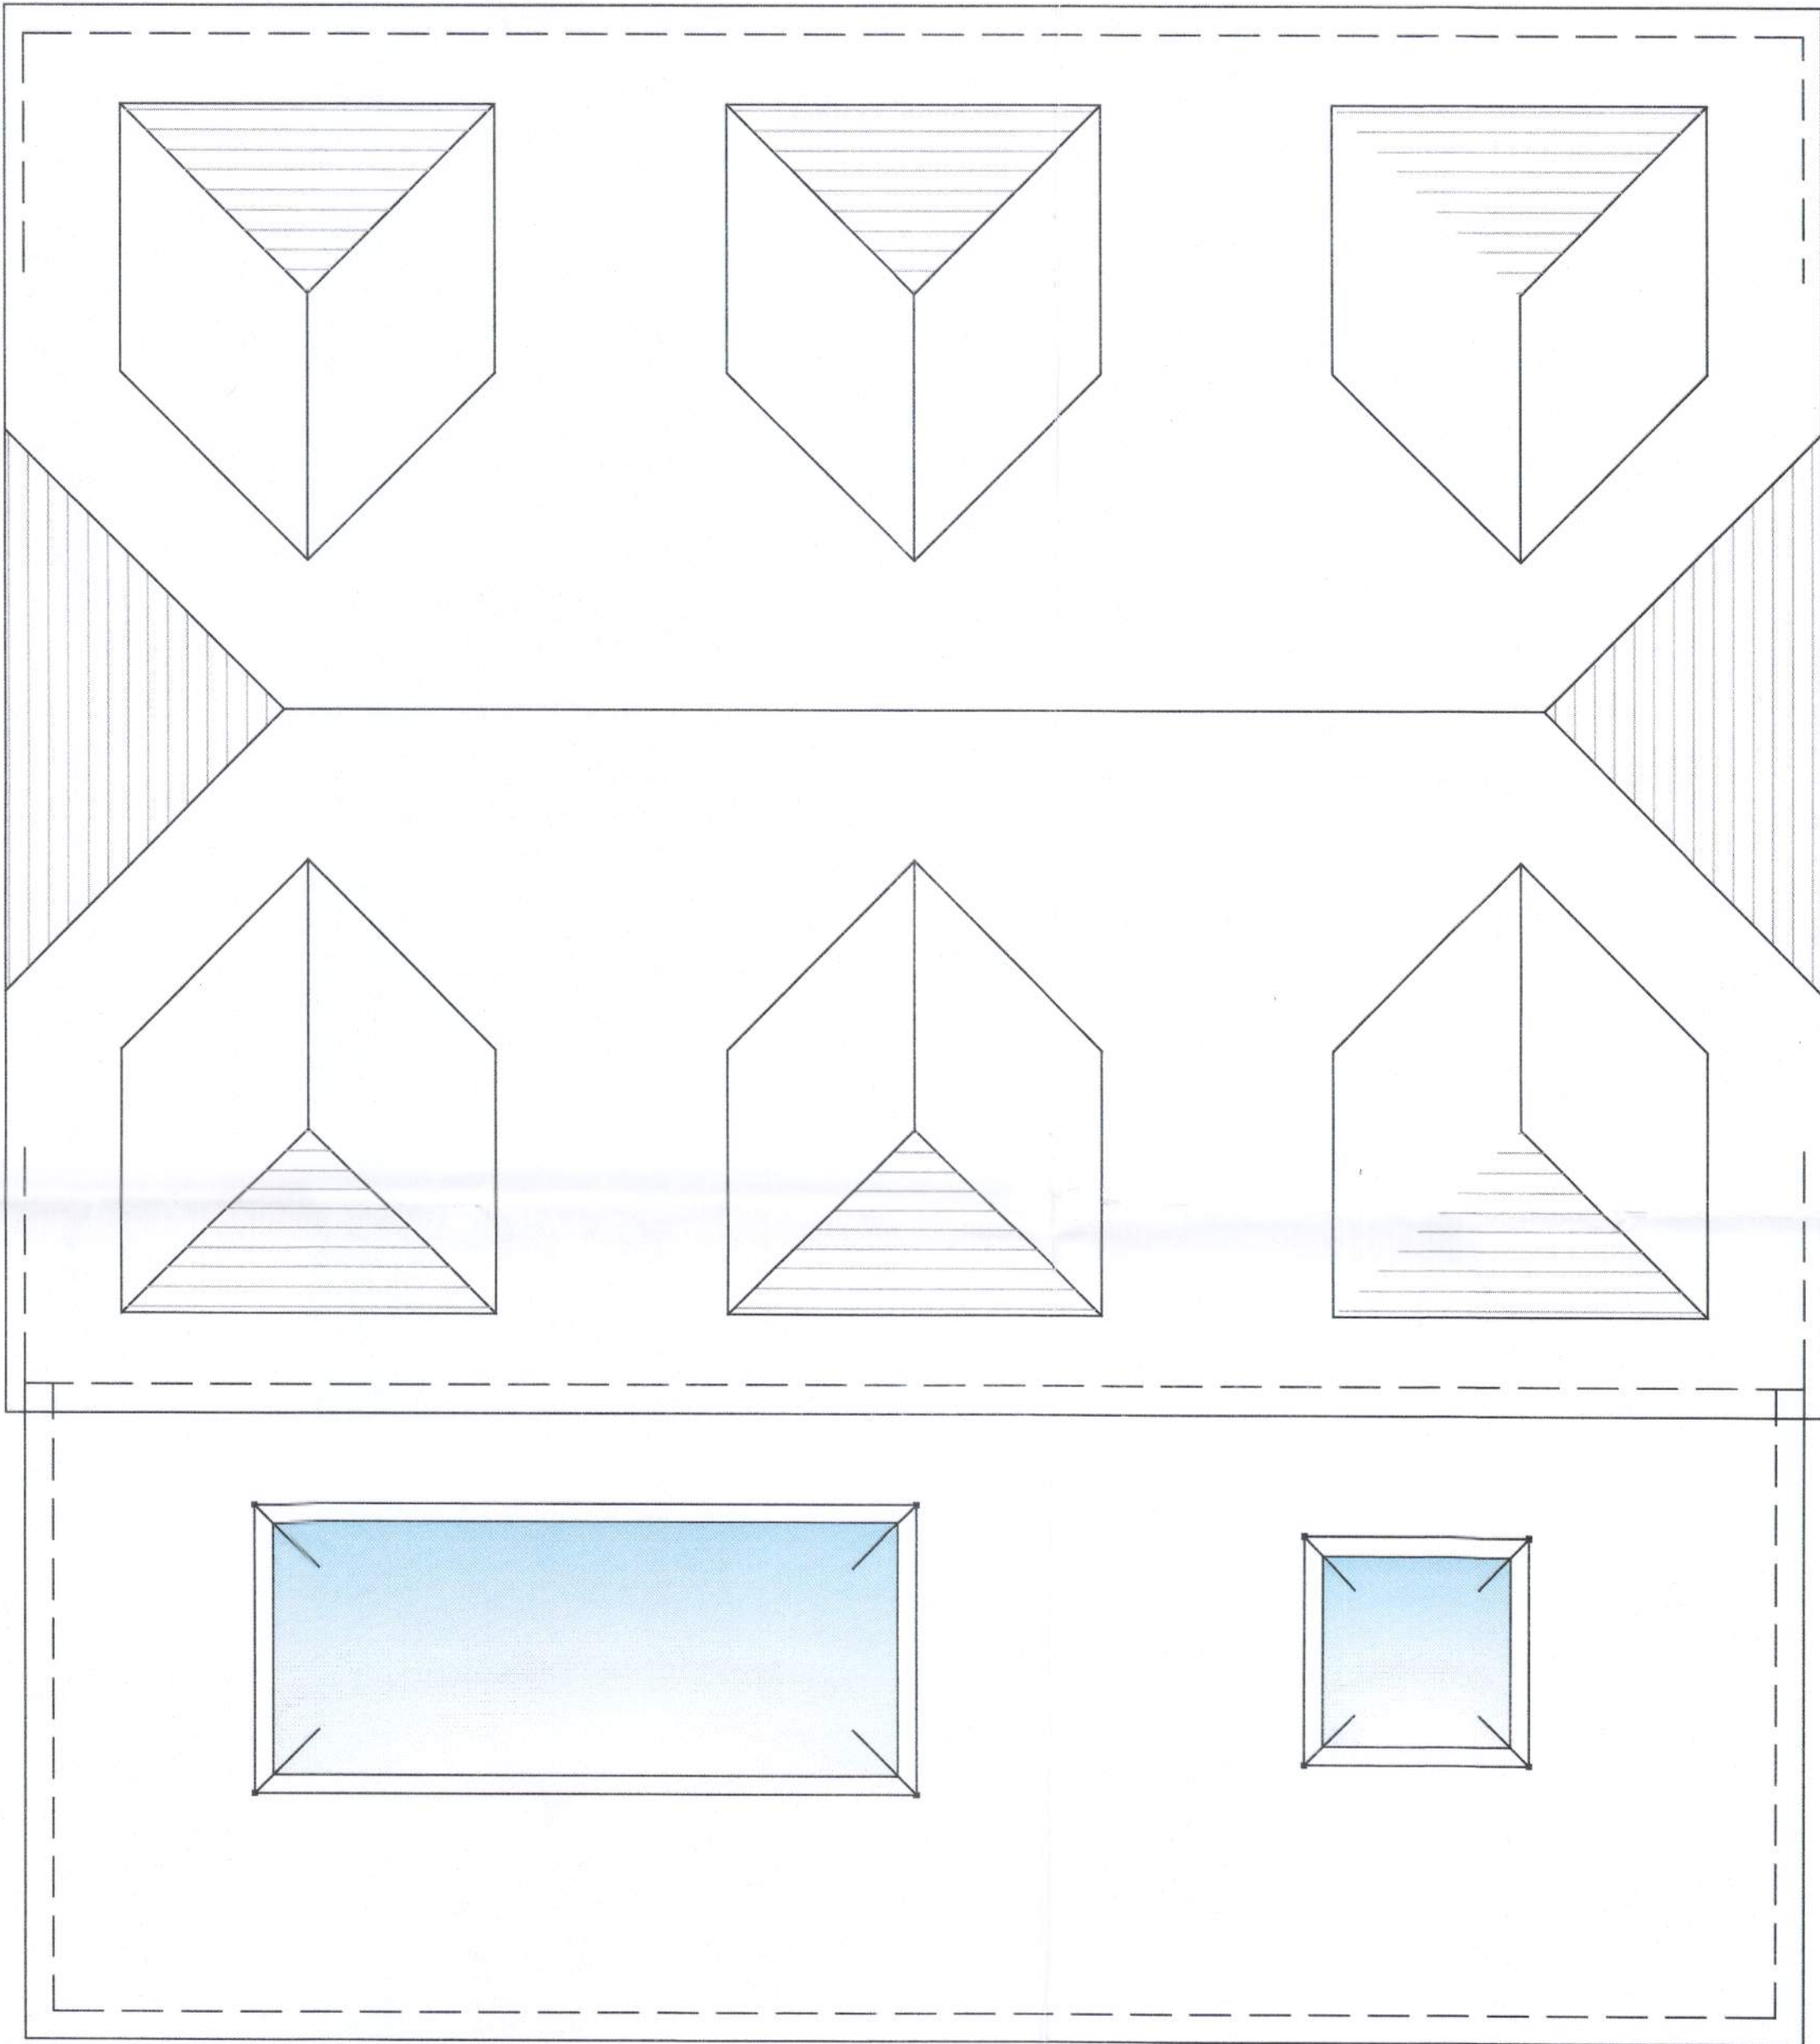

Proposed Roof Plan

Scale 1:50 @ A1

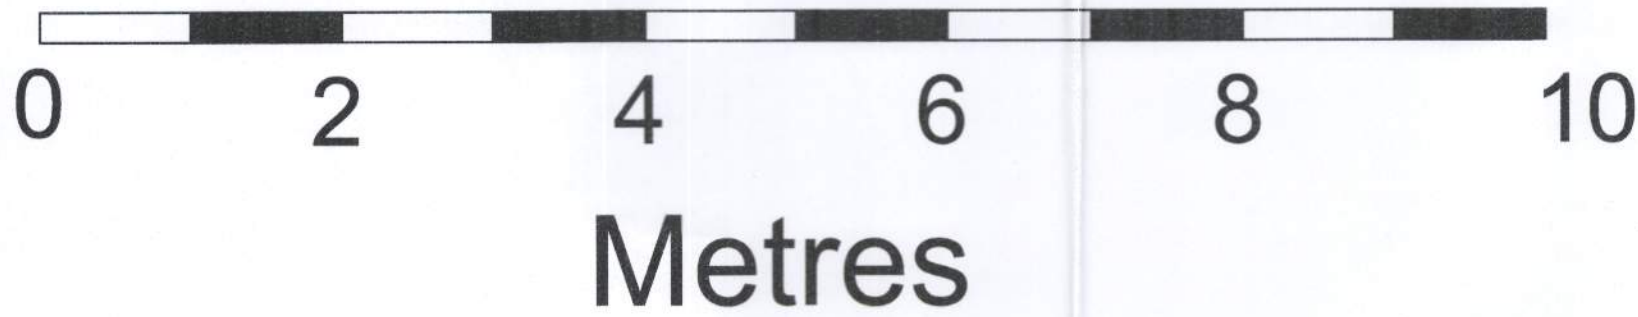

|                                                        |                                                  |             |            |
|--------------------------------------------------------|--------------------------------------------------|-------------|------------|
| Client's Name                                          | Drawing Title                                    | Drawn       | Date       |
| Mr. & Mrs. R. Brown                                    | Extension and Conversion<br>Of Existing Bungalow |             | 26. 11. 18 |
| Job Title                                              | Scale                                            | Drawing No. | Status     |
| 30, Ferringham Lane<br>Ferring West Sussex<br>BN12 5LU | 1:50                                             | FI/PD/10    |            |