



Extension and Conversion of Existing Bungalow 30 Ferringham Lane Ferring BN12 5LU

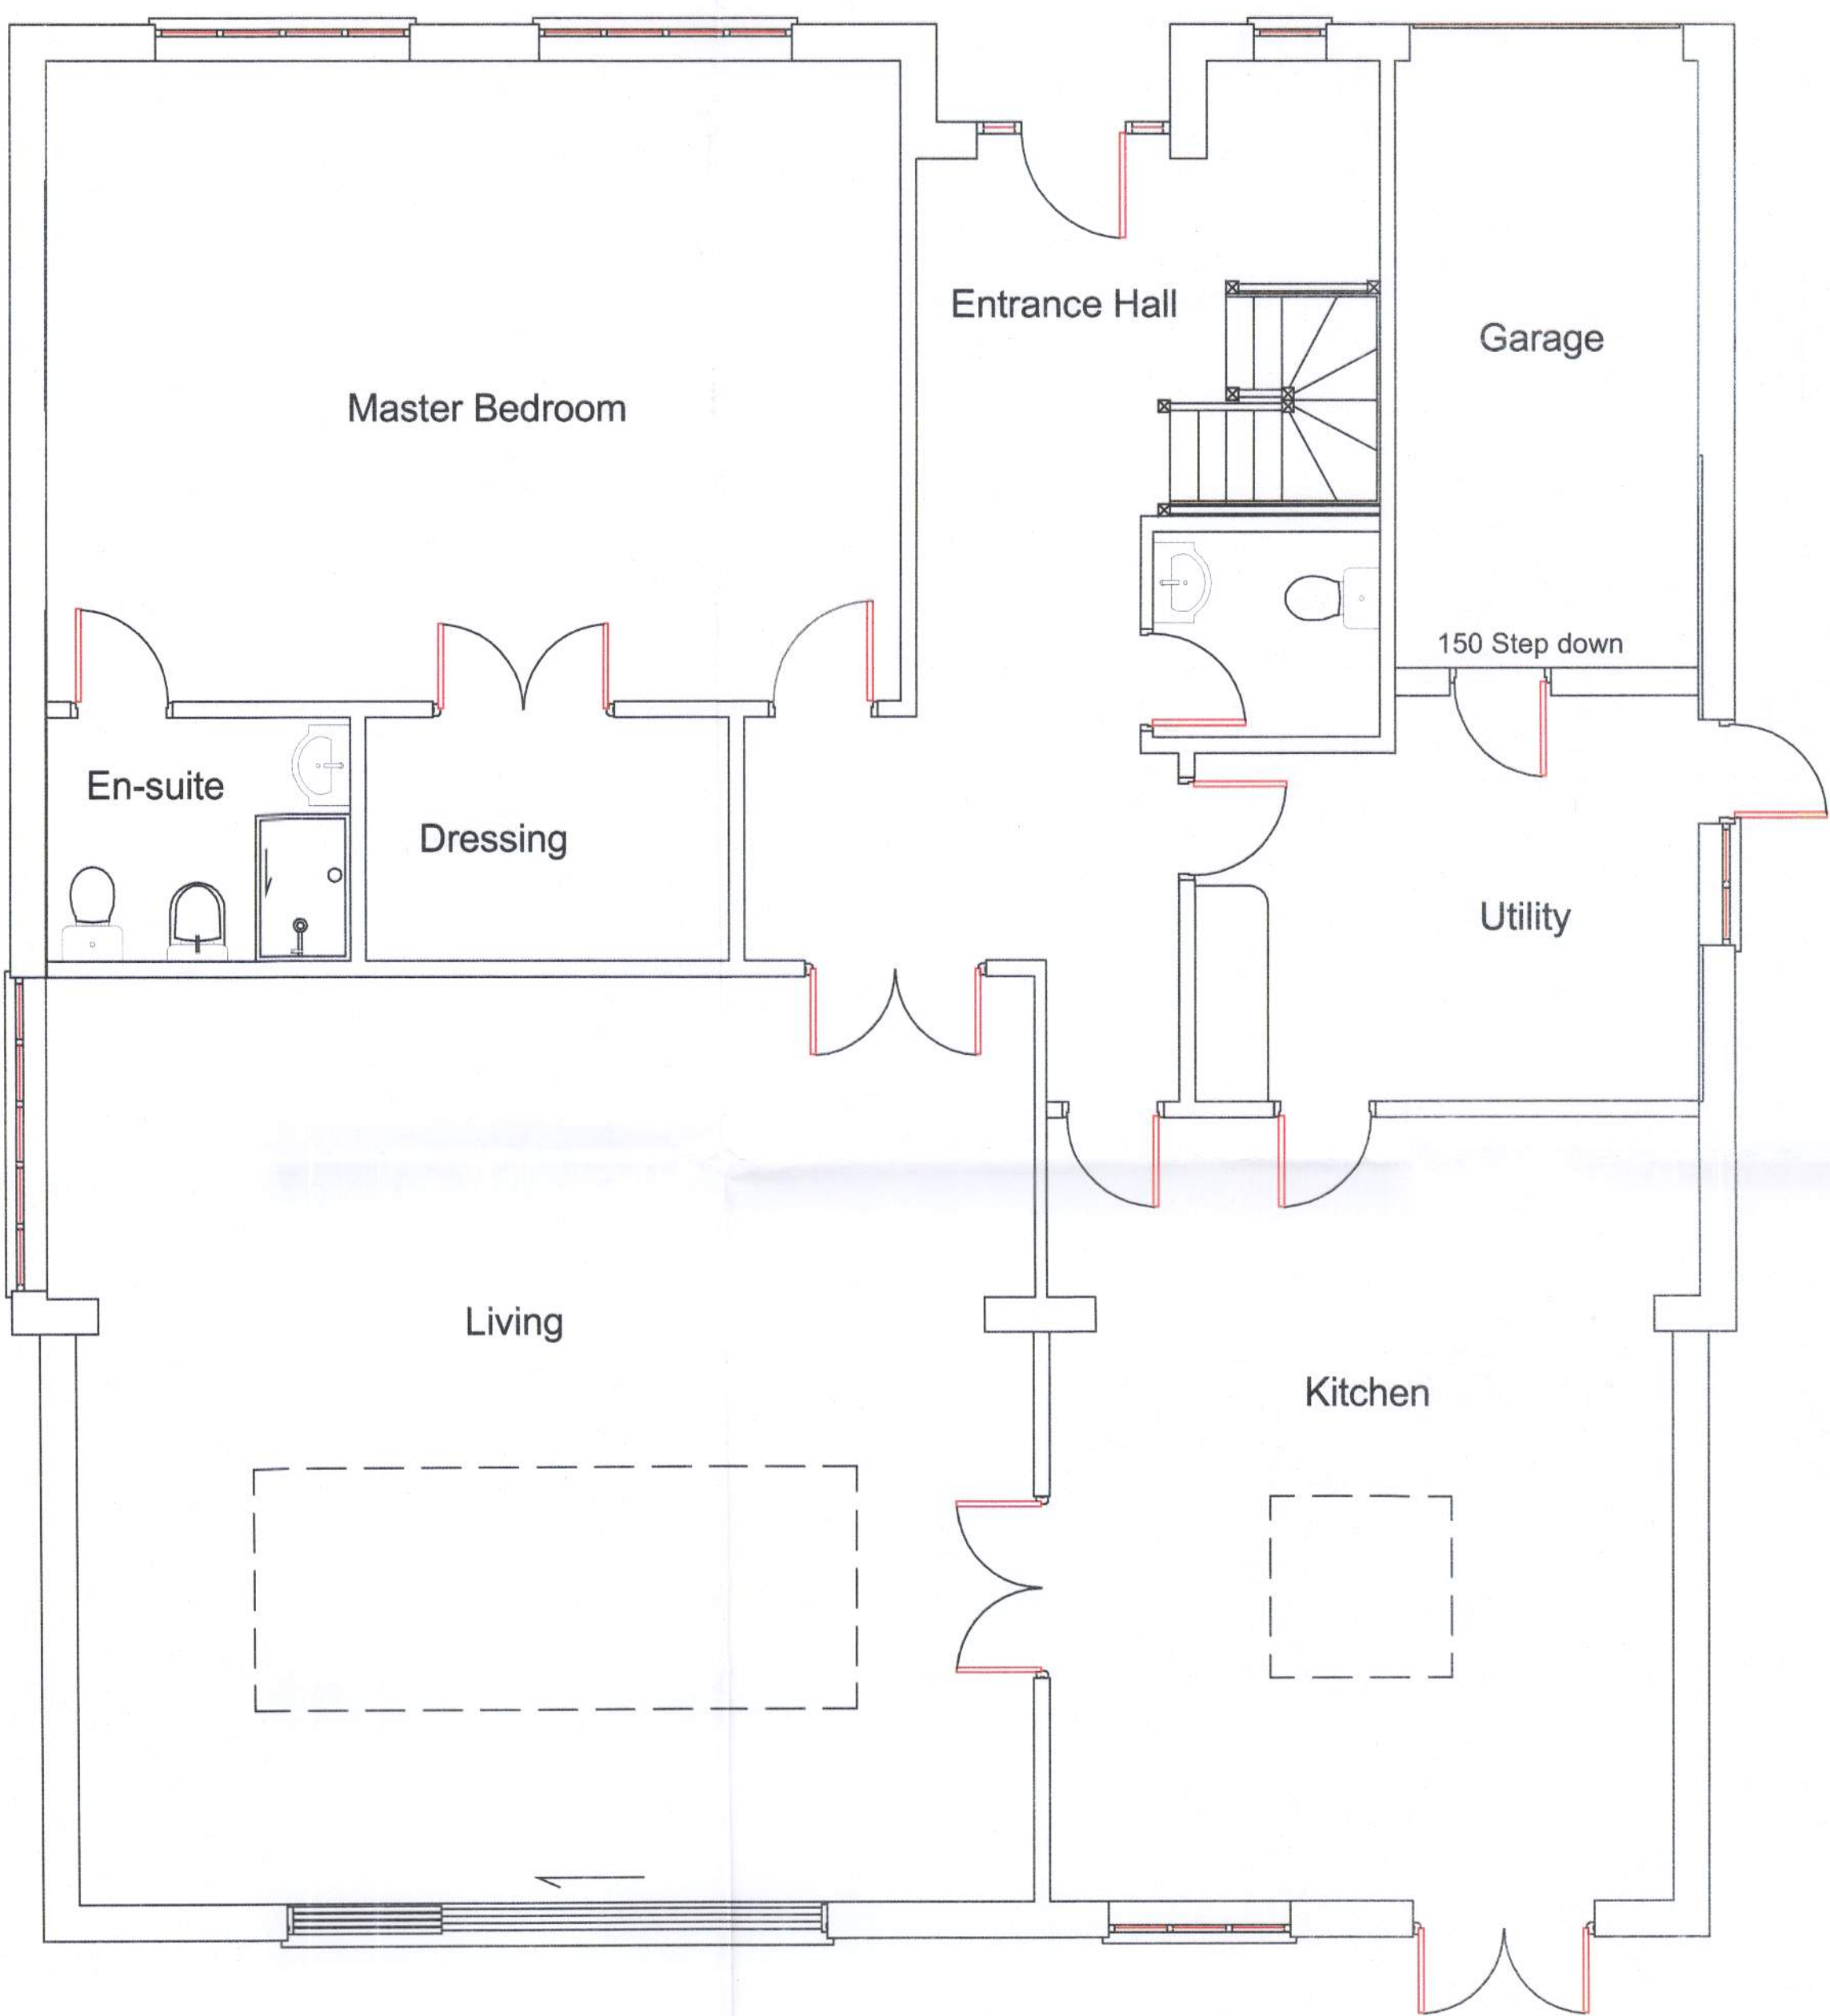


Proposed Ground Floor Plan

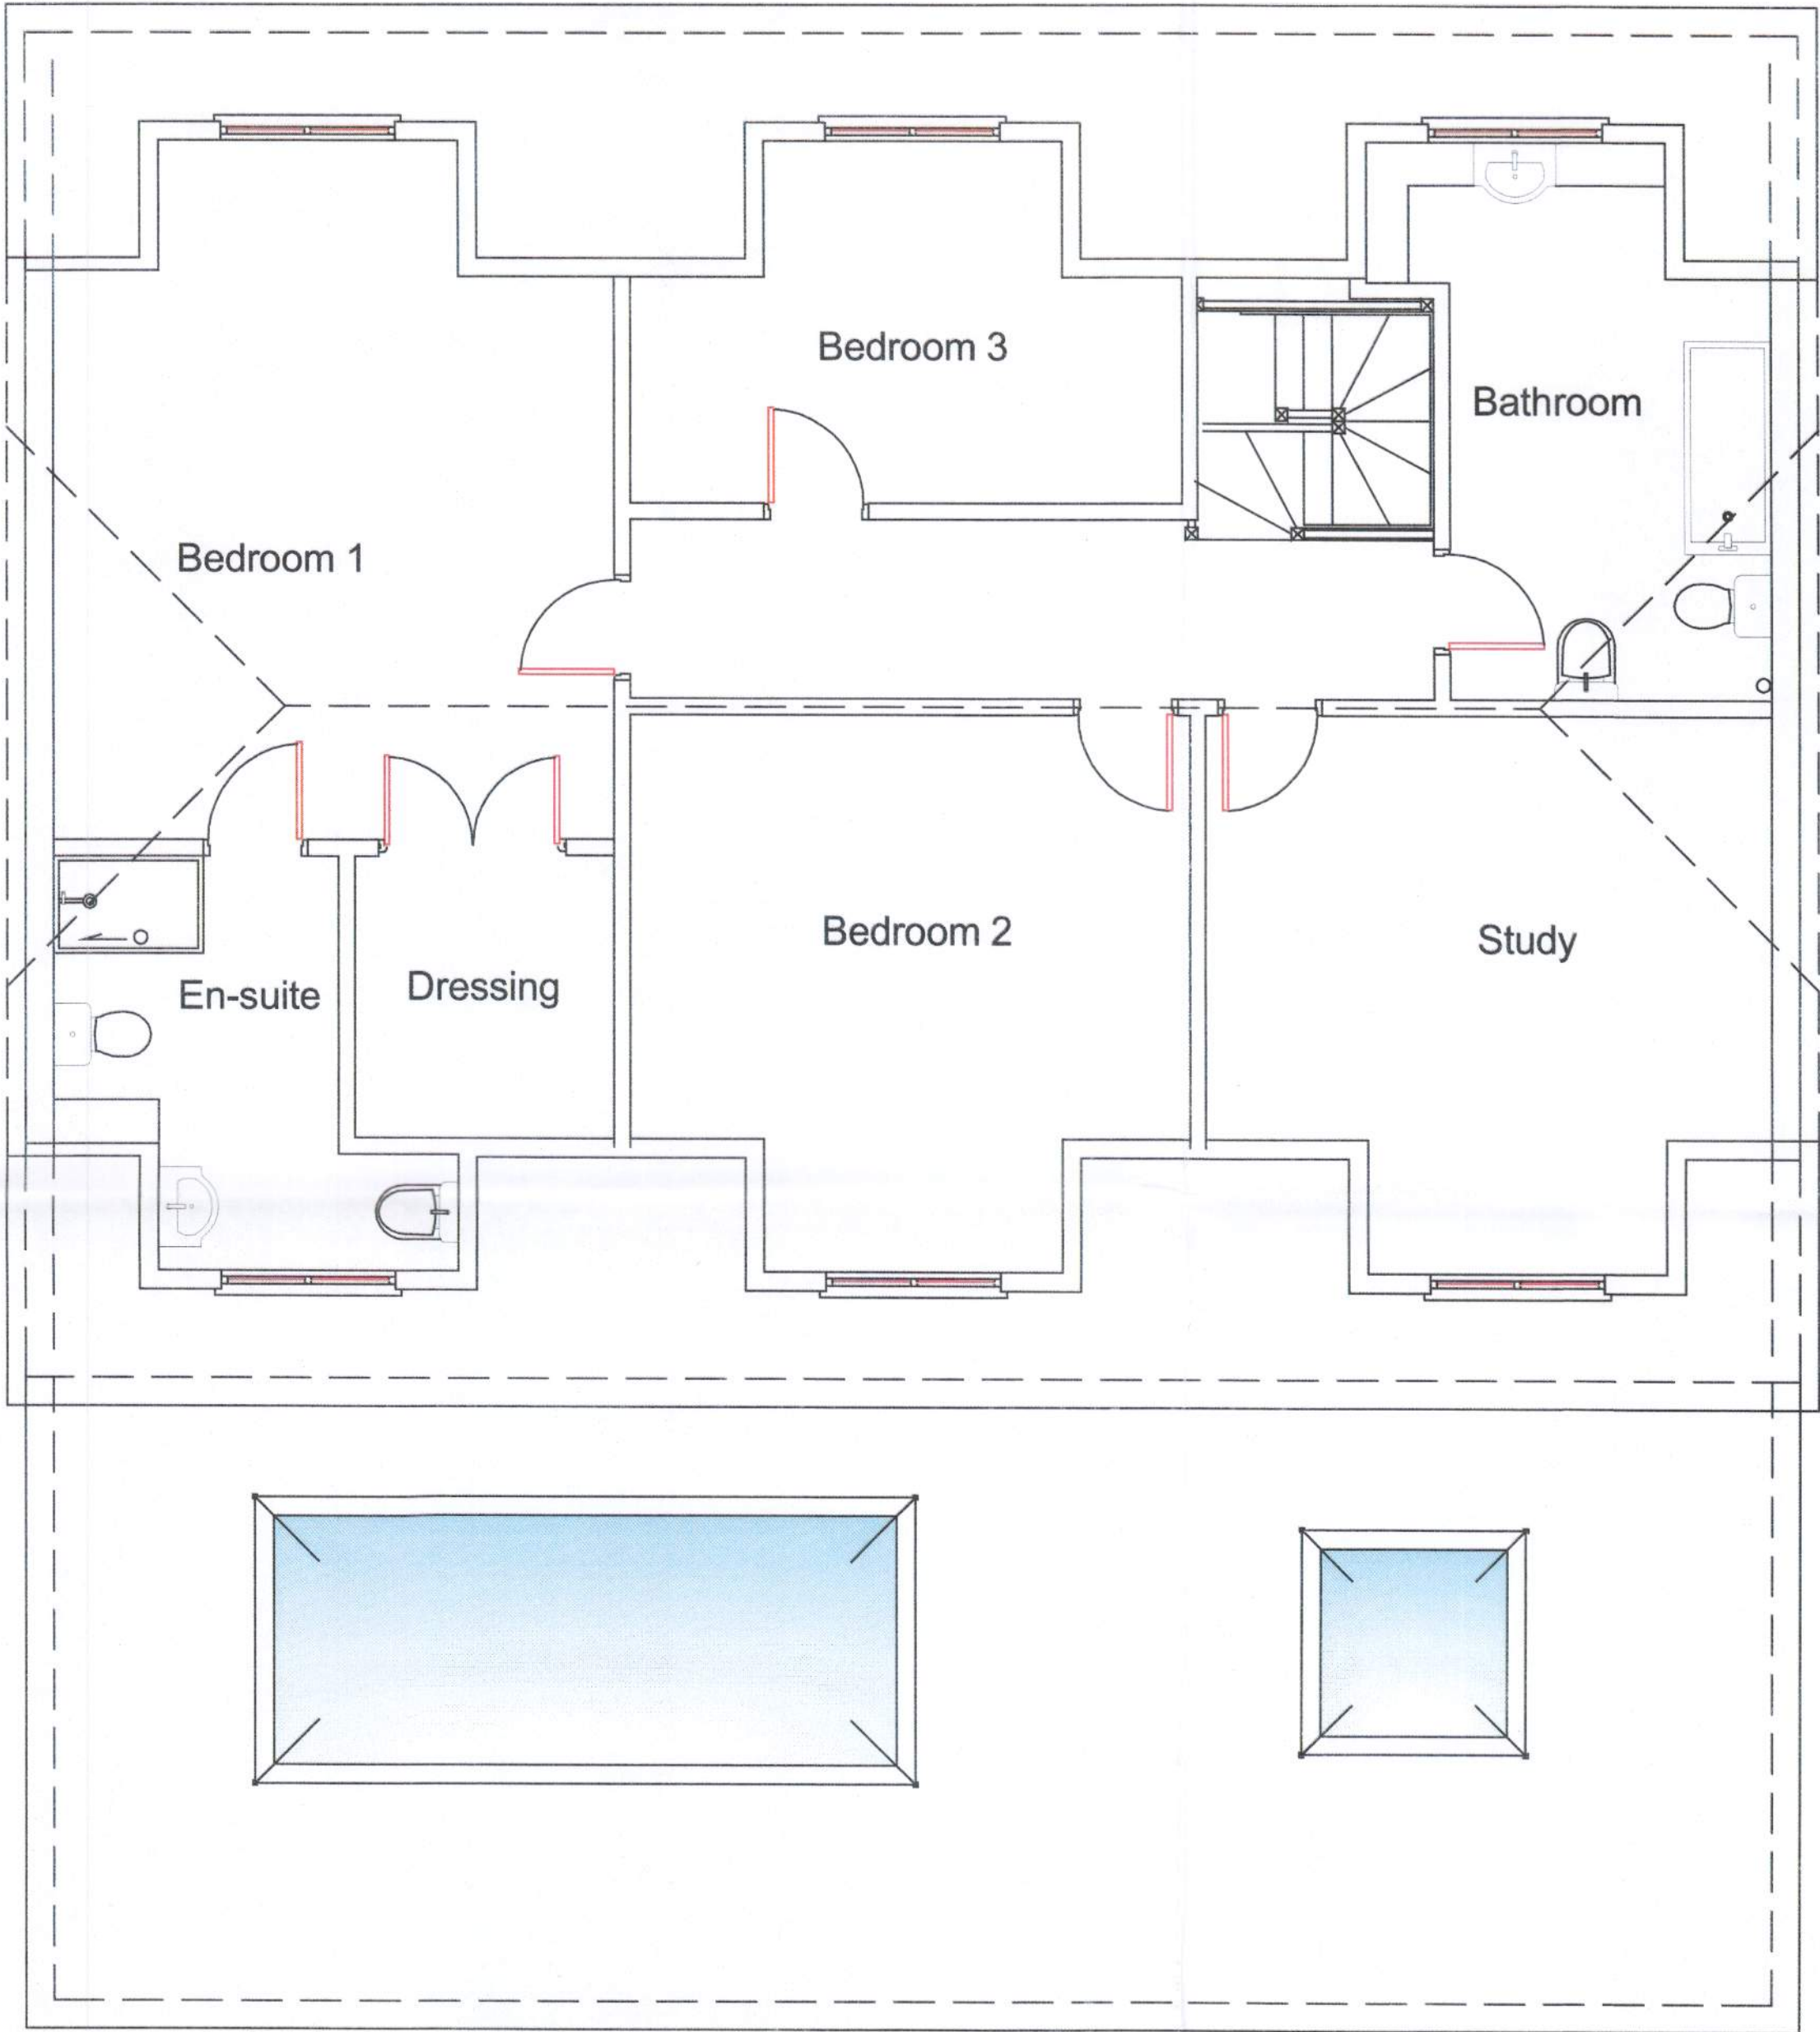

Proposed First Floor Plan

Scale 1:50 @ A1

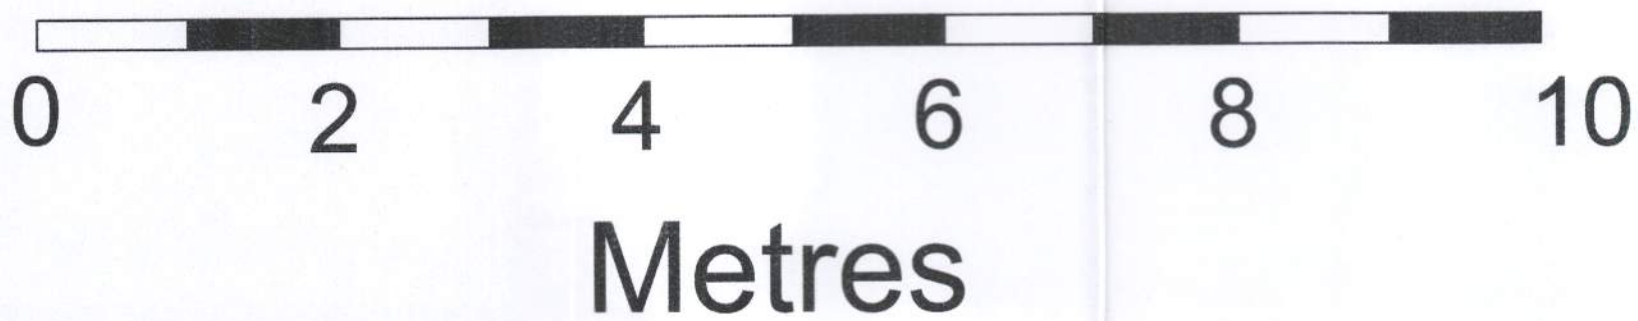

Client's Name	Drawing Title	Drawn	Date
Mr. & Mrs. R. Brown	Extension and Conversion Of Existing Bungalow		26. 11. 18
Job Title	Scale	Drawing No.	Status
30, Ferringham Lane Ferring West Sussex BN12 5LU	1:50	FI/PD/09	