



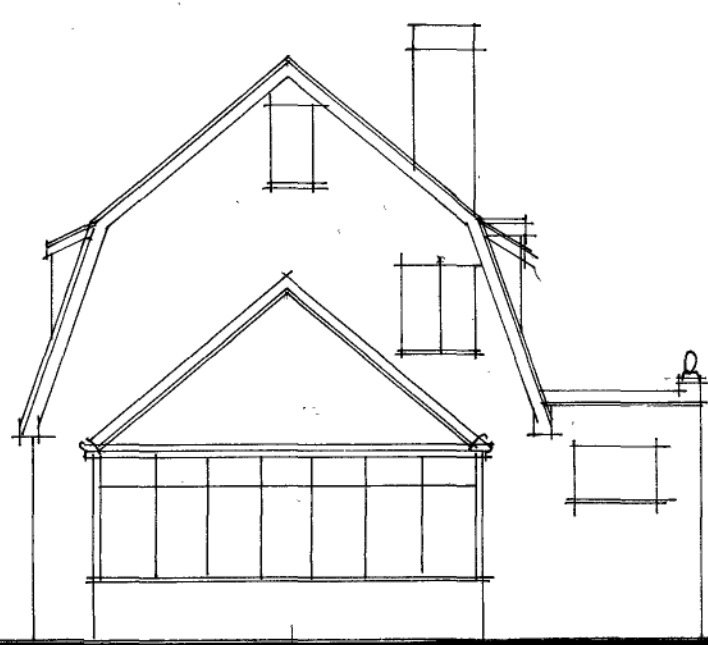


Existing East 1:100

North


South

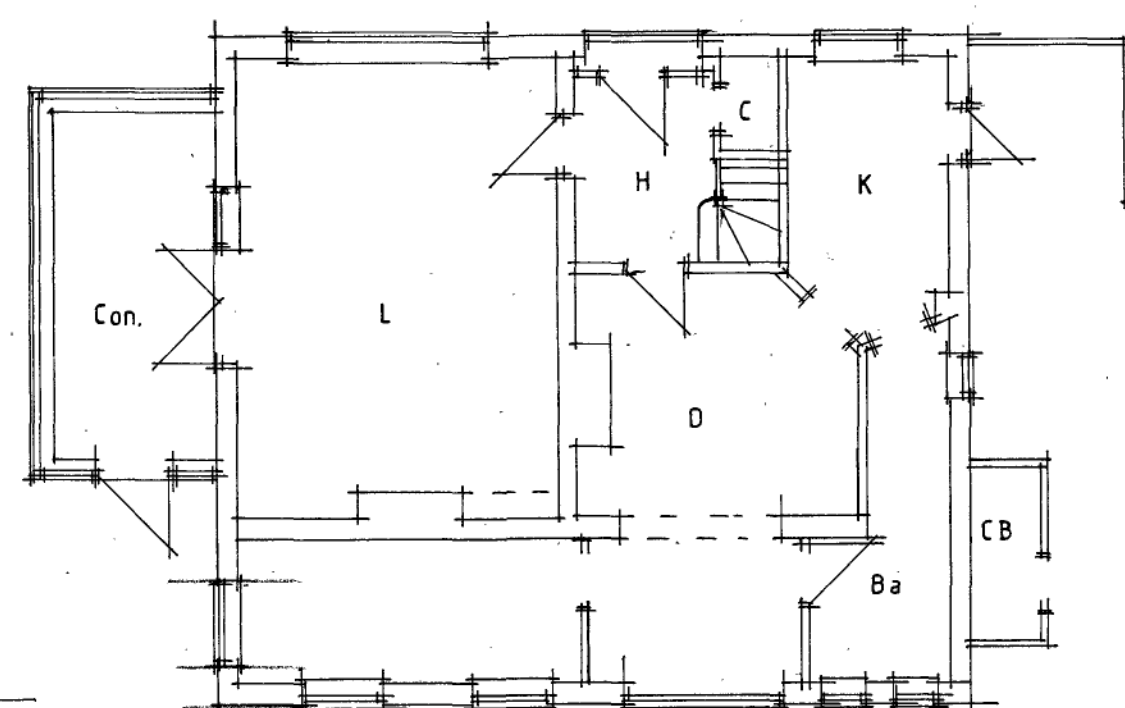

Extg ground floor 1:100

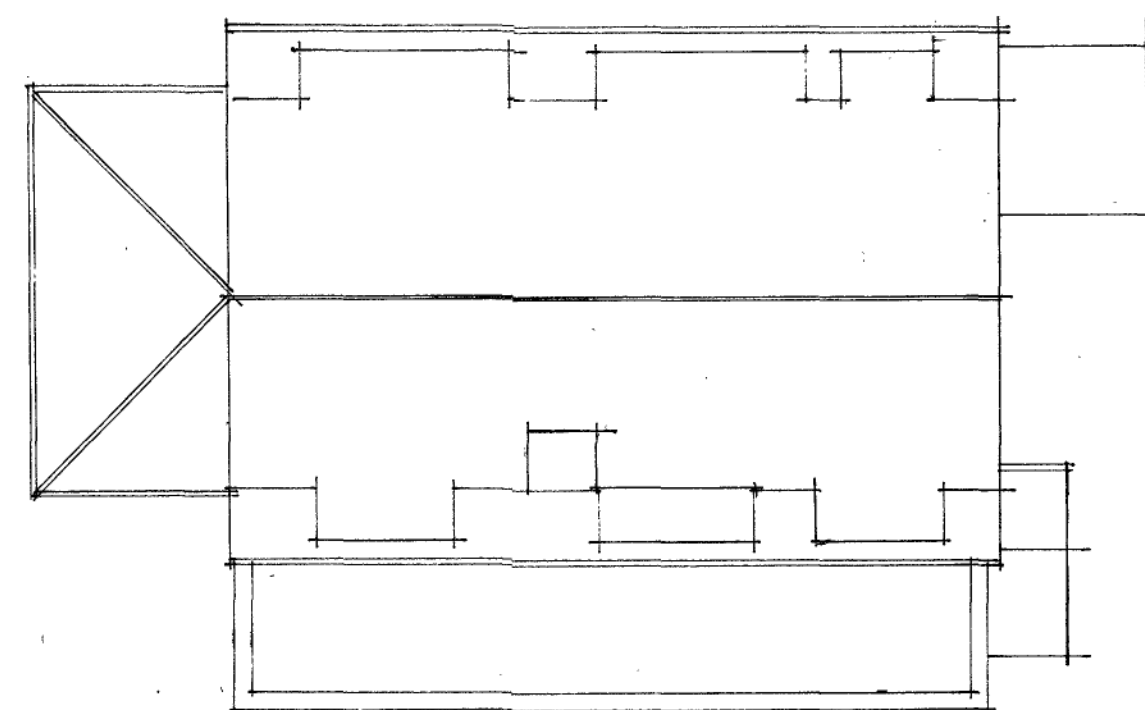


Extg roof 1:100

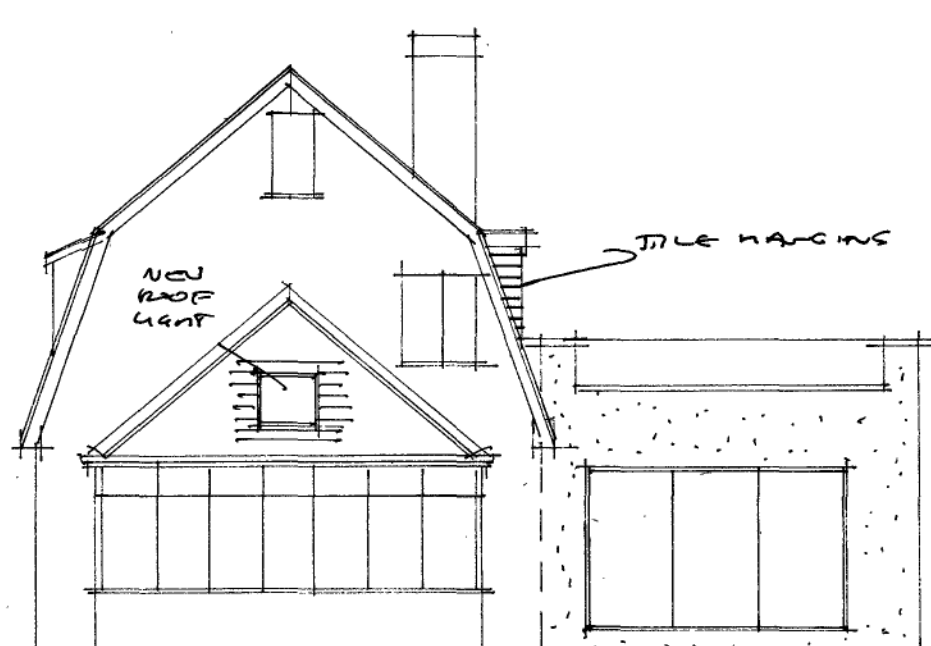


Proposed East 1:100

North




South

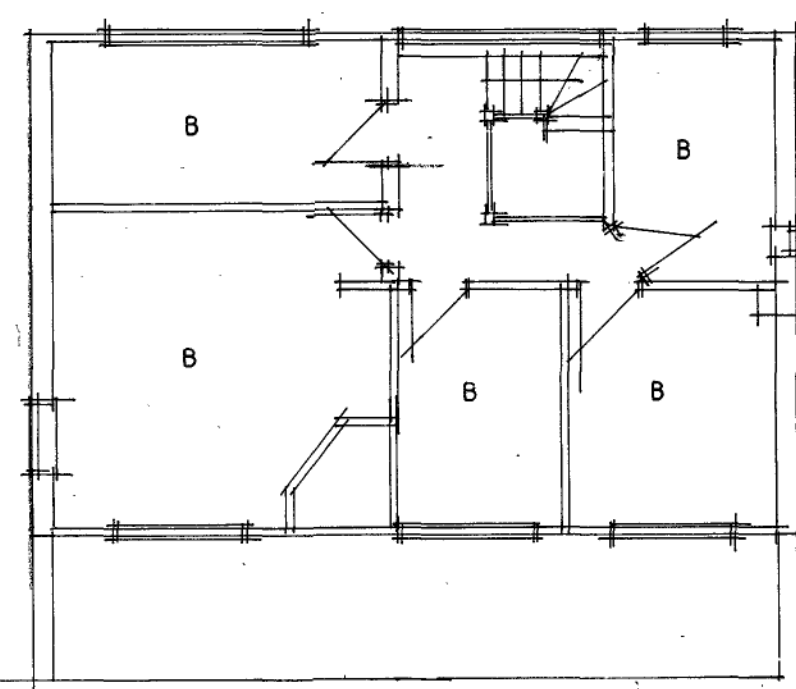


Extg first floor 1:100

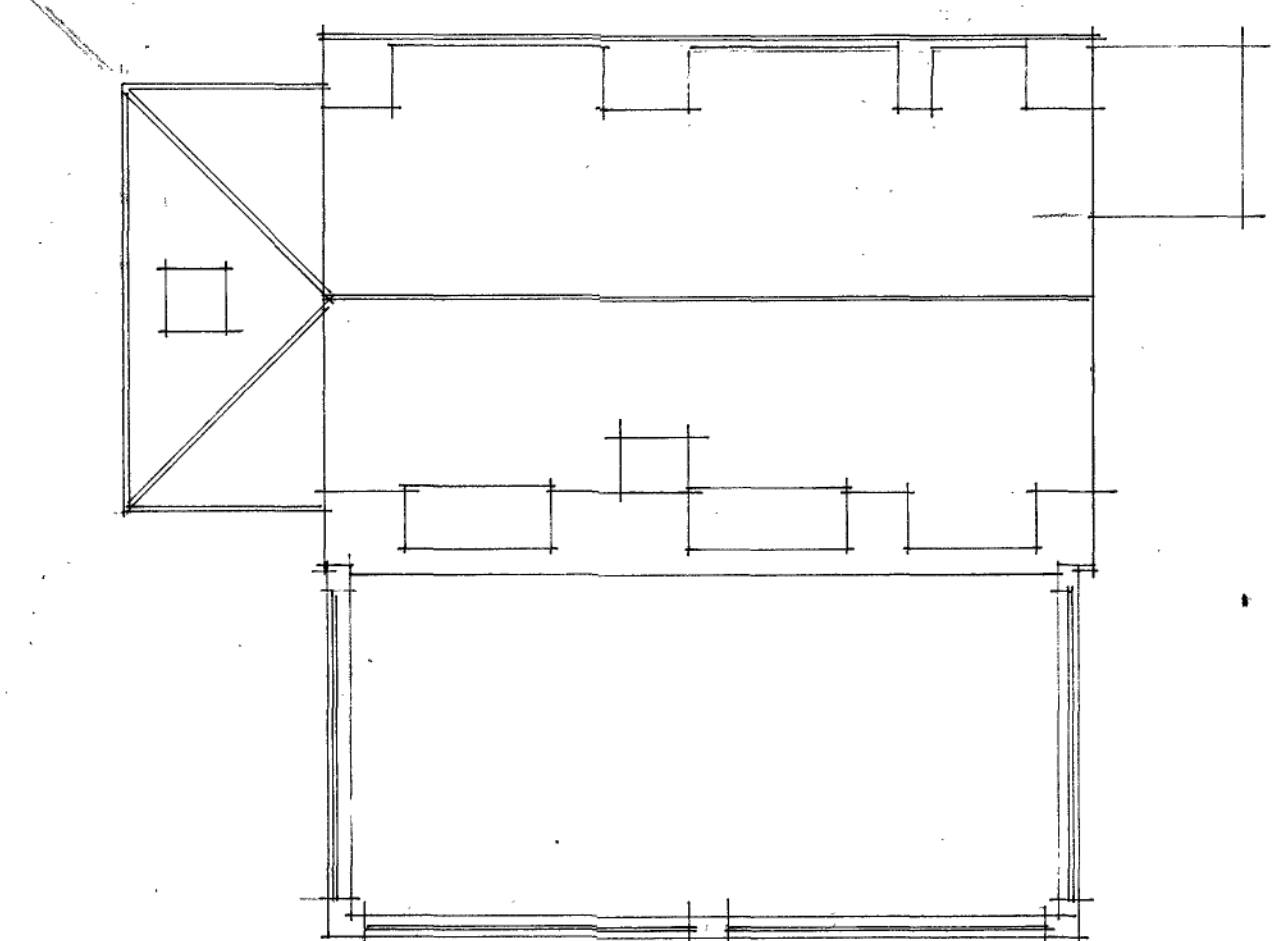


Prop. roof 1:100

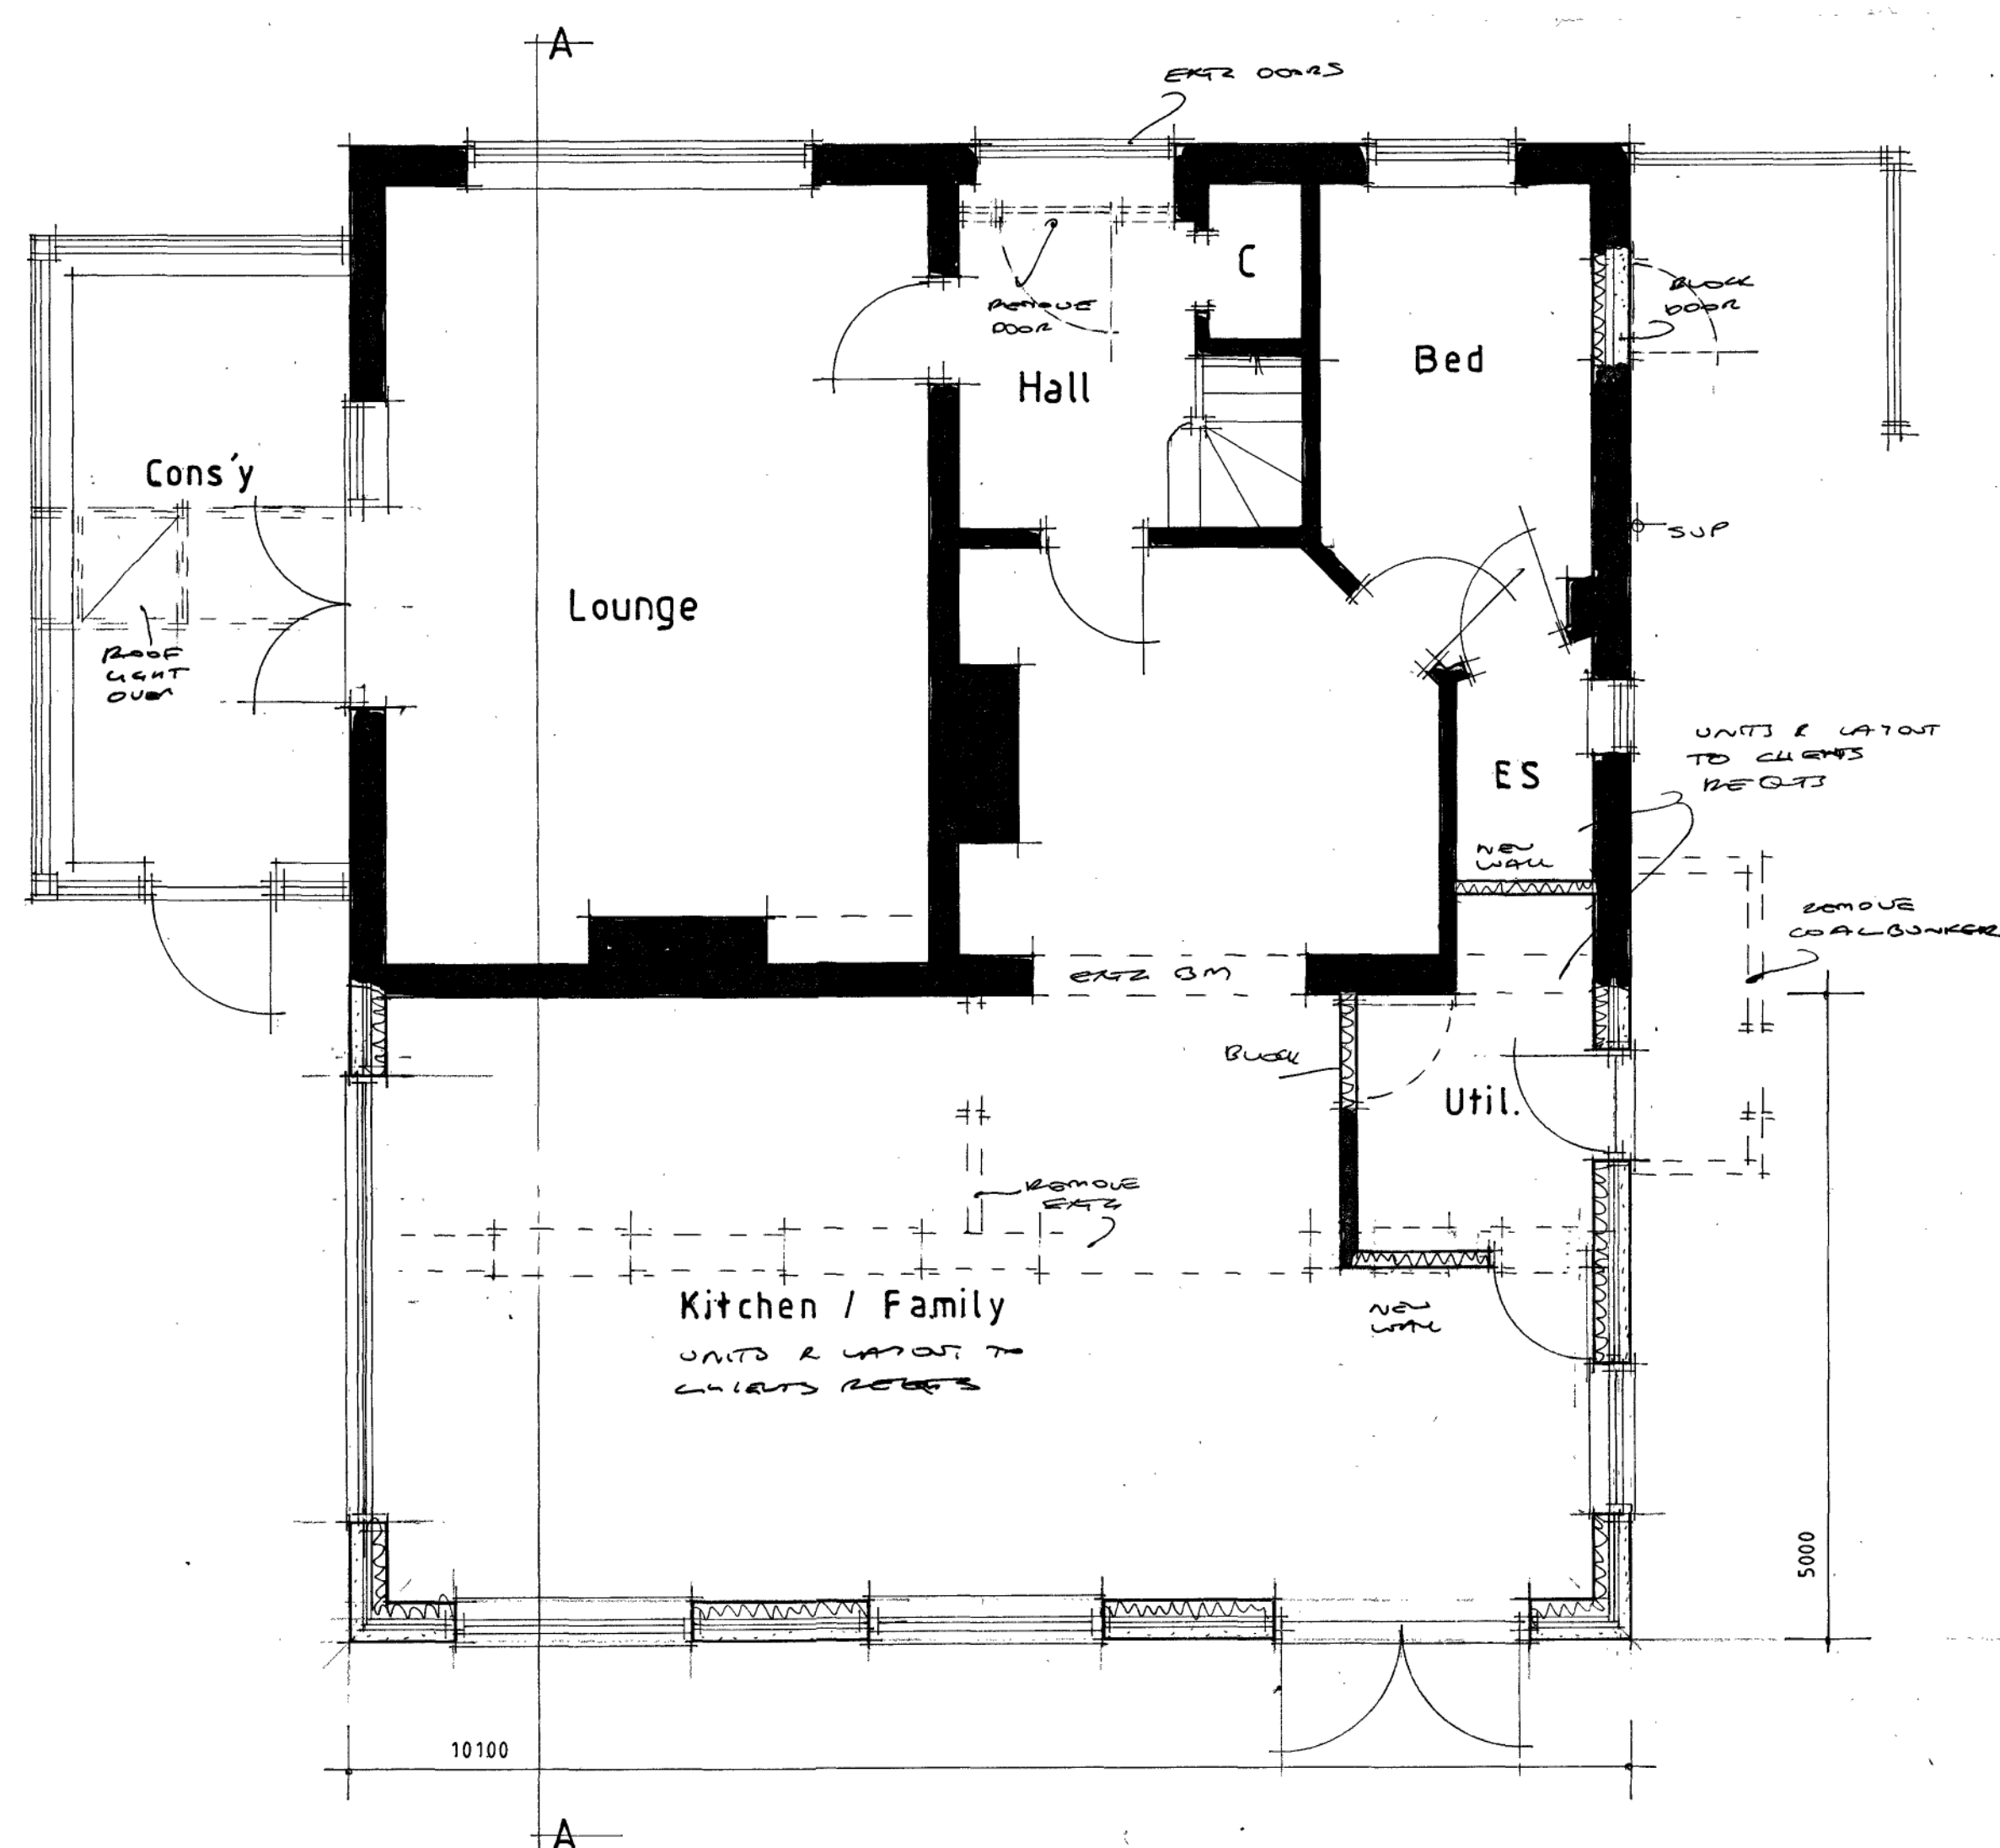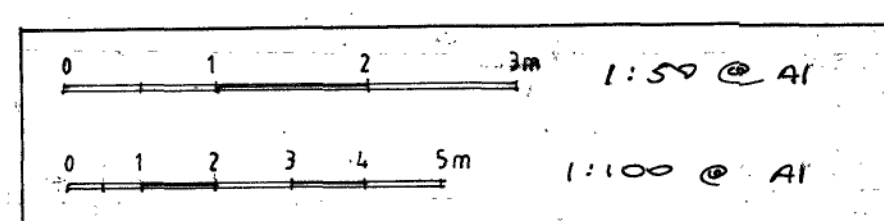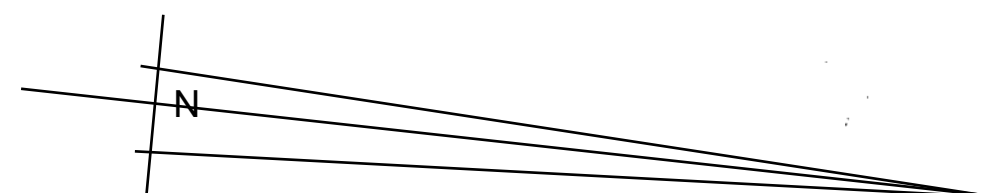

Ground floor plan 1:50

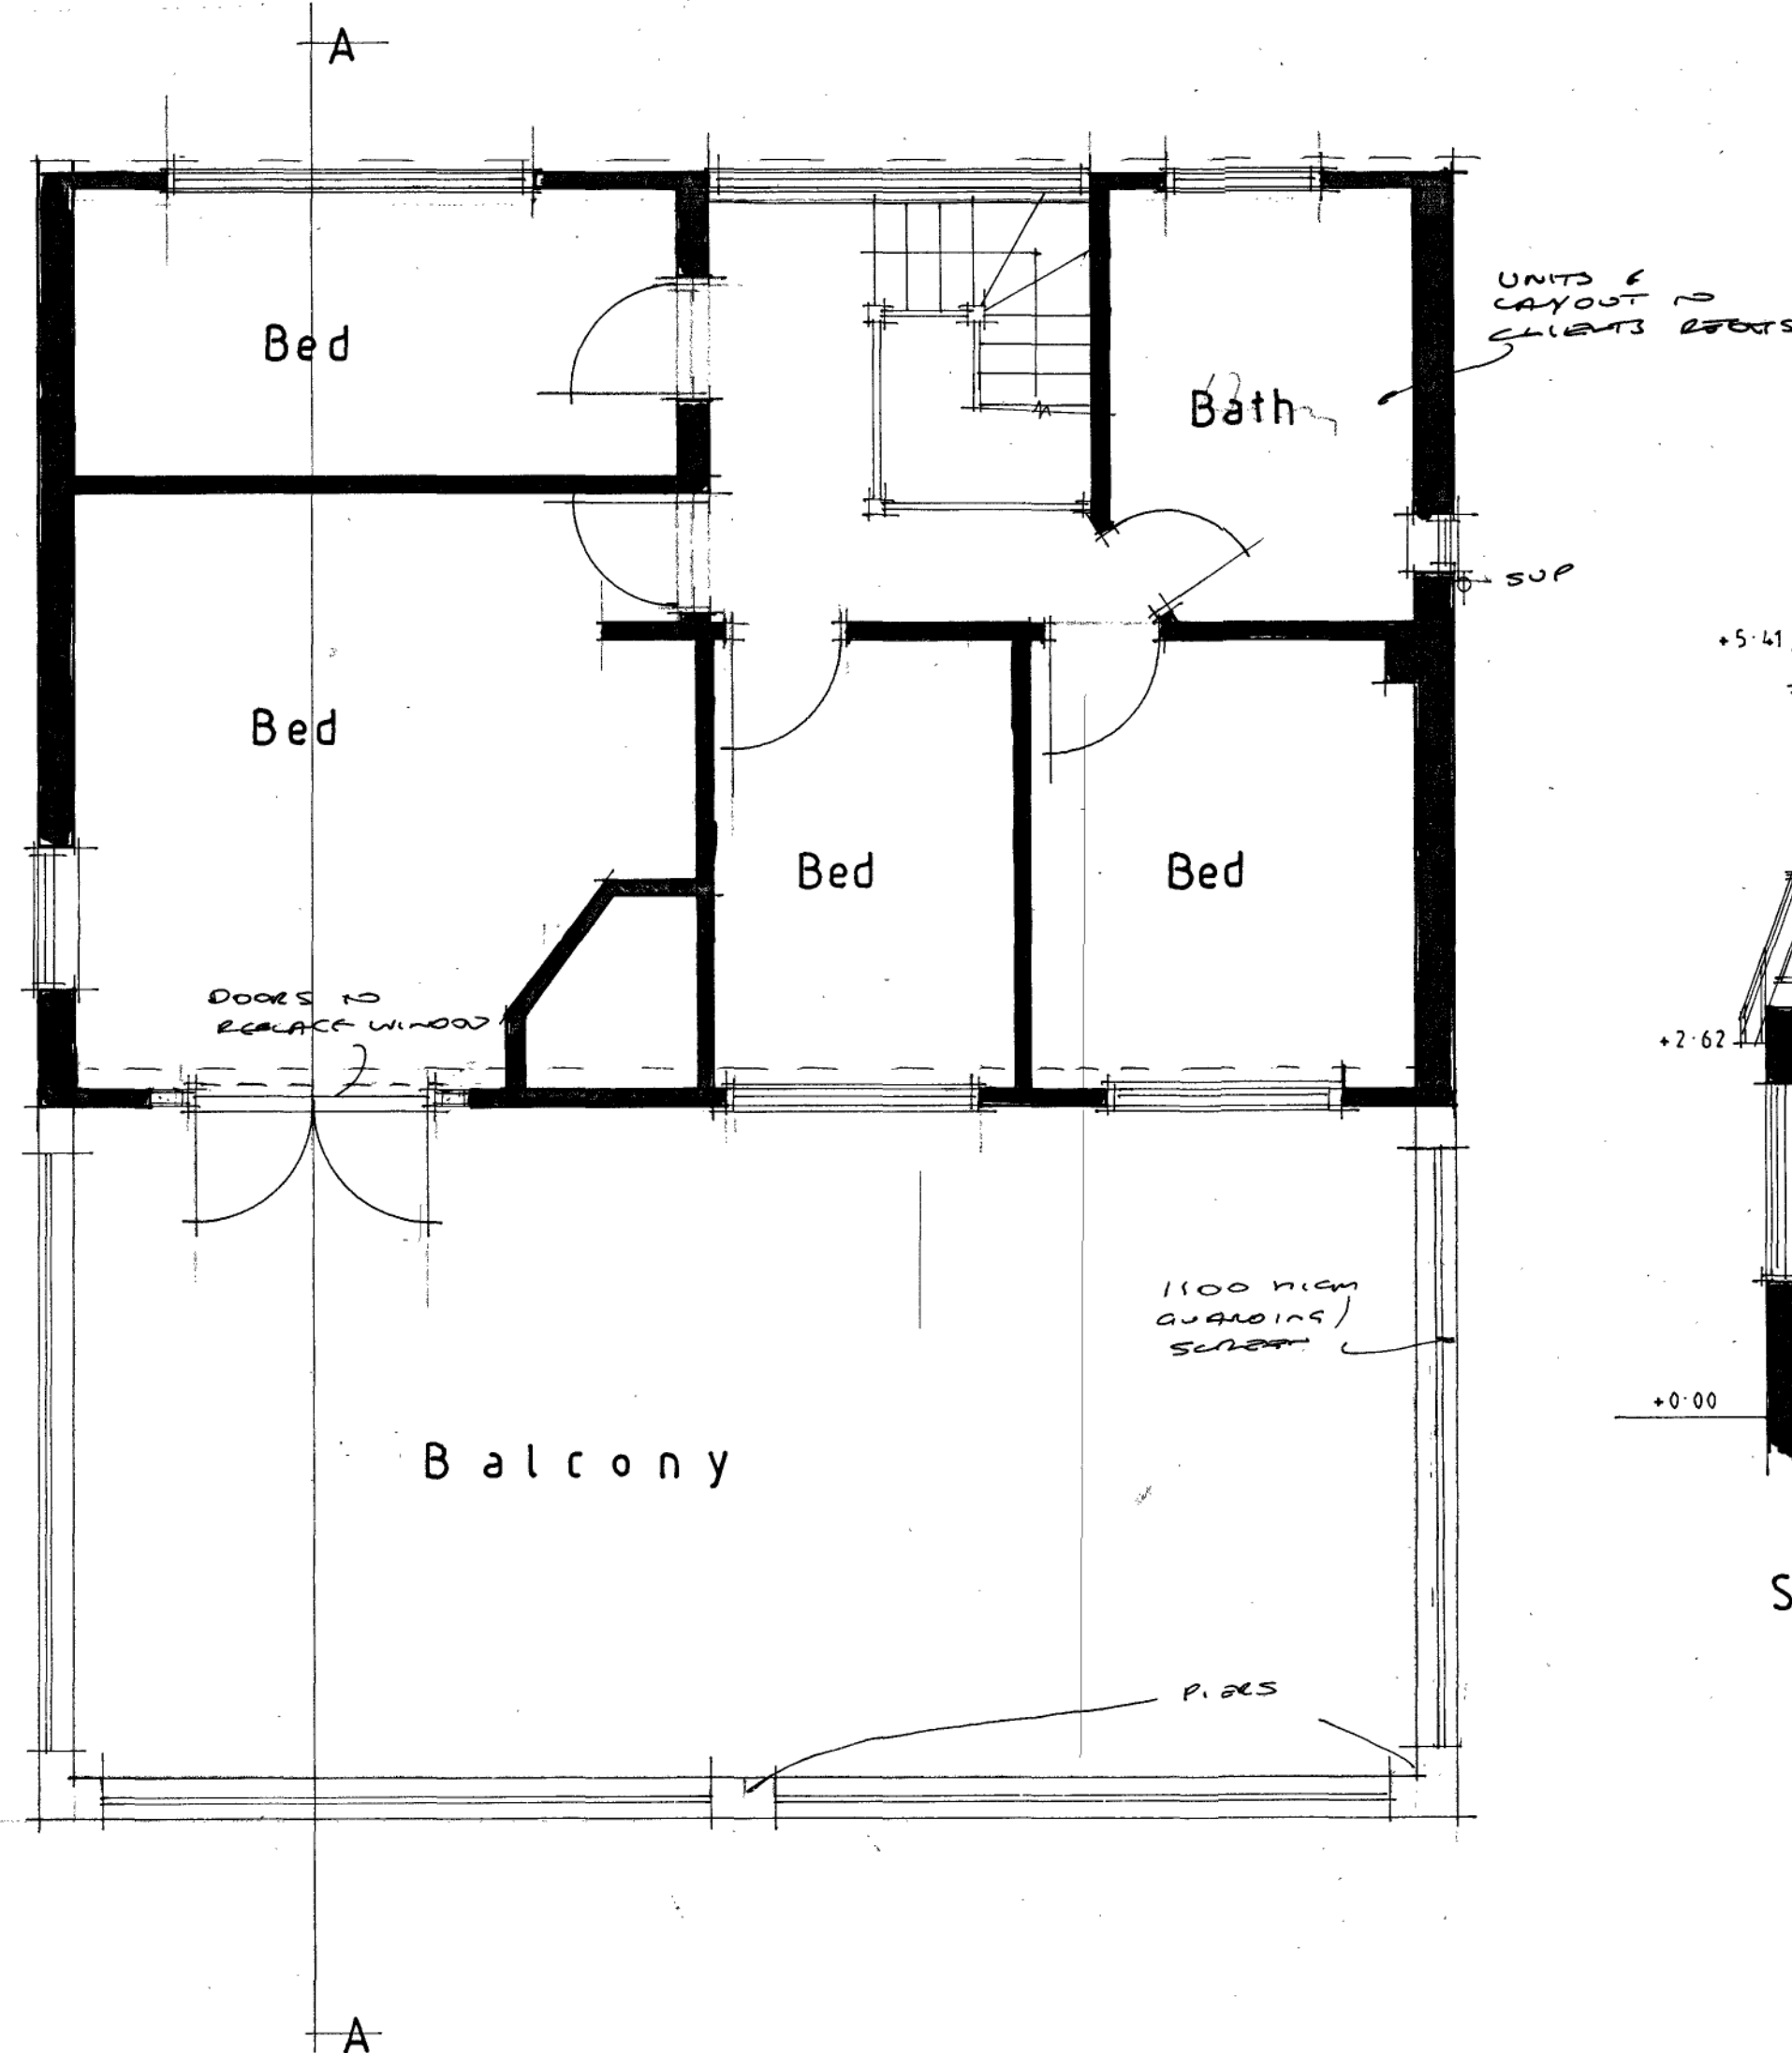

First floor 1:50

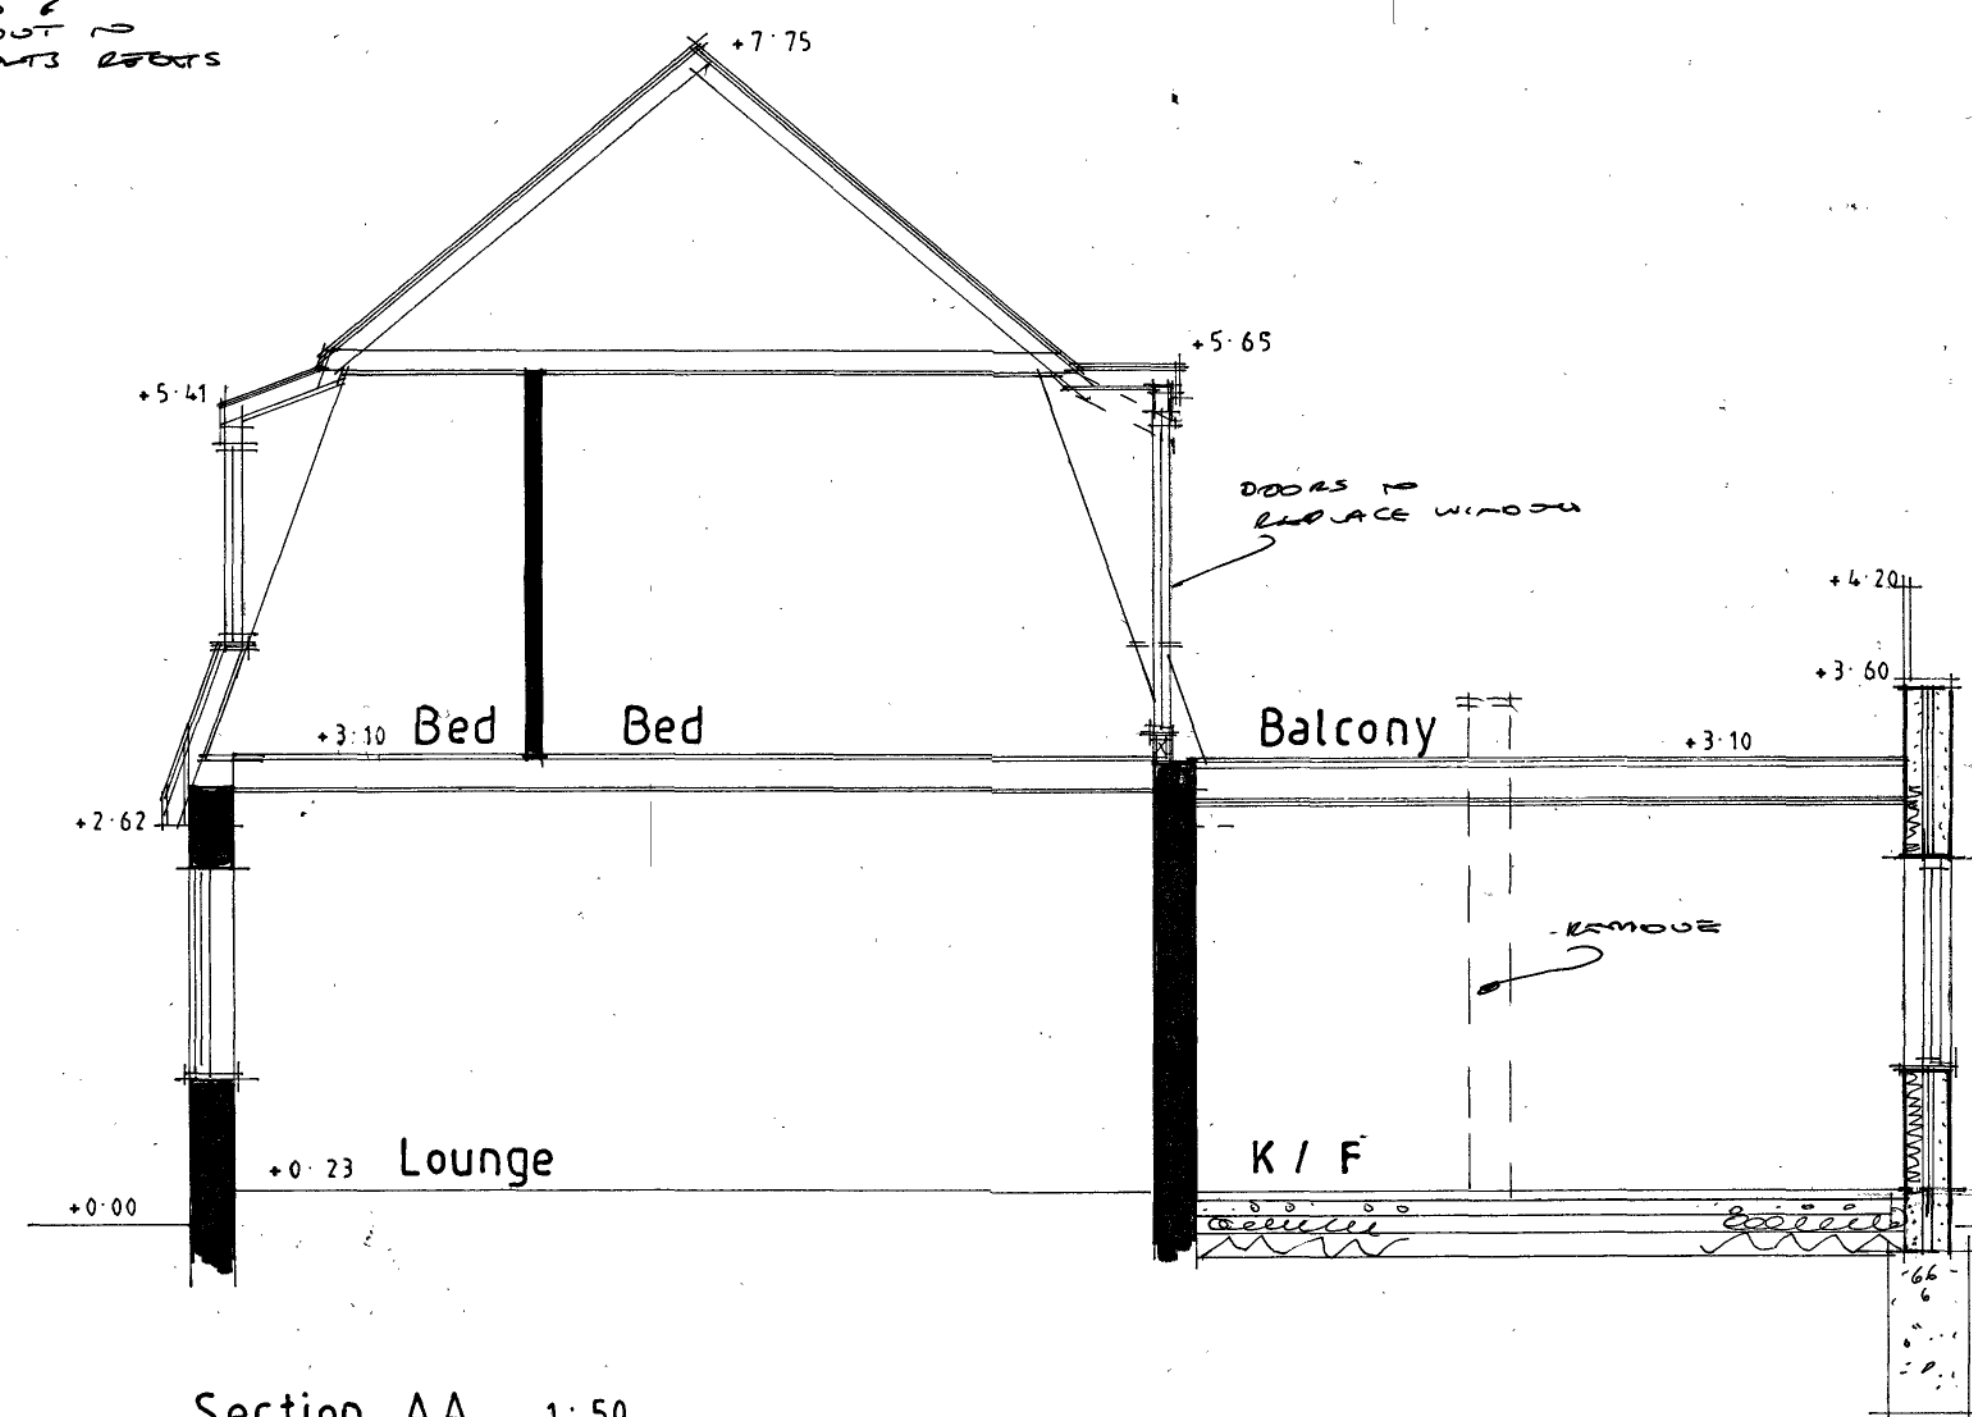

Section AA 1:50

AJ SALTER & SON
Architectural Technicians
and Surveyors
50 WINDSOR ROAD, WORTHING,
WEST SUSSEX, BN11 2LY
Tel/Fax: (01903 209496)
E-mail: ajsalterandson@hotmail.com

C			
B			
A			
Client R. Warren Esq.			
Address 2 Barbary Lane : Ferring			
Drawing EXTENSION & ALTERATION		No. 4521:1	
Scale 1:50 1:100	Drawn &		Date Nov '21