



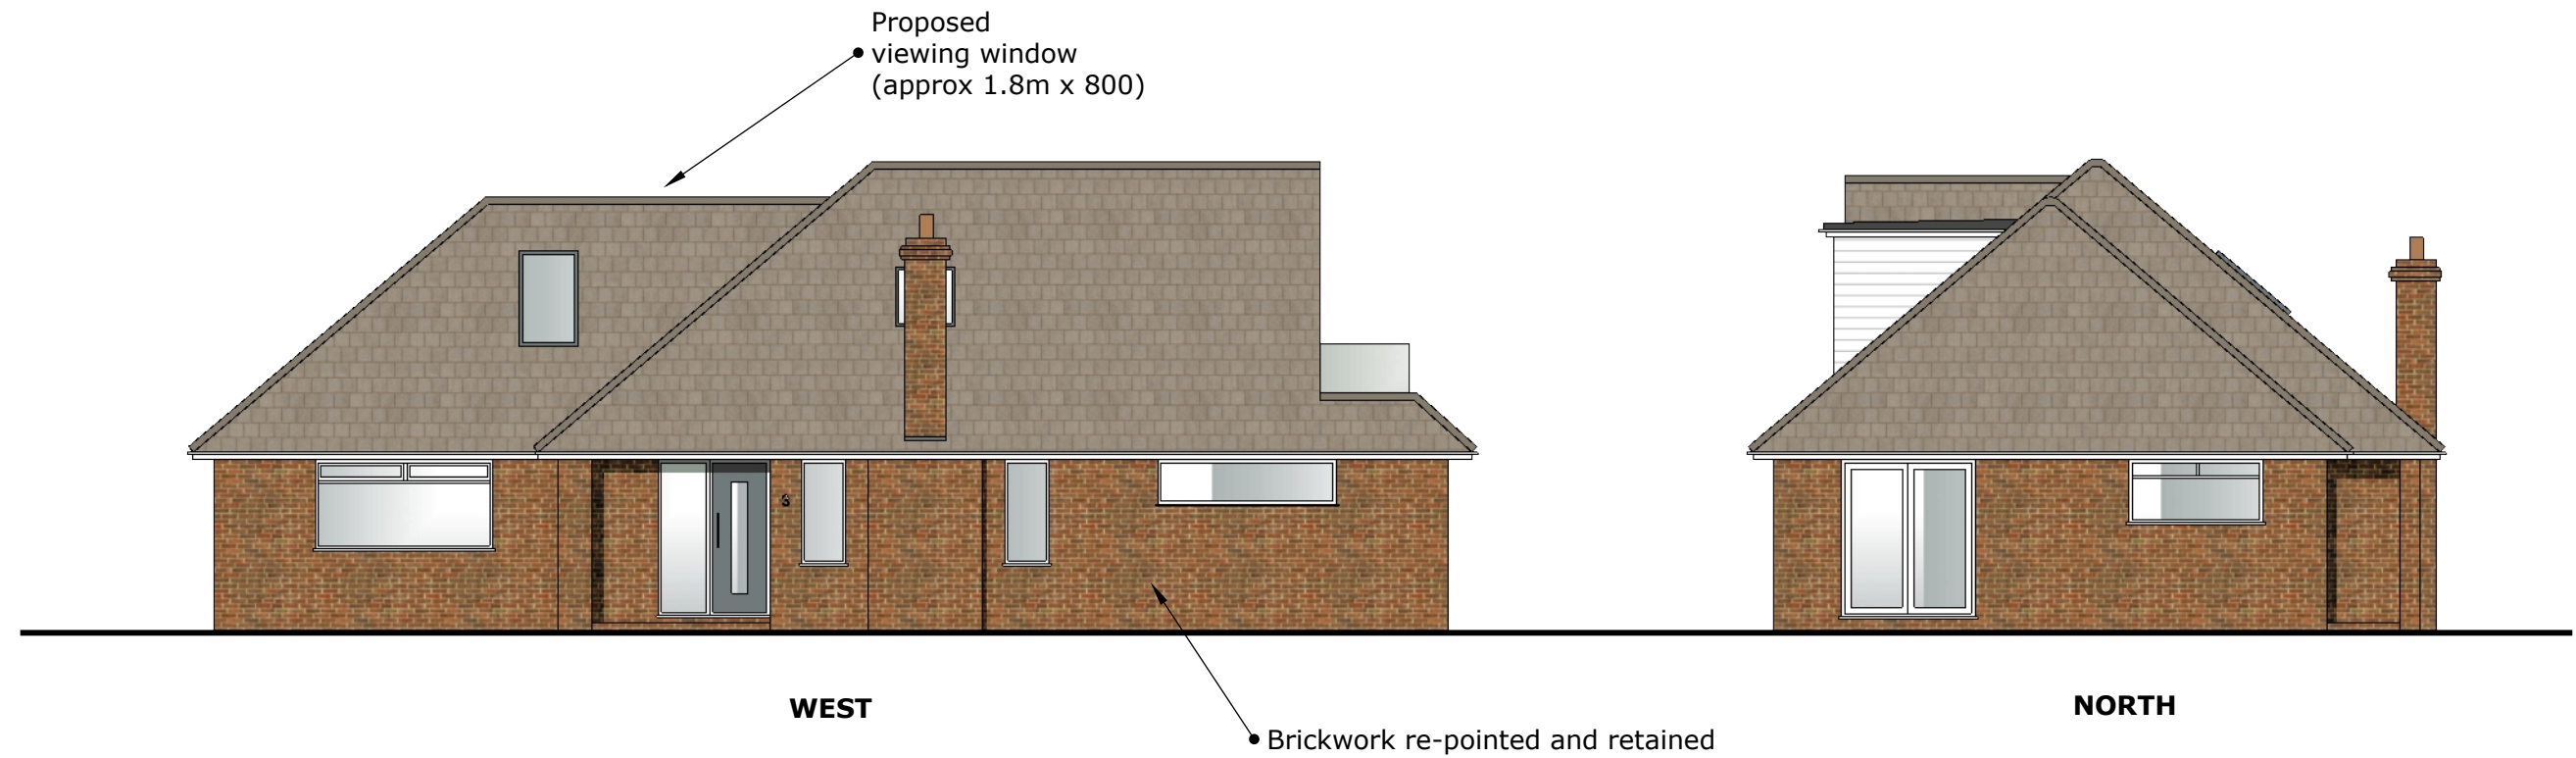

Revised to show second dormer on North elevation

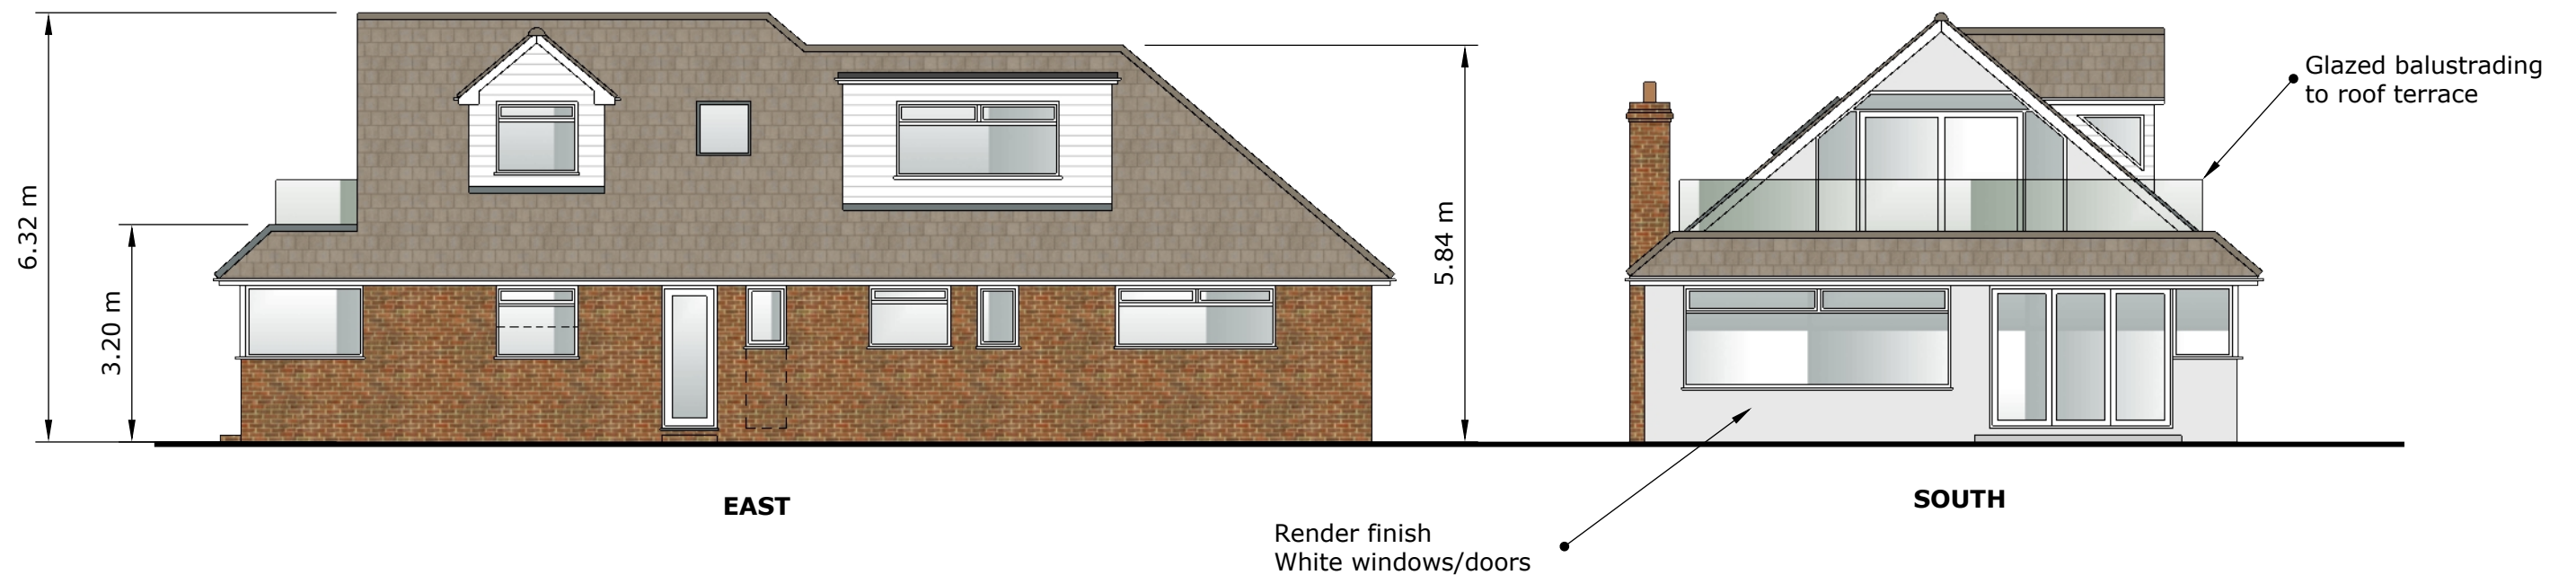

PROPOSED REAR EXTENSION AND RELATED WORKS: 3 Lamorna Gardens, Ferring, BN12 5QD

DRAWING: PROPOSED ELEVATIONS

SCALE: 1:100 @ A3

DATE: 11/12/2018

DRAWING No: DS/LAMORNA/05rev3

