



NOTES
WRITTEN DIMENSIONS TO BE TAKEN IN PREFERENCE TO SCALE, AND ARE TO BE CHECKED ON SITE PRIOR TO COMMENCING WORK.
THIS DRAWING IS TO BE READ IN CONJUNCTION WITH ALL OTHER DOCUMENTS RELATING TO THIS PROJECT.
ANY DISCREPANCIES ARE TO BE REFERRED IMMEDIATELY TO THE PROJECT DESIGNER.
THIS DRAWING IS COPYRIGHT, AND SHOULD NOT BE USED OR REPRODUCED WITHOUT PERMISSION.
IT IS THE CONTRACTOR'S RESPONSIBILITY TO ENSURE COMPLIANCE WITH THE BUILDING REGULATIONS.

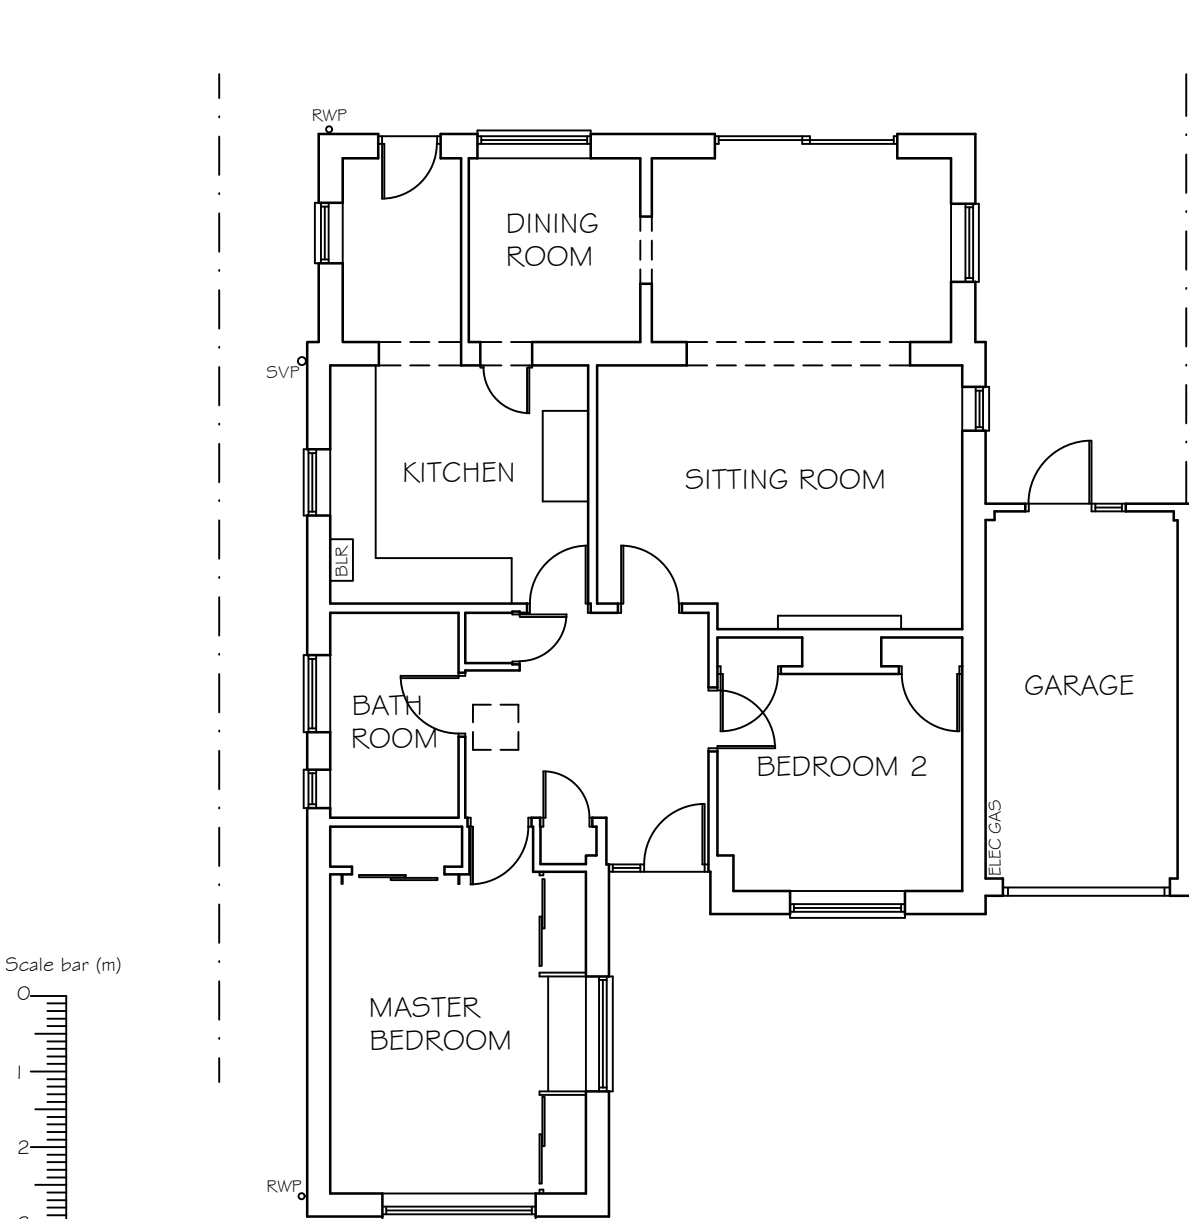

EXISTING GROUND FLOOR PLAN

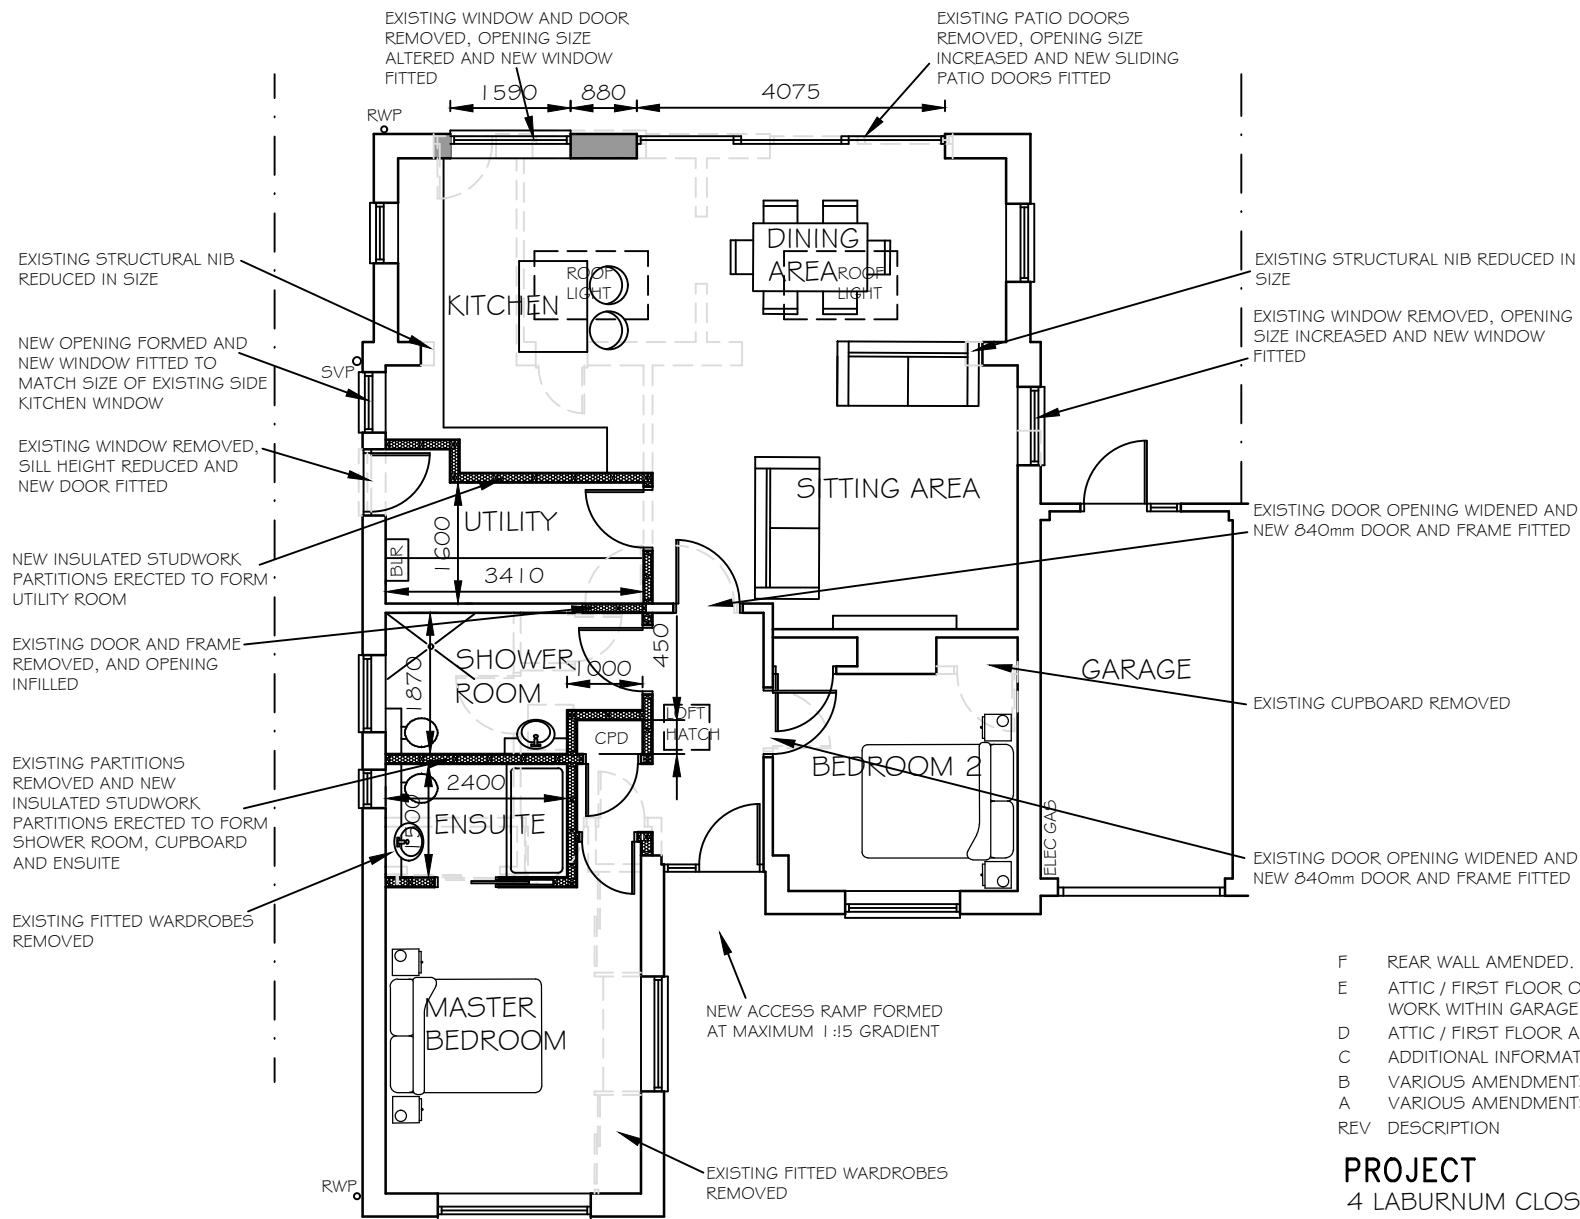

PROPOSED GROUND FLOOR PLAN

F	REAR WALL AMENDED.	27.01.21
E	ATTIC / FIRST FLOOR OMITTED. WORK WITHIN GARAGE OMITTED.	23.12.20
D	ATTIC / FIRST FLOOR ADDED	17.12.20
C	ADDITIONAL INFORMATION	08.12.20
B	VARIOUS AMENDMENTS TO PROPOSALS 04.12.20	
A	VARIOUS AMENDMENTS TO PROPOSALS 13.11.20	
REV	DESCRIPTION	DATE

PROJECT
4 LABURNUM CLOSE
FERRING
WEST SUSSEX

DRAWING TITLE
EXISTING & PROPOSED FLOOR PLANS

CLIENT
MR & MRS COUGHTREY

SCALE	DRAWN BY	DATE
1:100@A3	FLB	NOV 20

DWG NO	994/01	REV. F
--------	--------	--------

Unit 3b Woodhorn Business Centre
Woodhorn Lane
Oving Chichester
West Sussex PO20 2BX
Tel 01243 774764
www.sloaneandbrown.co.uk

CHARTERED BUILDING SURVEYORS

SLOANE & BROWN

ARCHITECTURAL SERVICES