




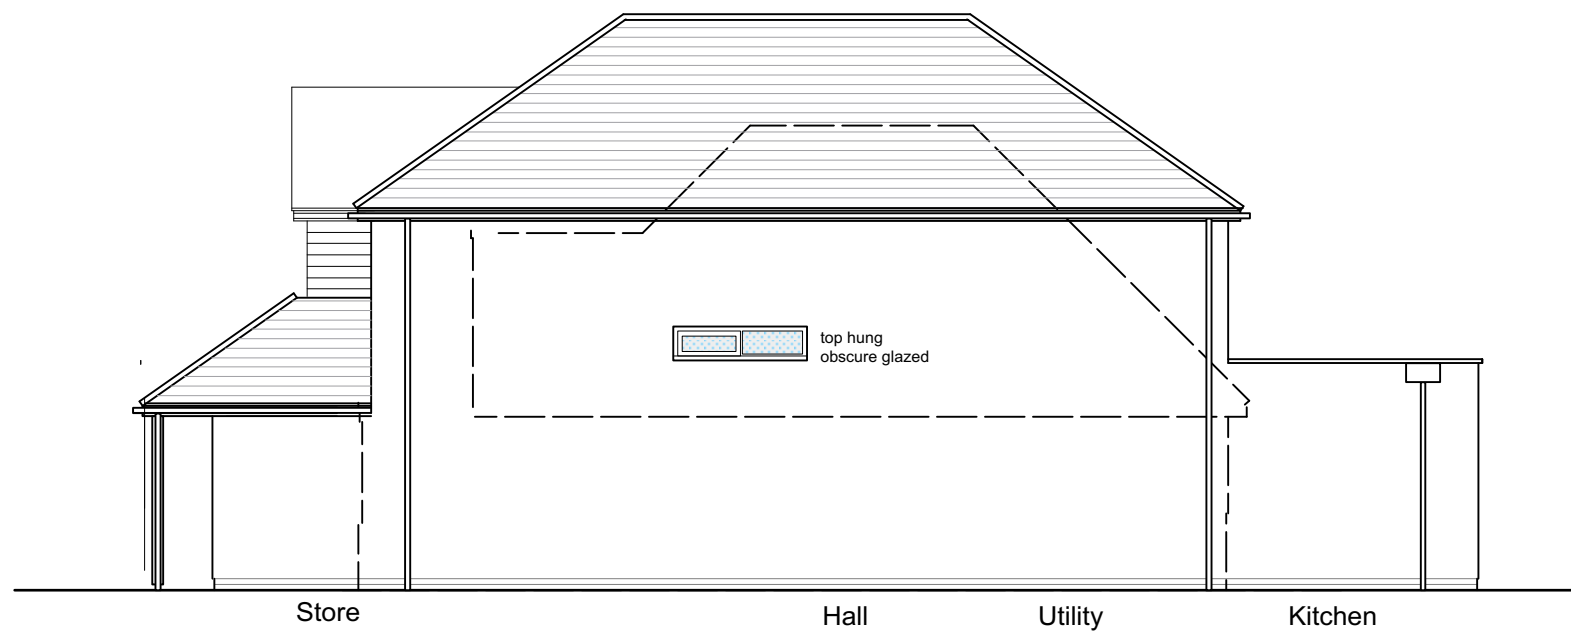


South Elevation [Side] 1:100

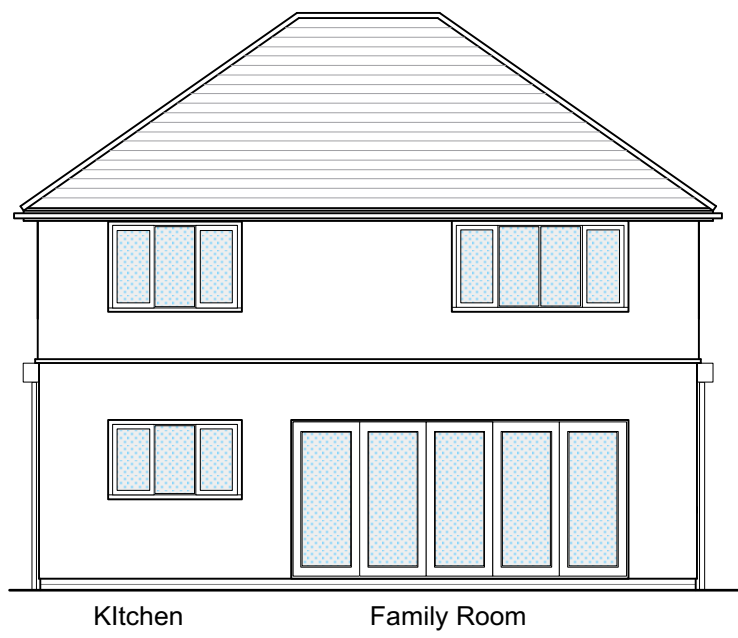

East Elevation [Rear] 1:100

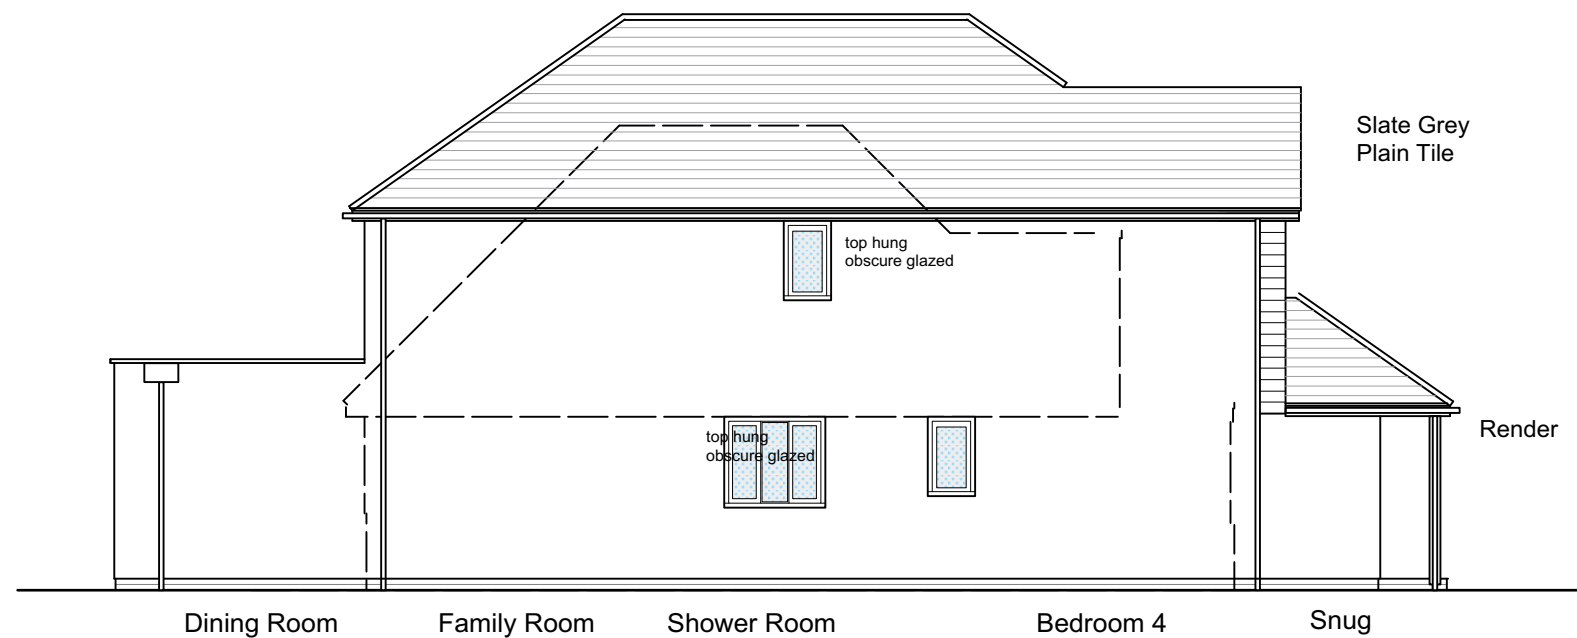


North Elevation [Side] 1:100

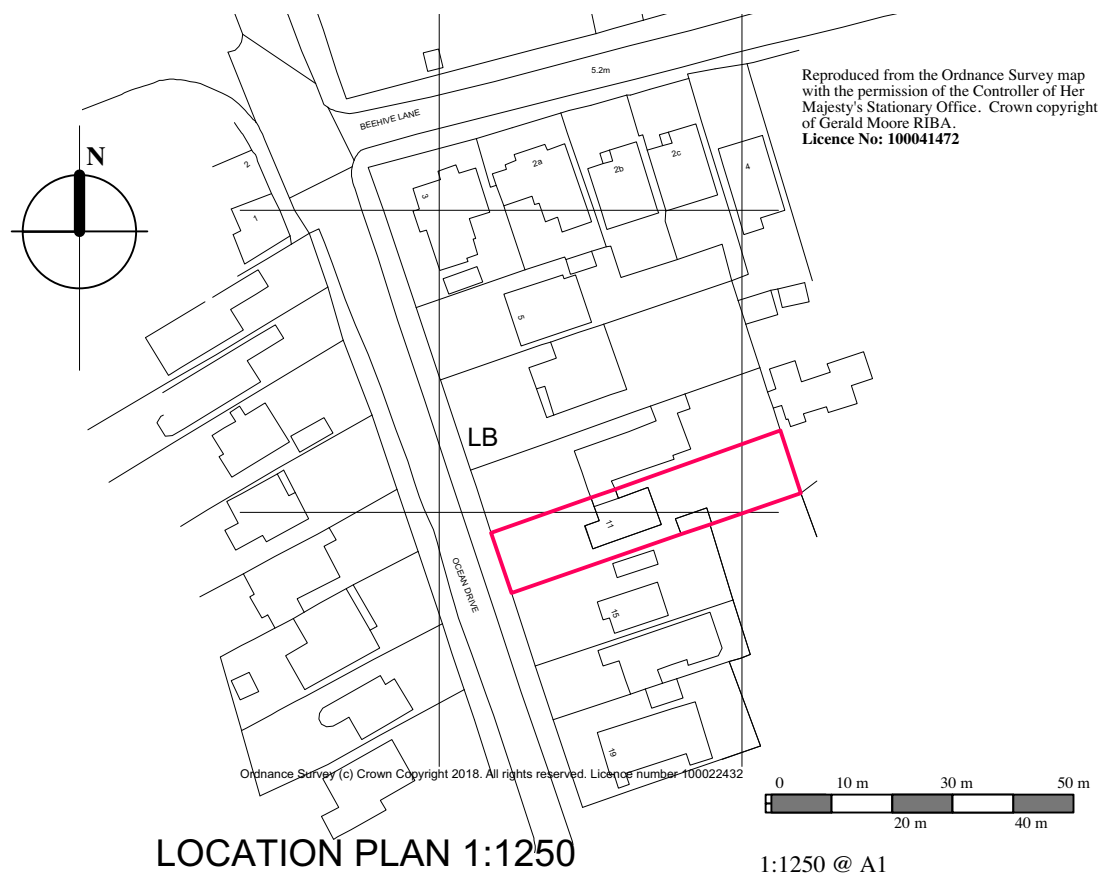


LOCATION PLAN 1:1250

1:1250 @ A1

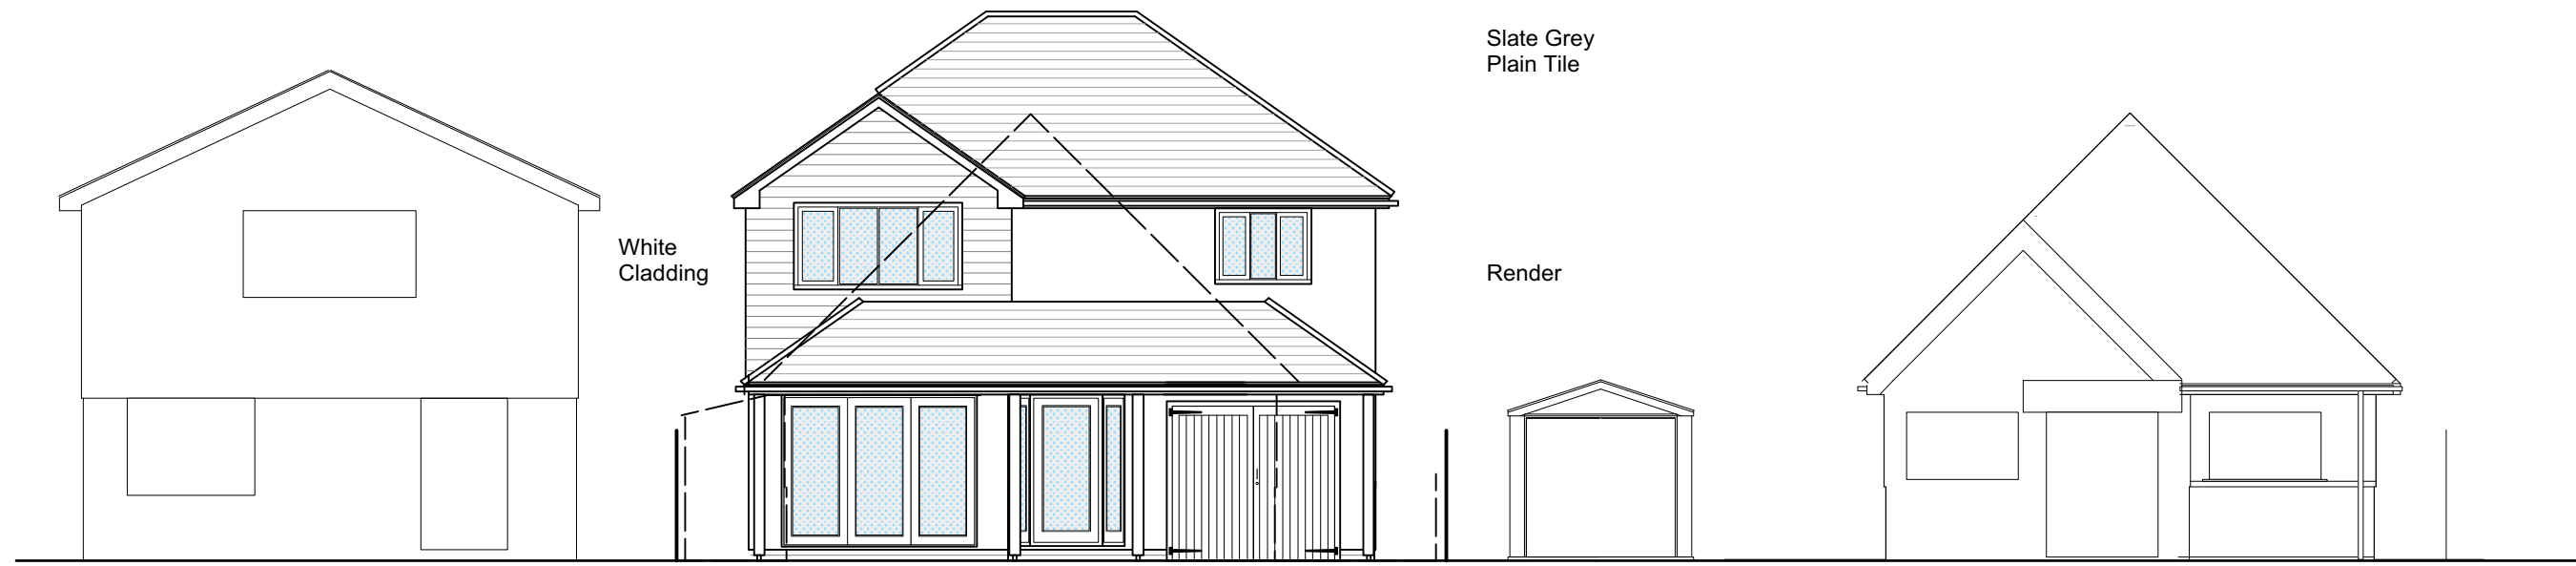


West Elevation [to Ocean Drive] 1:100


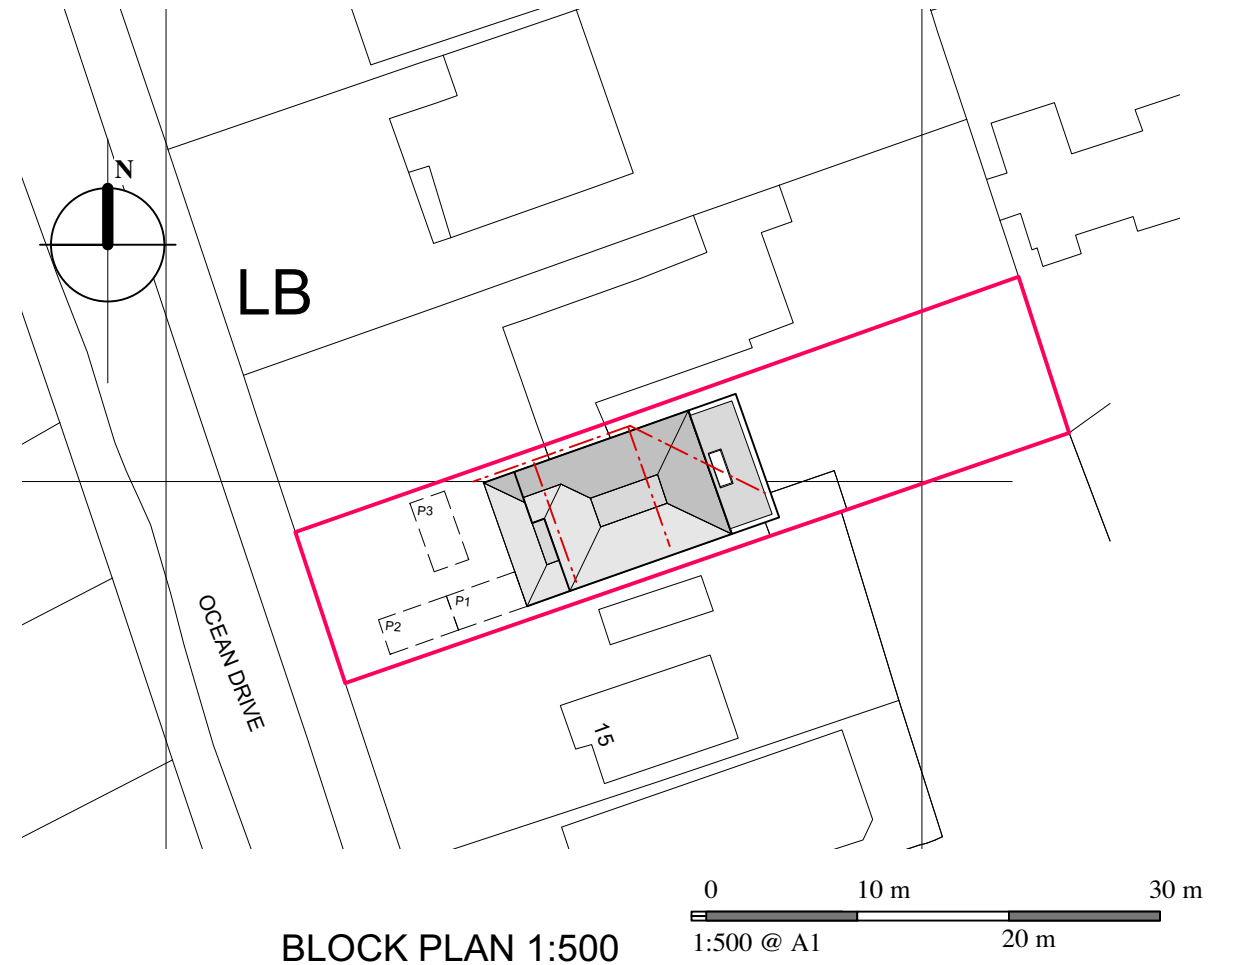


BLOCK PLAN 1:500


1:500 @ A1

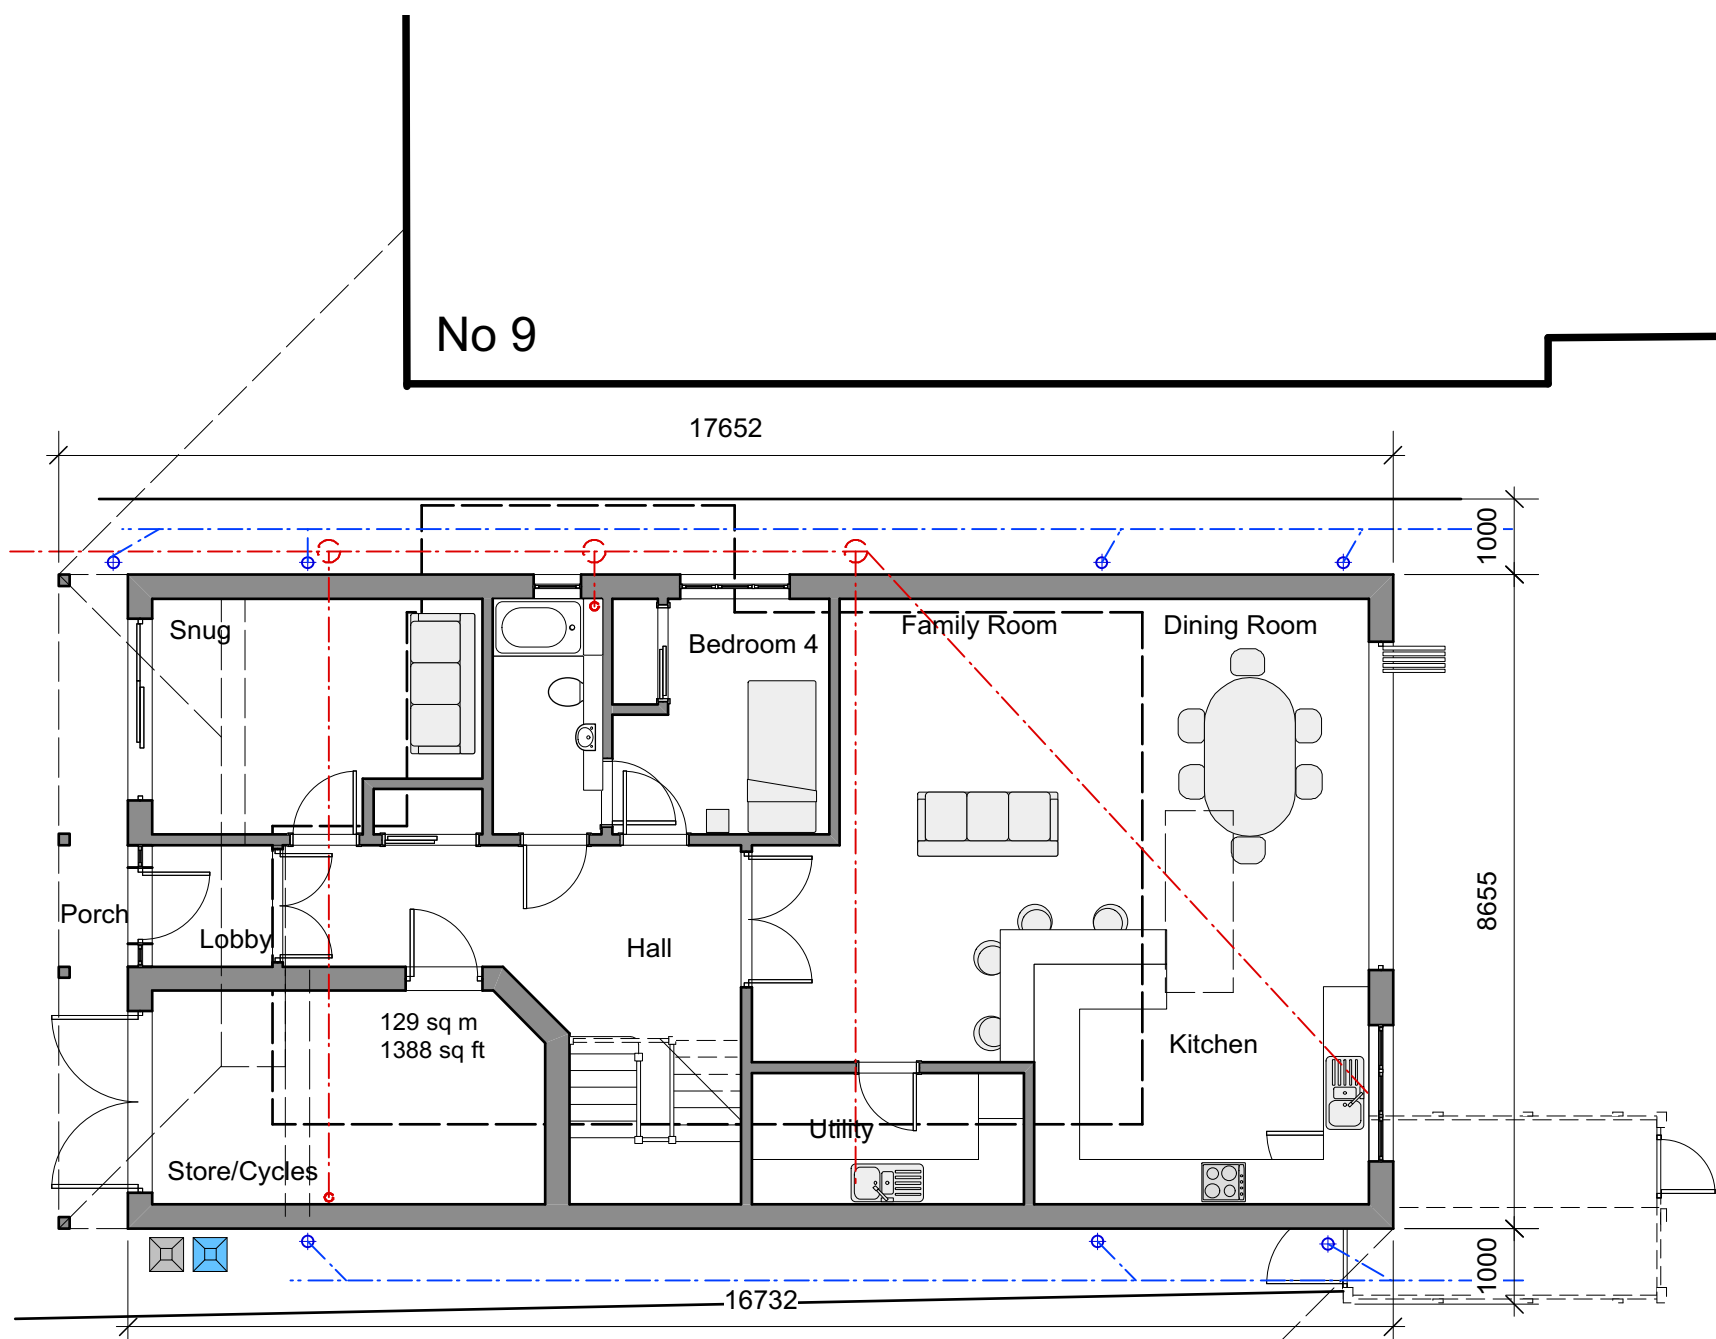


Ground Floor 1:100

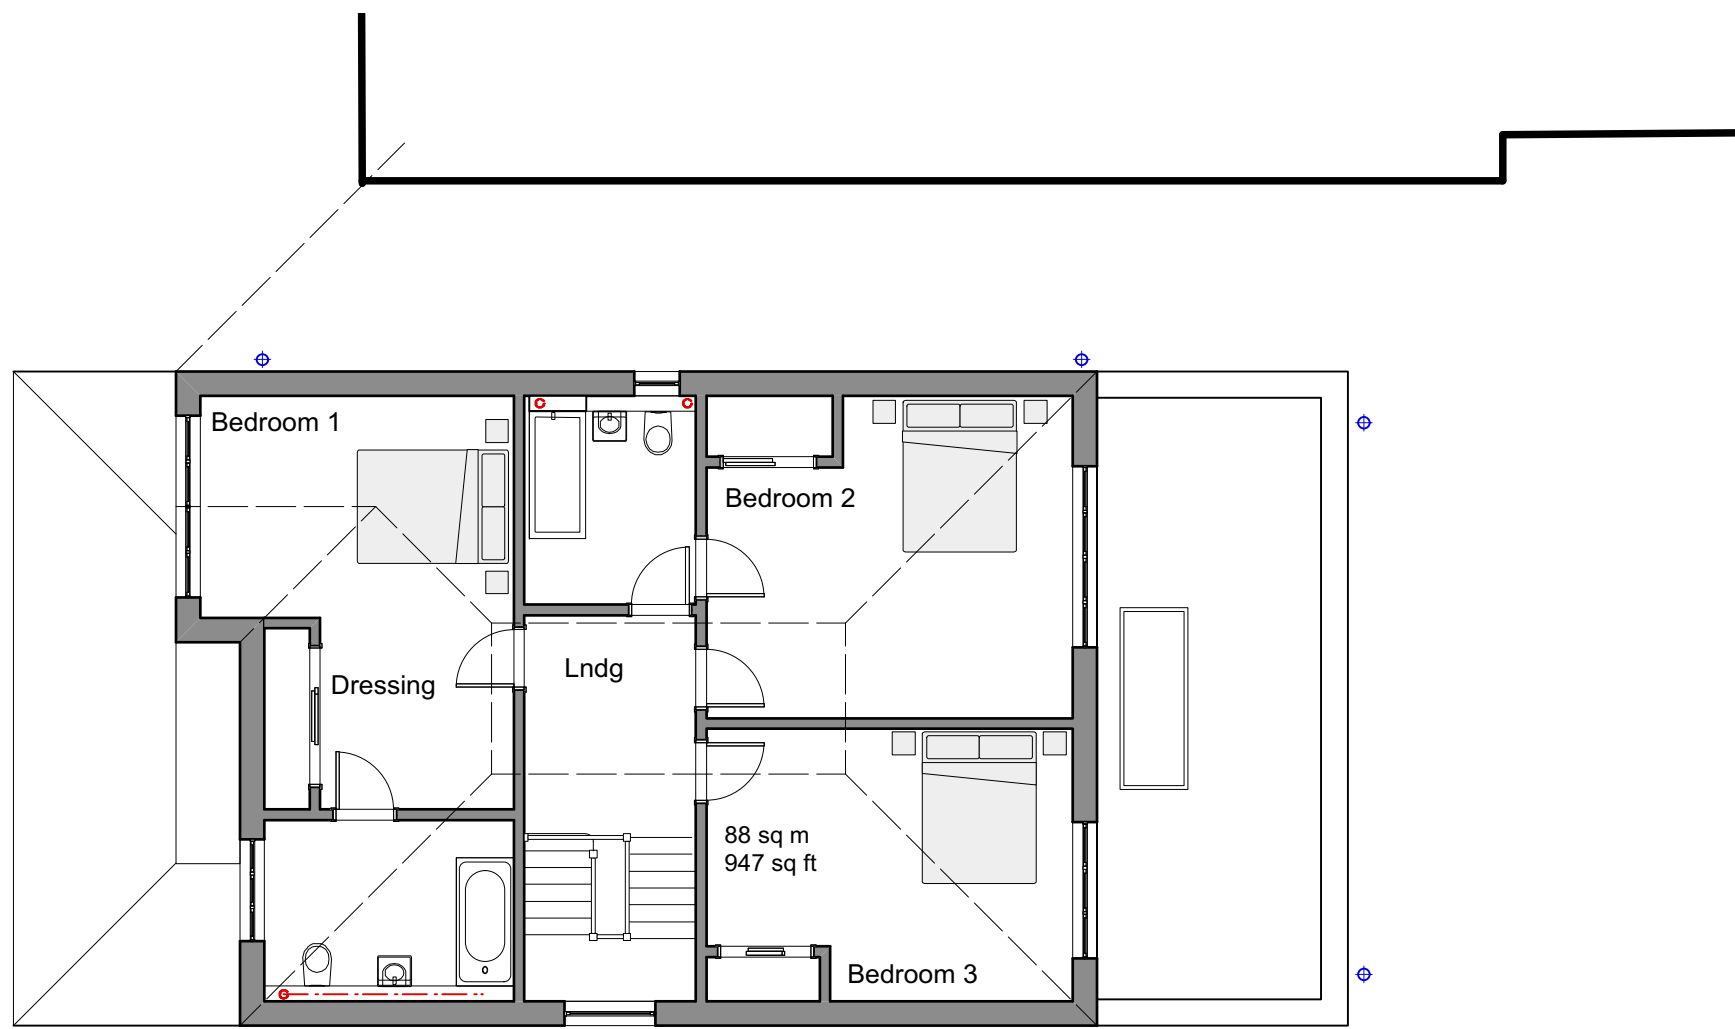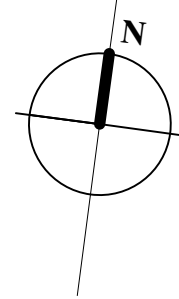

First Floor 1:100

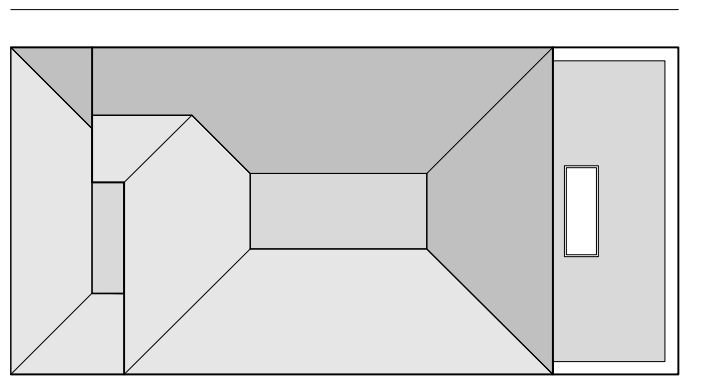

Roof Plan 1:200

 

1:100 @ A1

A. 201218 gm Location and block plans revised.

Rev Date Amend Revision

Gerald Moore RIBA. Chartered Architect

1 Exmoor Crescent Worthing West Sussex BN13 2PL

Tel: 01903 609607 Mobile: 07793 00 44 62

www.geraldmooreriba.co.uk e-mail: contact@geraldmooreriba.co.uk

Client: MS D McGRUDDY

Project: PROPOSED REPLACEMENT DWELLING AT 11 OCEAN DRIVE FERRING BN12 5QJ

Drawing: LOCATION, BLOCK & FLOOR PLANS, ELEVATIONS [PROPOSAL]

Drw No: 1498/18/P/01A

Scales: 1:1250, 1:500, 1:200, 1:100 Date: DECEMBER 2018

Drawn: gm Drw Size: A1

This drawing is the copyright of Gerald Moore RIBA. The contractor should check all dimensions on site. No dimensions are to be scaled from this drawing except for planning purposes. It is the contractor's responsibility to ensure that all works are in compliance with the current statutory requirements.