
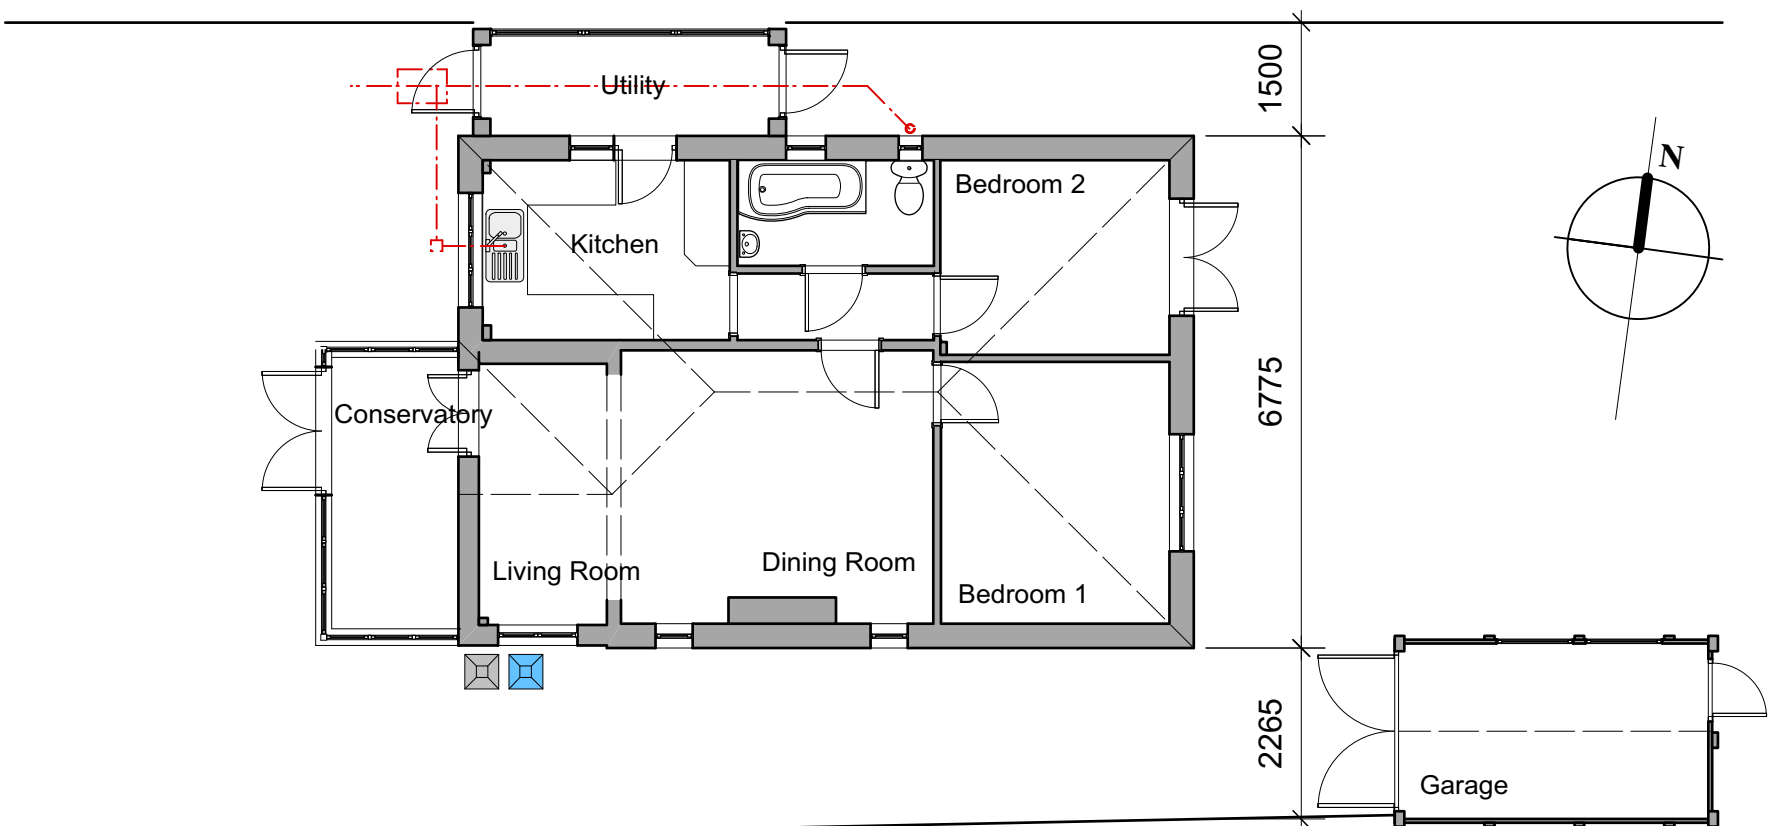
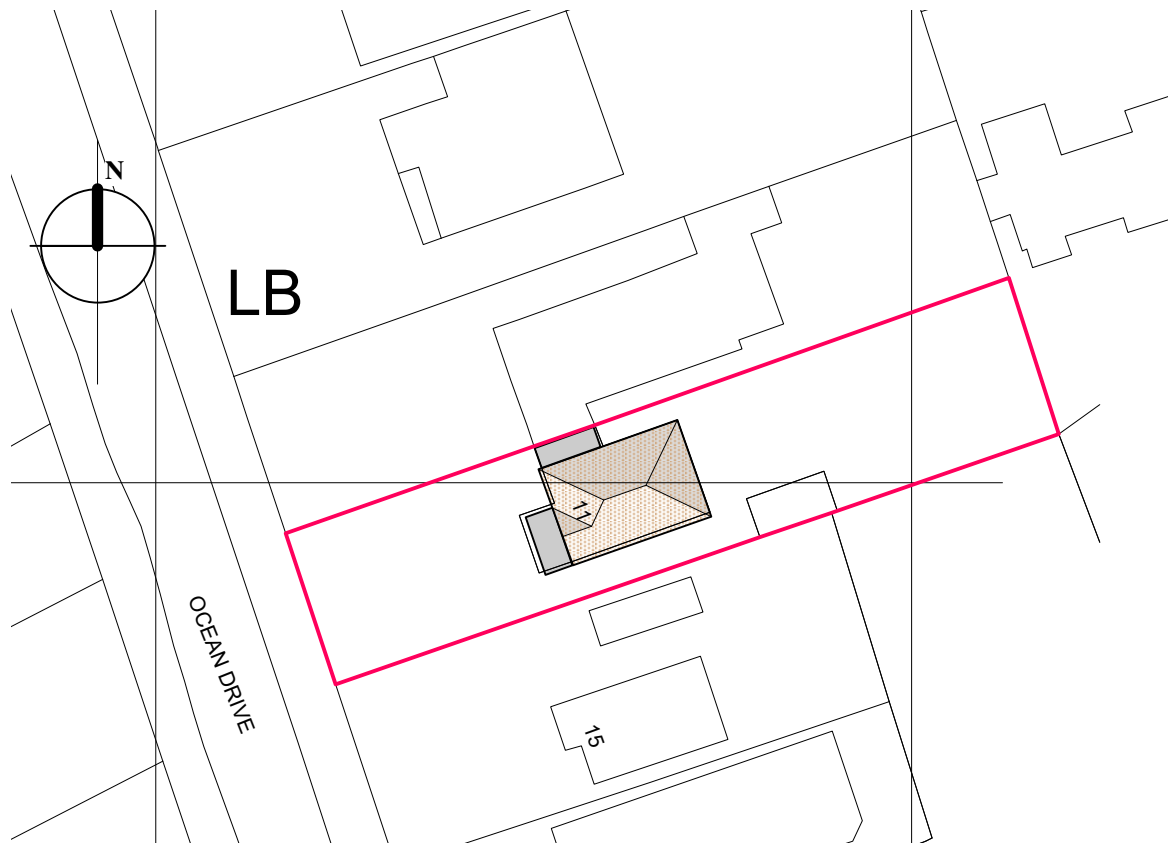
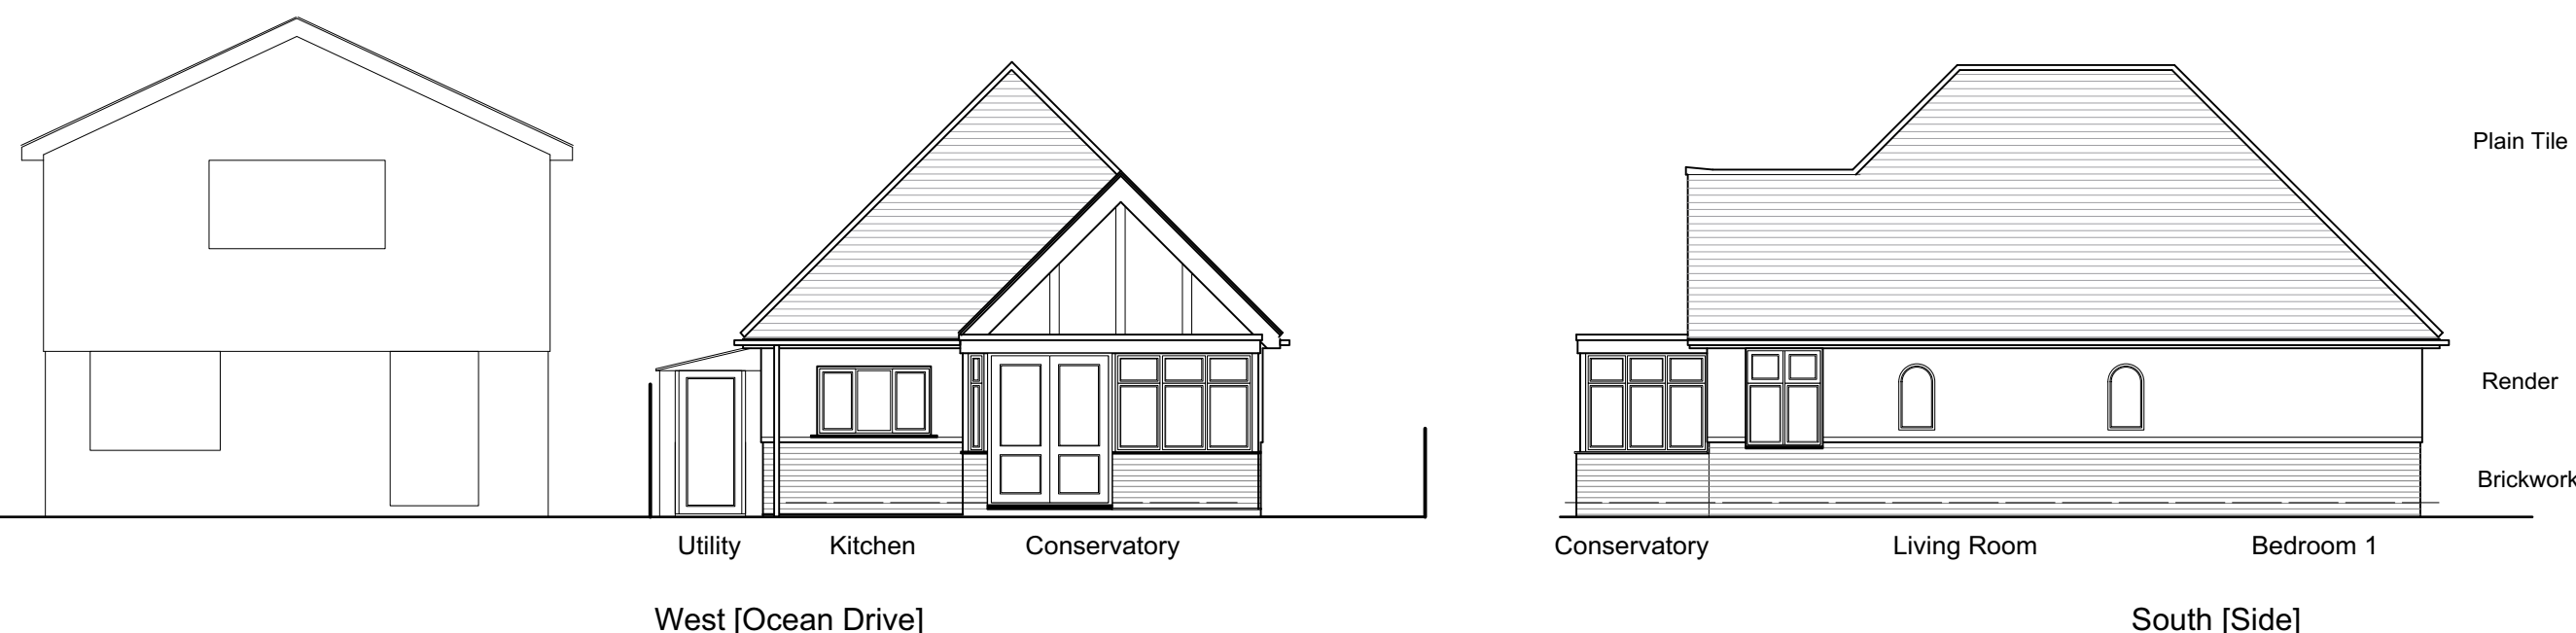
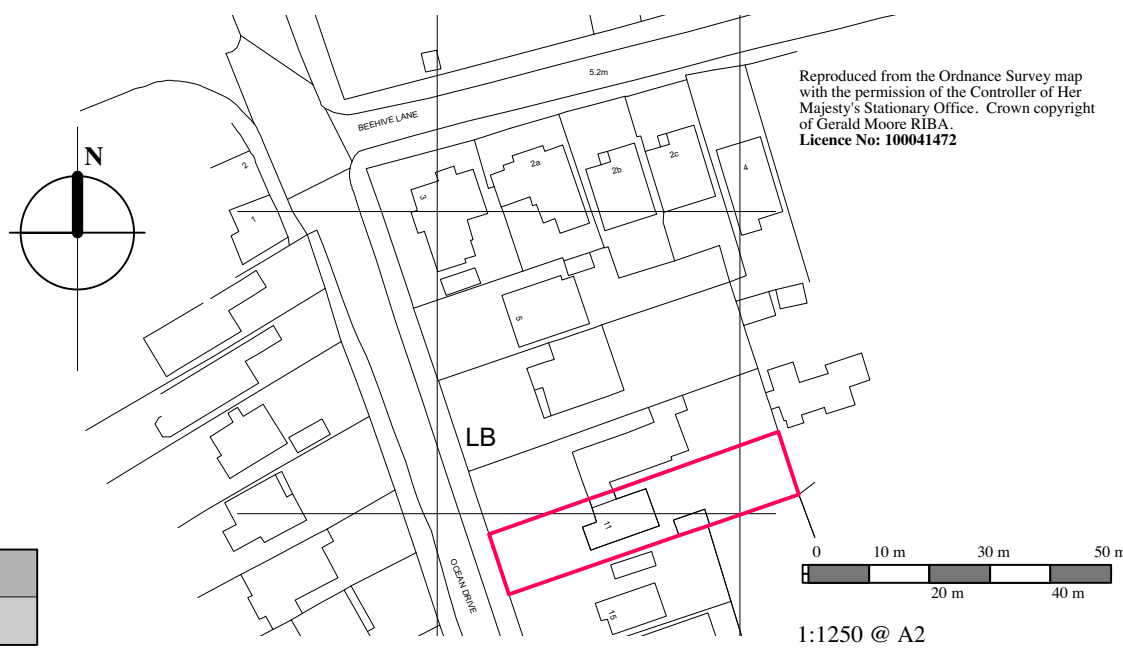
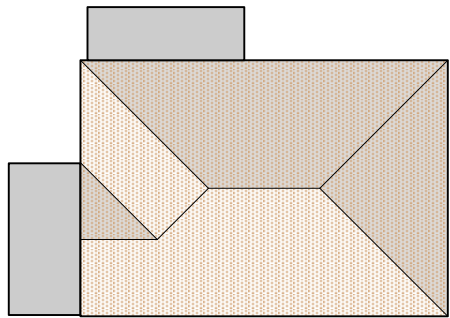
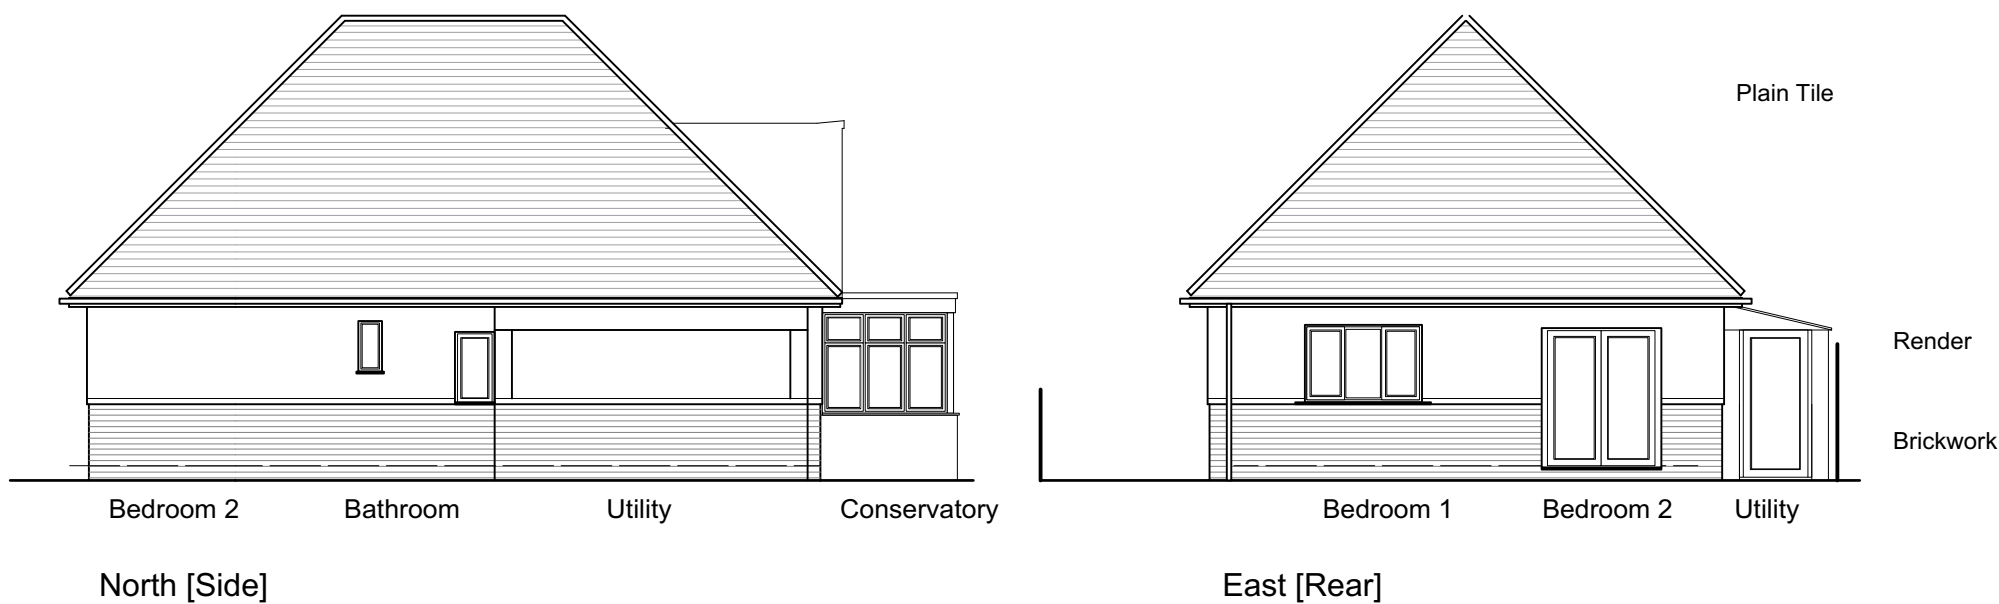
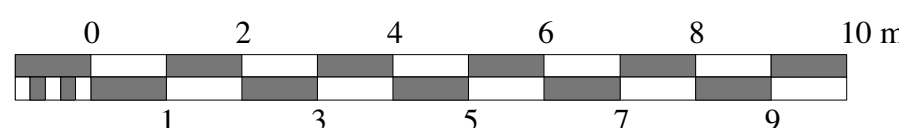
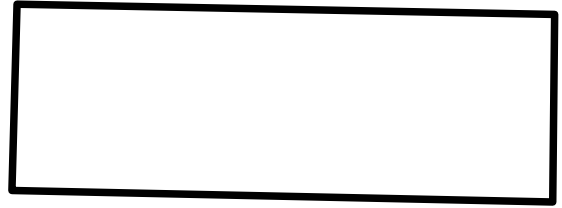
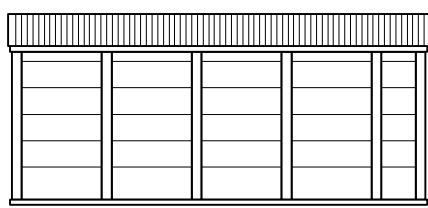


Sheeting

Concrete

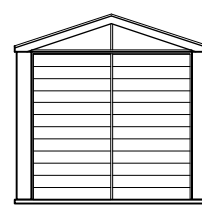

A. 201218 gm Location and block plans revised.  
Rev Date Amend Revision

**Gerald Moore RIBA.** Chartered Architect

**1 Exmoor Crescent Worthing West Sussex BN13 2PL**

**Tel: 01903 609607 Mobile: 07793 00 44 62**

**www.geraldmooreriba.co.uk e-mail: contact@geraldmooreriba.co.uk**

**Client:** MS D McGRUDDY

**Project:** PROPOSED REPLACEMENT DWELLING AT  
11 OCEAN DRIVE FERRING BN12 5QJ

**Drawing:** LOCATION, BLOCK & FLOOR PLANS, ELEVATIONS  
[EXISTING]

**Drg No:** 1498/18/P/02A

**Scales:** 1:1250, 1:500, 1:200, 1:100 **Date:** NOVEMBER 2018

**Drawn:** gm **Drwg Size:** A2

This drawing is the copyright of Gerald Moore RIBA. The contractor should check all dimensions on site. No dimensions are to be scaled from this drawing except for planning purposes. It is the contractor's responsibility to ensure that all works are in compliance with the current statutory requirements.