


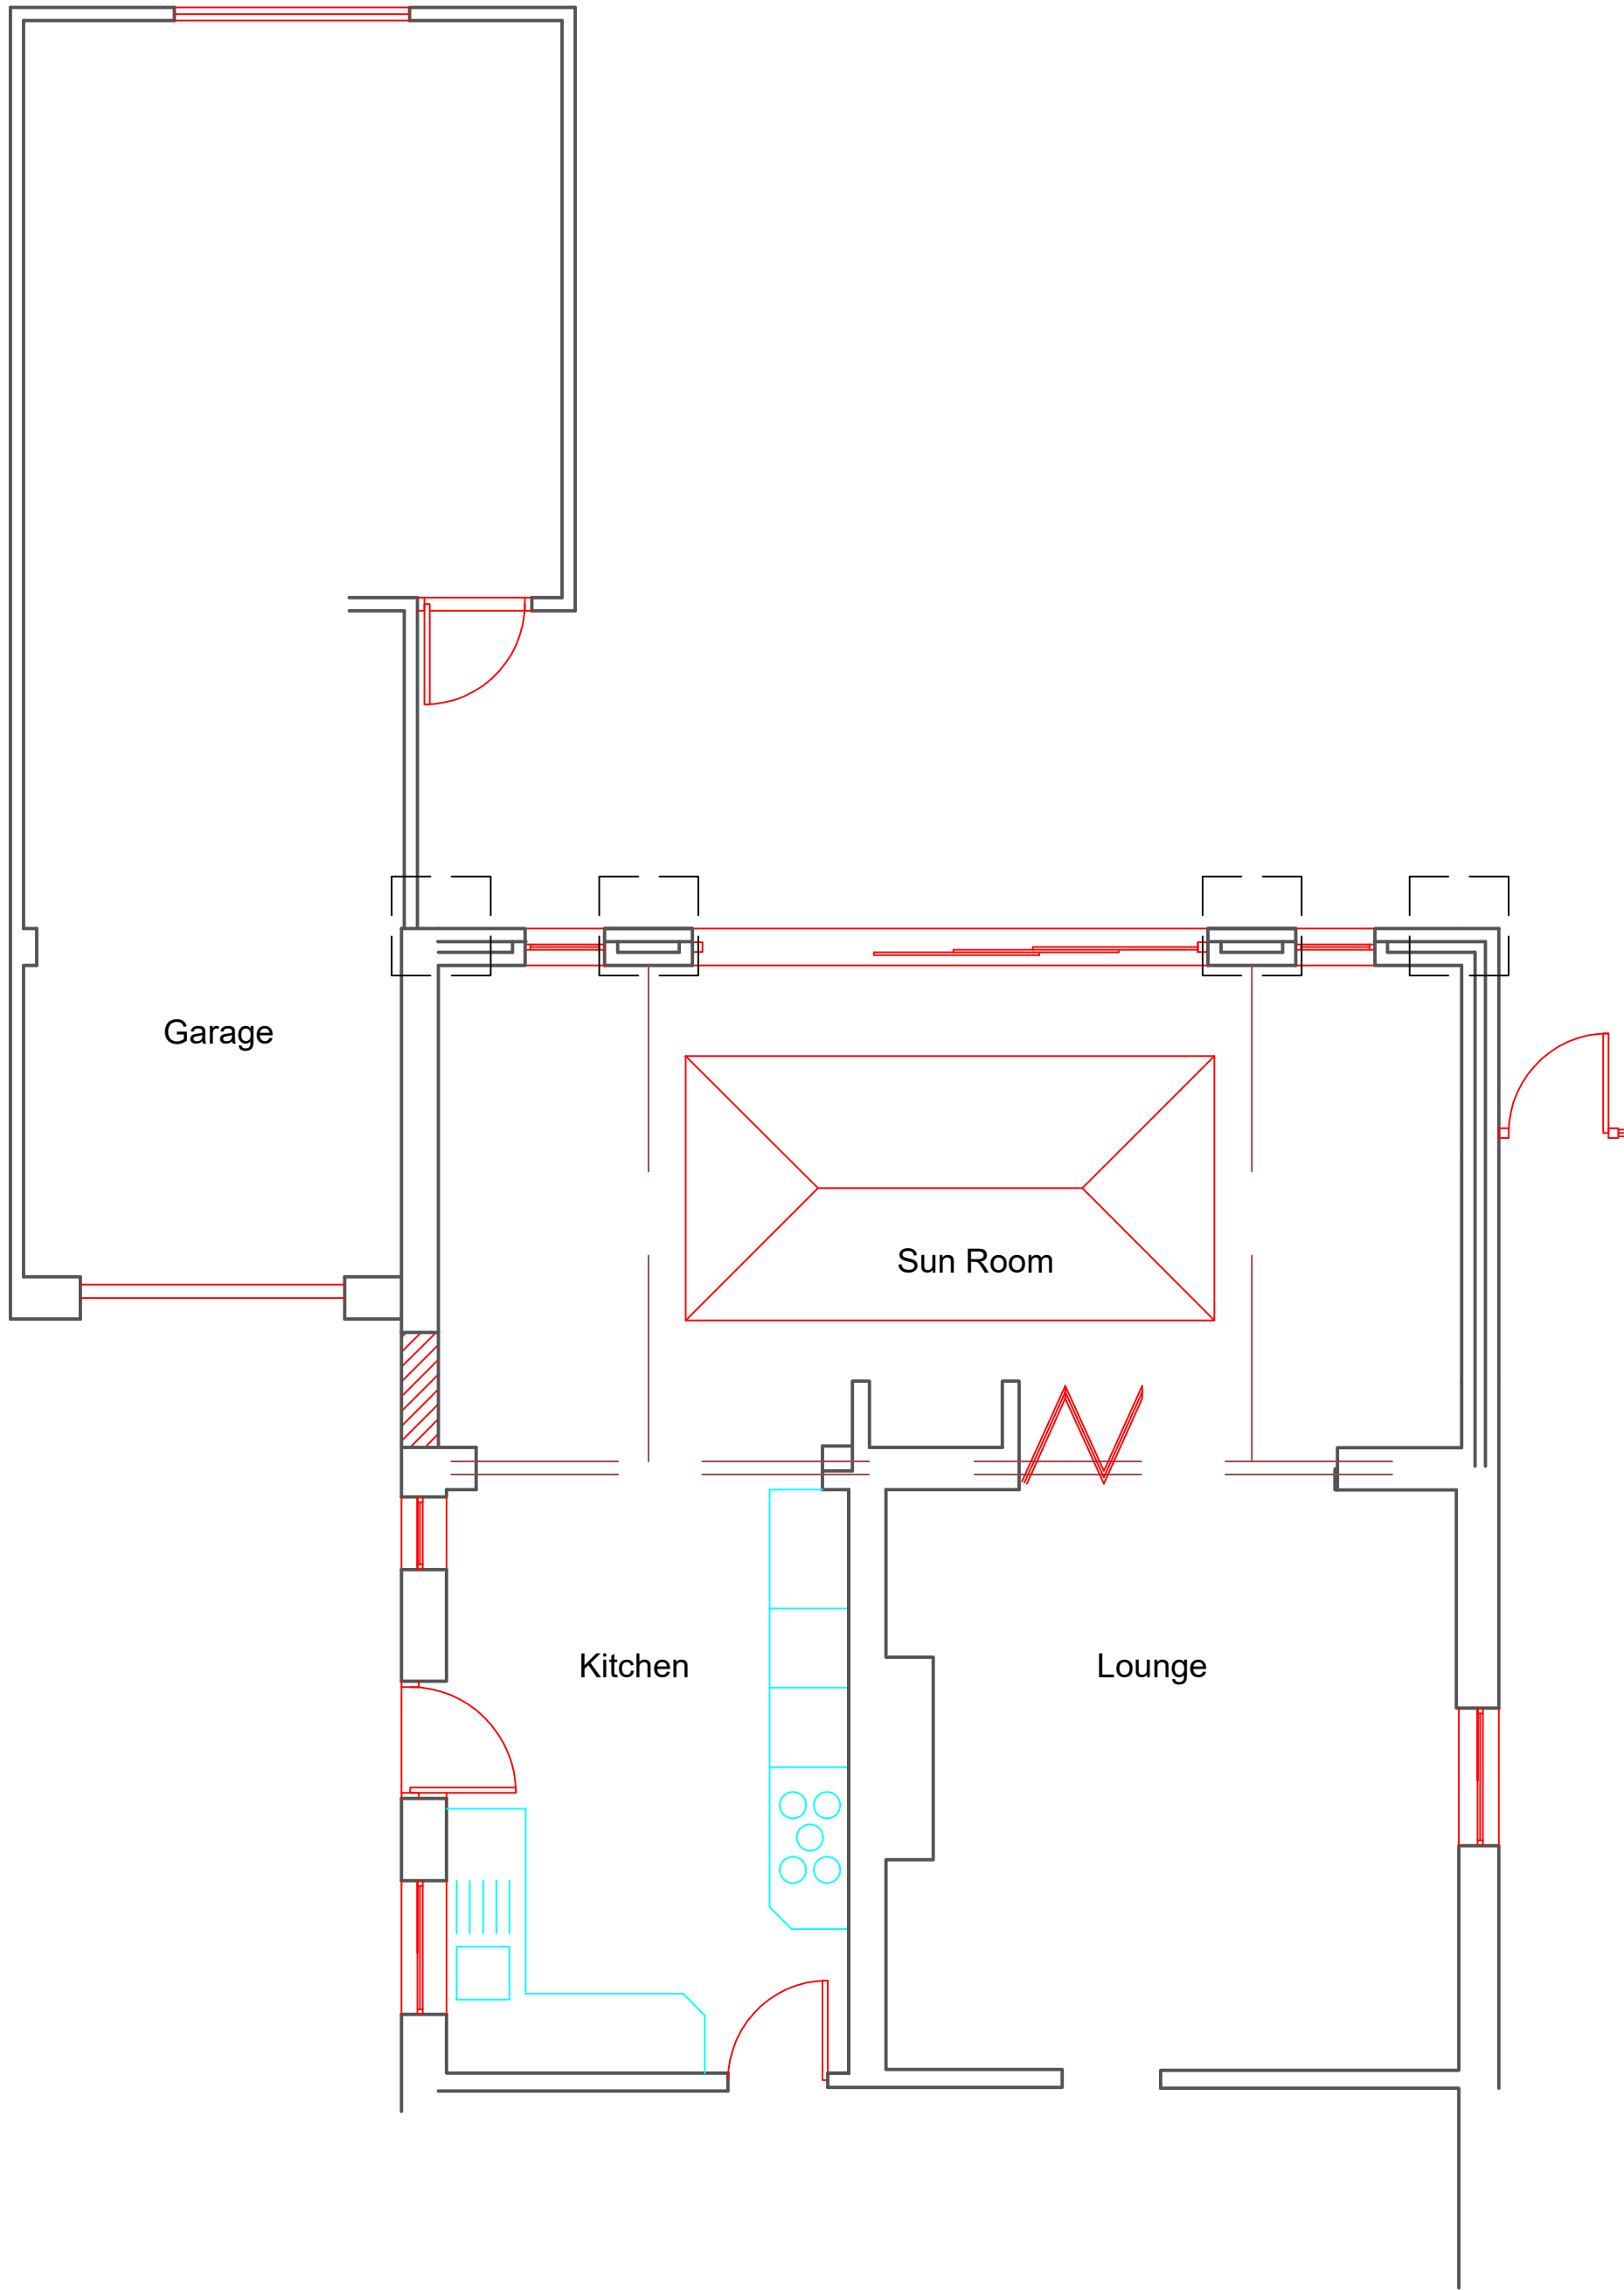


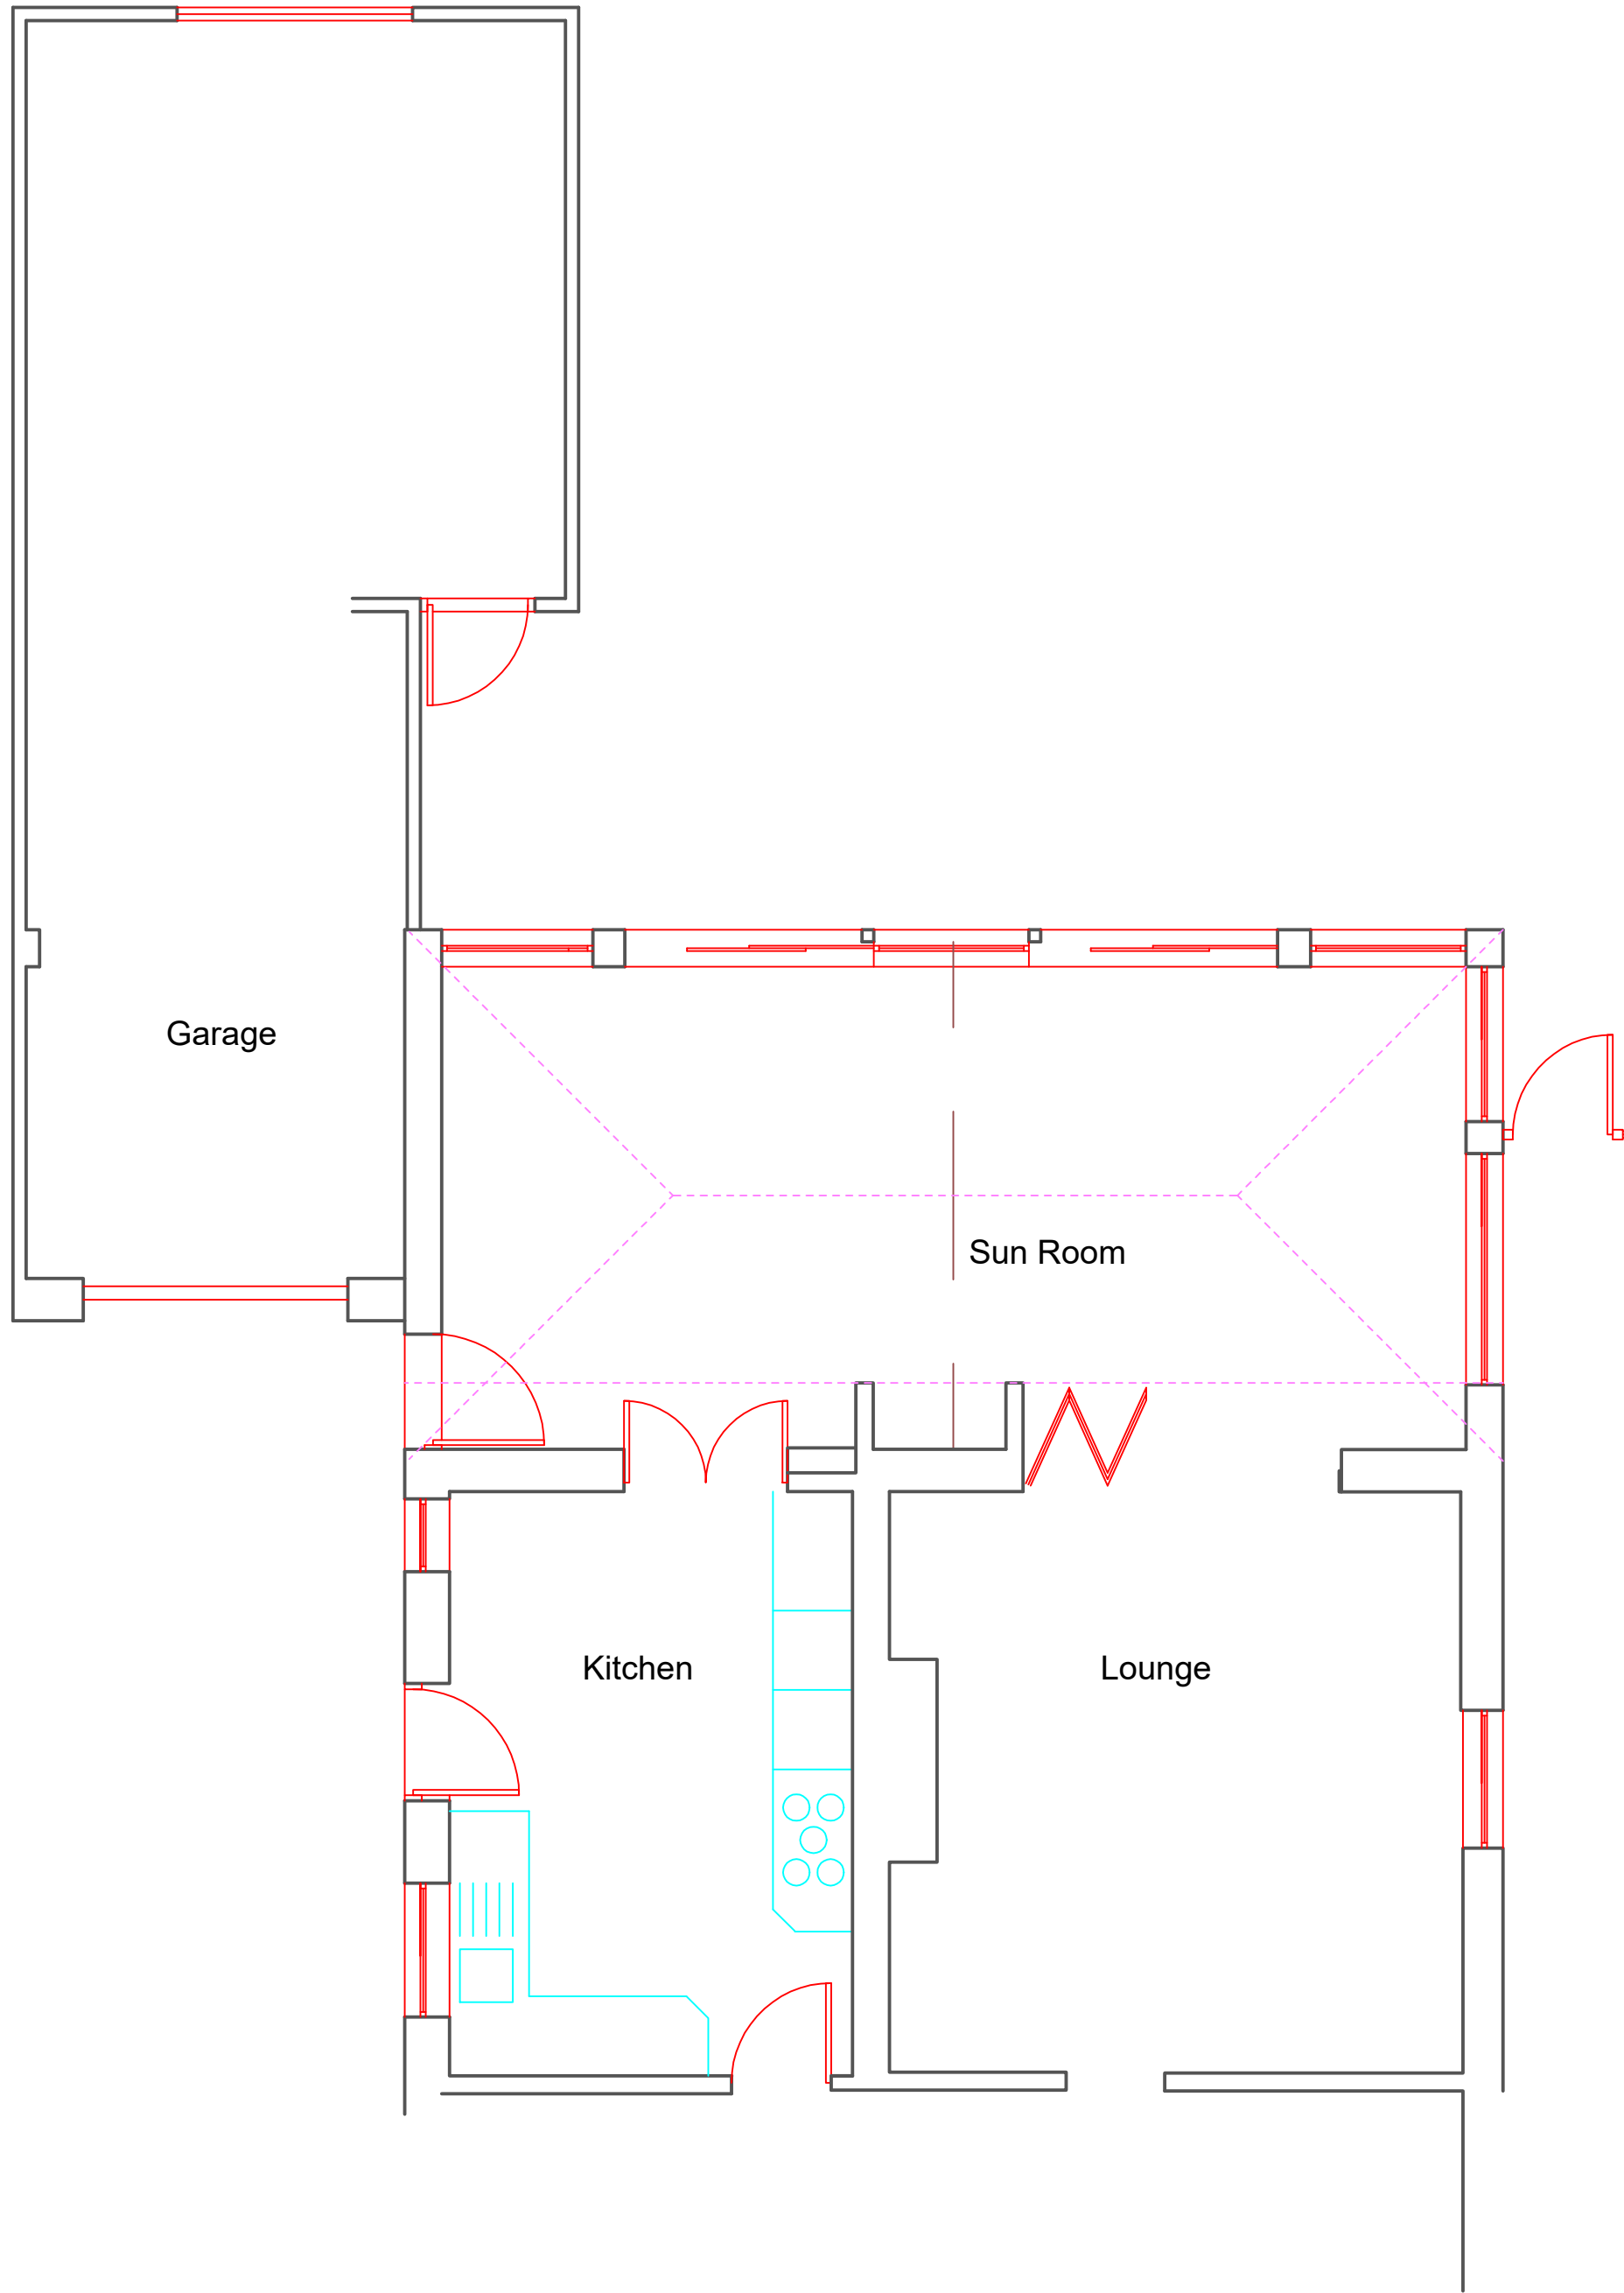

Partial Proposed Floor Plan

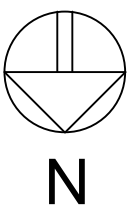

Partial Existing Floor Plan

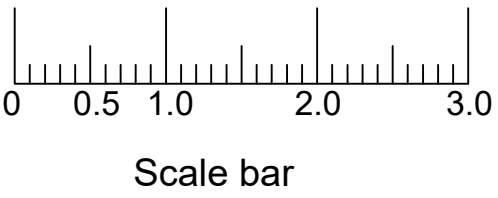

BUILDING REGULATION
NOTES

	Date	Revisions
A	23.12.2021	Minor adjustment

Copyright

Graham Askew
Chartered Building Surveyor
Principal: Graham Askew MRICS
Bay Tree Cottage,
5 Hurston Grove
Hurston Lane, Storrington,
West Sussex, RH20 4HQ.
Tel/Fax: (01903) 743231
email: askewsurveyor@outlook.com

Client
Mr and Mrs Justice

Job Title
36 Ferring Lane
Ferring
Worthing
West Sussex
BN12 6QT

Drawing Title
Partial plans showing
existing and proposed
rear elevation rooms.

NOTE:
All dimensions must be checked on
site and not scaled from this drawing

Scale 1:50

Date 21.12.21 Drawn by K.L.Carter

Drg No.	In conjunction with:-	Rev.
2021/17/1		A