




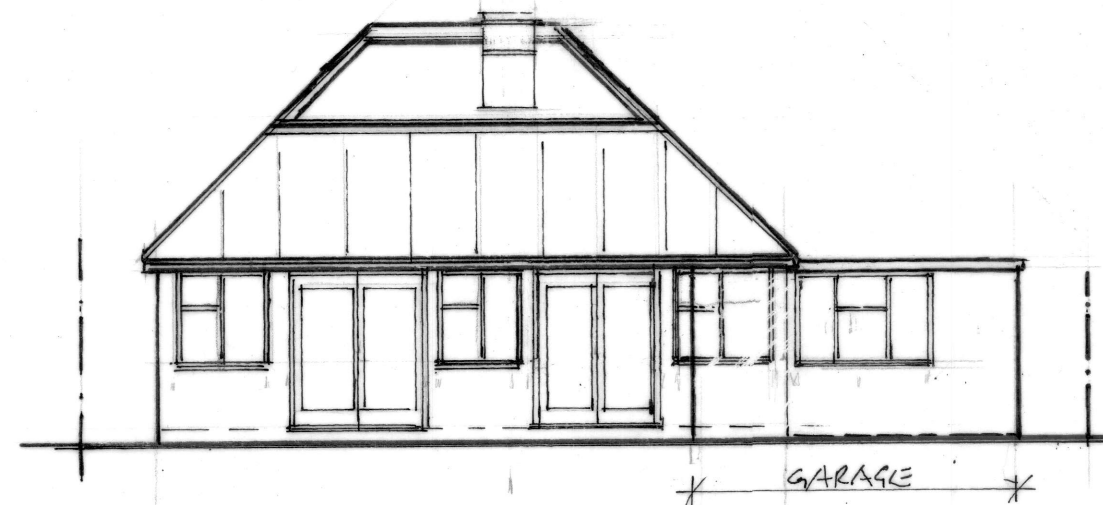

SOUTH ELEVATION 1:100 - EXTG.

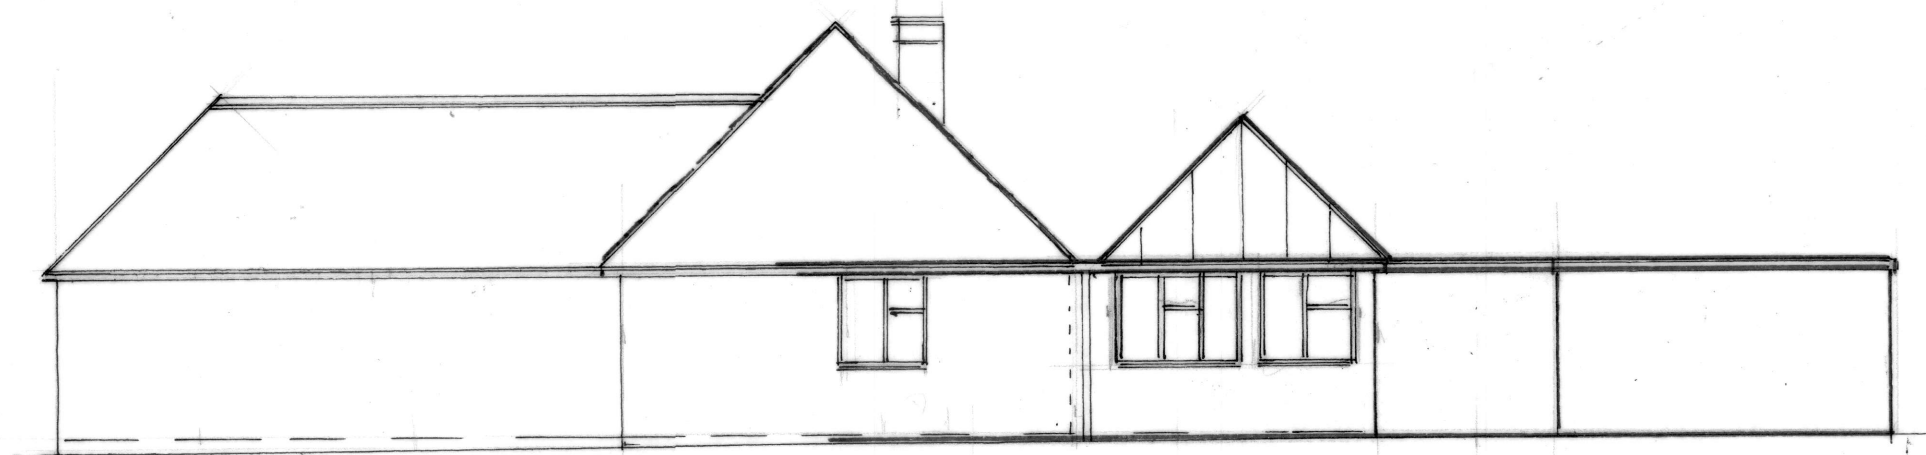

EAST ELEVATION 1:100 - EXTG. (part) CAR PORT NOT SHOWN FOR CLARITY

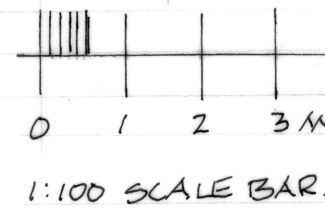

WEST ELEVATION 1:100 - EXTG. (part)

PROJECT

PROPOSED REPLACEMENT
REAR CONSERVATORY ROOF
AT 36, FERRING LAKE,
FERRING, WEST SUSSEX.

CLIENTS

MR & MRS JUSTICE

DRAWING TITLE

EXISTING ELEVATIONS

DRAWN BY.

MR G. ASKEW MRCGS

SCALE

1:100

DATE

2021/17/2.

REV.