


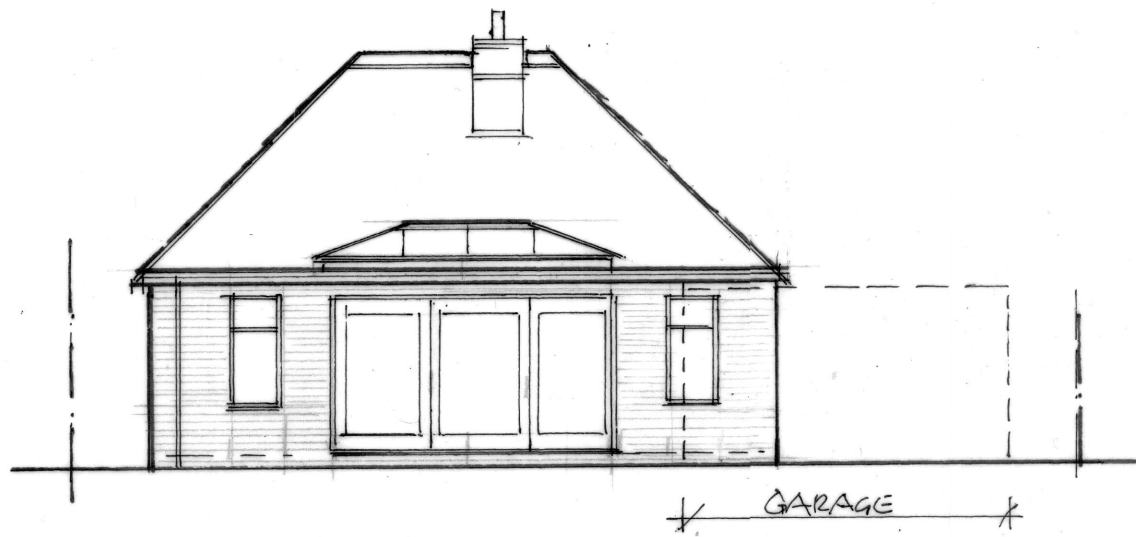


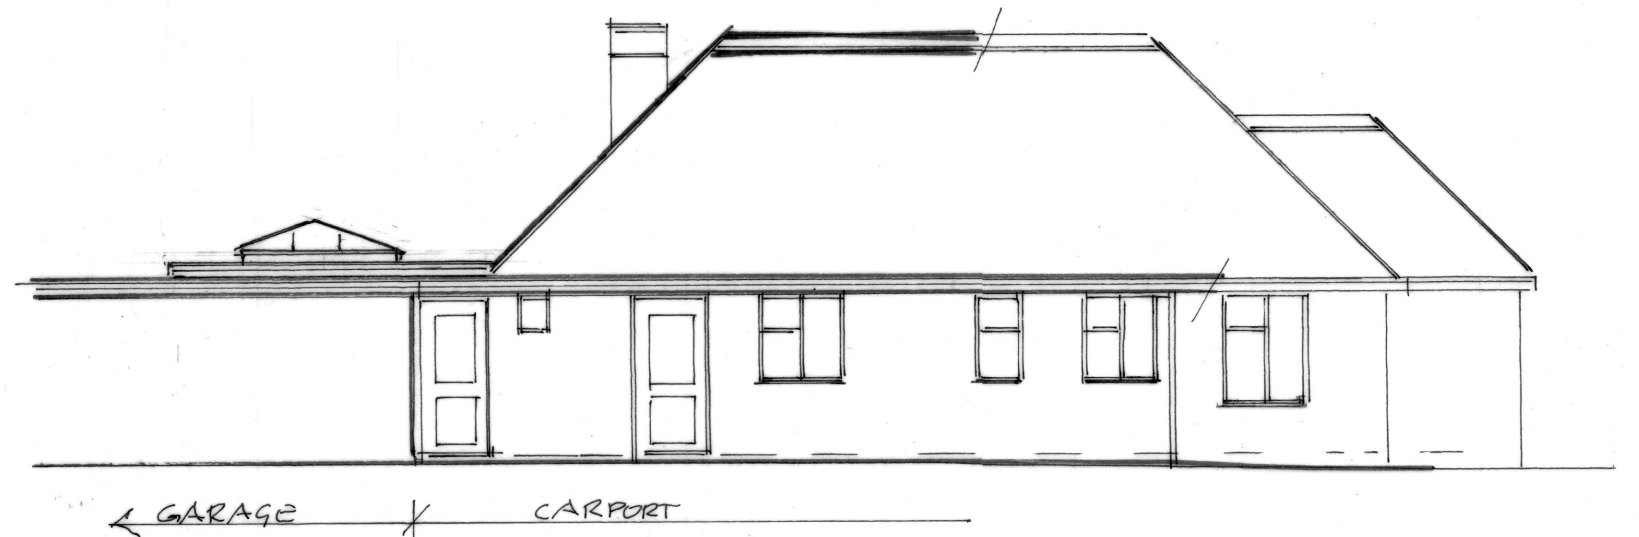

SOUTH ELEVATION 1:100 - PROP.
NB. GARAGE SHOWN DOTTED FOR CLARITY

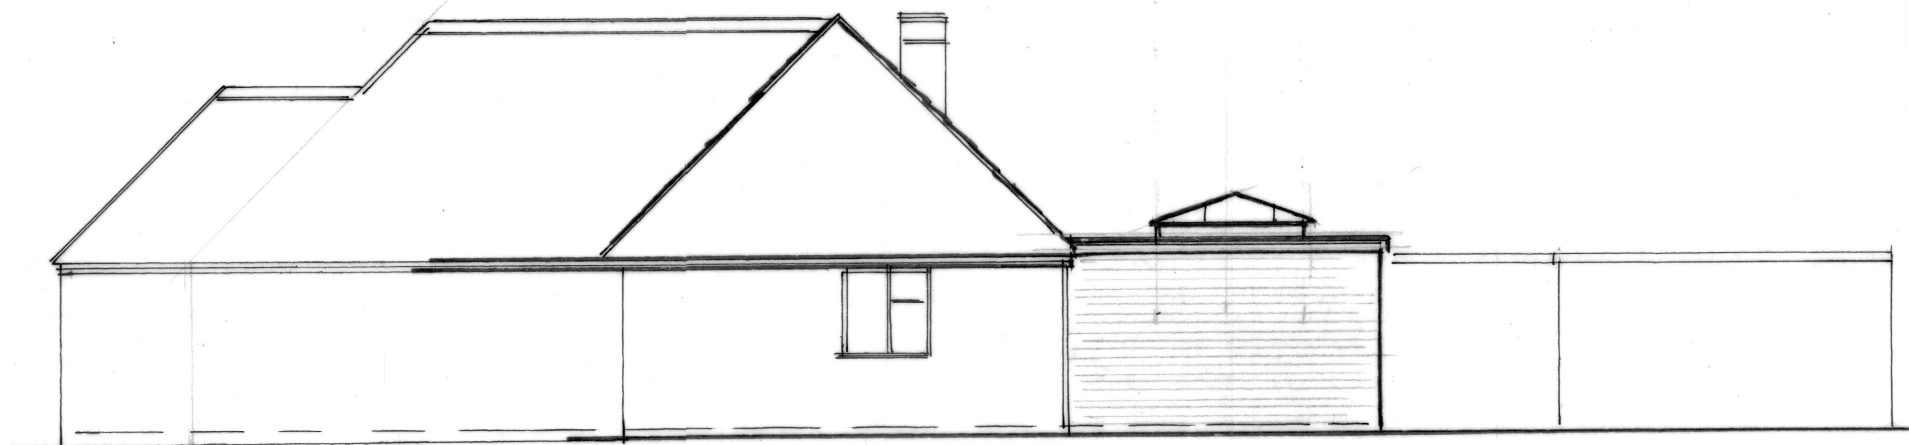

EAST ELEVATION 1:100 - PROP. (part) CAR PORT/NOT SHOWN FOR CLARITY

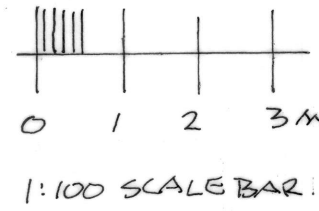

WEST ELEVATION 1:100 - PROP. (part)

PROJECT
PROPOSED REPLACEMENT
REAR CONSERVATORY ROOF
AT 36, FERRING LANE
FERRING, WEST SUSSEX
CLIENTS
MR & MRS JUSTICE
DRAWING TITLE
PROPOSED ELEVATIONS
DRAWN BY
MR. G. ASKEW MRICS
SCALE
1:100
DRAWING NO.
2021/17/3.
REV