


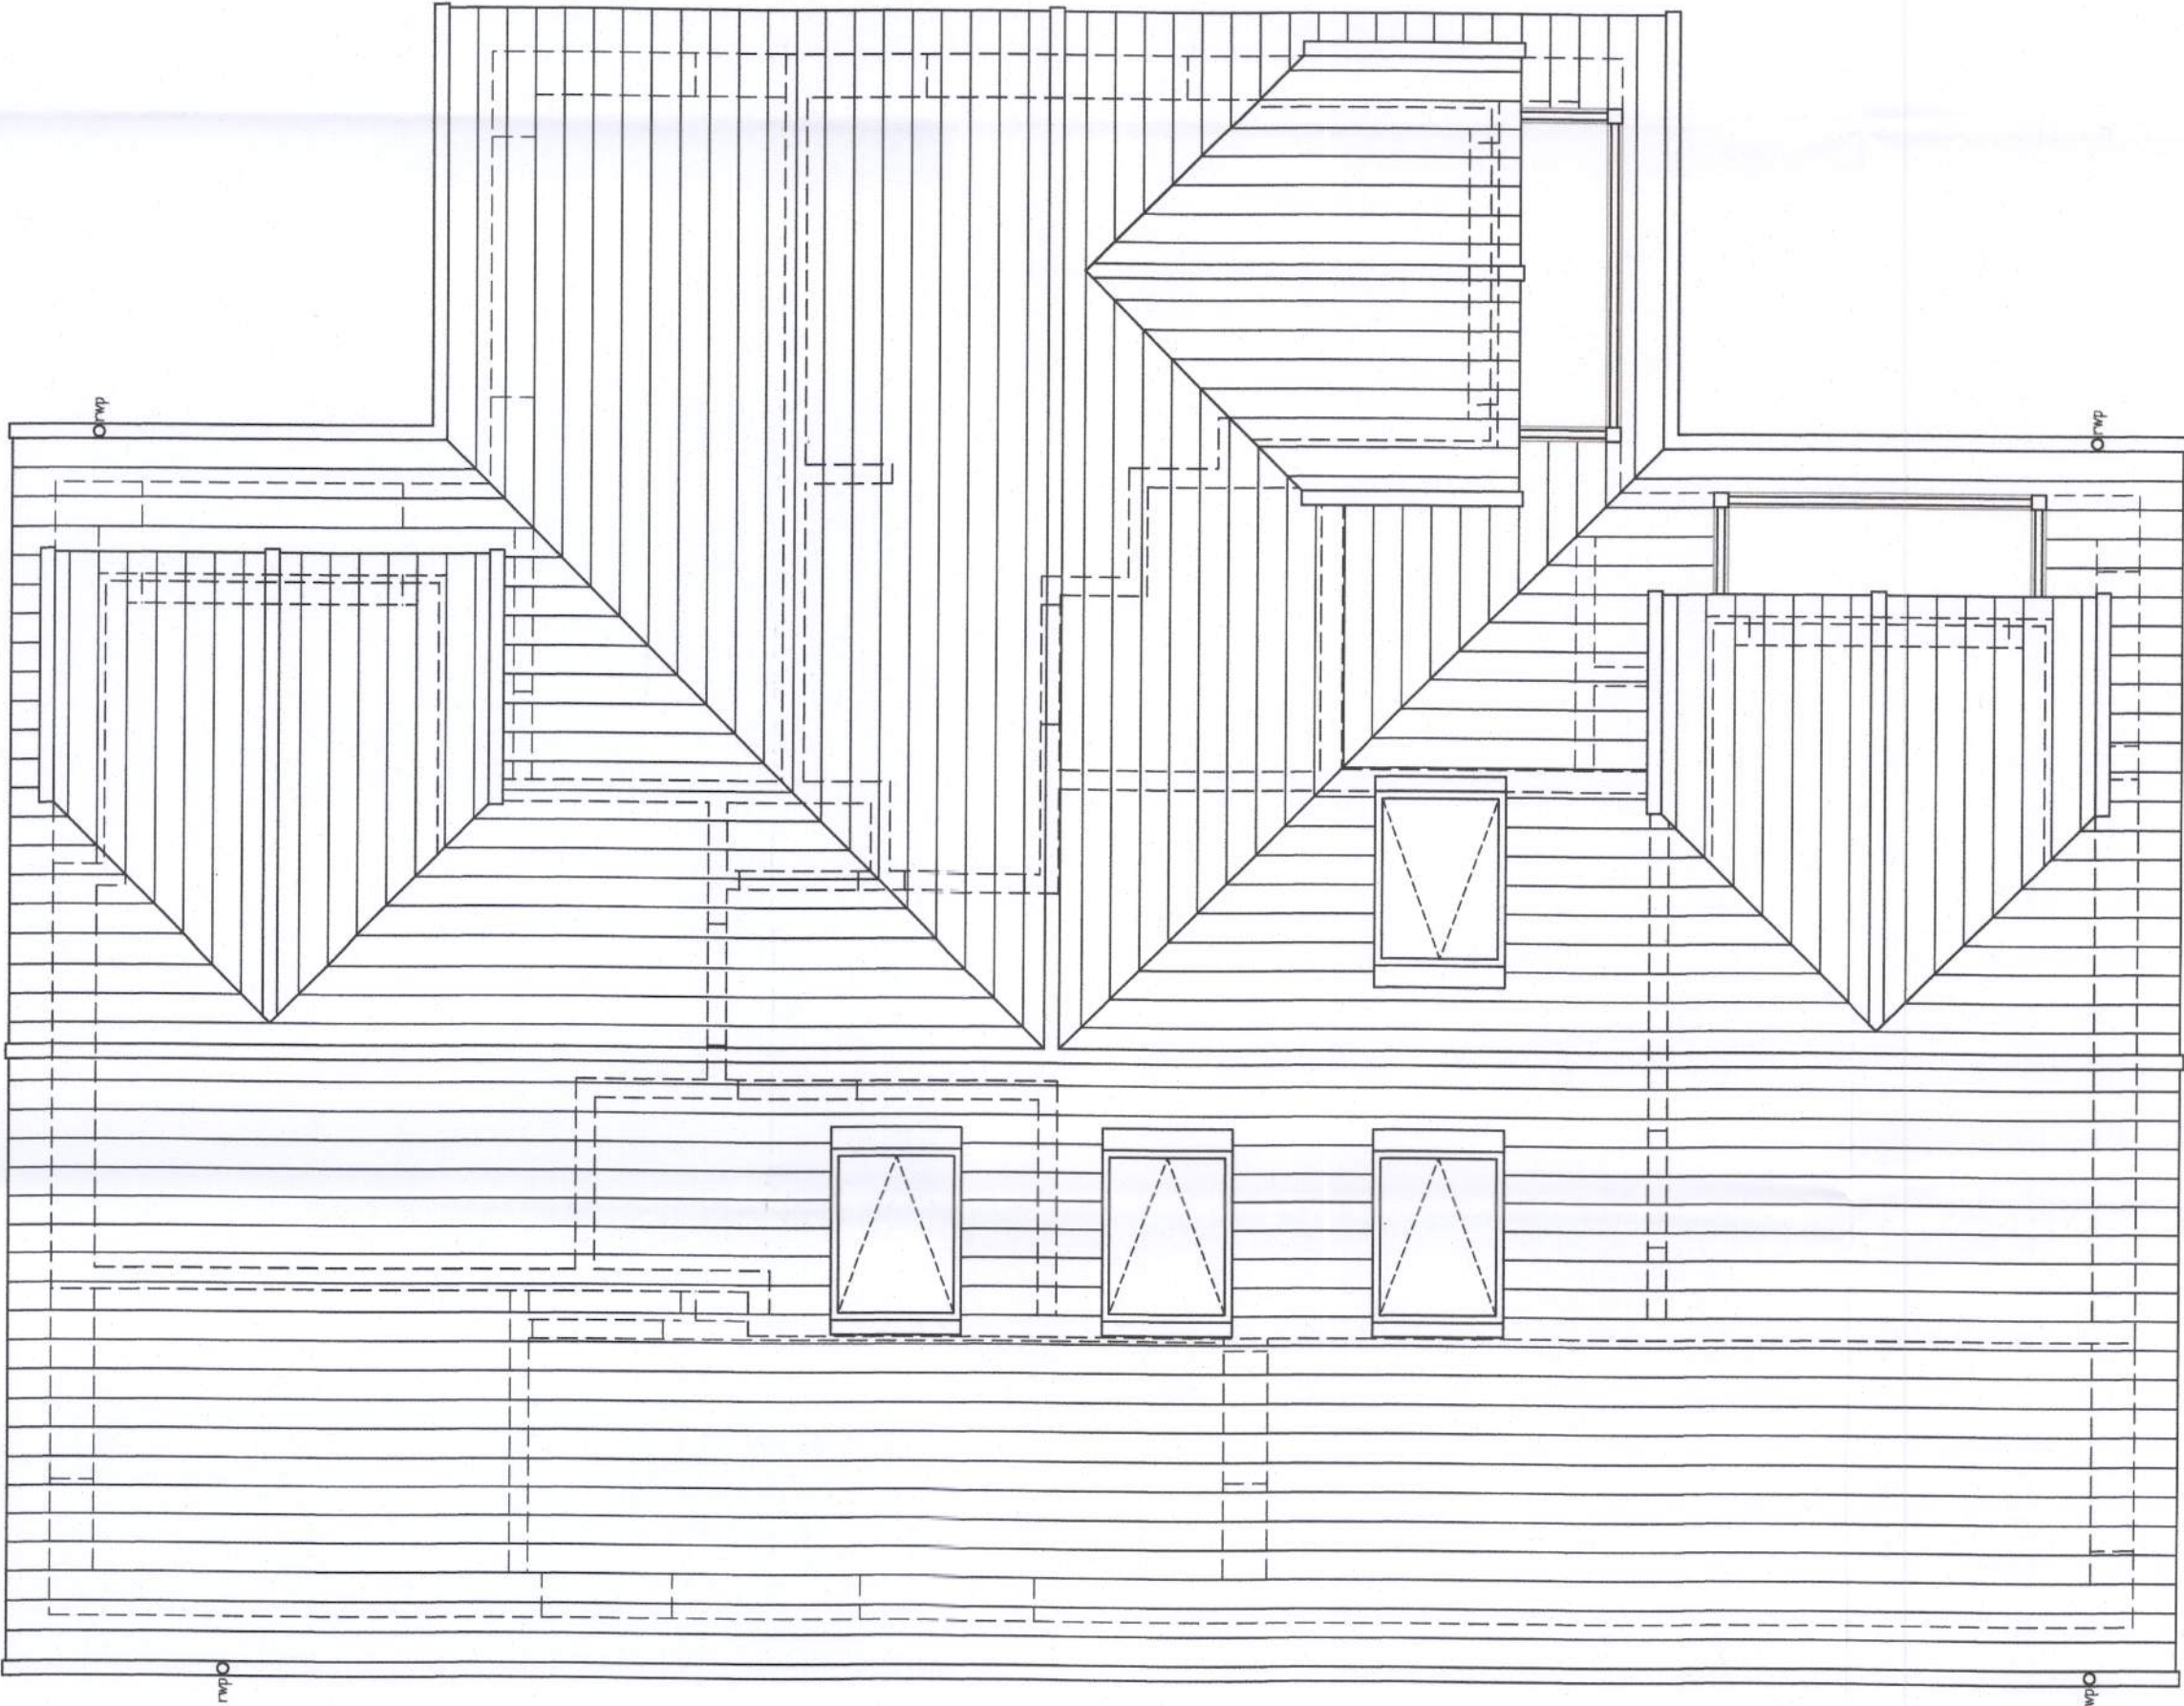


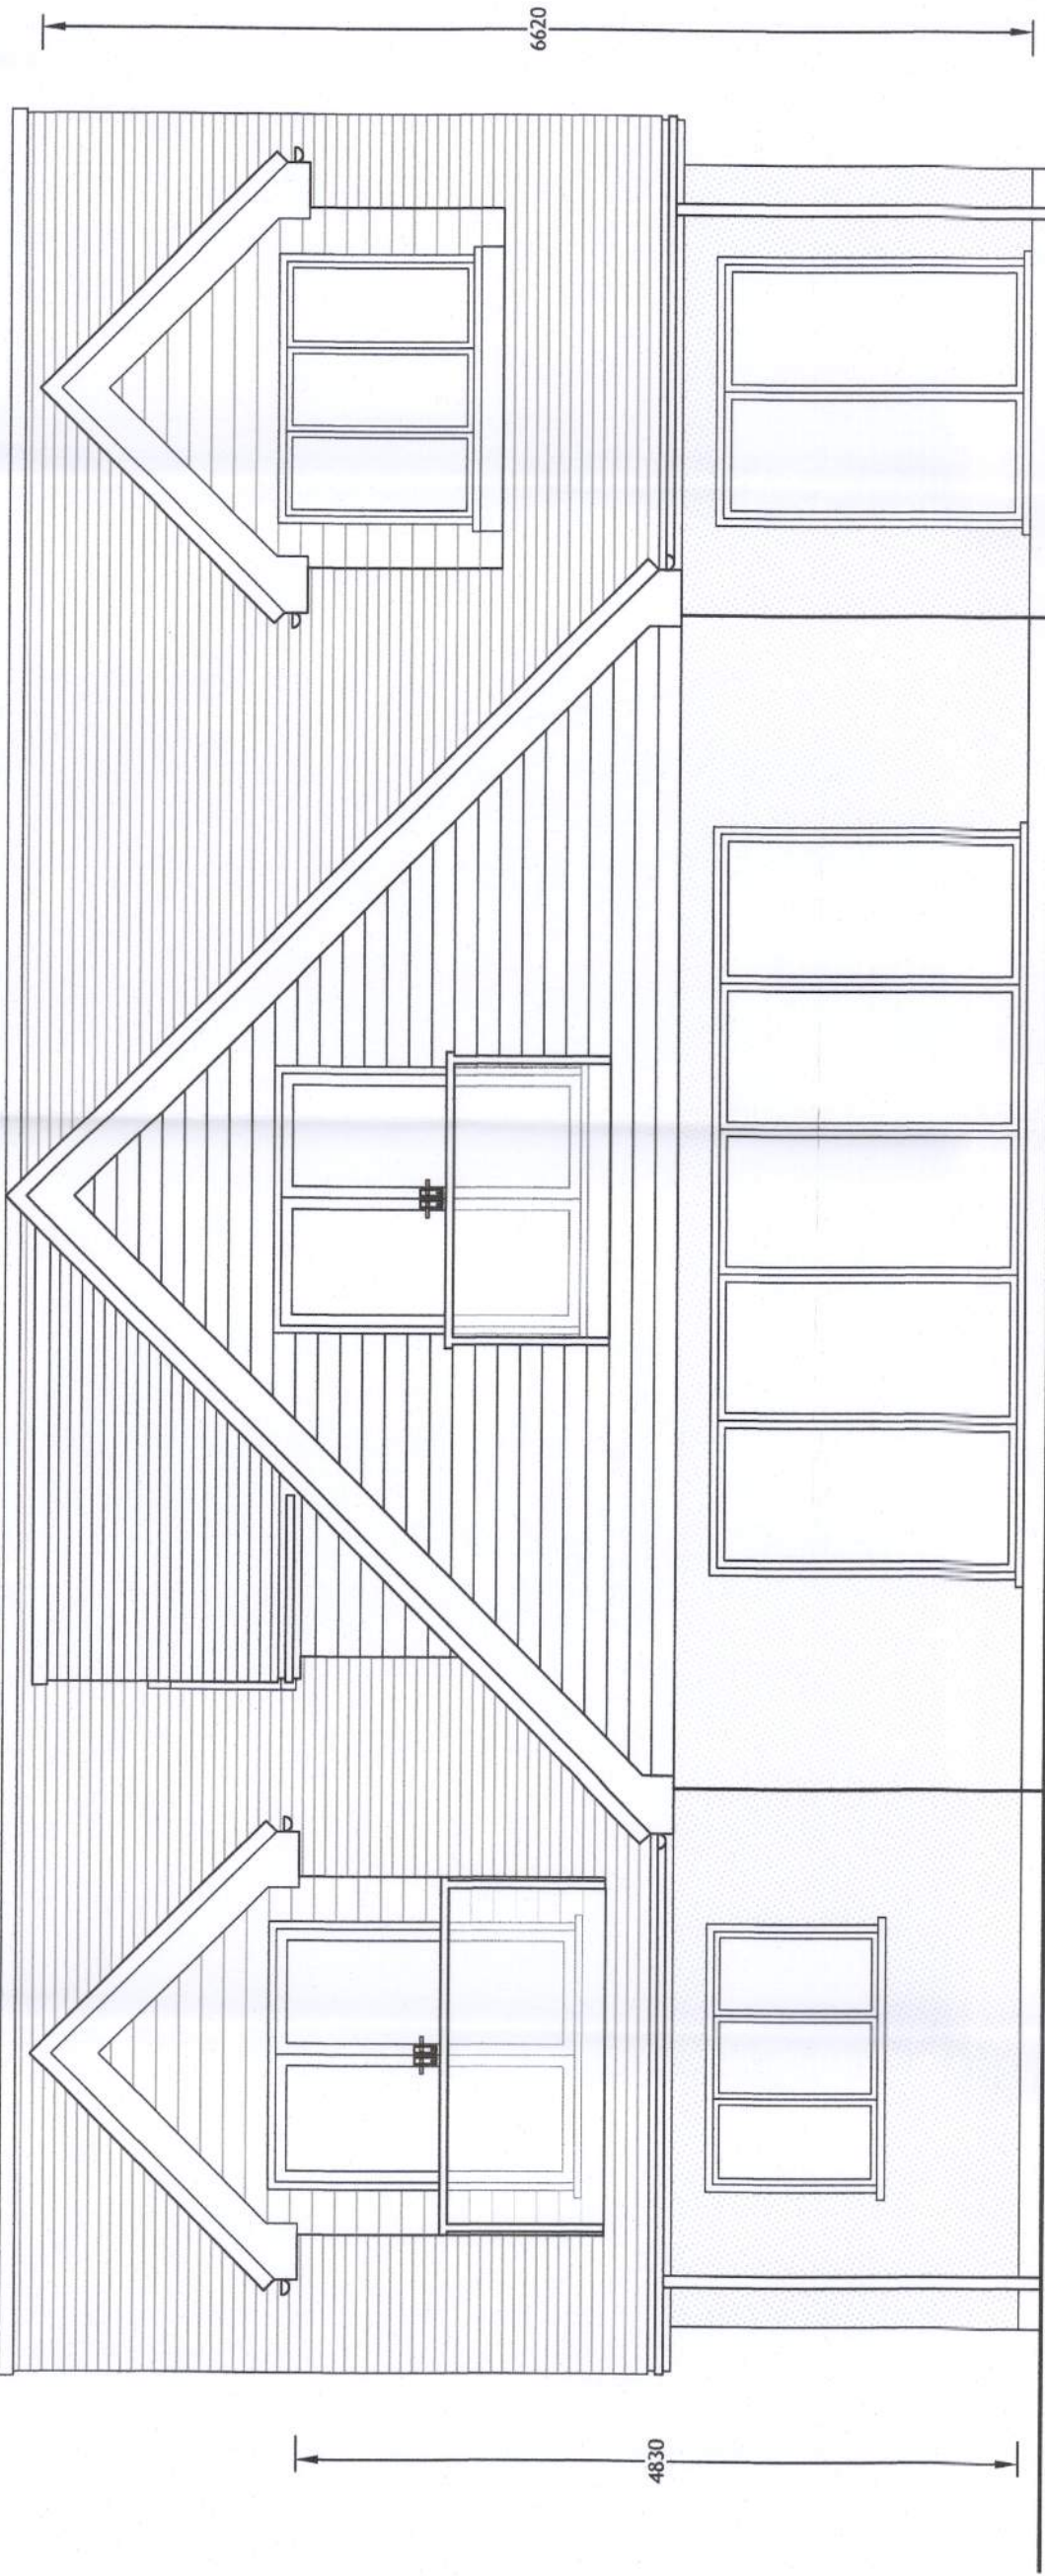


PROPOSED ROOF PLAN 1:50.

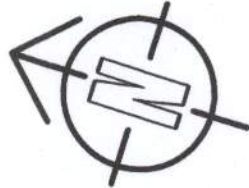


PROPOSED EAST (SIDE) ELEVATION 1:50.

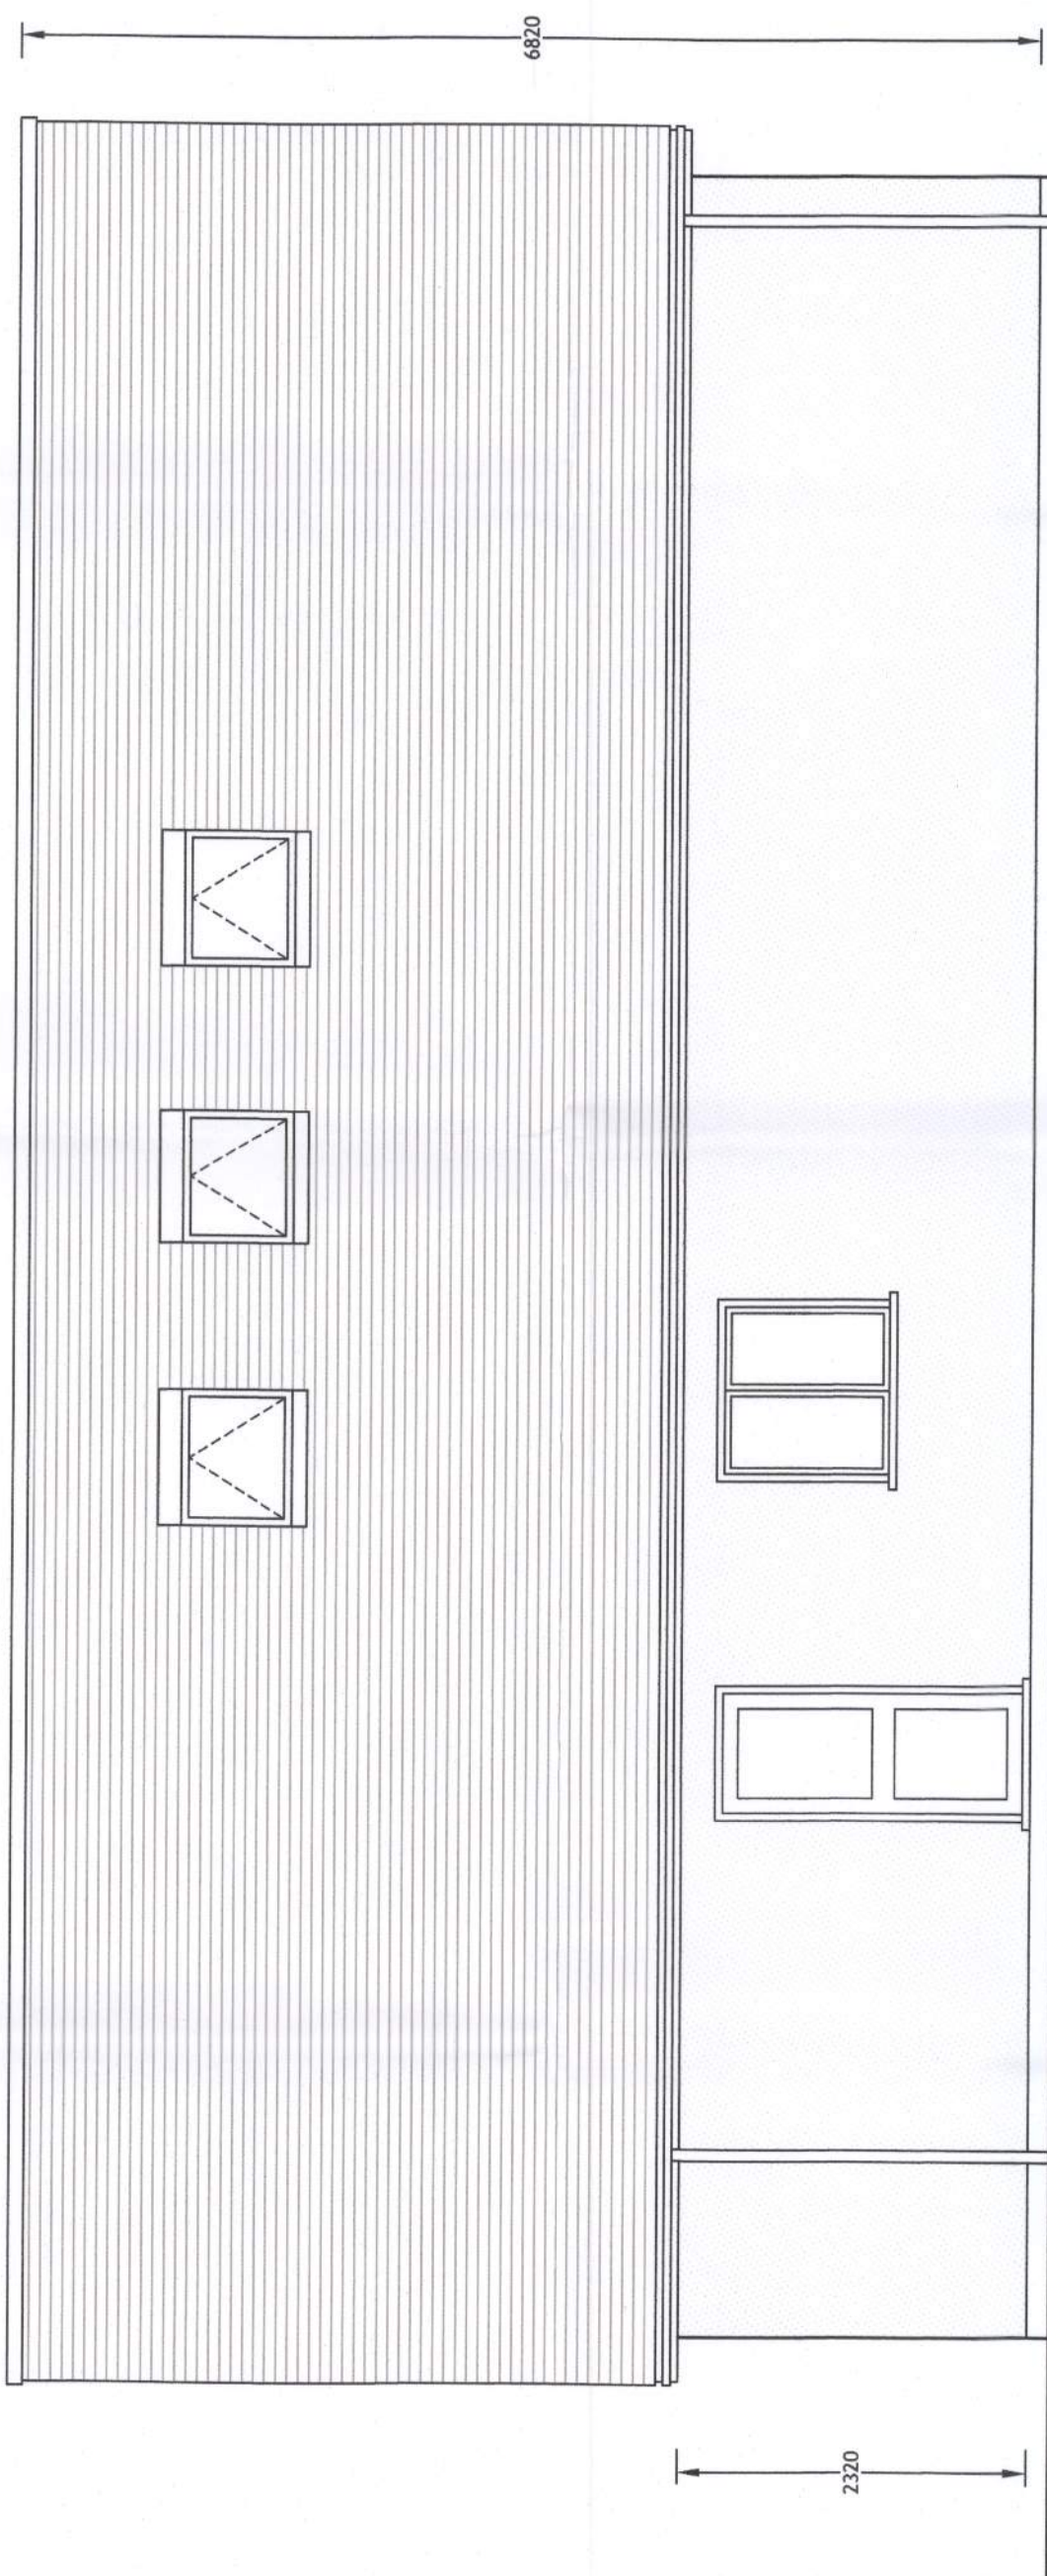

PROPOSED WEST (SIDE) ELEVATION 1:50.

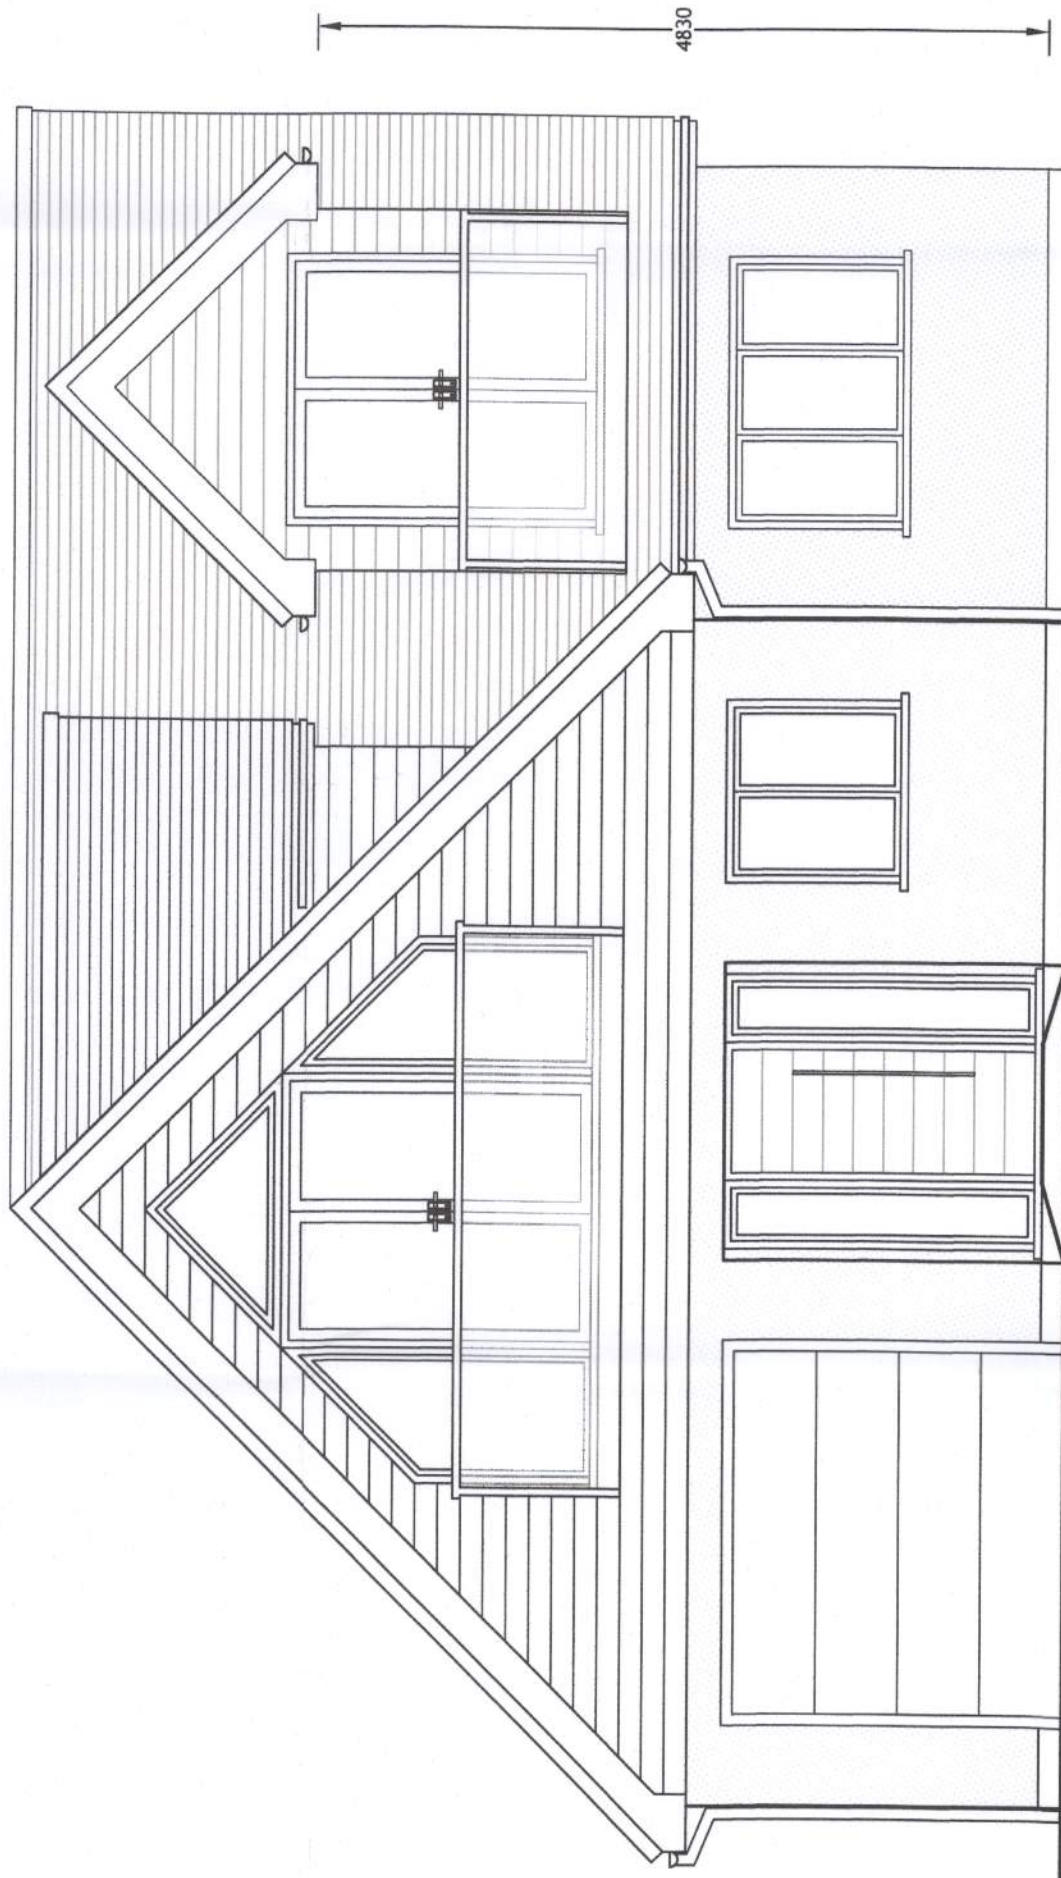

PROPOSED SOUTH (FRONT) ELEVATION 1:50.

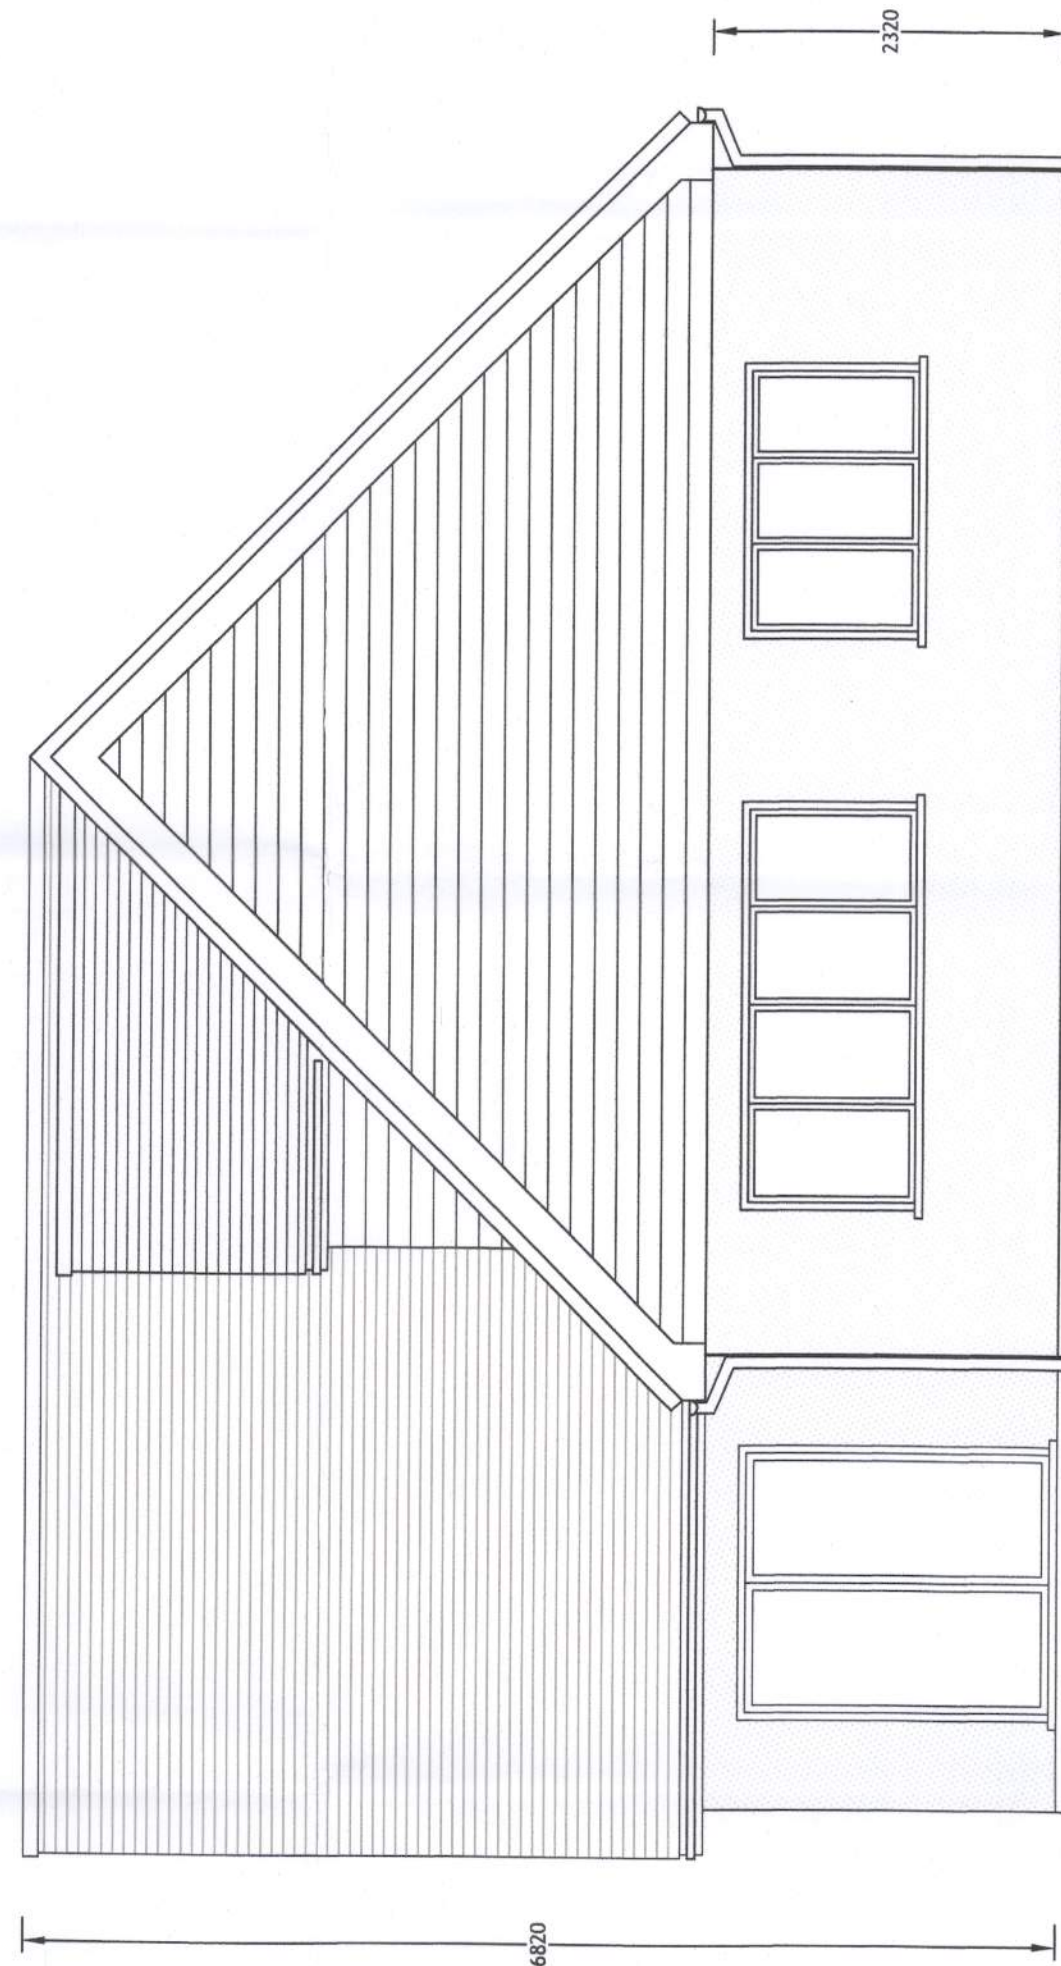

PROPOSED NORTH (REAR) ELEVATION 1:50.

Contractor/Clients must verify all dimensions on site before setting out, commencing work or making any drawings. If in doubt, ask.

This drawing and design is copyright and should not be reproduced without consent.

© Copyright (Malcolm Jenkins Associates)

Notes

1. This drawing must be read in conjunction with all the relevant details for this project.
2. All work is to comply with the current requirements of the Building Regulations and allied legislation.
3. No work is to extend over adjoining properties without the written consent of the adjoining owner. Adjacent properties and boundaries are shown for information only. Dimensions are based on information provided by client and Ordnance Survey.
4. All contractors/sub-contractors must ensure that they have the latest issue drawings and details before commencing work on site.
5. Figured dimensions take preference over scaled drawings. Large scale drawings take preference over smaller scale drawings.
6. All materials are to be used and installed in strict compliance with manufacturers recommendations.
7. Ordnance Survey map reproduced under Crown Copyright Licence No. 100005774.

Scale: 1:50
0 0.2 0.4 0.6 0.8 1m 1.5 2m 2.5 3m 3.5 4m

REVISIONS	
A	DATE



Client
MR & MRS M JENKINS

Job Title
LAND ADJACENT TO:
ELM LODGE
TAMARISK WAY
FERRING
WORTHING
BN12 5ER

Drawing Title

PROPOSED ROOF PLAN AND
PROPOSED ELEVATIONS

Scale
1:50.

At
A1

Date
DECEMBER 2018

Drawn By
KAJ.

Drawing Number

006/04.

Revision