





PROPOSED COLOURED SITE PLAN AT 1:100



EXAMPLE IMAGE OF PROPOSED DECKING AND LANDSCAPED POND

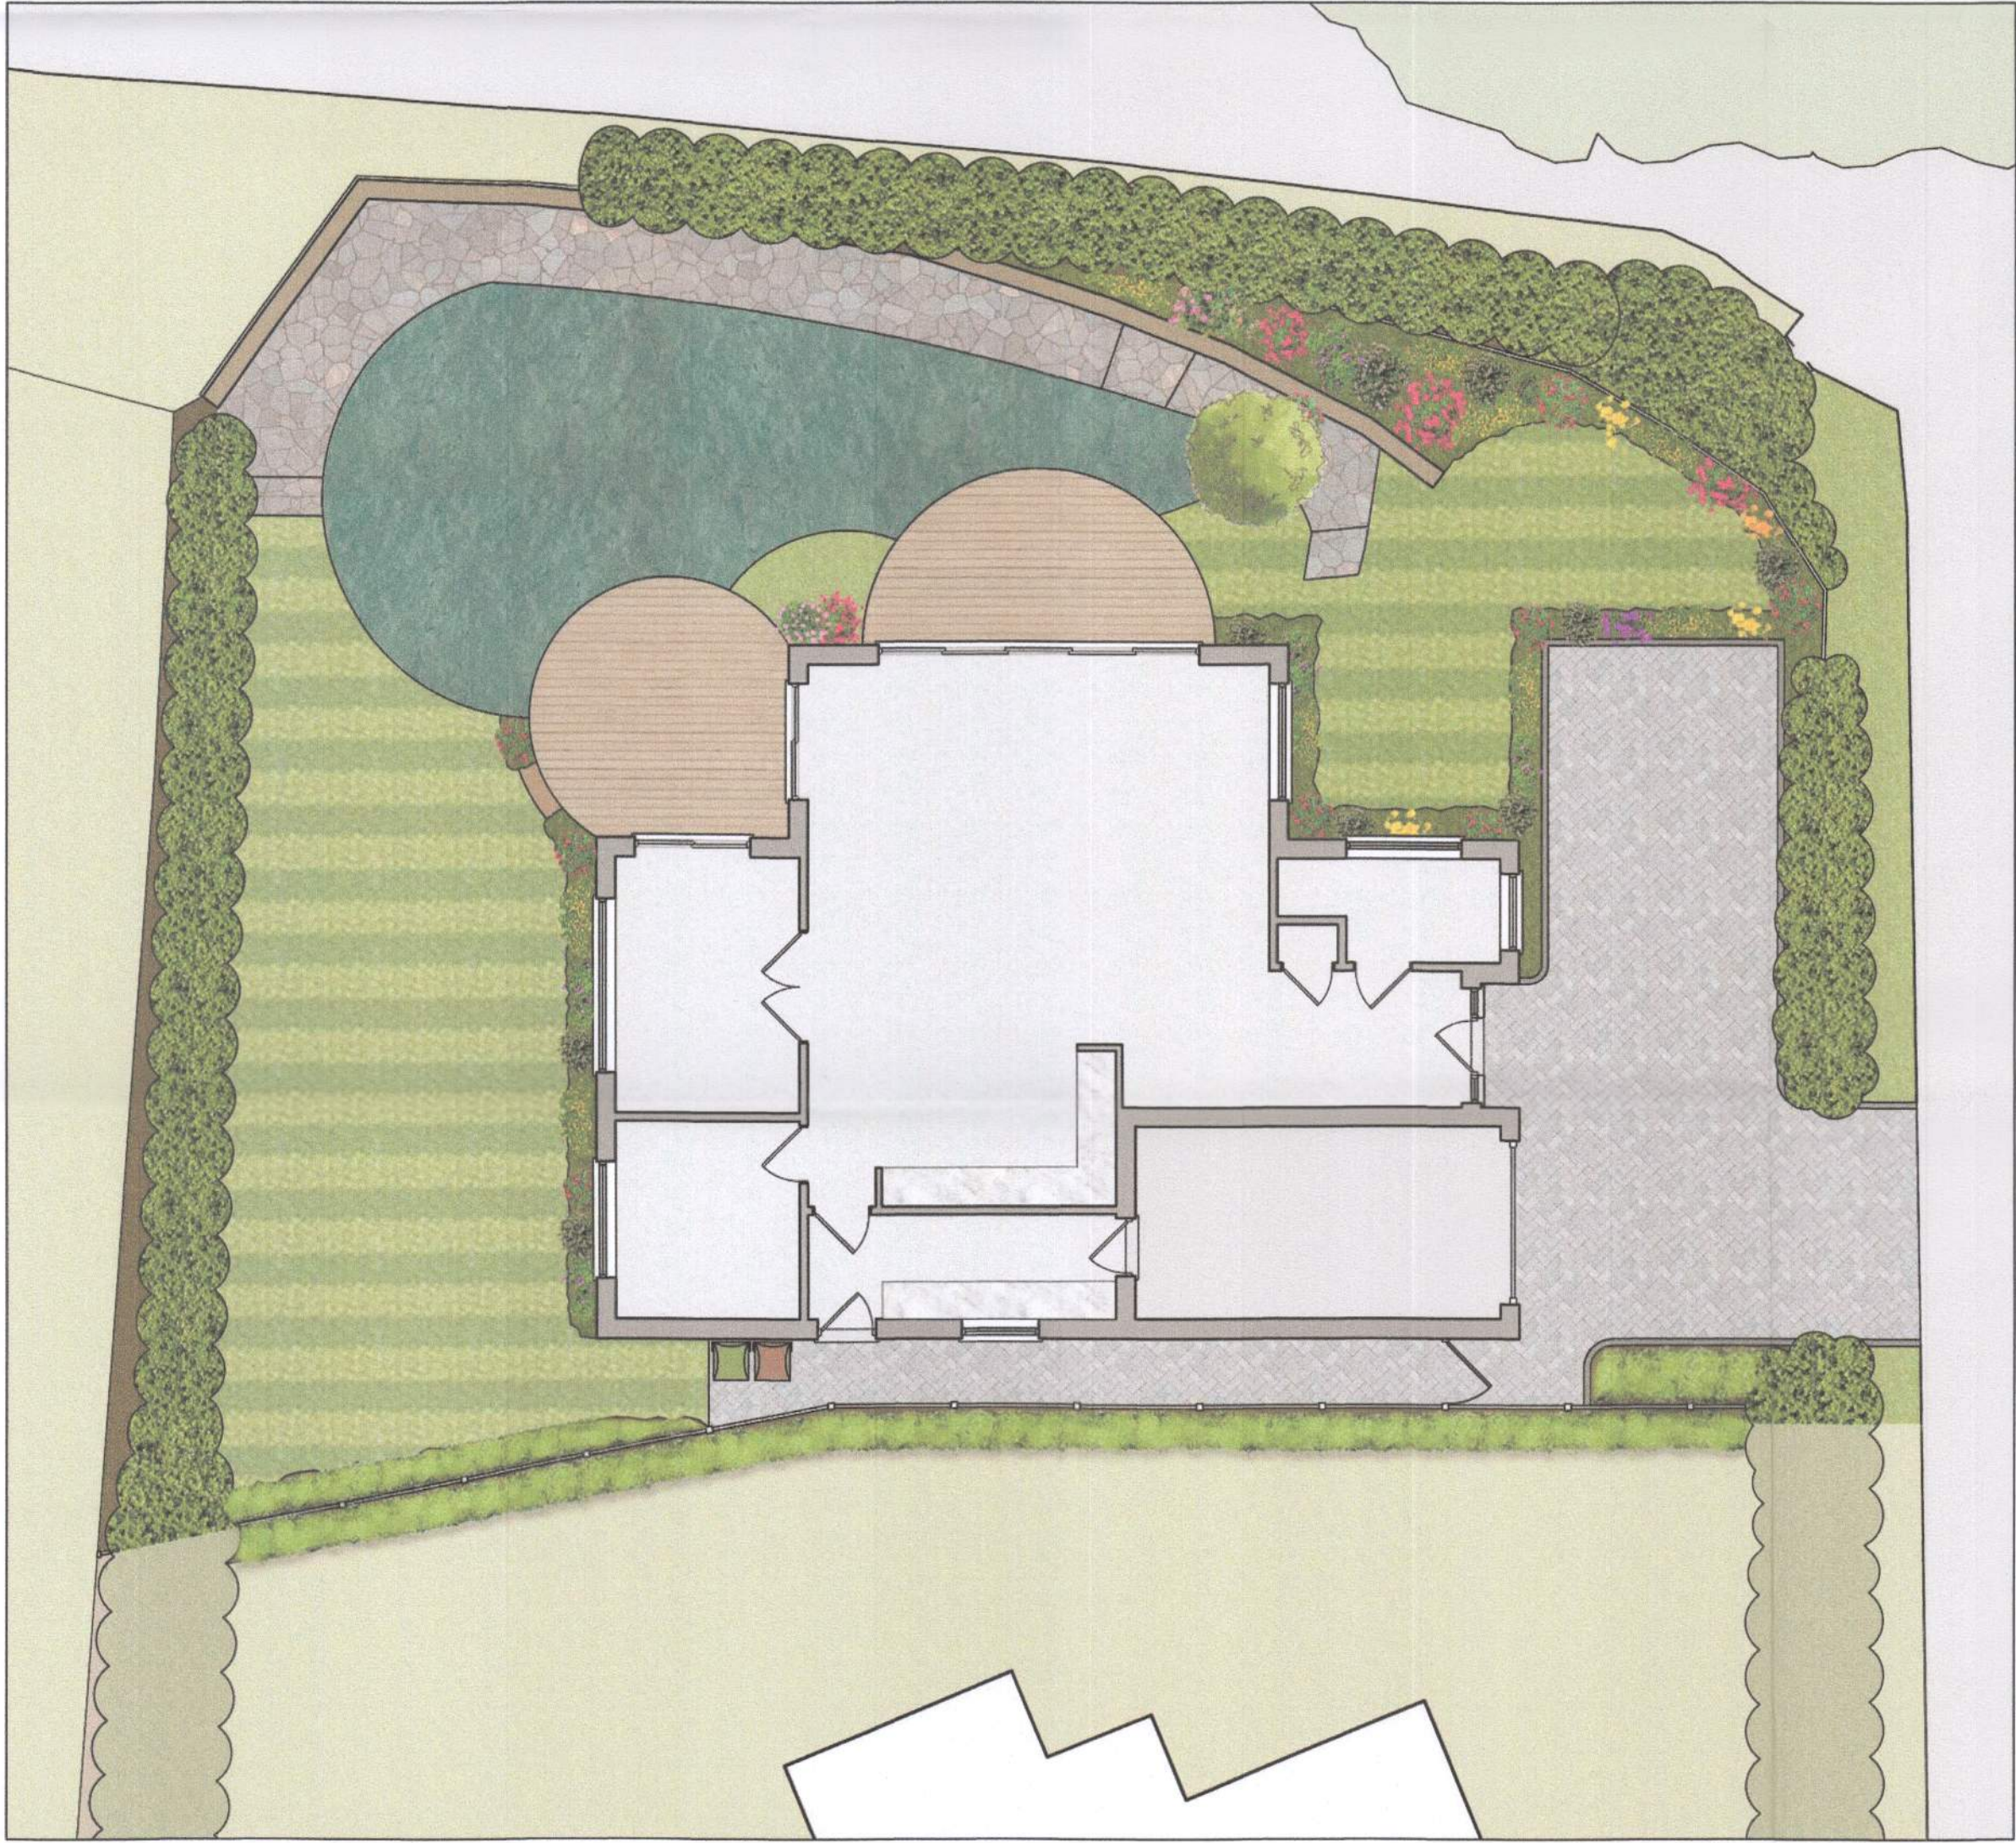

EXISTING VIEW OF SITE FROM PATH ADJACENT TO SEA LANE

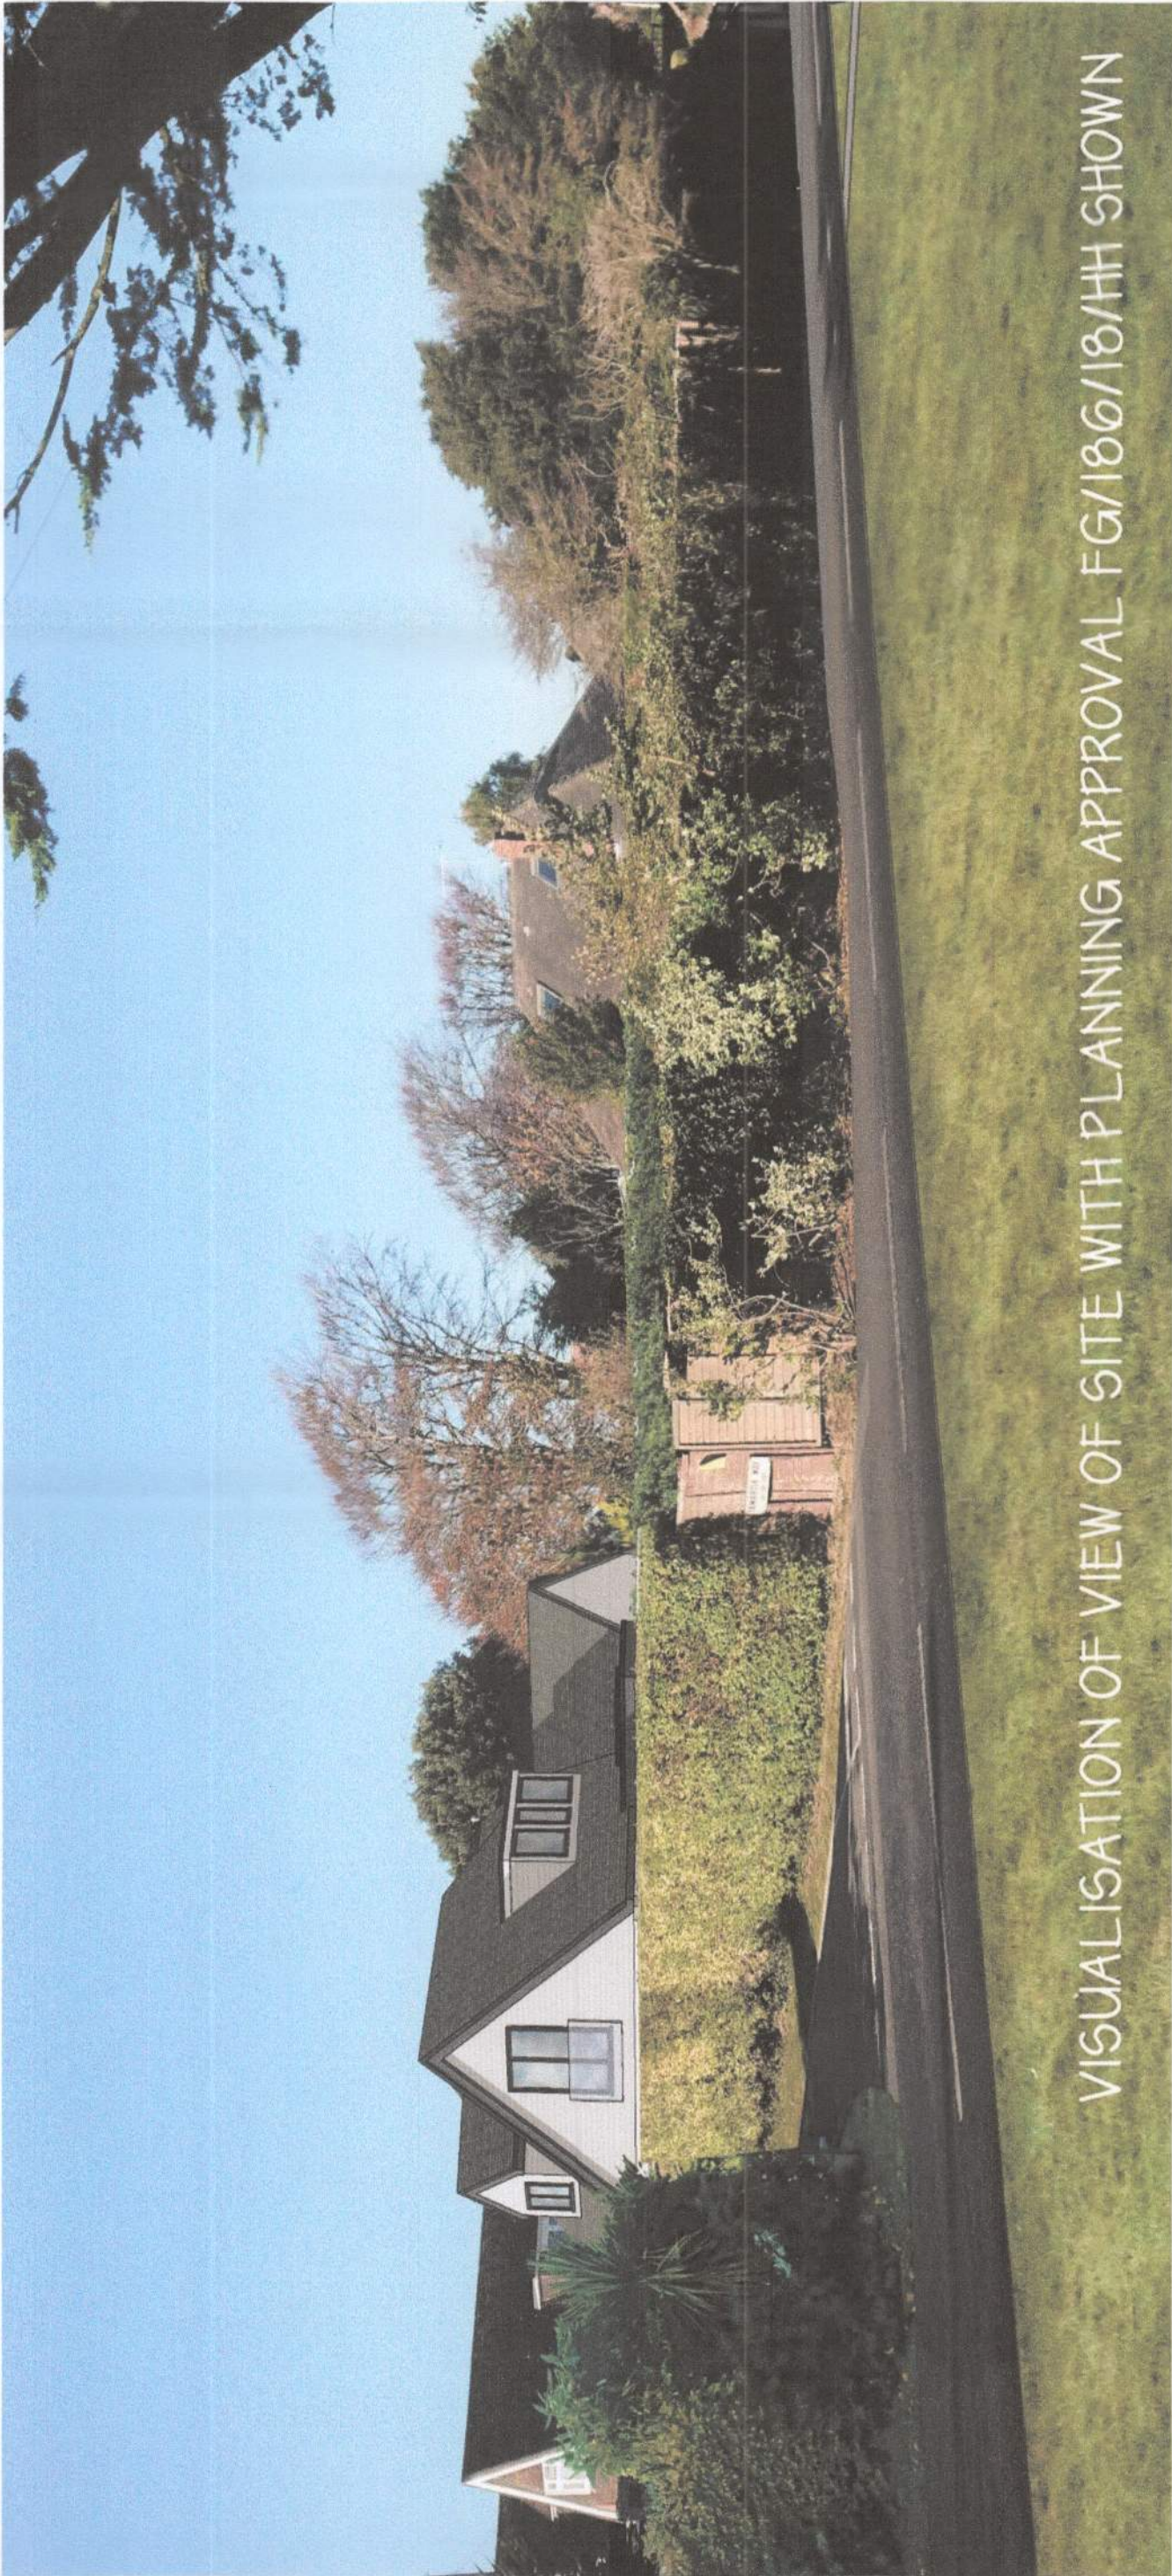

VISUALISATION OF VIEW OF SITE WITH PLANNING APPROVAL FG/18/6/18/HH SHOWN



VISUALISATION OF PROPOSED NEW DWELLING WITH PLANNING APPROVAL FG/18/6/18/HH SHOWN

Contractor/Clients must verify all dimensions on site before setting out, commencing work or making any drawings. If in doubt, ask.

This drawing and design is copyright and should not be reproduced without consent.

© Copyright (Malcolm Jenkins Associates)

Notes

1. This drawing must be read in conjunction with all the relevant details for this project.
2. All work is to comply with the current requirements of the Building Regulations and allied legislation.
3. No work is to extend over adjoining properties without express instructions. Adjacent properties and boundaries are shown for indicative illustrative purposes only based on information provided by client and Ordnance Survey.
4. All contractors/sub-contractors must ensure that they have the latest issue drawings and details before commencing work on site.
5. Figured dimensions take preference over scaled drawings. Large scale drawings take preference over smaller scale drawings.
6. All materials are to be used and installed in strict compliance with manufacturers recommendations.
7. Ordnance Survey map reproduced under Crown Copyright Licence No. 100005774



REVISIONS	
A	DATE

MALCOLM JENKINS ASSOCIATES

■ CHARTERED ARCHITECTS

96-98 HIGH STREET SHEPHERTON MIDDLESEX

TEL: 01932 232344 ■ TW17 9BB ■ FAX: 01932 232443

info@malcolmjenkins.co.uk

Client
MR & MRS M JENKINS

Job Title
LAND ADJACENT TO:
ELM LODGE
TAMARISK WAY
FERRING
WORTHING
BN12 5ER

Drawing Title
PROPOSED COLOURED SITE
PLAN AND VISUALISATIONS

Scale
1:100.

AL AI

Date
DECEMBER 2018

Drawn By
KAJ.

Drawing Number
998/07.

Revision