



Existing photos of pond

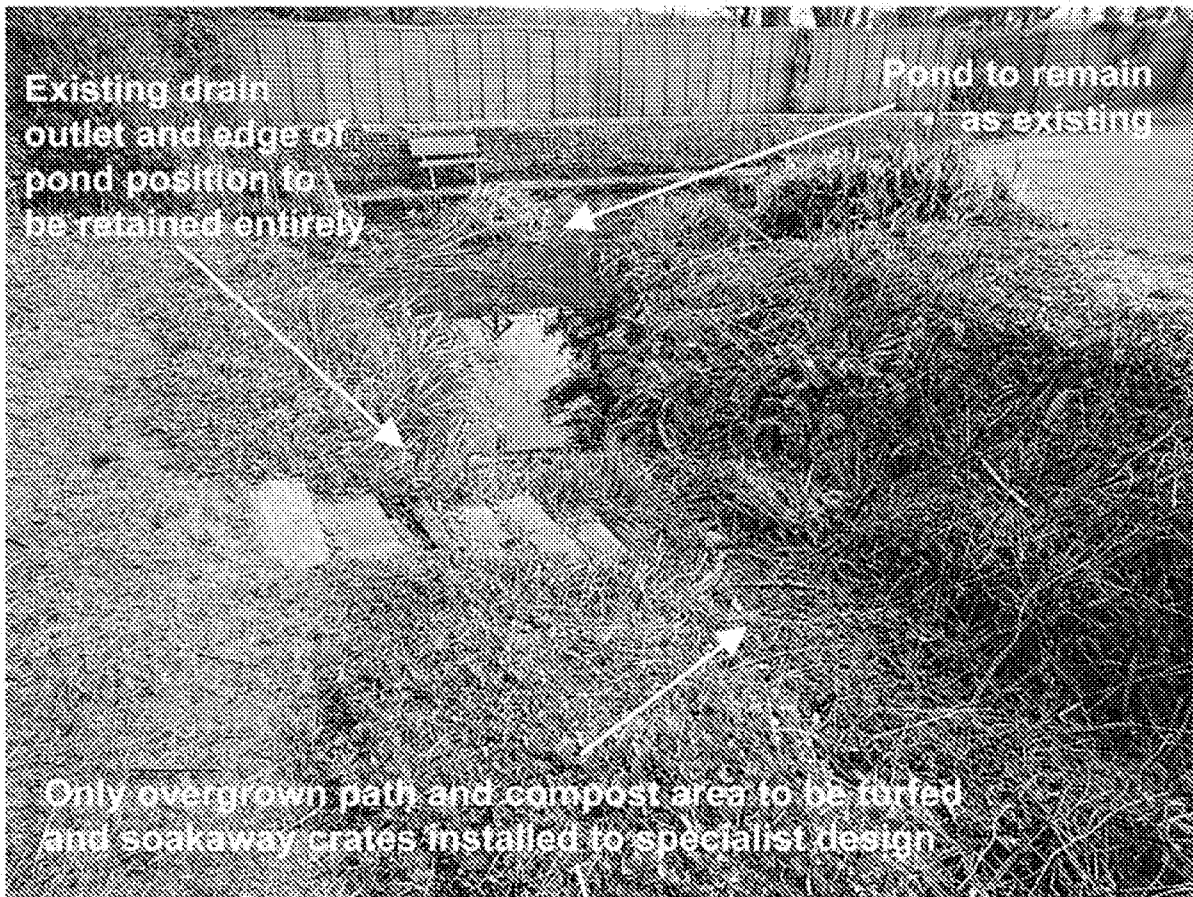

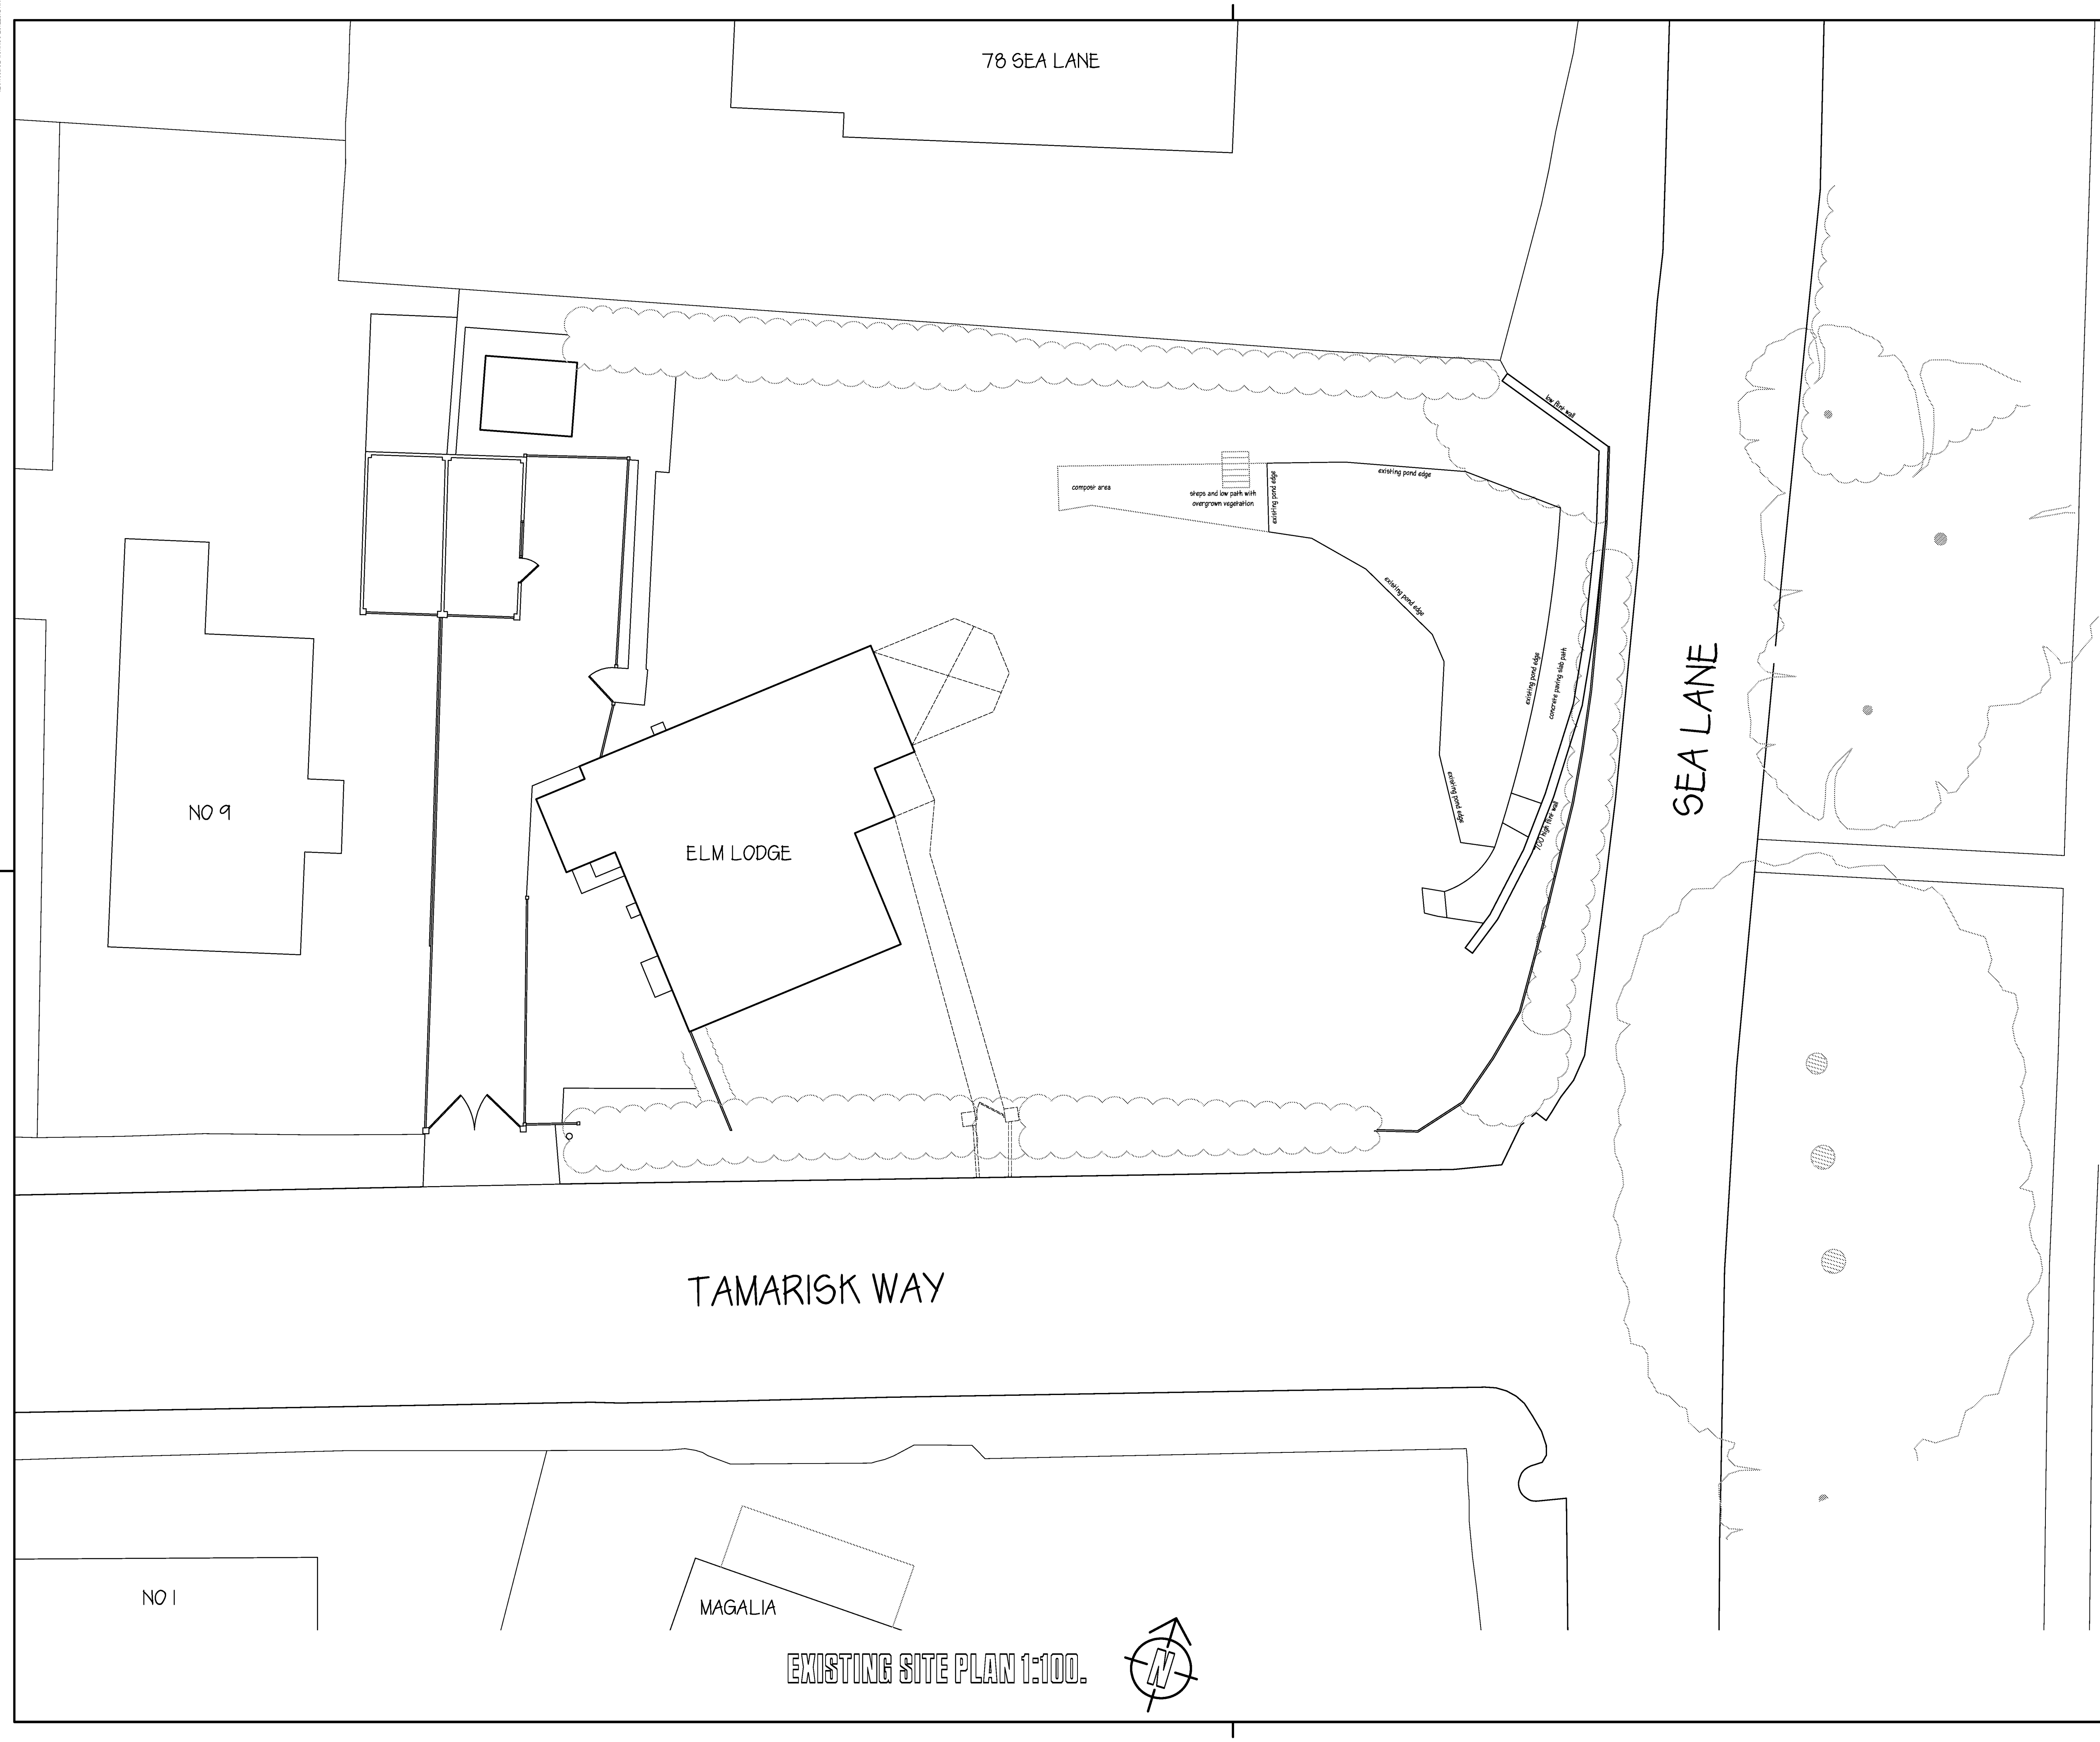

Contractor/Clients must verify all dimensions on site before setting out, commencing work or making any drawings. If in doubt, ask.

This drawing and design is copyright and should not be reproduced without consent.

© Copyright (Malcolm Jenkins Associates)

Notes

1. This drawing must be read in conjunction with all the relevant details for this project.
2. All work is to comply with the current requirements of the Building Regulations and allied legislation.
3. No work is to extend over adjoining properties without express instructions. Adjacent properties and boundaries are shown for indicative illustrative purposes only based on information provided by client and Ordnance Survey.
4. All contractors/sub-contractors must ensure that they have the latest issue drawings and details before commencing work on site.
5. Figured dimensions take preference over scaled drawings. Large scale drawings take preference over smaller scale drawings.
6. All materials are to be used and installed in strict compliance with manufacturers recommendations.
7. Ordnance Survey map reproduced under Crown Copyright Licence No. 100005774

Scale: 1:100

0 1m 2m 3m 4m 5m 6m 7m 8m

A		
	DATE	REVISIONS

MALCOLM JENKINS ASSOCIATES

■ CHARTERED ARCHITECTS ■
96 - 98 HIGH STREET, SHEPPERTON, MIDDLESEX
TEL: 01932 225344 ■ TW17 9BB ■ FAX: 01932 232441
info@malcolmjenkins.co.uk

Client

MR & MRS M JENKINS

Job Title


LAND ADJACENT TO:
ELM LODGE
TAMARISK WAY
FERRING
WORTHING
BN12 5ER

Drawing Title


EXISTING POND ACCESS
PLAN

Scale	1:100.	At	A1
Date	FEBRUARY 2019	Drawn By	KAJ.

Drawing Number	Revision
696/08.	

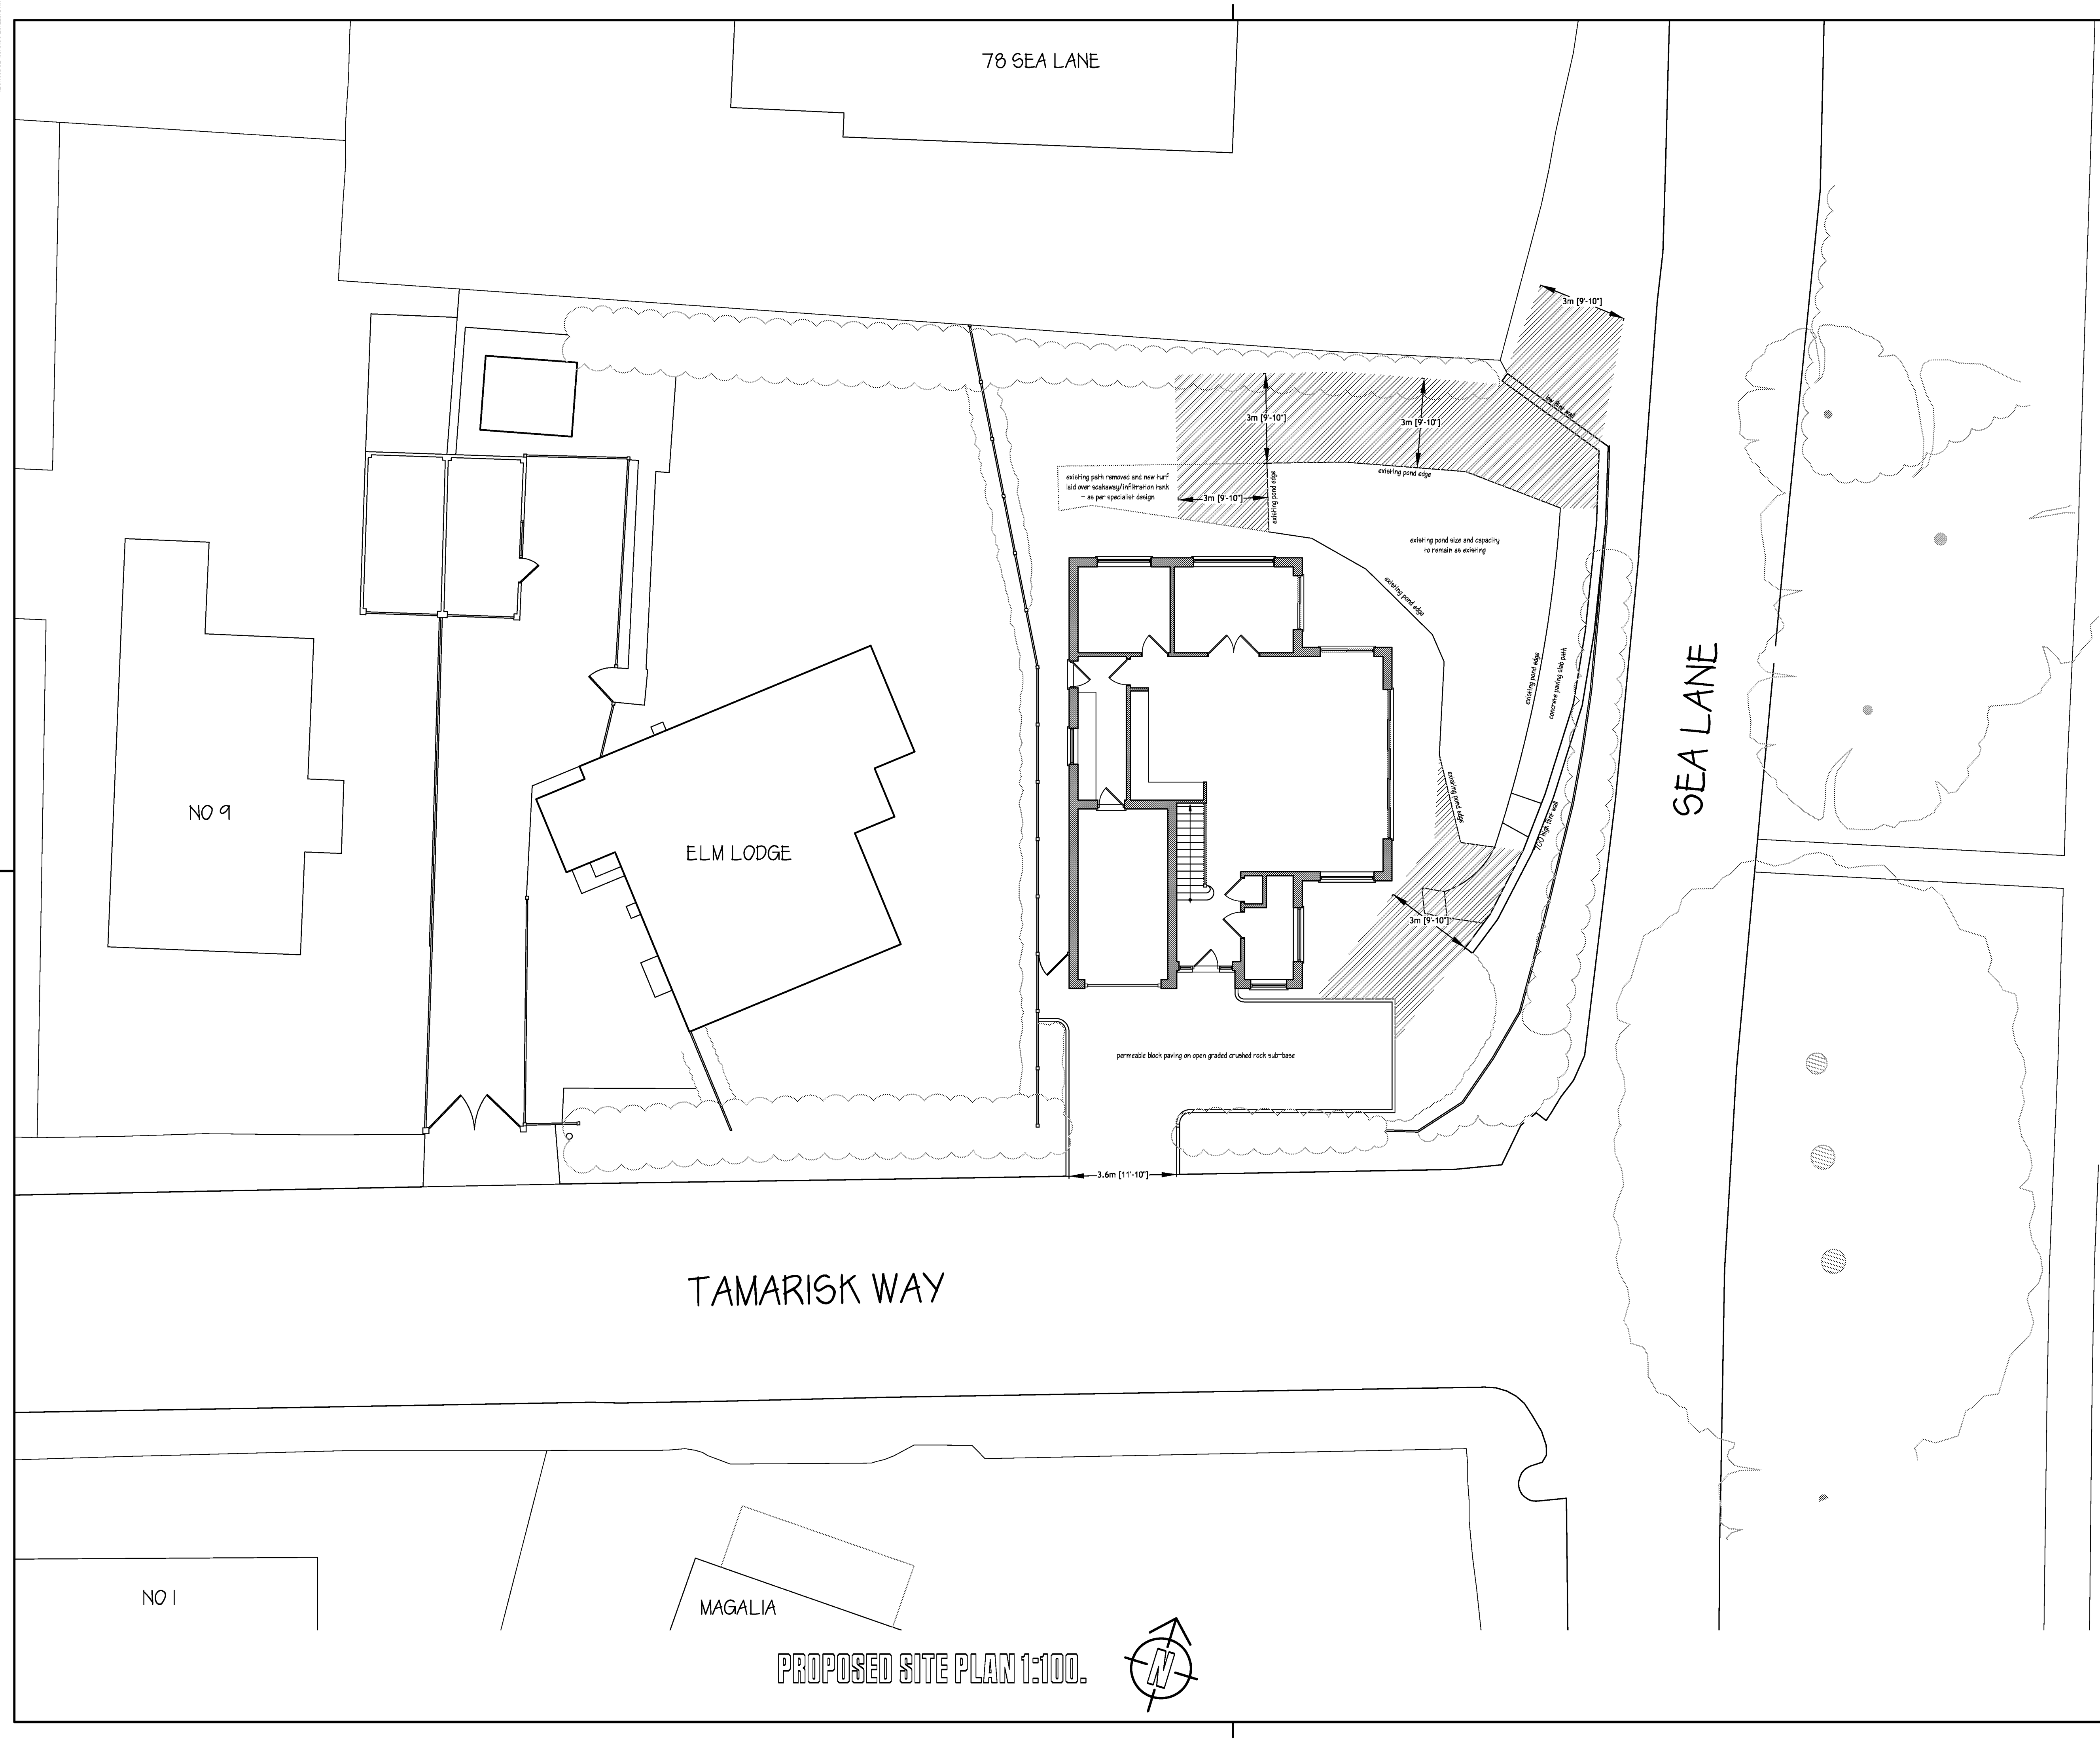

PROPOSED SITE PLAN 1:100.

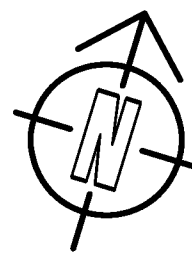


Contractor/Clients must verify all dimensions on site before setting out, commencing work or making any drawings. If in doubt, ask.

This drawing and design is copyright and should not be reproduced without consent.

© Copyright (Malcolm Jenkins Associates)


Notes

1. This drawing must be read in conjunction with all the relevant details for this project.
2. All work is to comply with the current requirements of the Building Regulations and allied legislation.
3. No work is to extend over adjoining properties without express instructions. Adjacent properties and boundaries are shown for indicative illustrative purposes only based on information provided by client and Ordnance Survey.
4. All contractors/sub-contractors must ensure that they have the latest issue drawings and details before commencing work on site.
5. Figured dimensions take preference over scaled drawings. Large scale drawings take preference over smaller scale drawings.
6. All materials are to be used and installed in strict compliance with manufacturers recommendations.
7. Ordnance Survey map reproduced under Crown Copyright Licence No. 100005774

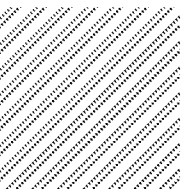

Hatched area denotes proposed access easement for future pond maintenance of at least 3 metres.

Scale: 1:100

 

REVISIONS	
DATE	REVISIONS

MALCOLM JENKINS ASSOCIATES



■ CHARTERED ARCHITECTS ■
96 - 98 HIGH STREET, SHEPPERTON, MIDDLESEX
TEL: 01932 225344 ■ TW17 9BB ■ FAX: 01932 232441
info@malcolmjenkins.co.uk

Client **MR & MRS M JENKINS**

Job Title **LAND ADJACENT TO:
ELM LODGE
TAMARISK WAY
FERRING
WORTHING
BN12 5ER**

Drawing Title **PROPOSED POND ACCESS
PLAN**

Scale 1:100.	At A1
Date FEBRUARY 2019	Drawn By KAJ.
Drawing Number 696/09.	Revision

PROPOSED INDICATIVE PART
FOUNDATION SECTION DETAIL 1:50.

