



Wilson Contract
Services Ltd

tel: 01924 256826
wilsoncontracts.co.uk

PAGE 1 OF 4

ASDA

EXTERNAL SIGNAGE

Petrol filling station canopy

28th November 2018 (Rev C)



NEW PFS CONCEPT
FERRING
LITTLEHAMPTON ROAD
FERRING
BN12 6PN

138782 (Rev C)
28/11/18 - SRL


Site Plan



Wilson Contract
Services Ltd

tel: 01924 256826
wilsoncontracts.co.uk

PAGE 2 OF 4

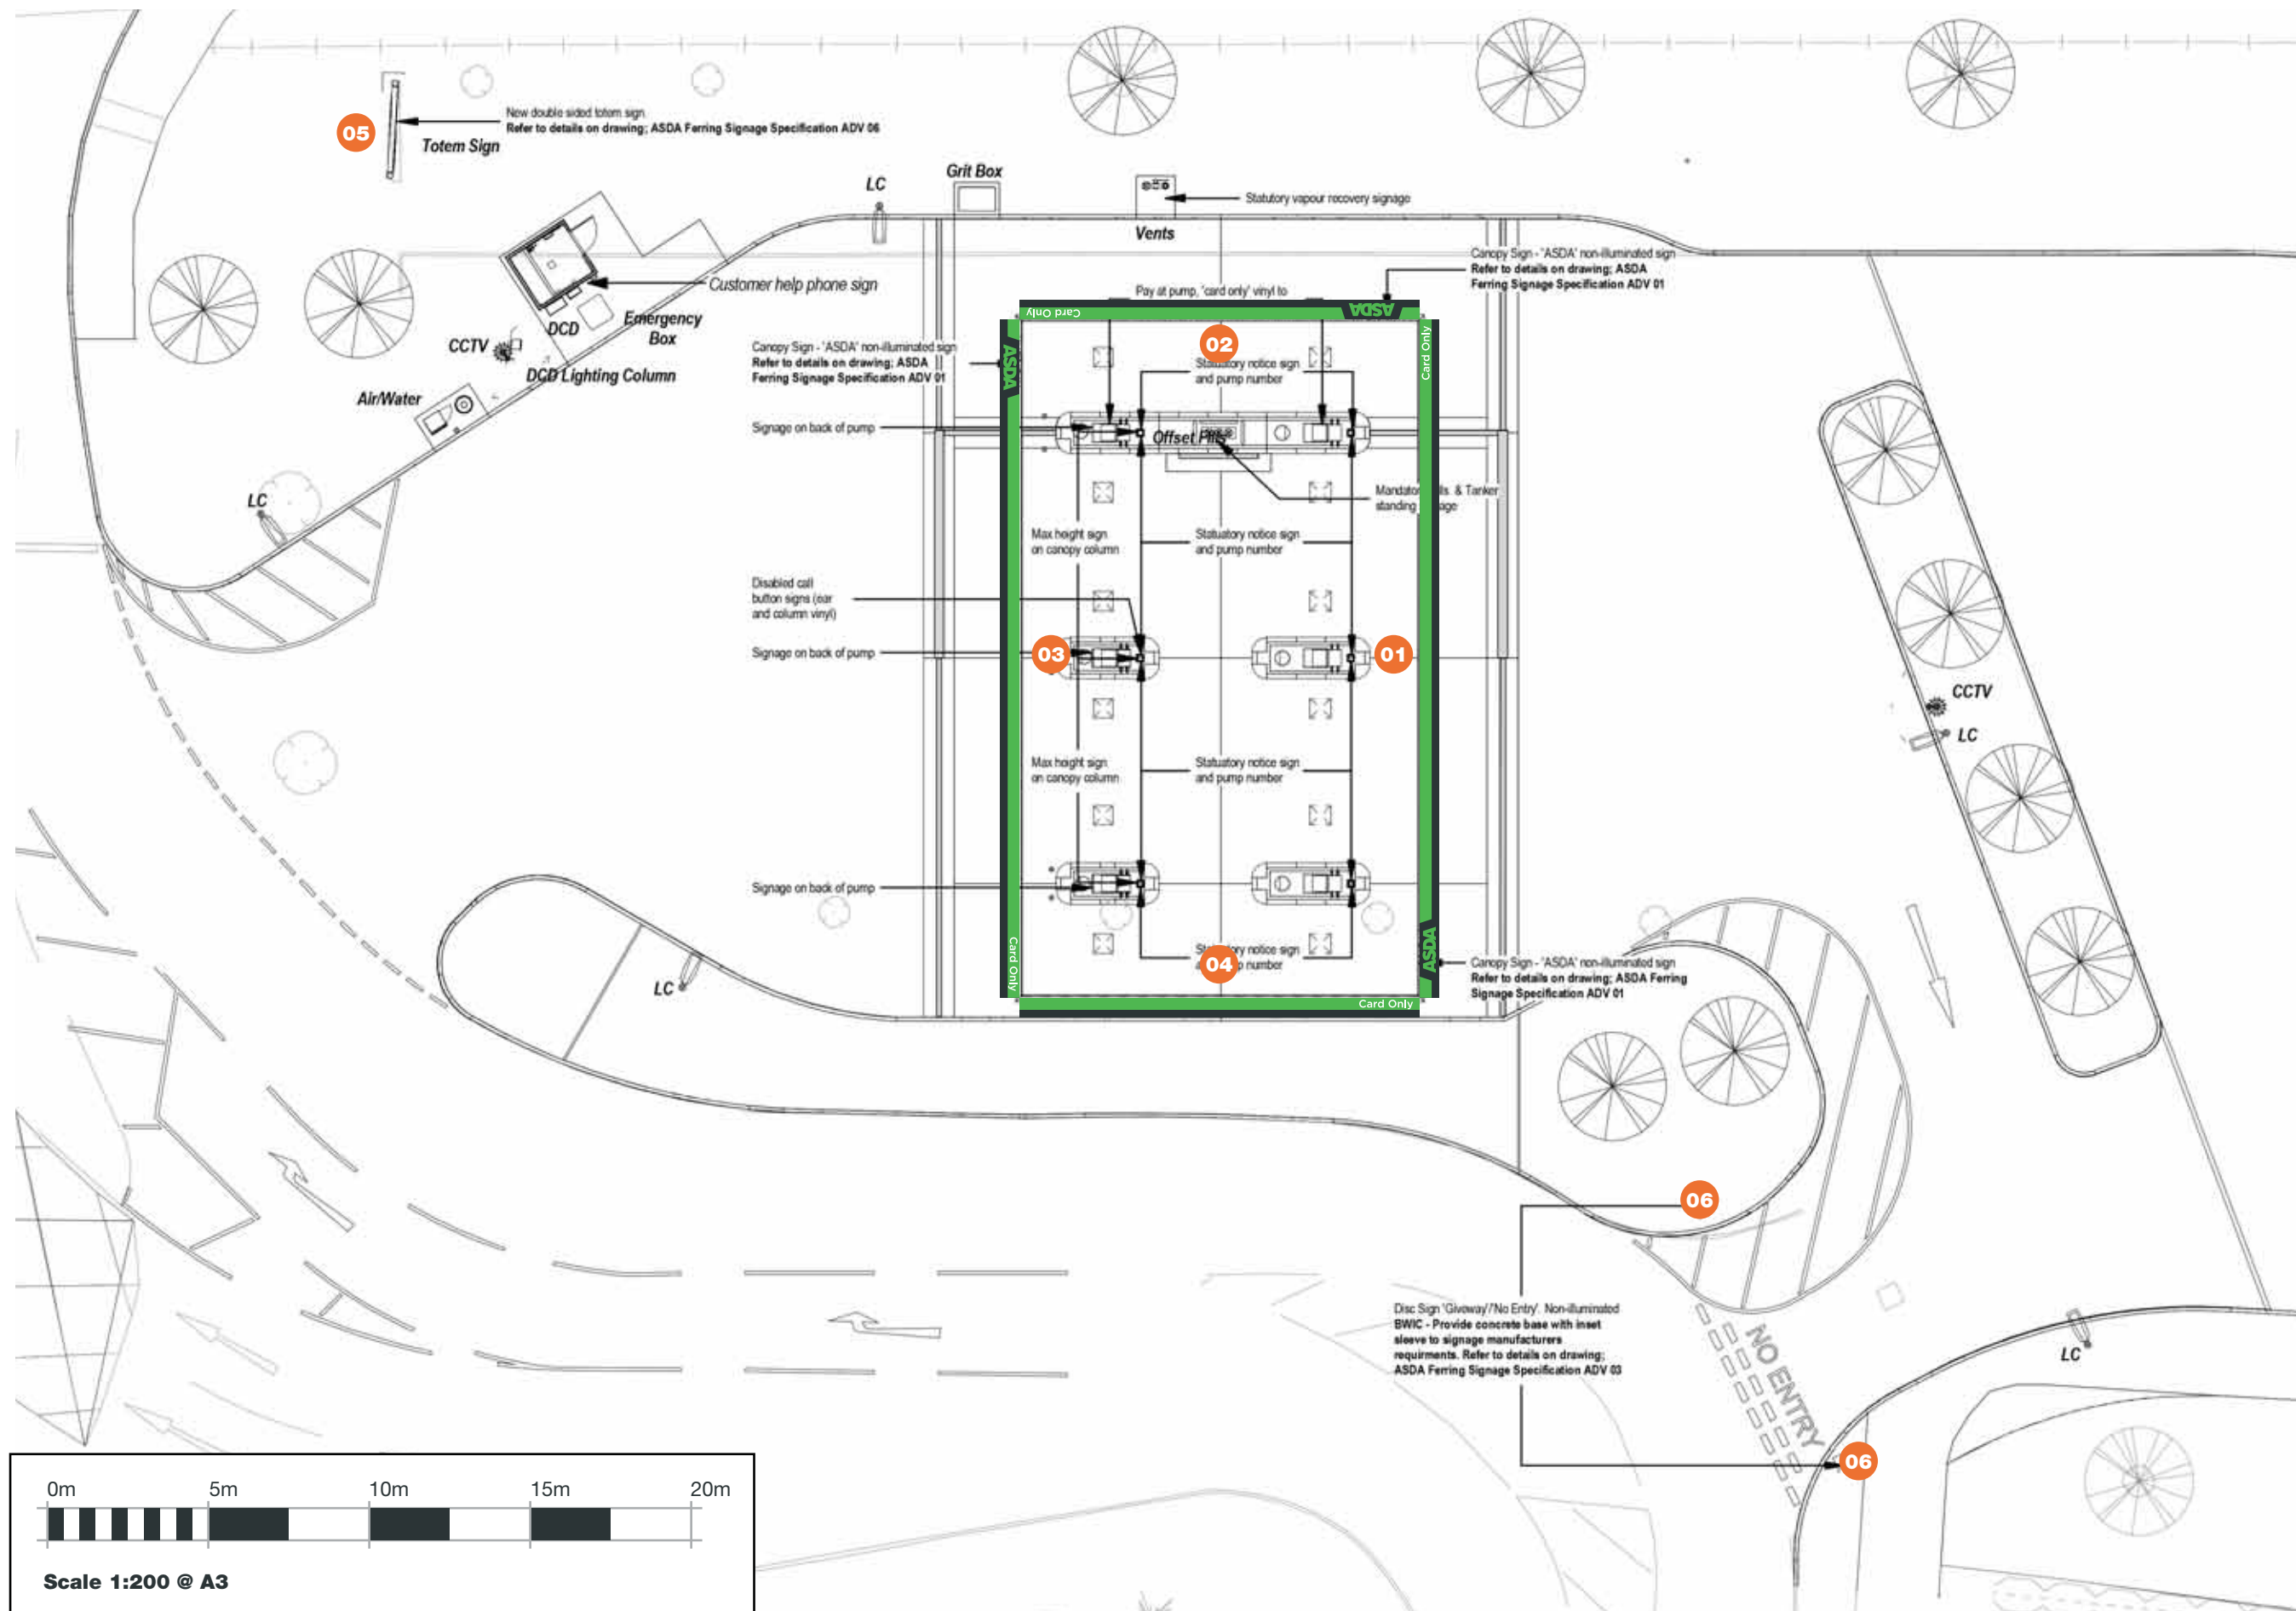

ASDA


**NEW PFS CONCEPT
FERRING**
LITTLEHAMPTON ROAD
FERRING
BN12 6PN

138782 (Rev C)
28/11/18 - SRL

Proposed Canopy Signage (Non illuminated)




Wilson Contract Services Ltd
tel: 01924 256826
wilsoncontracts.co.uk

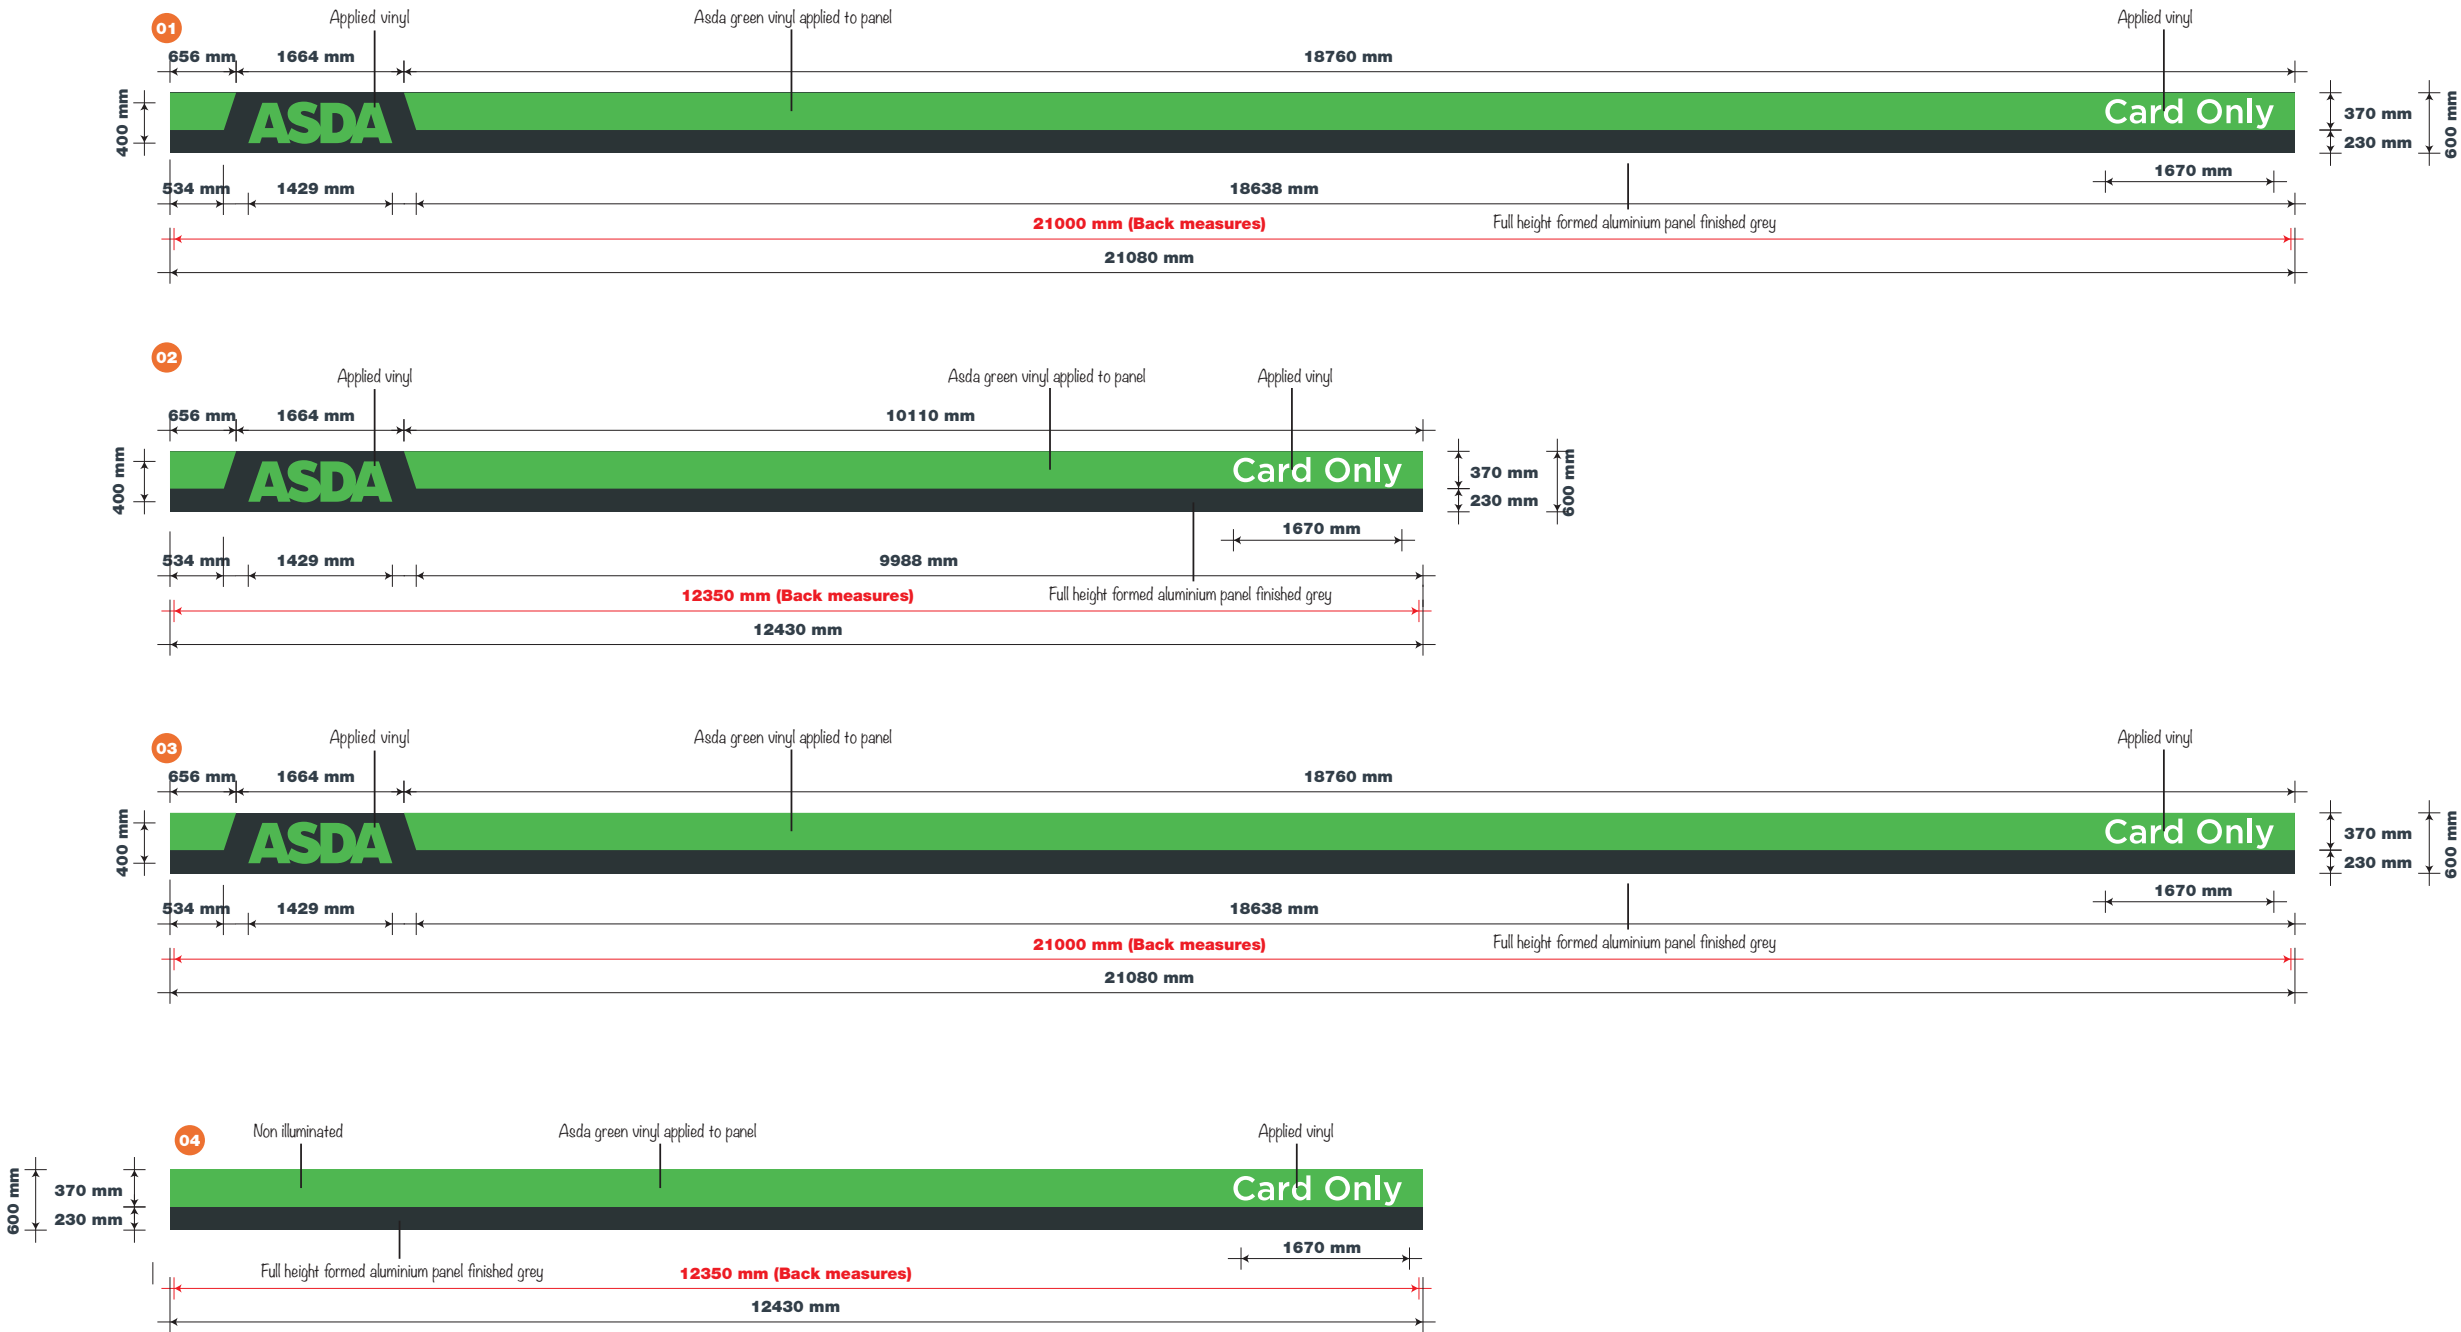

NEW PFS CONCEPT
FERRING
LITTLEHAMPTON ROAD
FERRING
BN12 6PN



138782 (Rev C)
28/11/18 - SRL

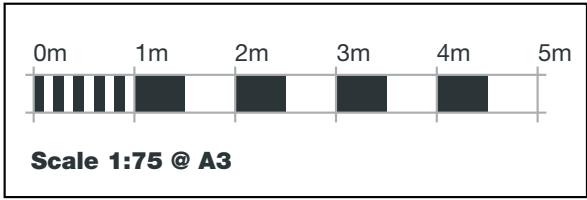

Proposed Signage

05 1No.


Totem Sign - ADV 06 Scale: 1:50

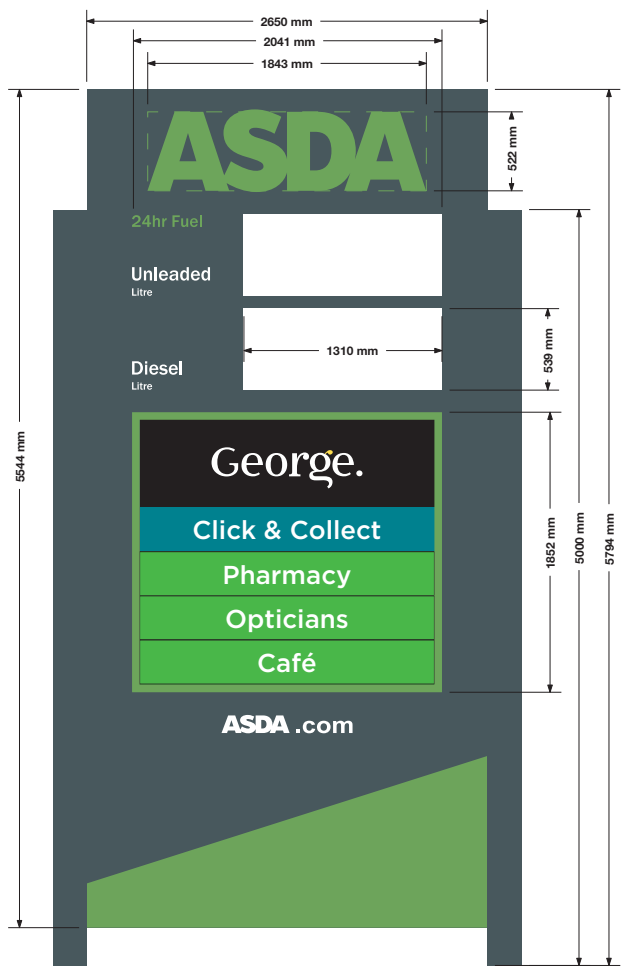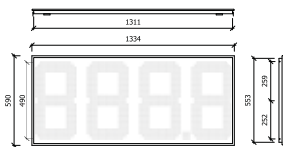

06 2No.

General Sign - ADV 03 Scale: 1:20

No Entry & Give Way Signs
Signs Material:
Stainless steel post [316 grade] 76.1 dia with Rototek disc and vinyl applied graphics
Colour specification:
Cromadex MS122E

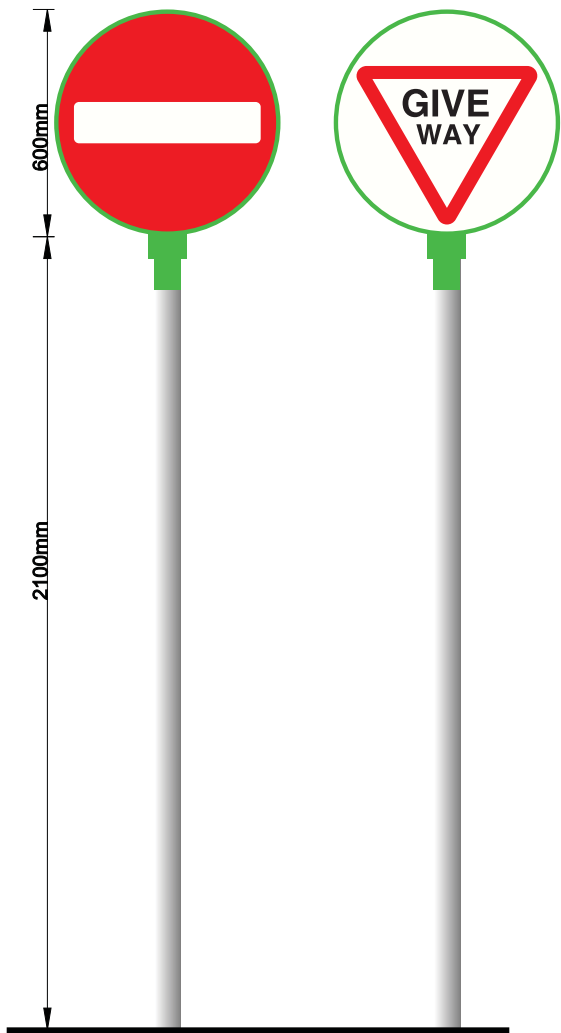


Wilson Contract Services Ltd

tel: 01924 256826
wilsoncontracts.co.uk



Scale 1:50 @ A3

 

Scale 1:20 @ A3



NEW PFS CONCEPT
FERRING
LITTLEHAMPTON ROAD
FERRING
BN12 6PN

138782 (Rev C)
28/11/18 - SRL