
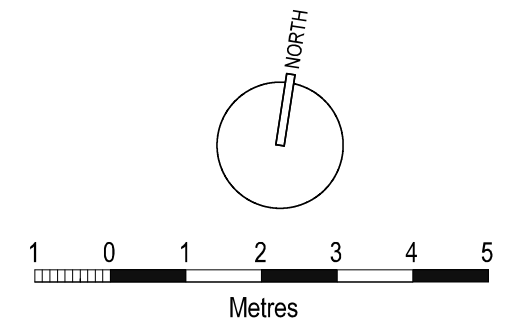


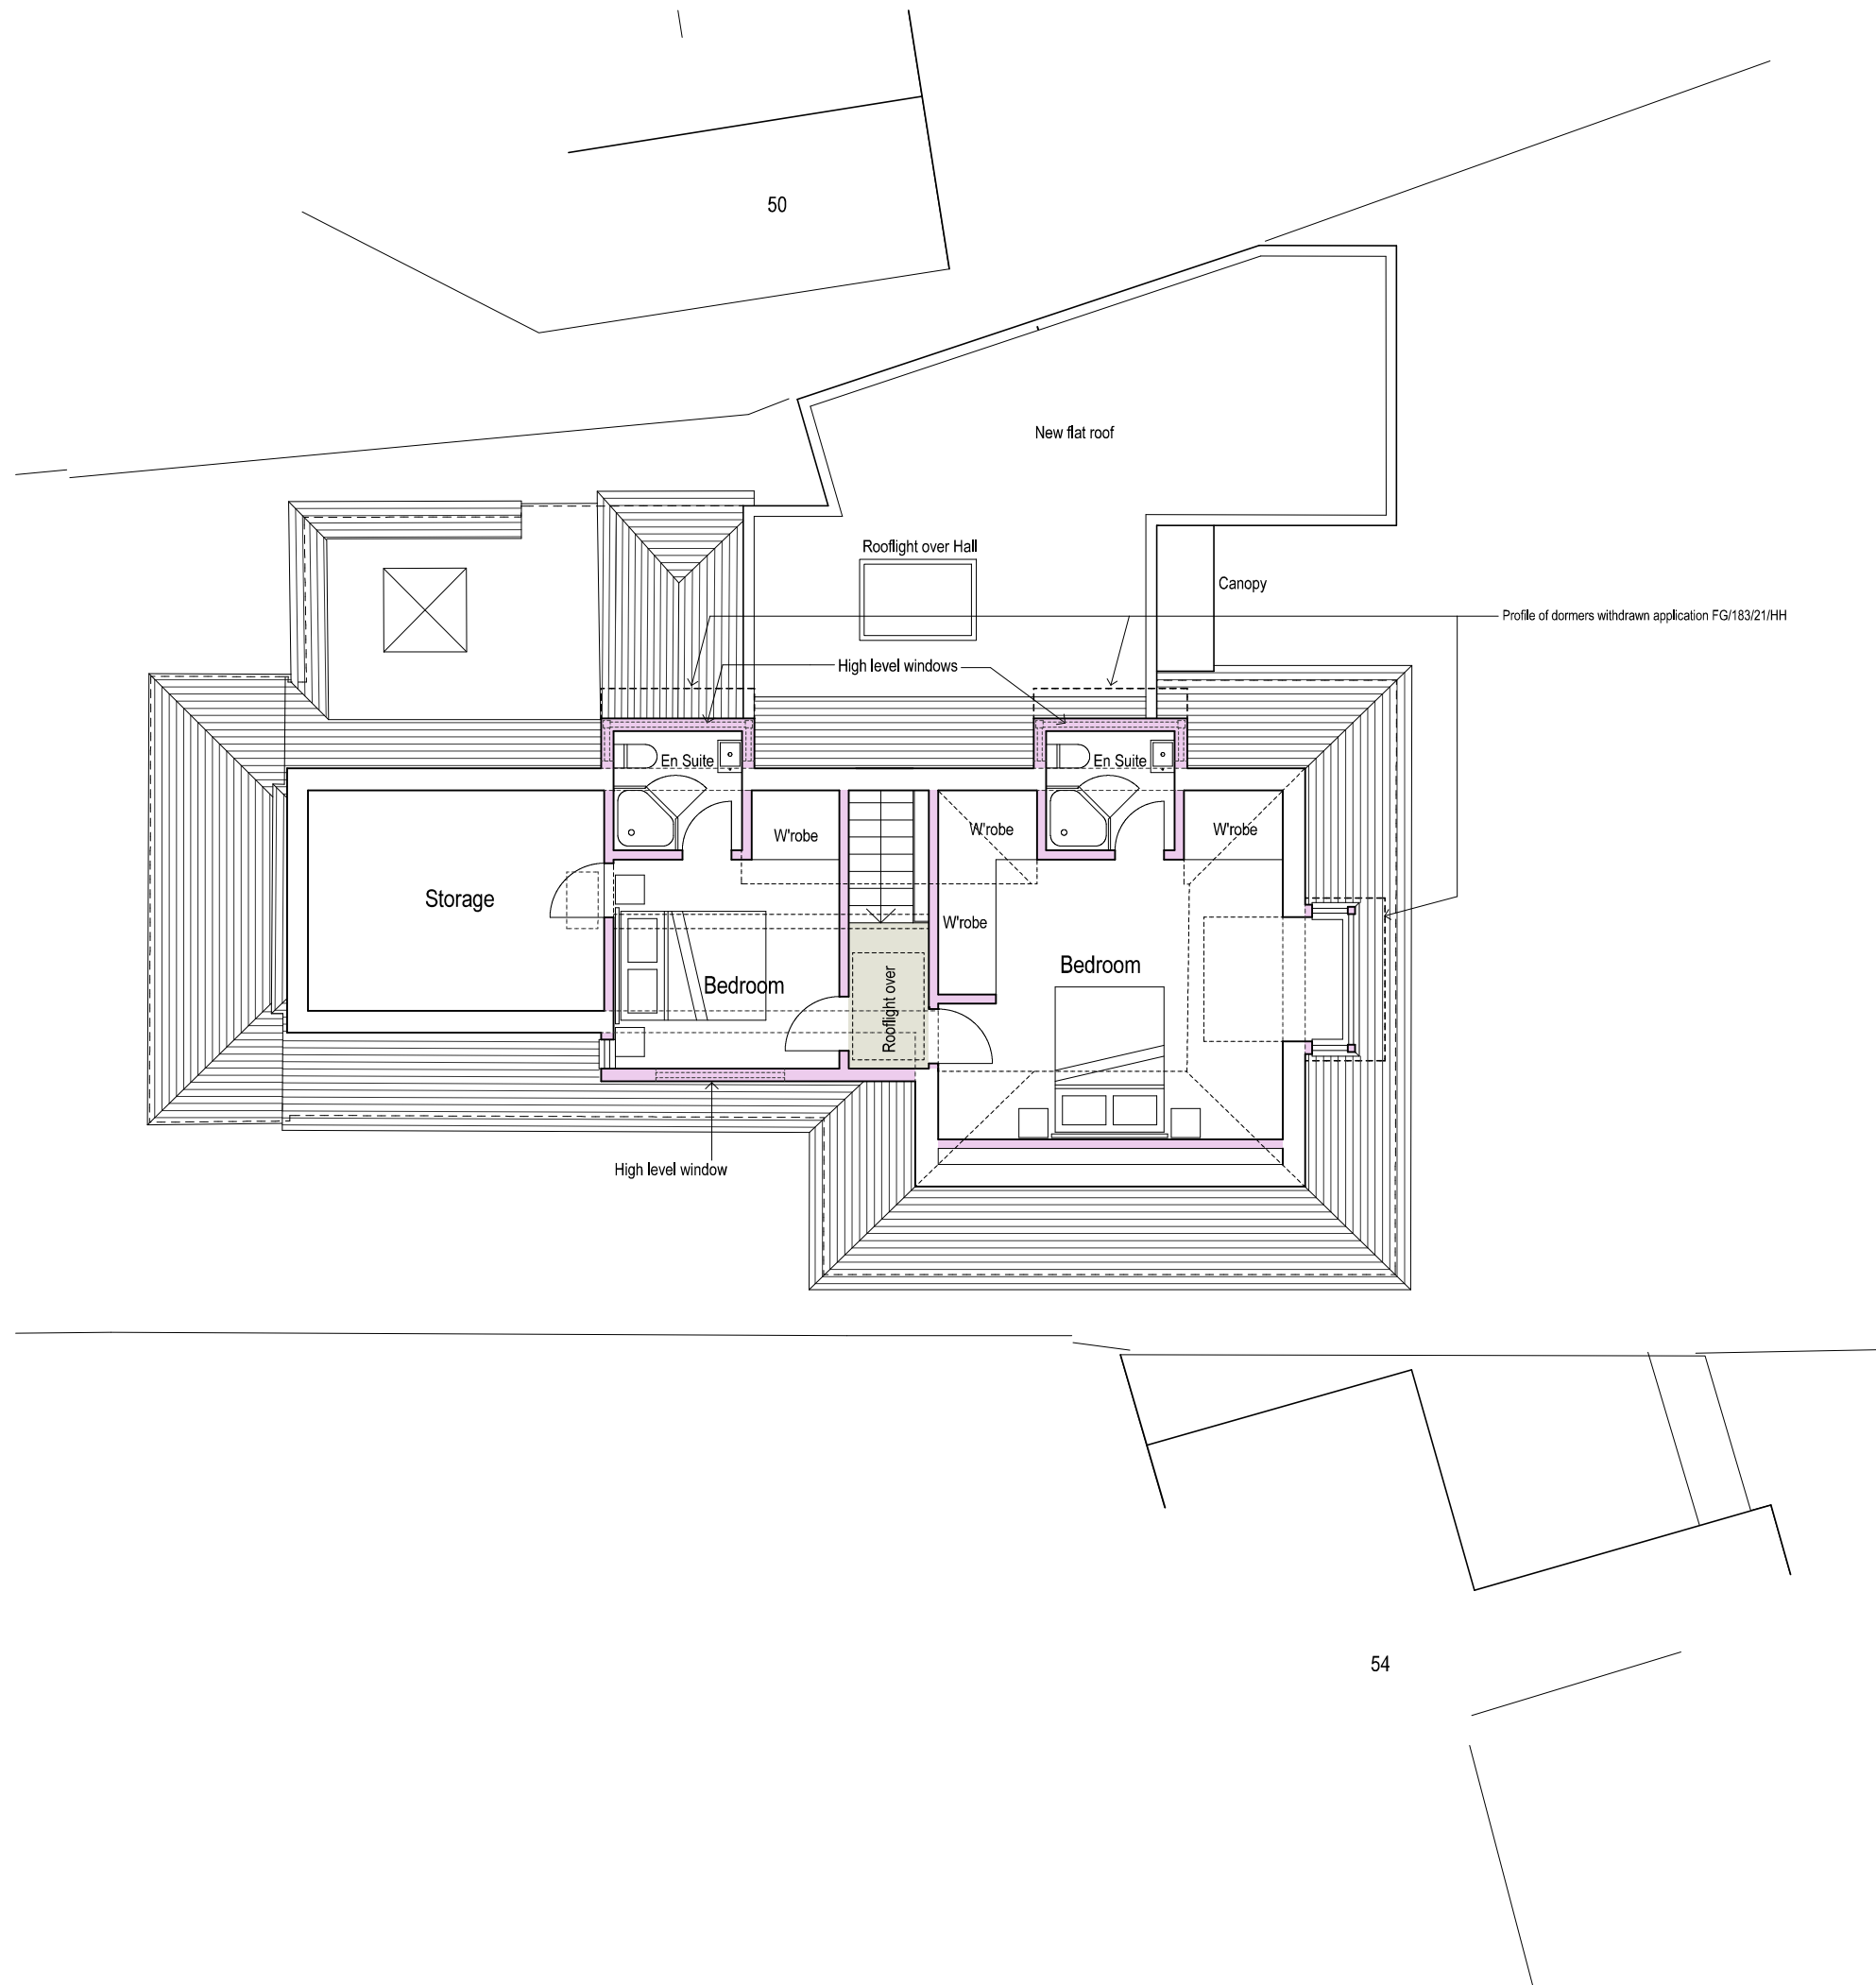

B	13/12/21	Dormer, Bedroom 1, amended.
A	30/11/21	Dormer windows reduced in size
Revisions		
PROJECT		

52 Ocean Drive
Ferring

DRAWING
First Floor Plan
as Proposed

SCALE DATE DRG No
1:100@A3 Aug 2021 2111/C03B

Glenn Curran MCIAT

ARCHITECTURAL DESIGN + TECHNOLOGY
THE STUDIO 19 UPPER WEST DRIVE FERRING WEST SUSSEX BN12 5RG
T 01903 248787 M 07505 306875 E INFO@GLENNCURRAN.CO.UK