

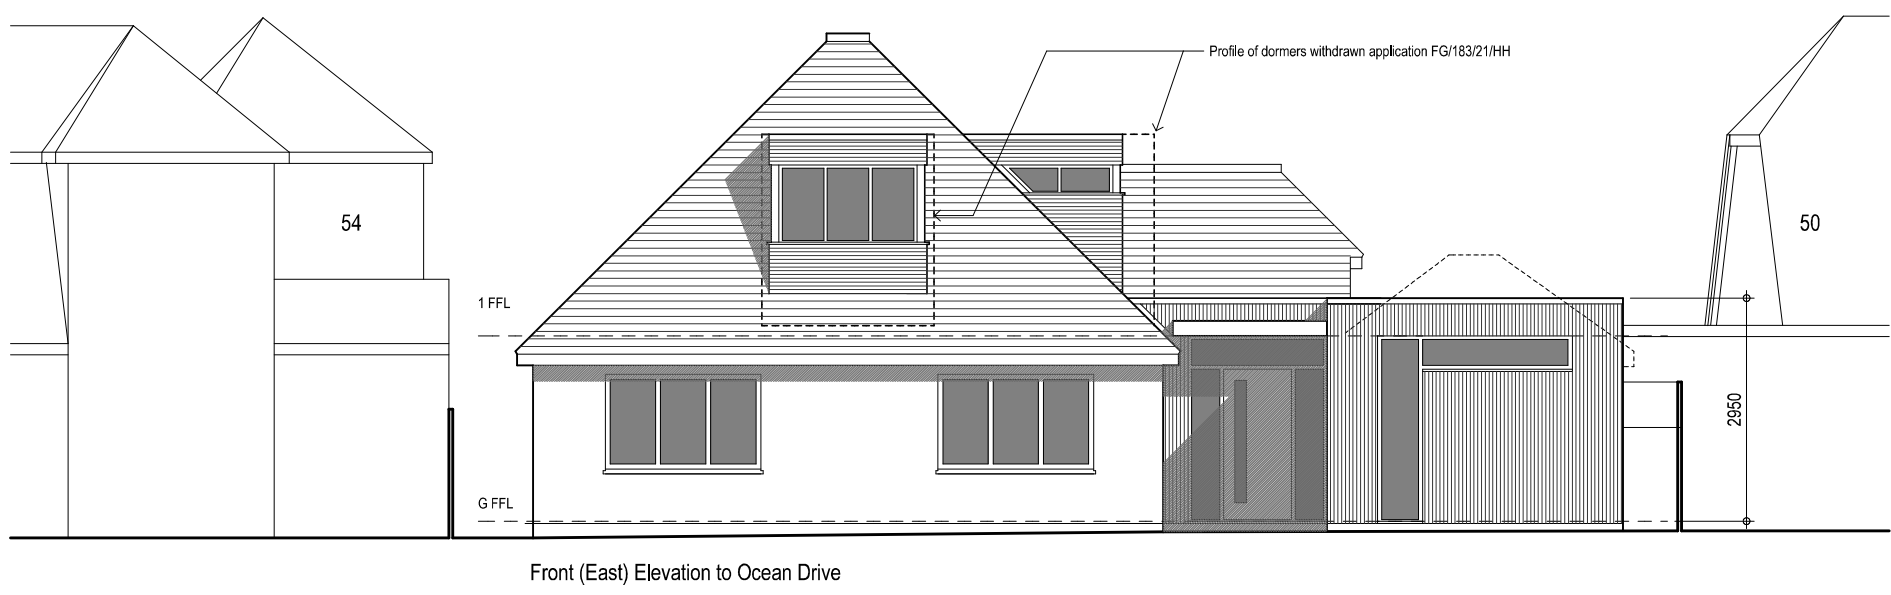


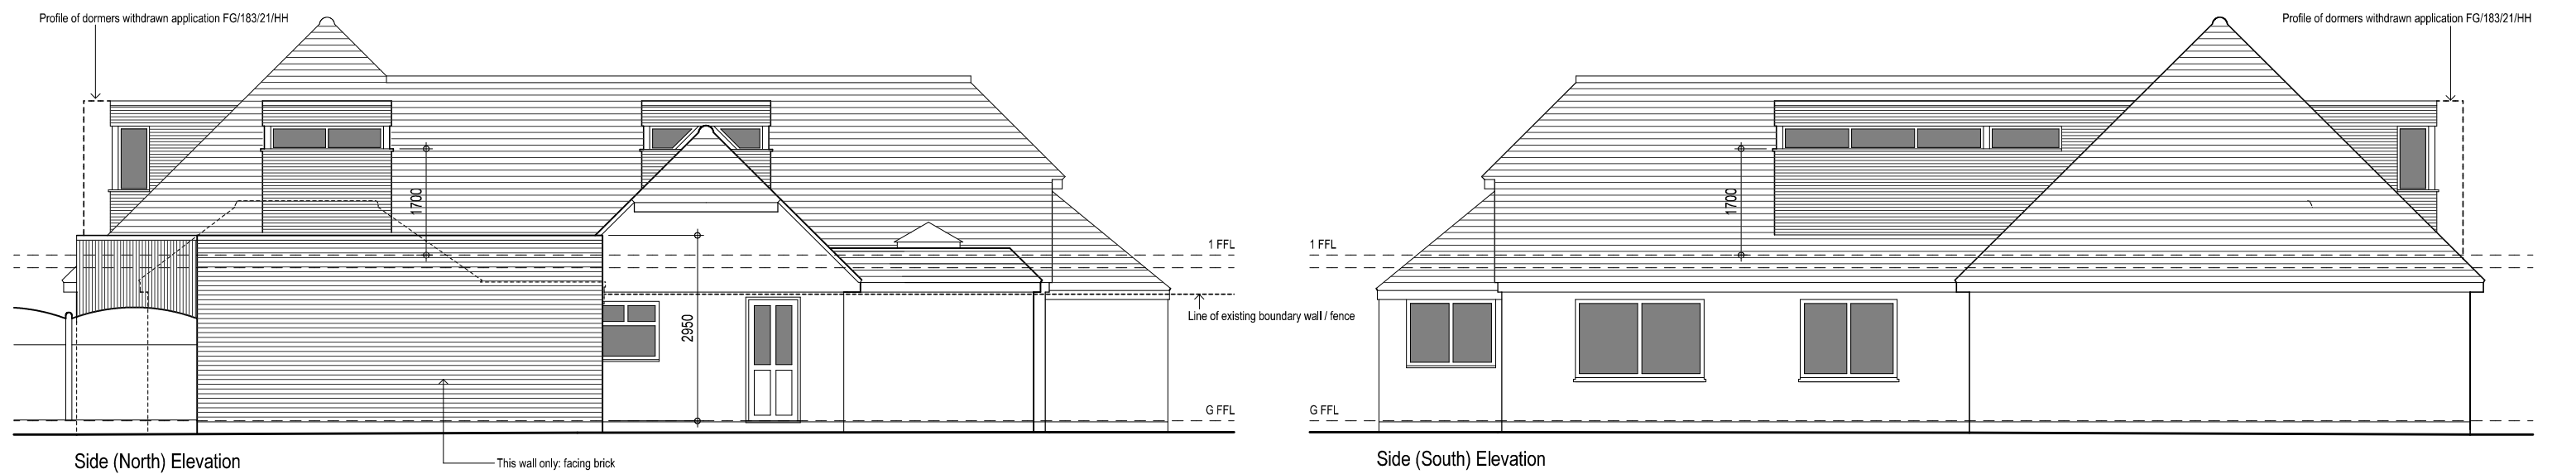

- External Finishes**
- | | |
|------------------------------|---------------------------------------|
| New ground floor walls: | Stained timber cladding |
| Existing ground floor walls: | Painted brickwork, or coloured render |
| New dormer walls: | Stained timber cladding |
| New flat roofs: | Lead grey single ply membrane |
| New door & window frames: | Mid grey colour coated aluminium |

 

B	13/12/21	Dormer, front elevation amended.
A	30/11/21	Dormer windows reduced in size

Revisions

PROJECT

52 Ocean Drive
Ferring

DRAWING

Elevations
as Proposed

SCALE	DATE	DRG No
1:100@A3	Aug 2021	2111/C04B

Glenn Curran MCIAT

ARCHITECTURAL DESIGN + TECHNOLOGY
THE STUDIO 19 UPPER WEST DRIVE FERRING WEST SUSSEX BN12 5RG
T 01903 248787 M 07905 366875 E INFO@GLENNCURRAN.CO.UK

