


THIS DRAWING IS THE PROPERTY OF FREE SPACE AND MUST NOT BE DIVULGED TO ANYONE, COPIED OR REPRODUCED, OR USED FOR MARKETING, ADVERTISING OR PROMOTION WITHOUT THE EXPRESS PERMISSION OF FREE SPACE.


ALL DIMENSIONS ARE TO BE CHECKED ON SITE AND NOT SCALED FROM THIS DRAWING. CONTRACTORS MUST VERIFY ALL DIMENSIONS ON SITE BEFORE SETTING OUT, COMMENCING WORK OR PREPARING SHOP DRAWINGS. ANY DISCREPANCIES ON THIS DRAWING TO BE REPORTED IMMEDIATELY FOR CLARIFICATION.

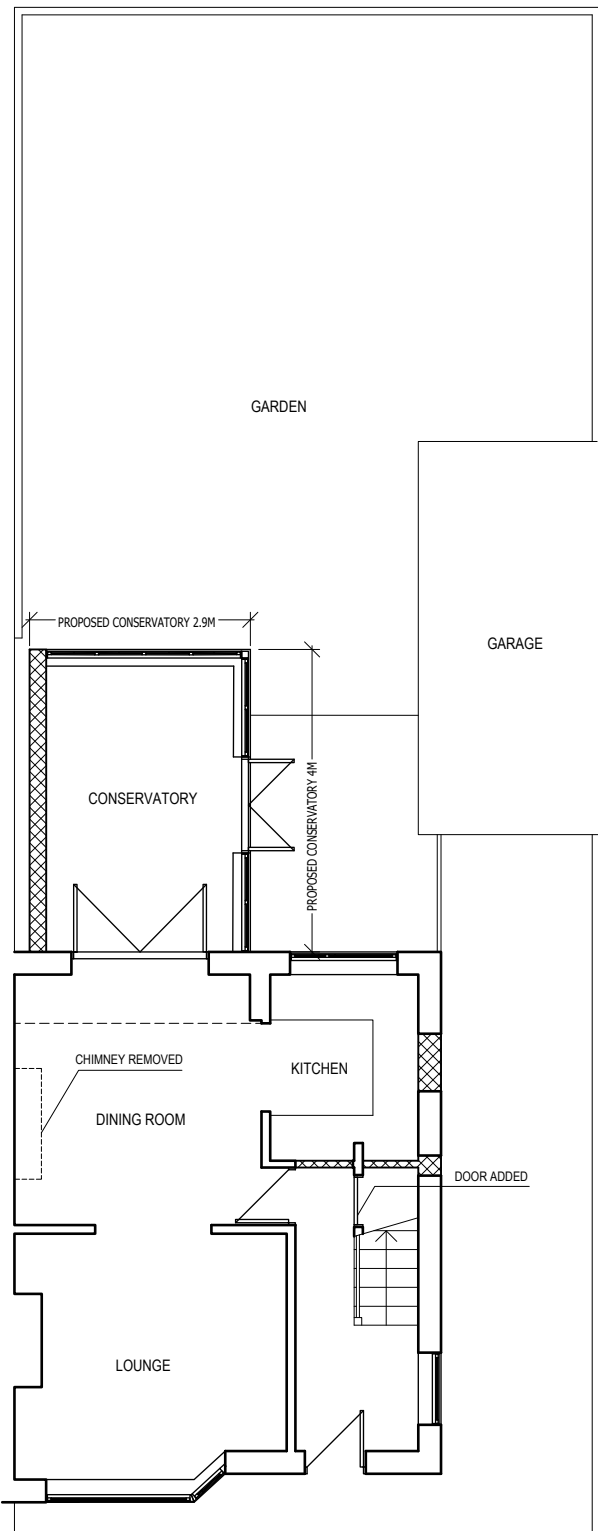


PROPOSED GROUND FLOOR PLAN
SCALE 1:100




PROPOSED (SOUTH) REAR ELEVATION
SCALE 1:100

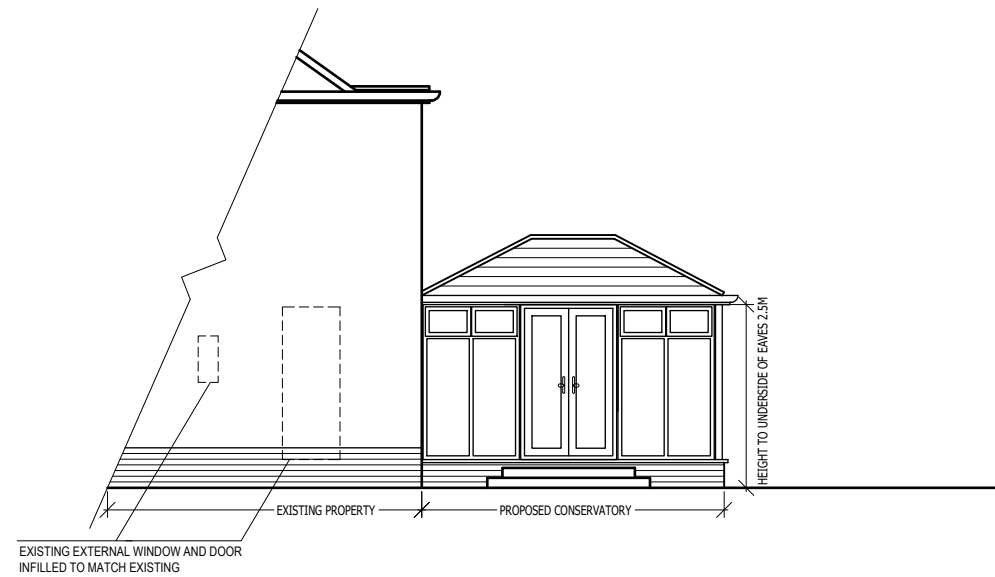


PROPOSED (WEST) SIDE ELEVATION
SCALE 1:100

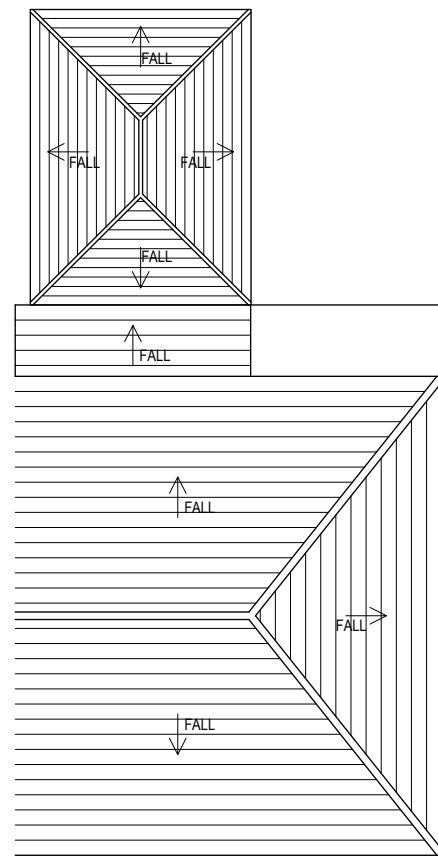

PROPOSED ROOF PLAN
SCALE 1:100

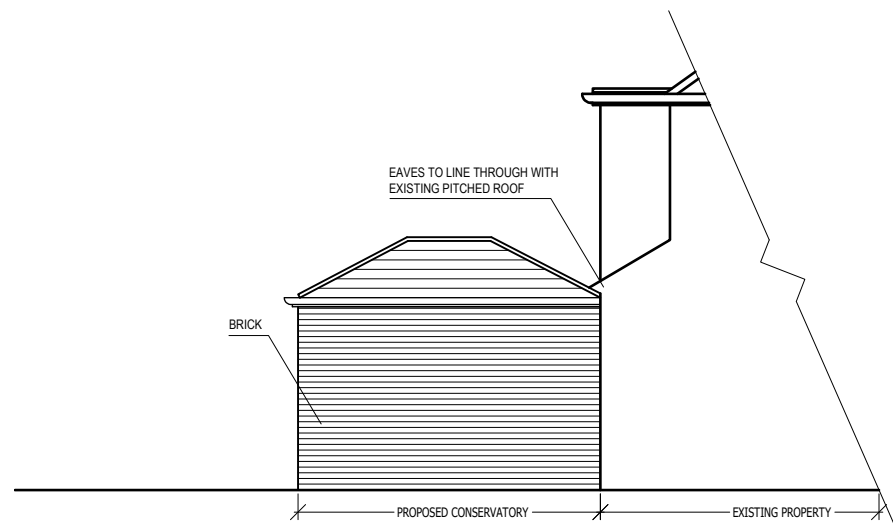

PROPOSED (EAST) SIDE ELEVATION
SCALE 1:100

 

Rev	Description	Date
-----	-------------	------

Client
JANE MARQUIS

Job title
HOME ALTERATIONS & CONSERVATORY
21 CLOVER LANE, FERRING, BN12 5LZ

Drawing title
PROPOSED PLANS & ELEVATIONS

Scale	Date	Drawn
1:100@A3	04-01-19	CM



Matthews Architectural Practice Ltd

Website - maptdesign.com
Facebook - [@maptdesign](https://www.facebook.com/maptdesign)
Email - craig@maptdesign.com

Drawing No
0016-003