


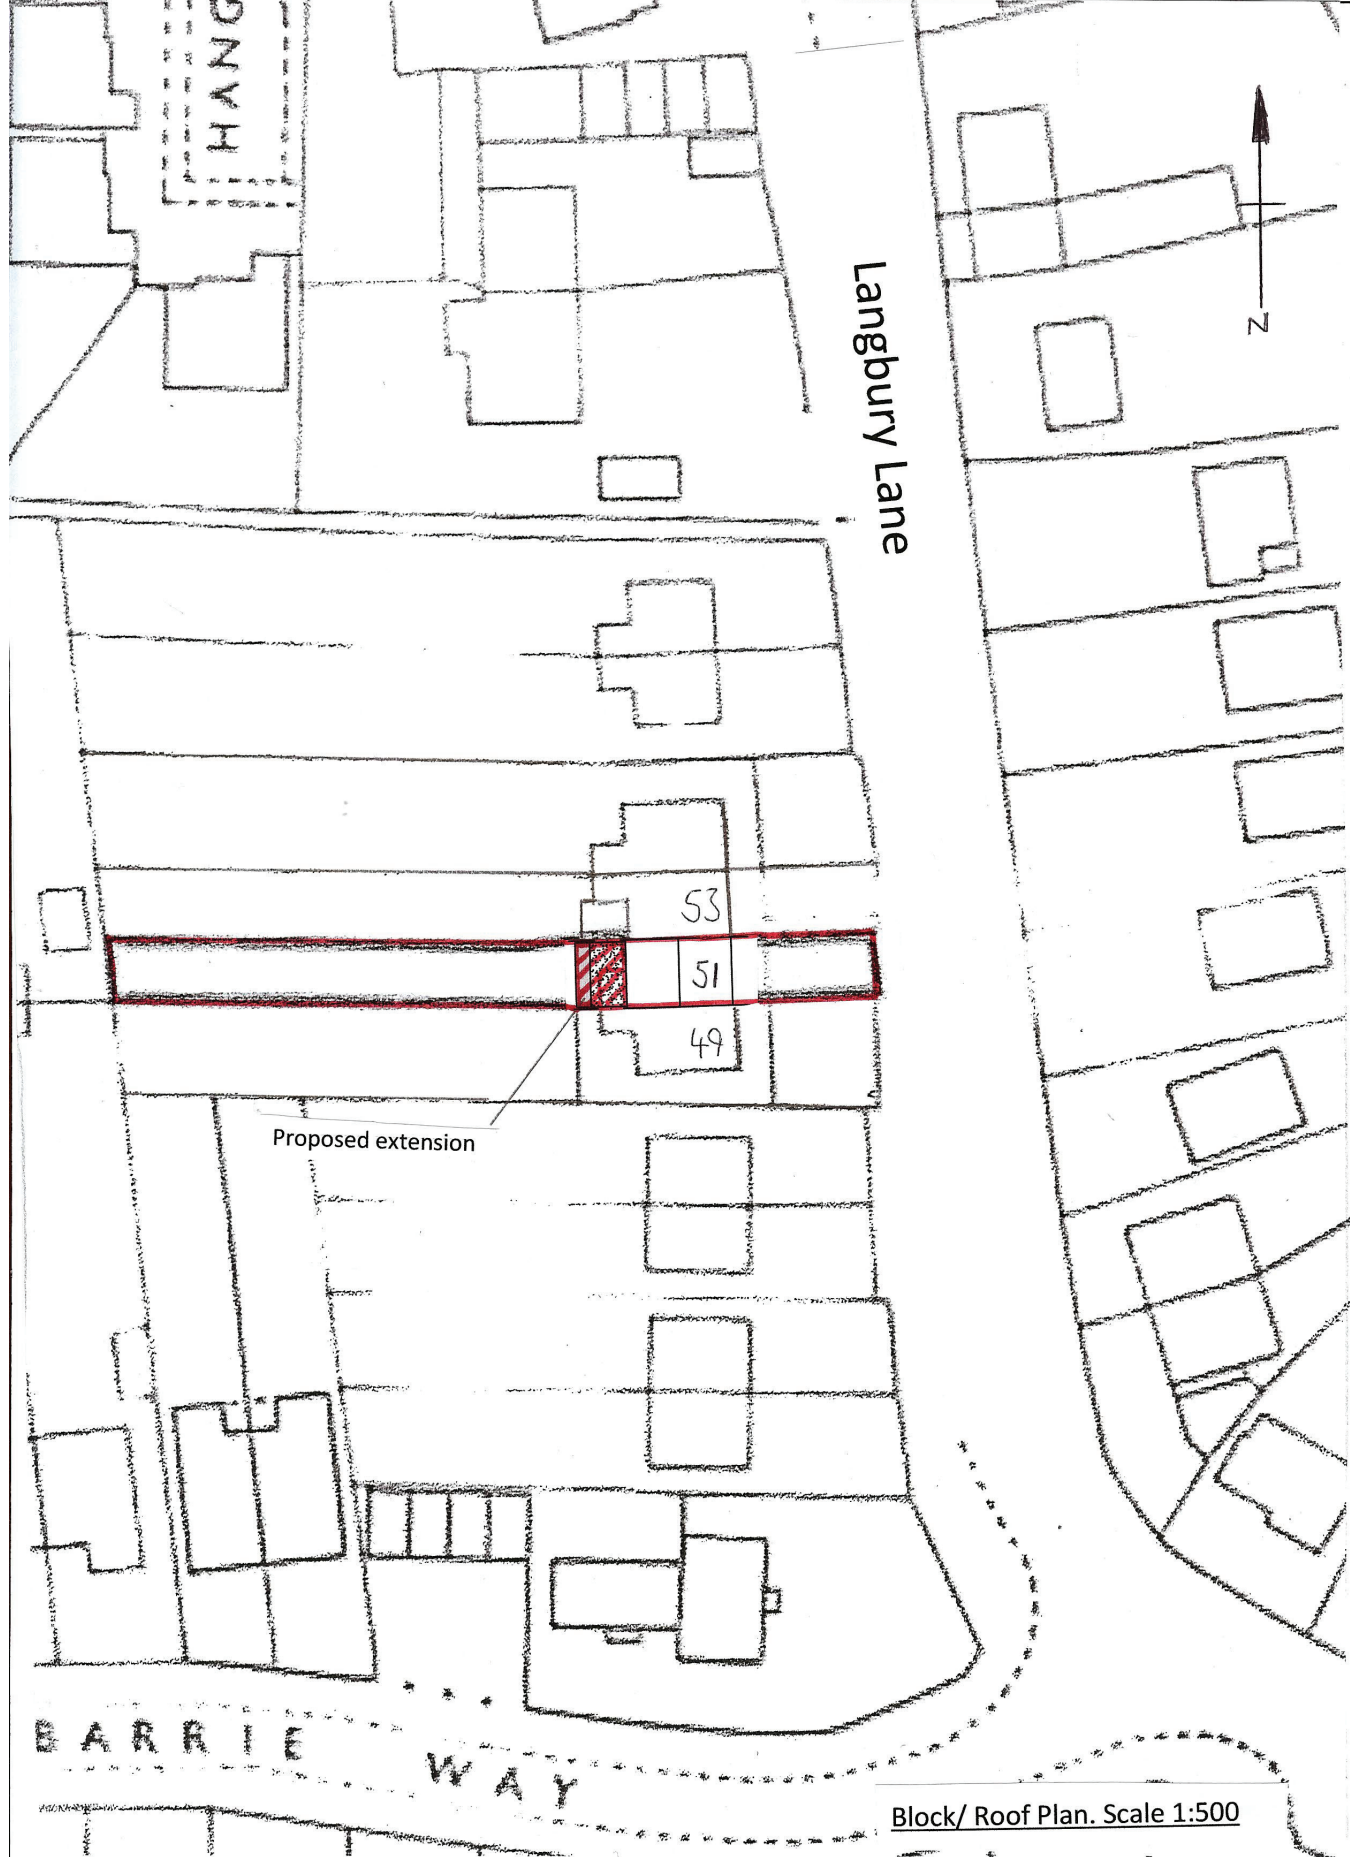

Block/ Roof Plan. Scale 1:500