


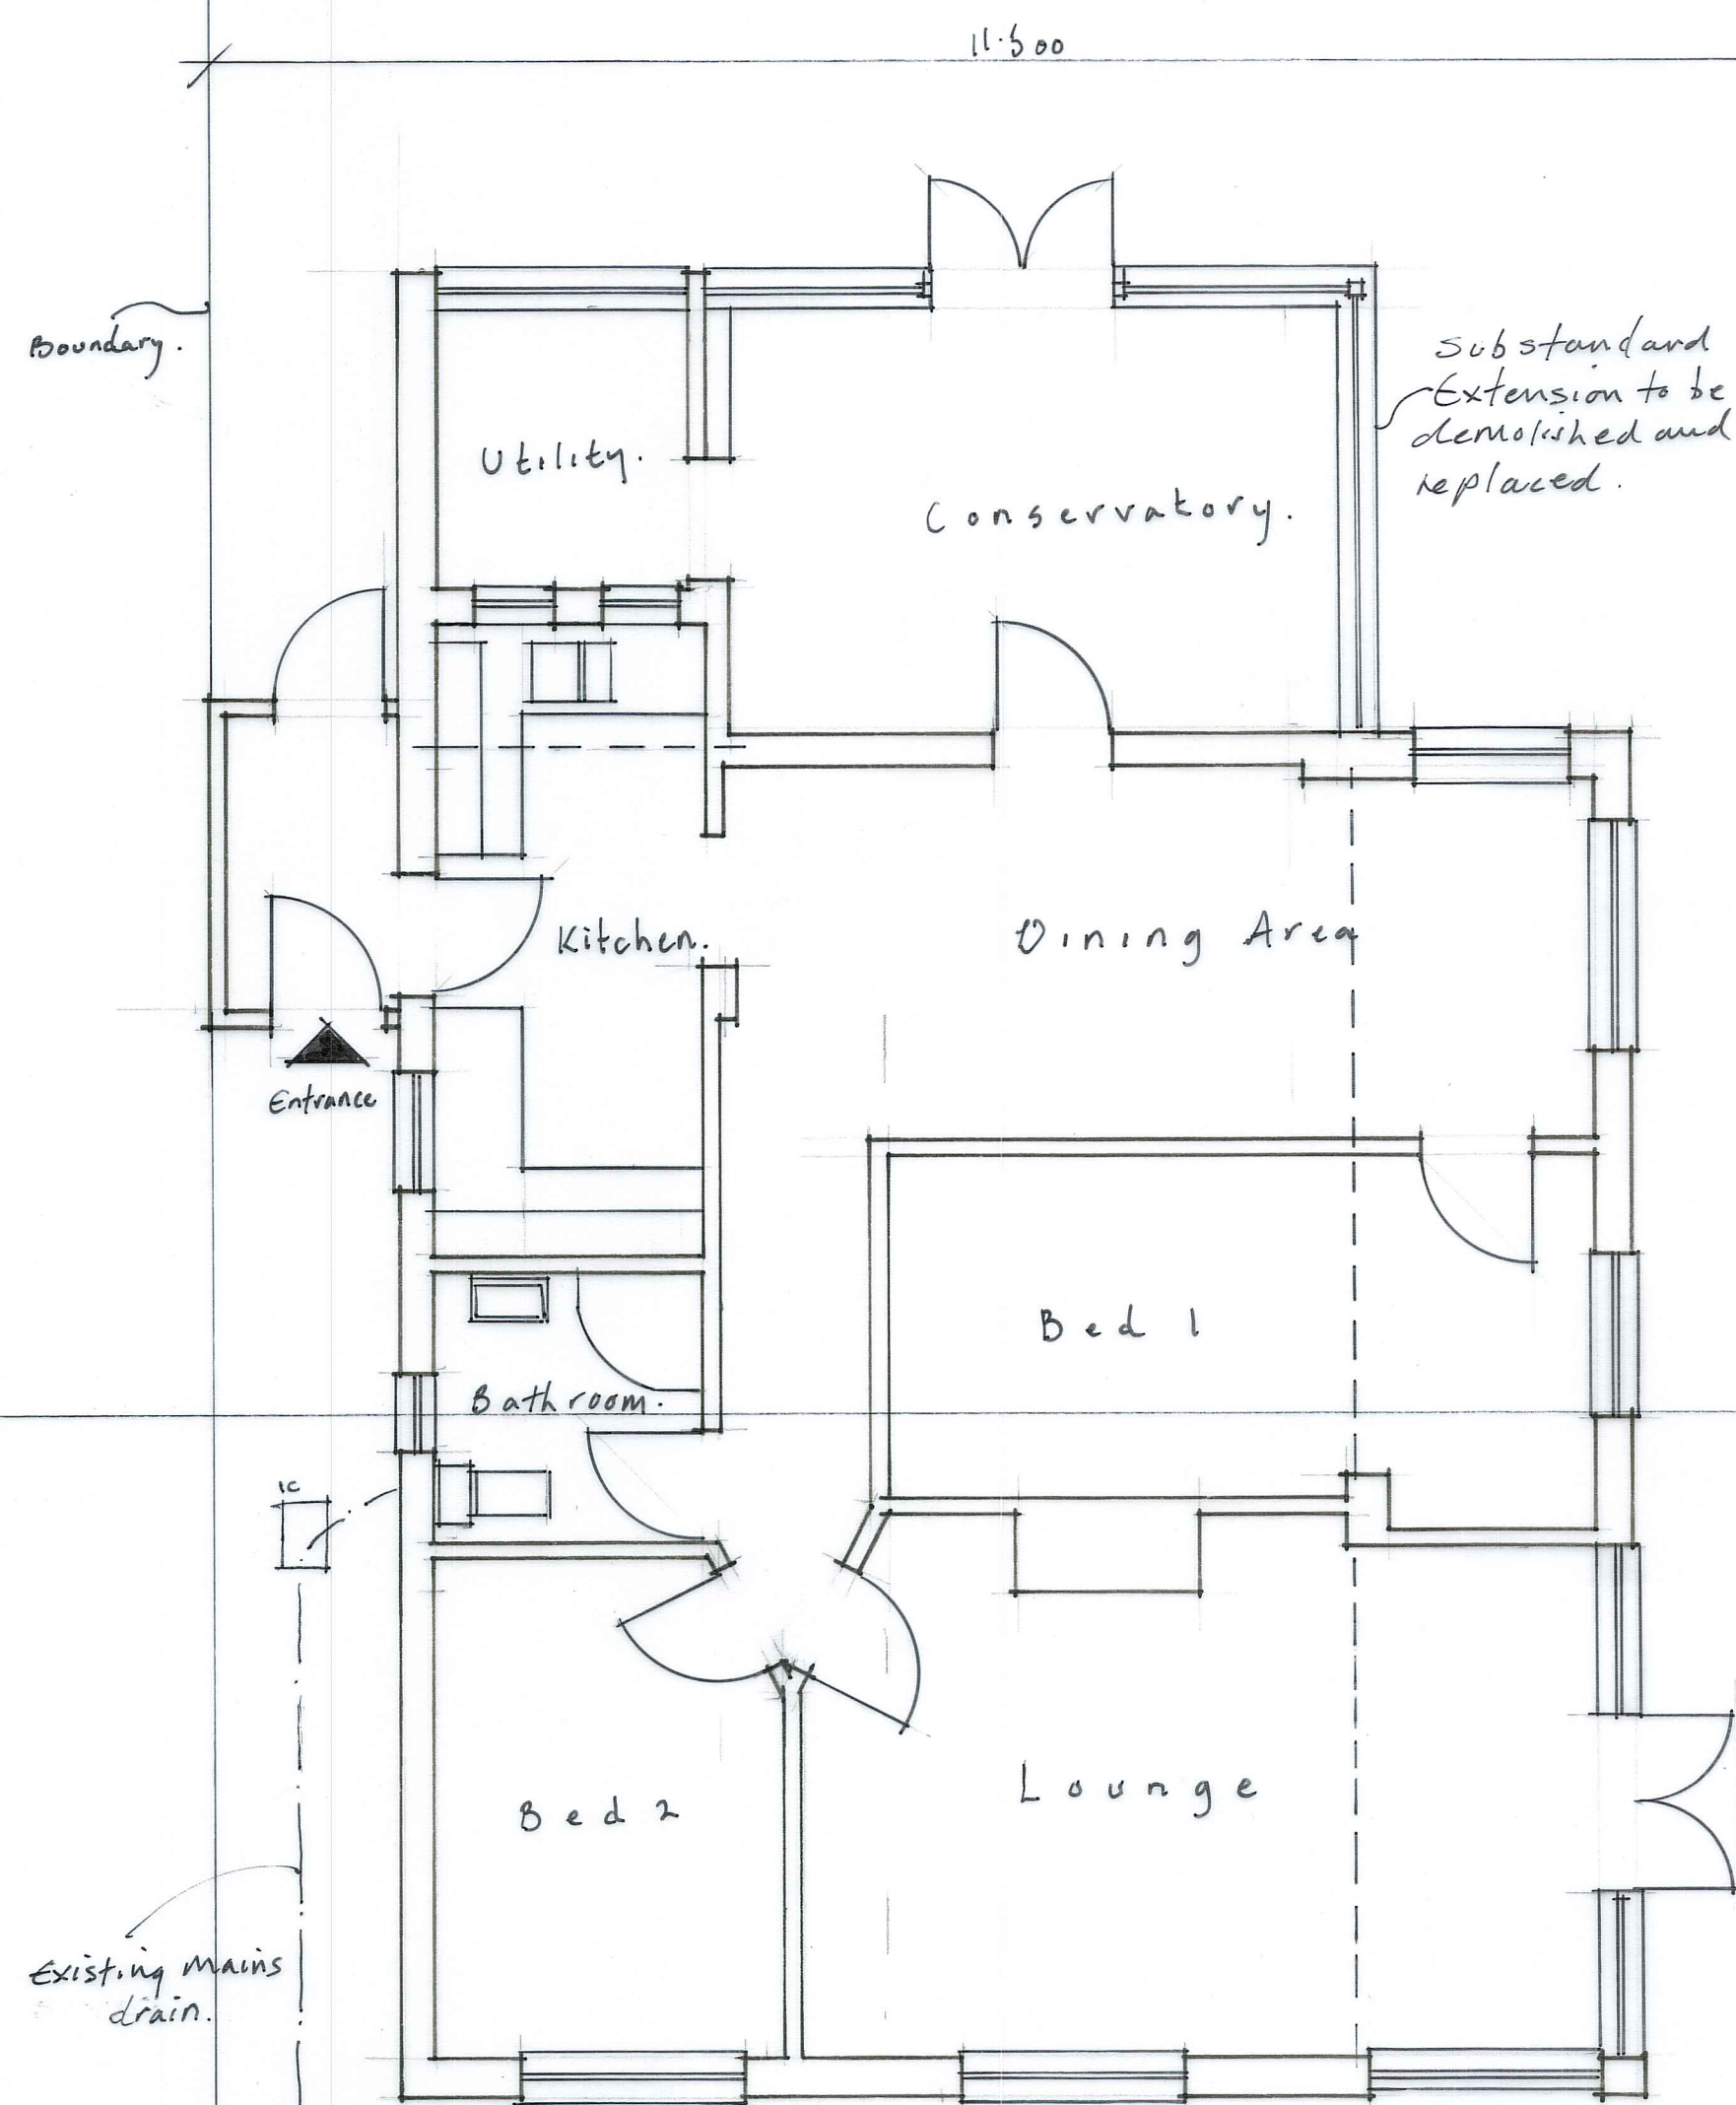


Existing Ground Floor Plan




Existing West Elevation



Existing East Elevation

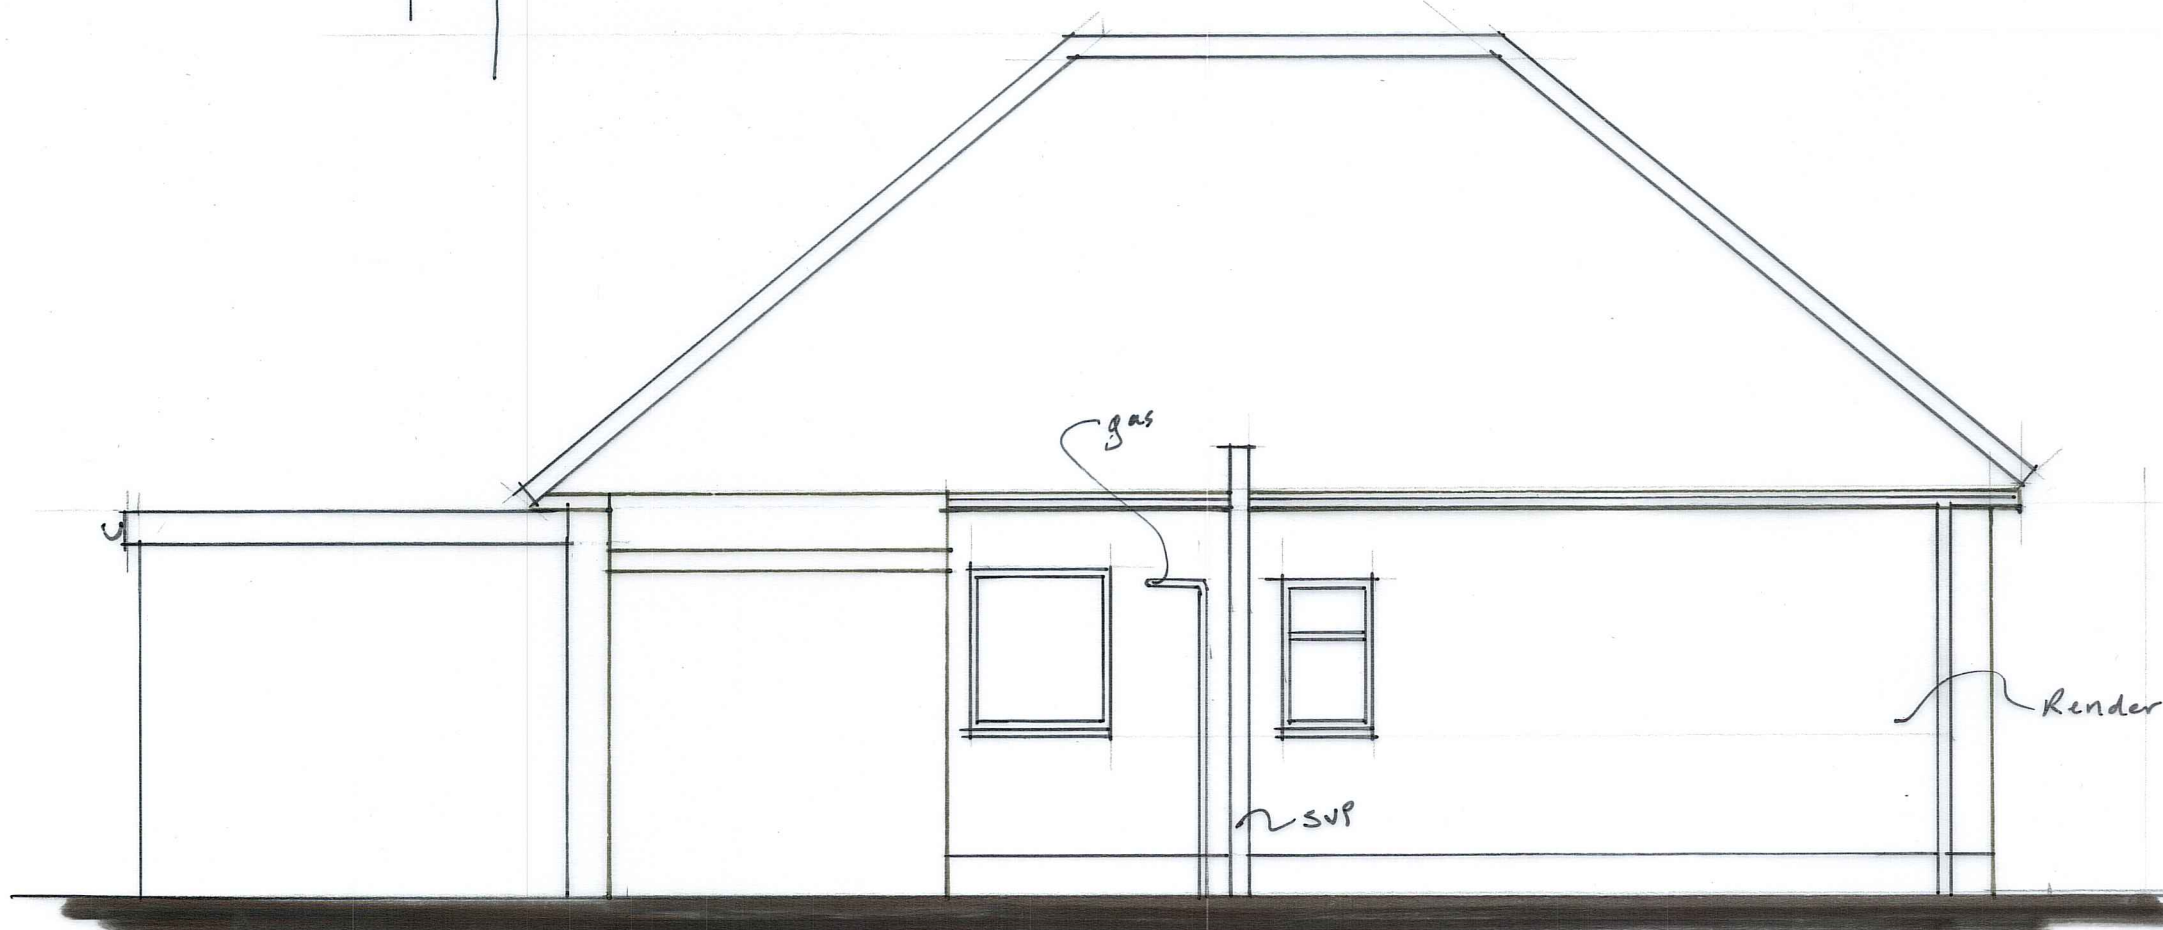

Existing North Elevation

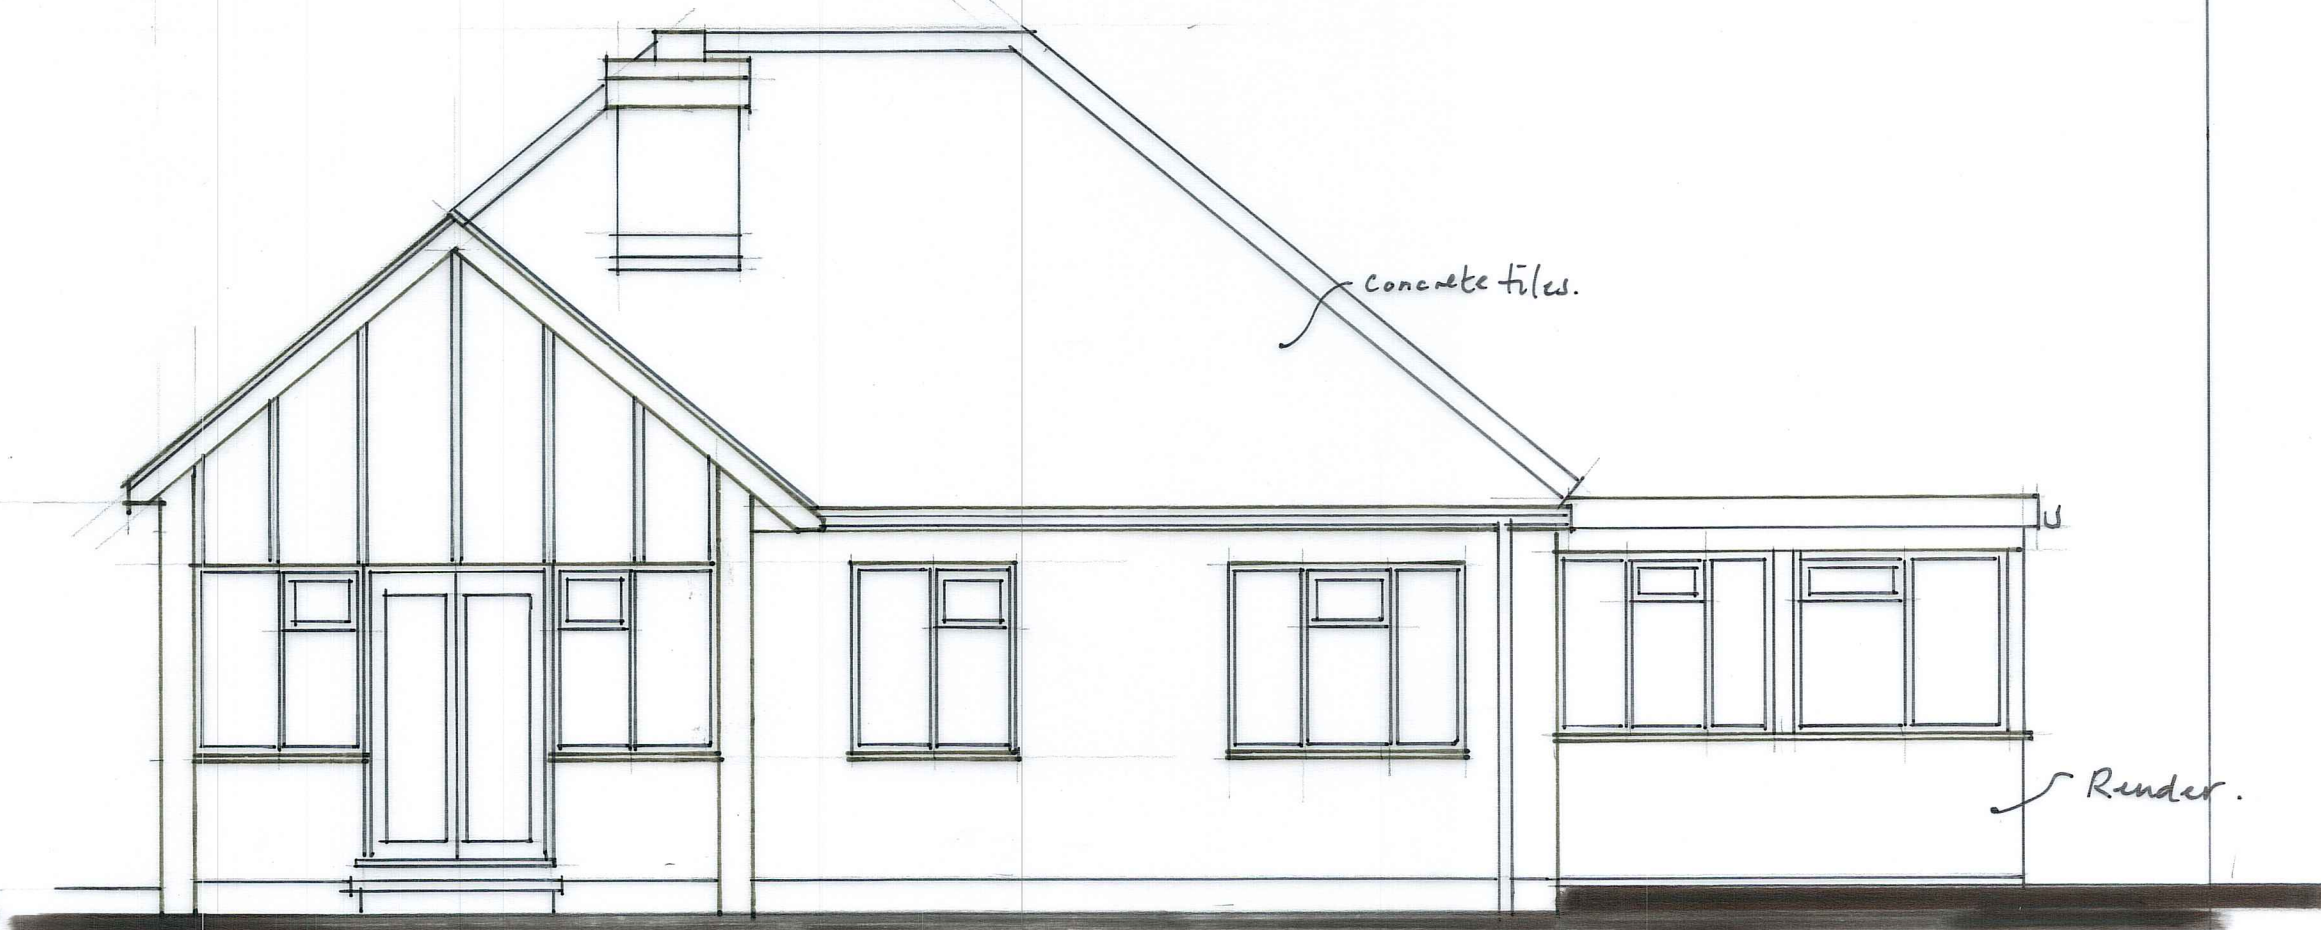


Existing South Elevation

Site Plan



1:625

Location Plan

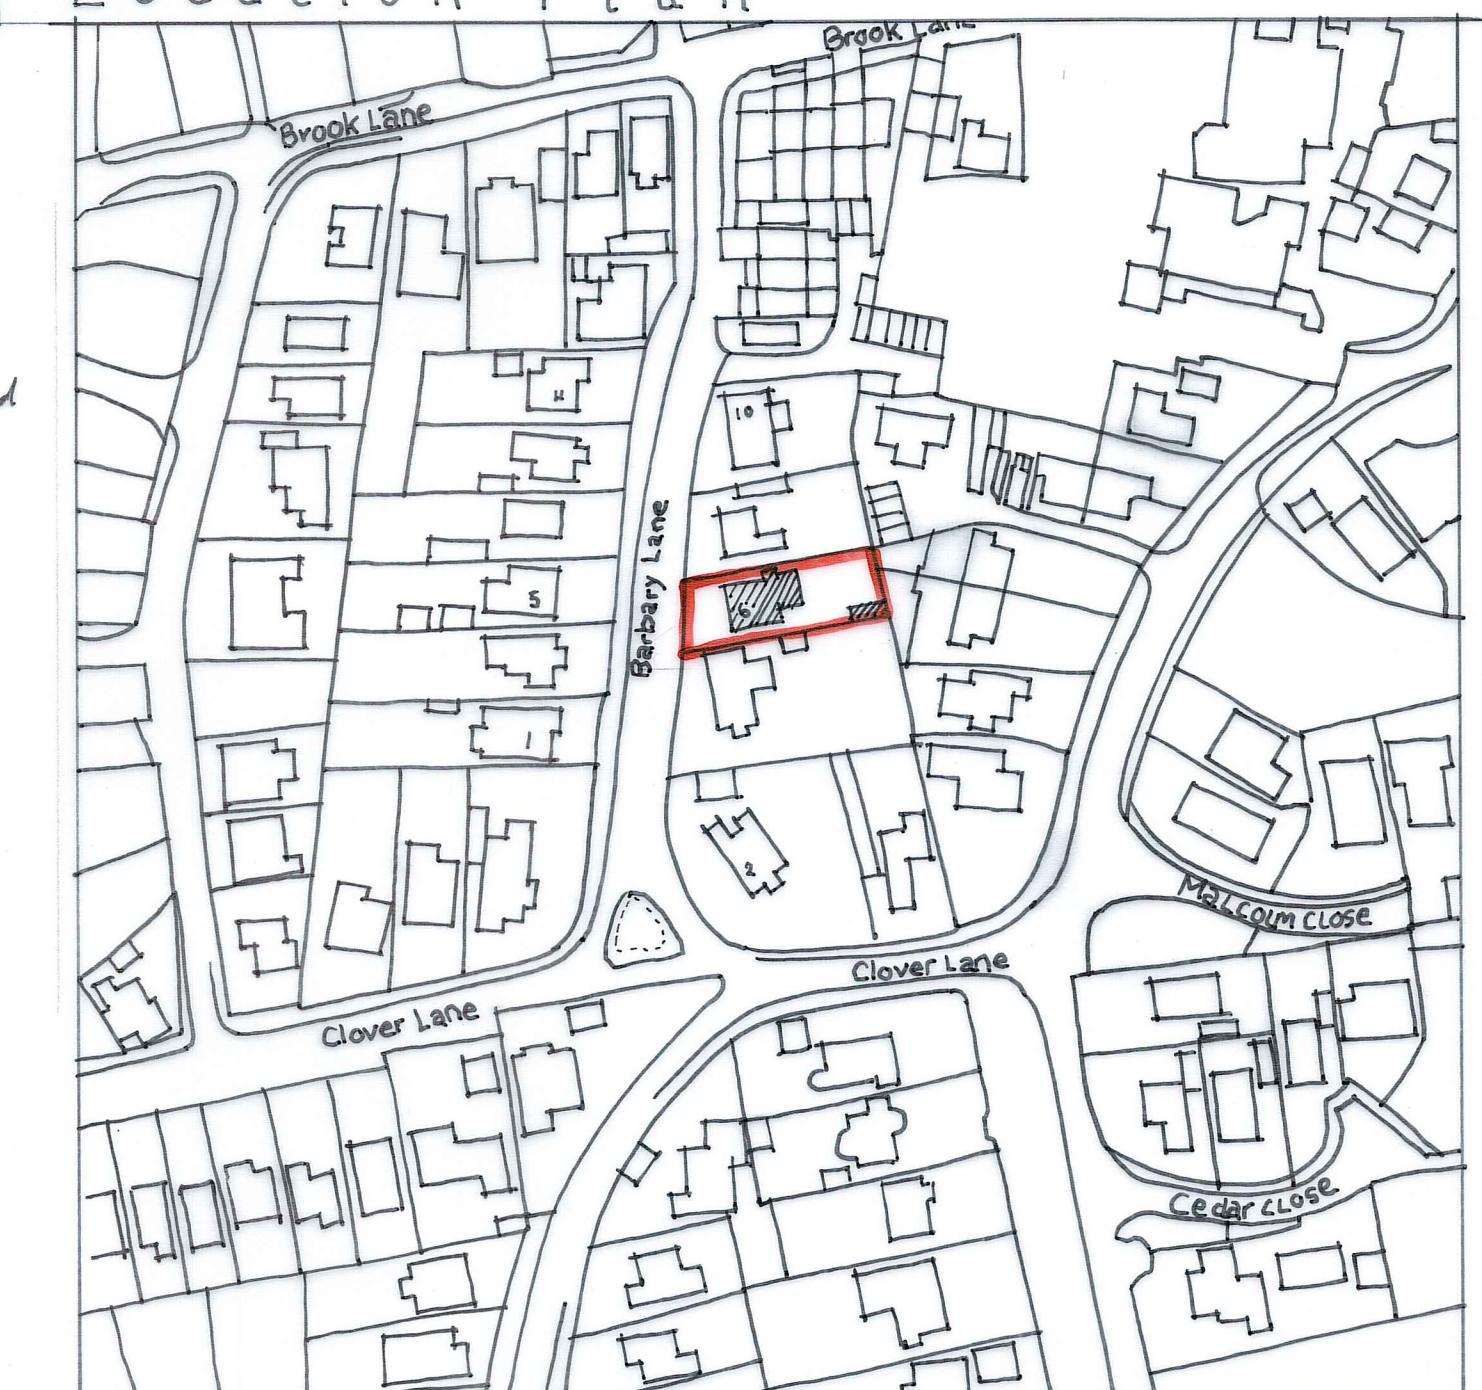

1:1250



DRWG SIZE A1

CLIENT	PAUL TAYLOR.
ADDRESS	6 BARBARY LANE FERKING, BN12 5JB.
PROPOSAL	EXTENSIONS TO FRONT AND REAR, PLUS LOFT CONVERSION.
DRWG TITLE	EXISTING PLAN + ELEVATIONS.
DRAWN BY	PAJ
DATE	29 Jan 2021
SCALE	1:50
DRWG N°	01