
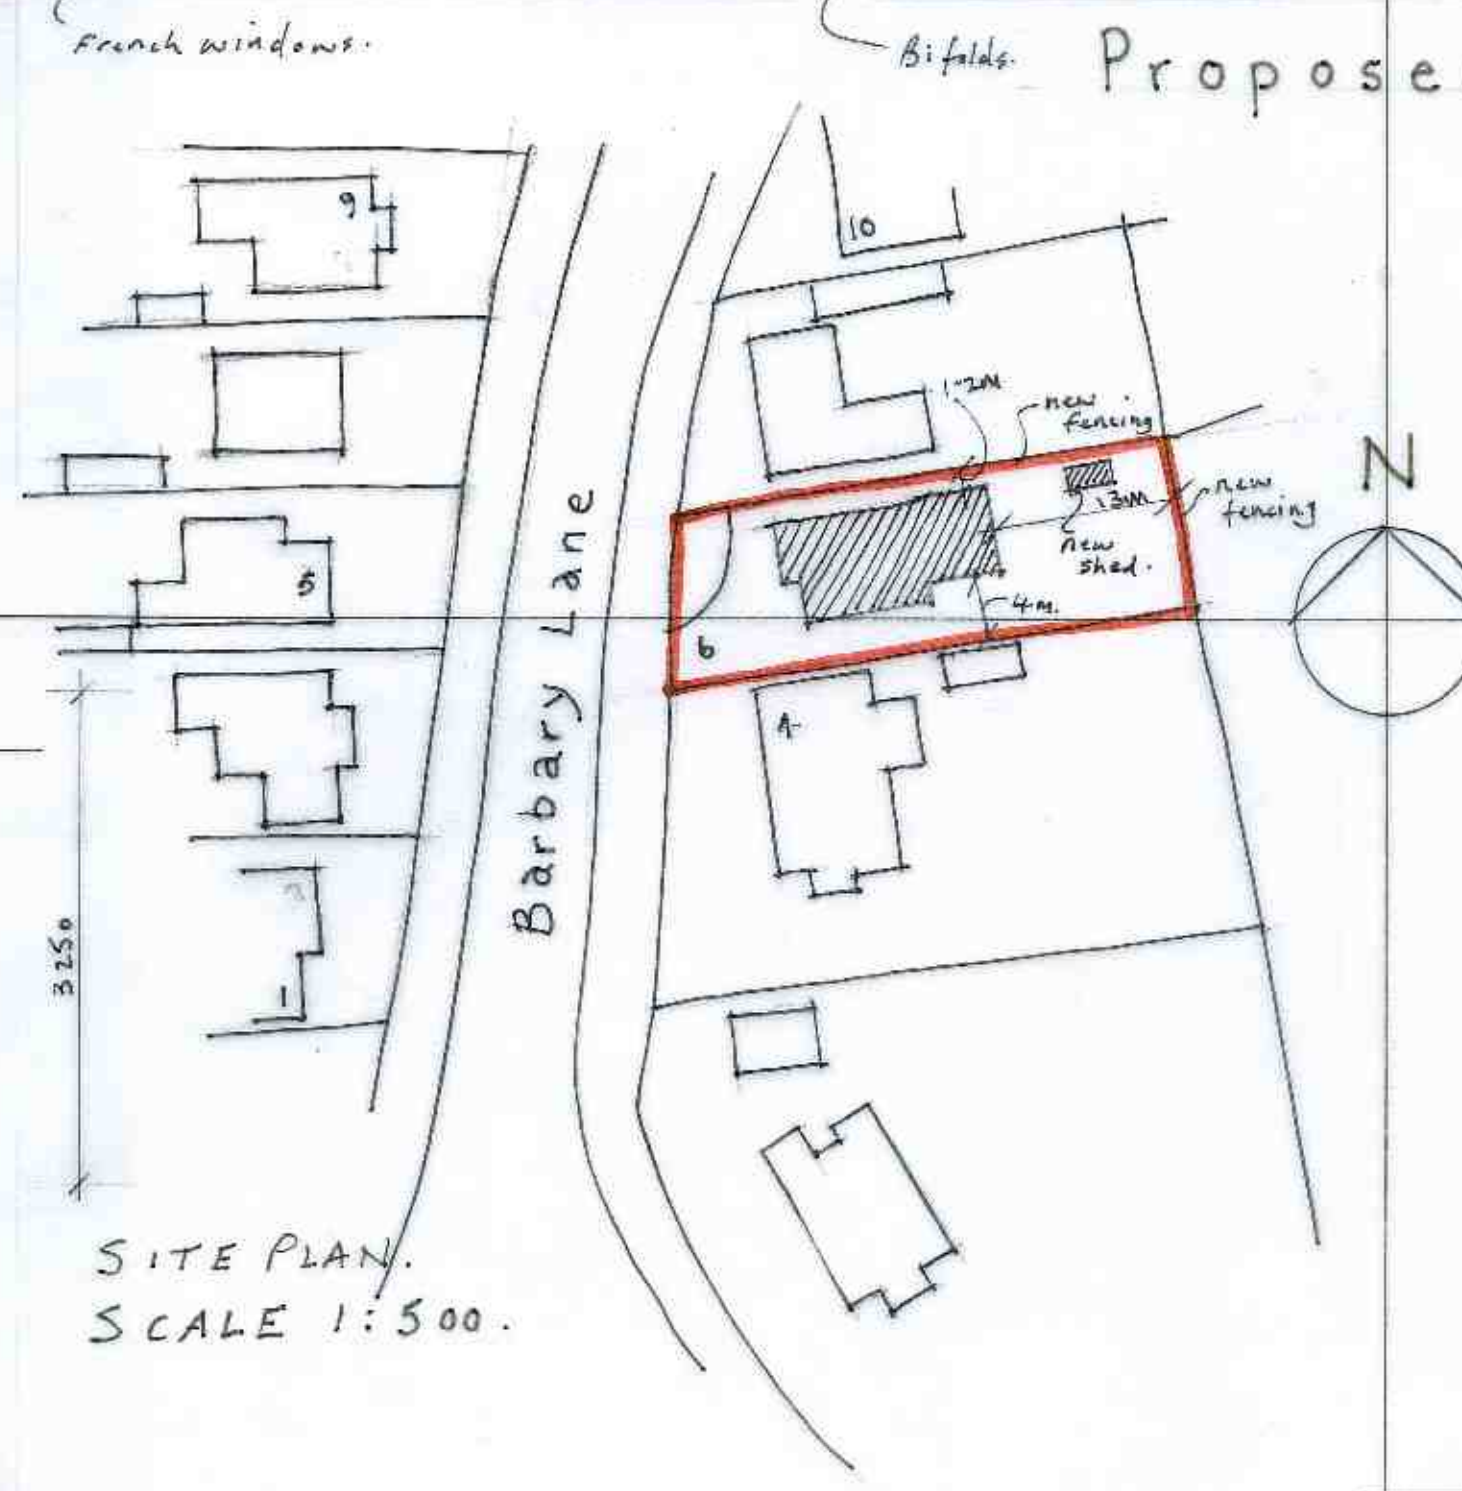
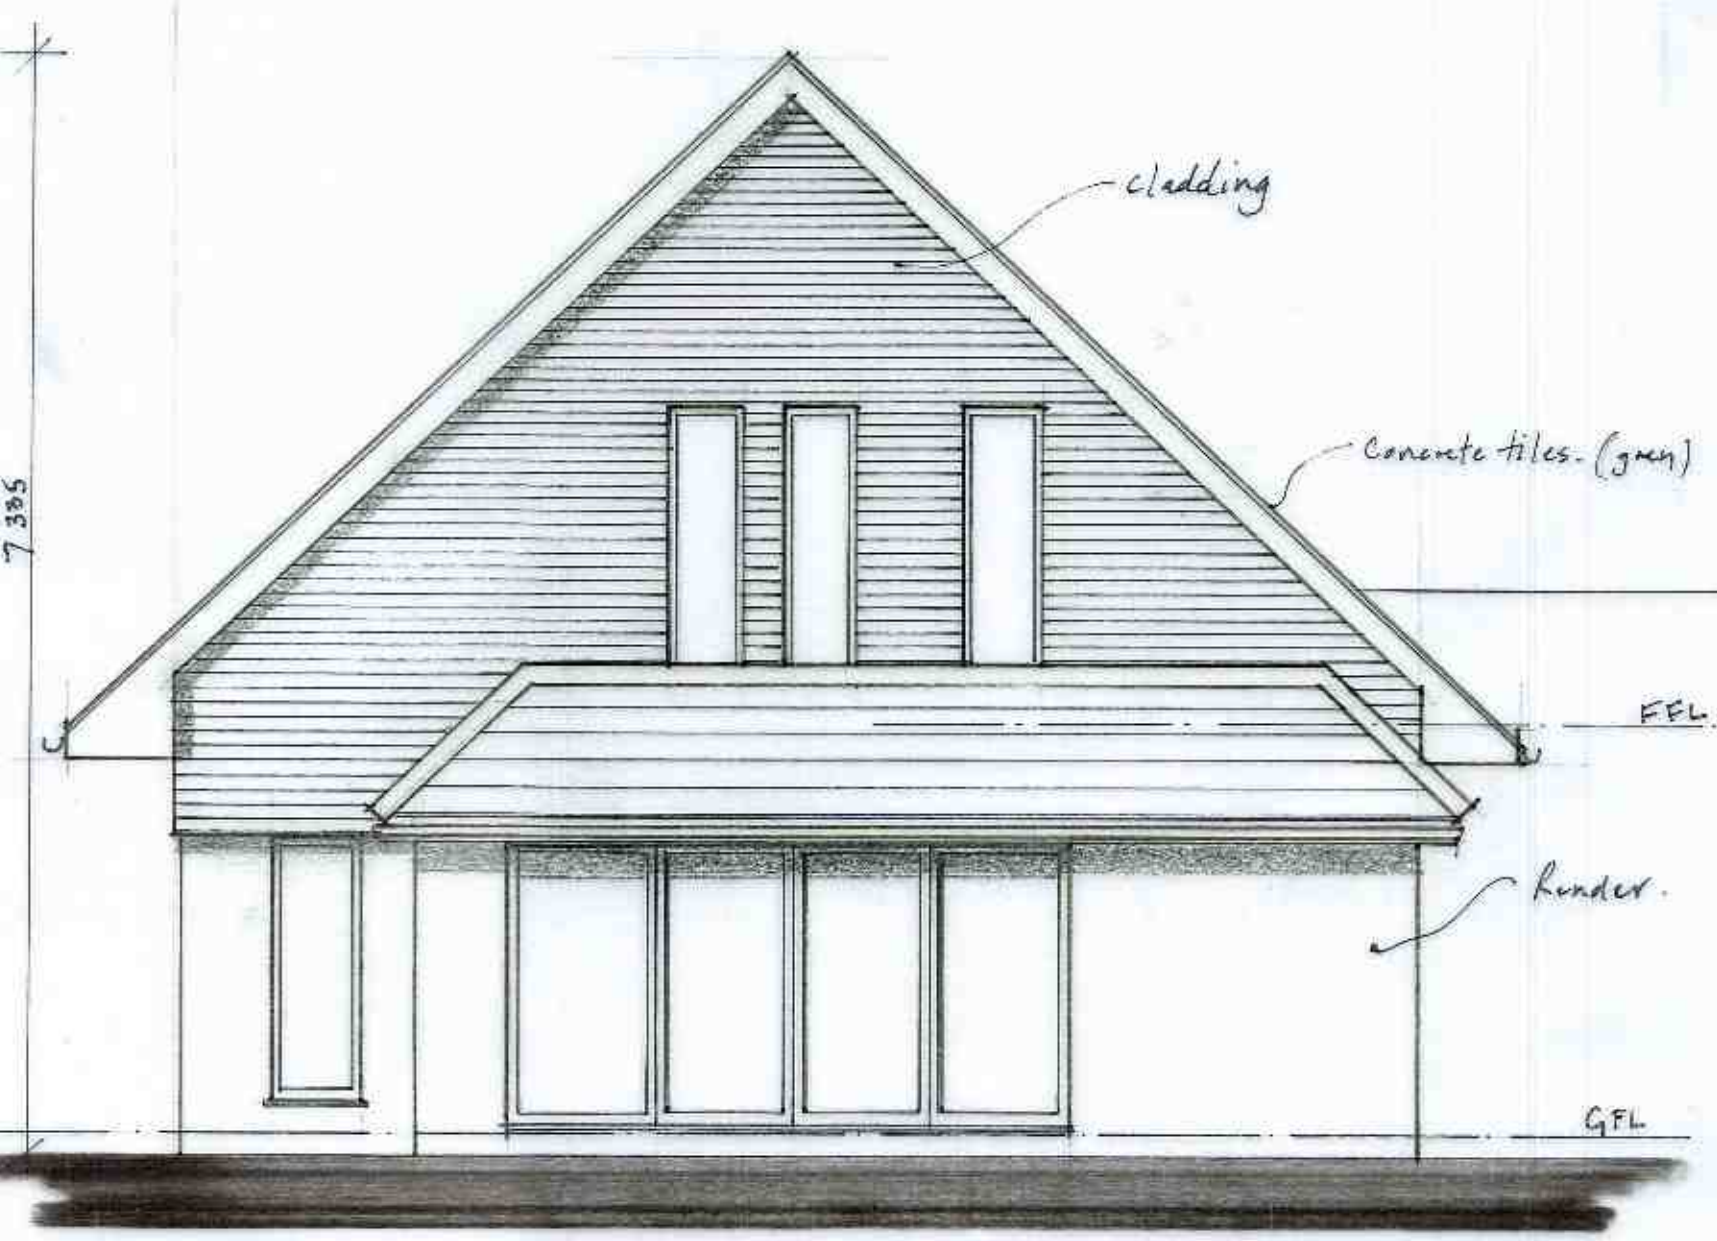
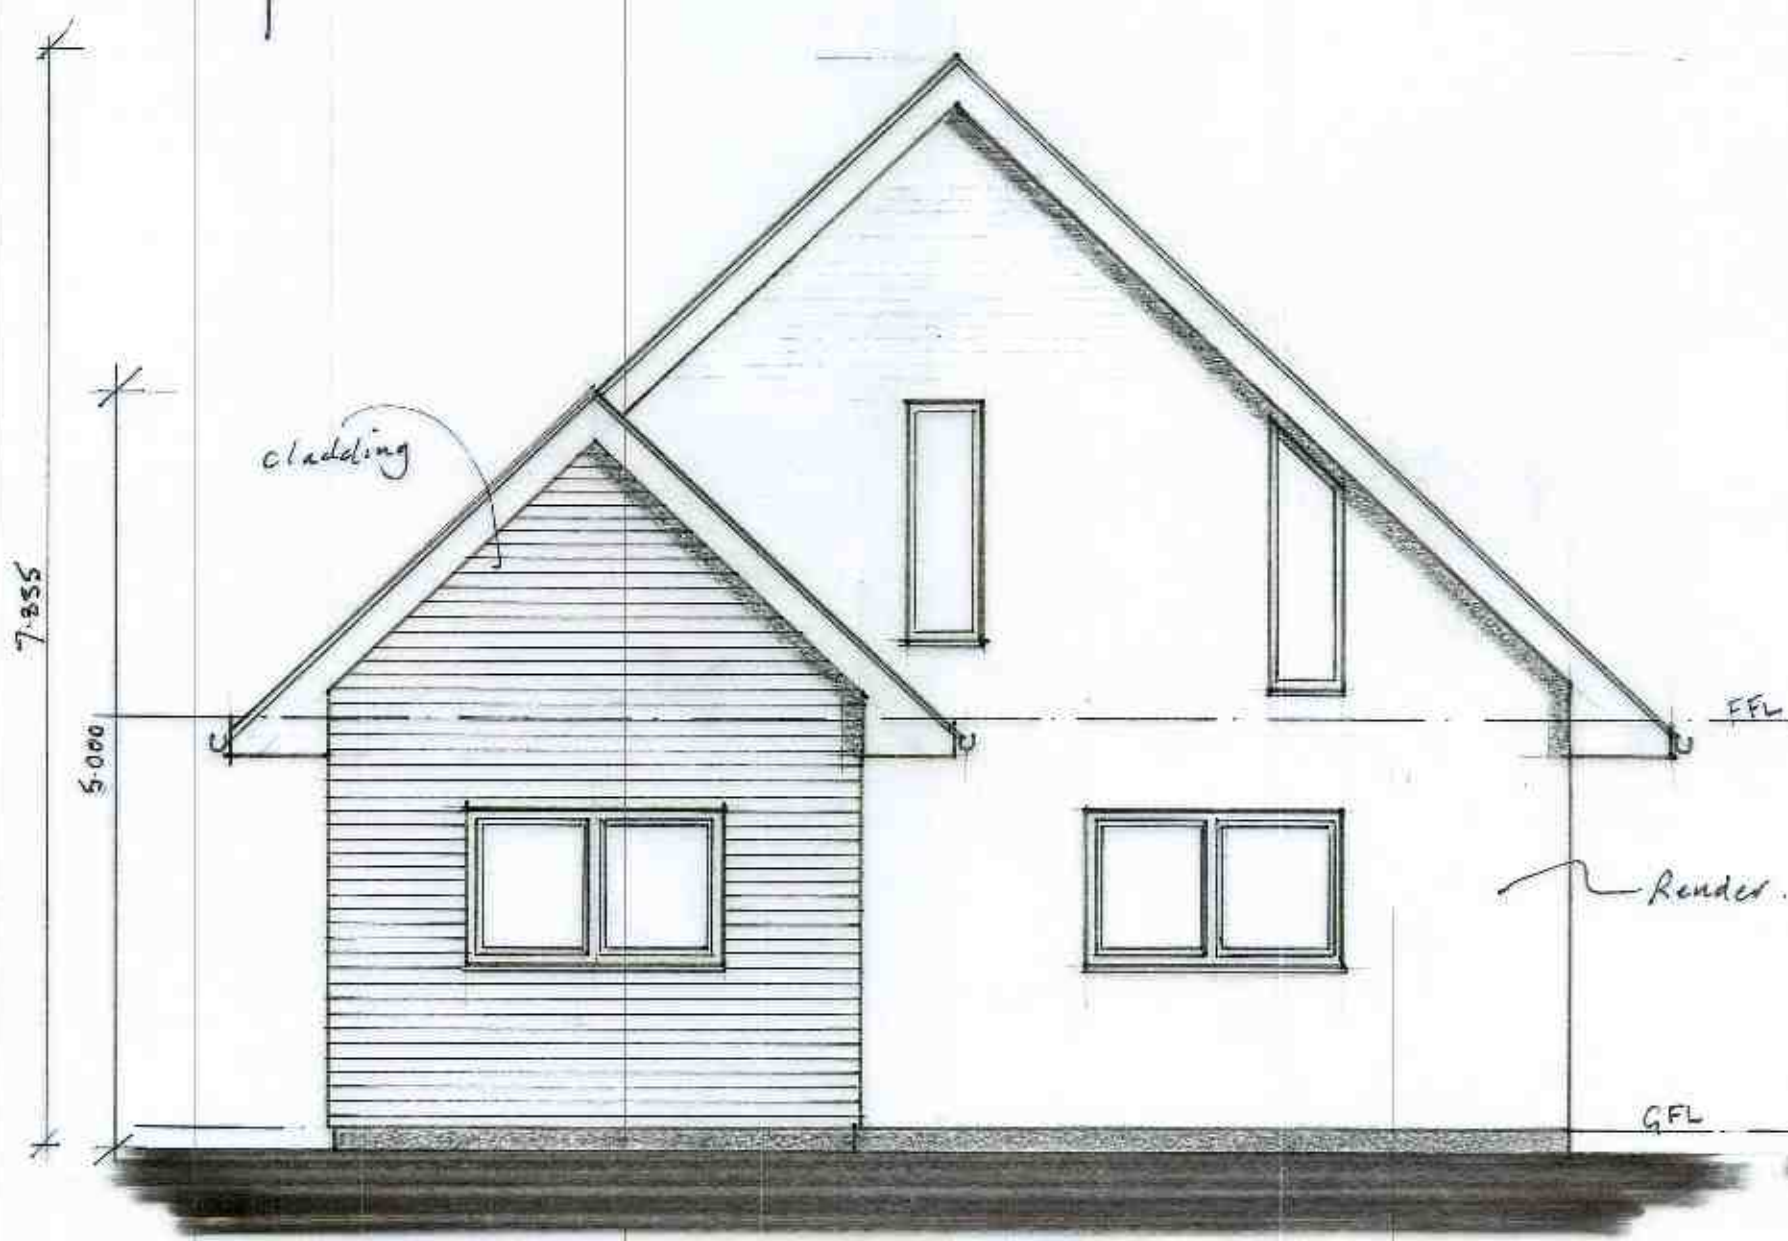
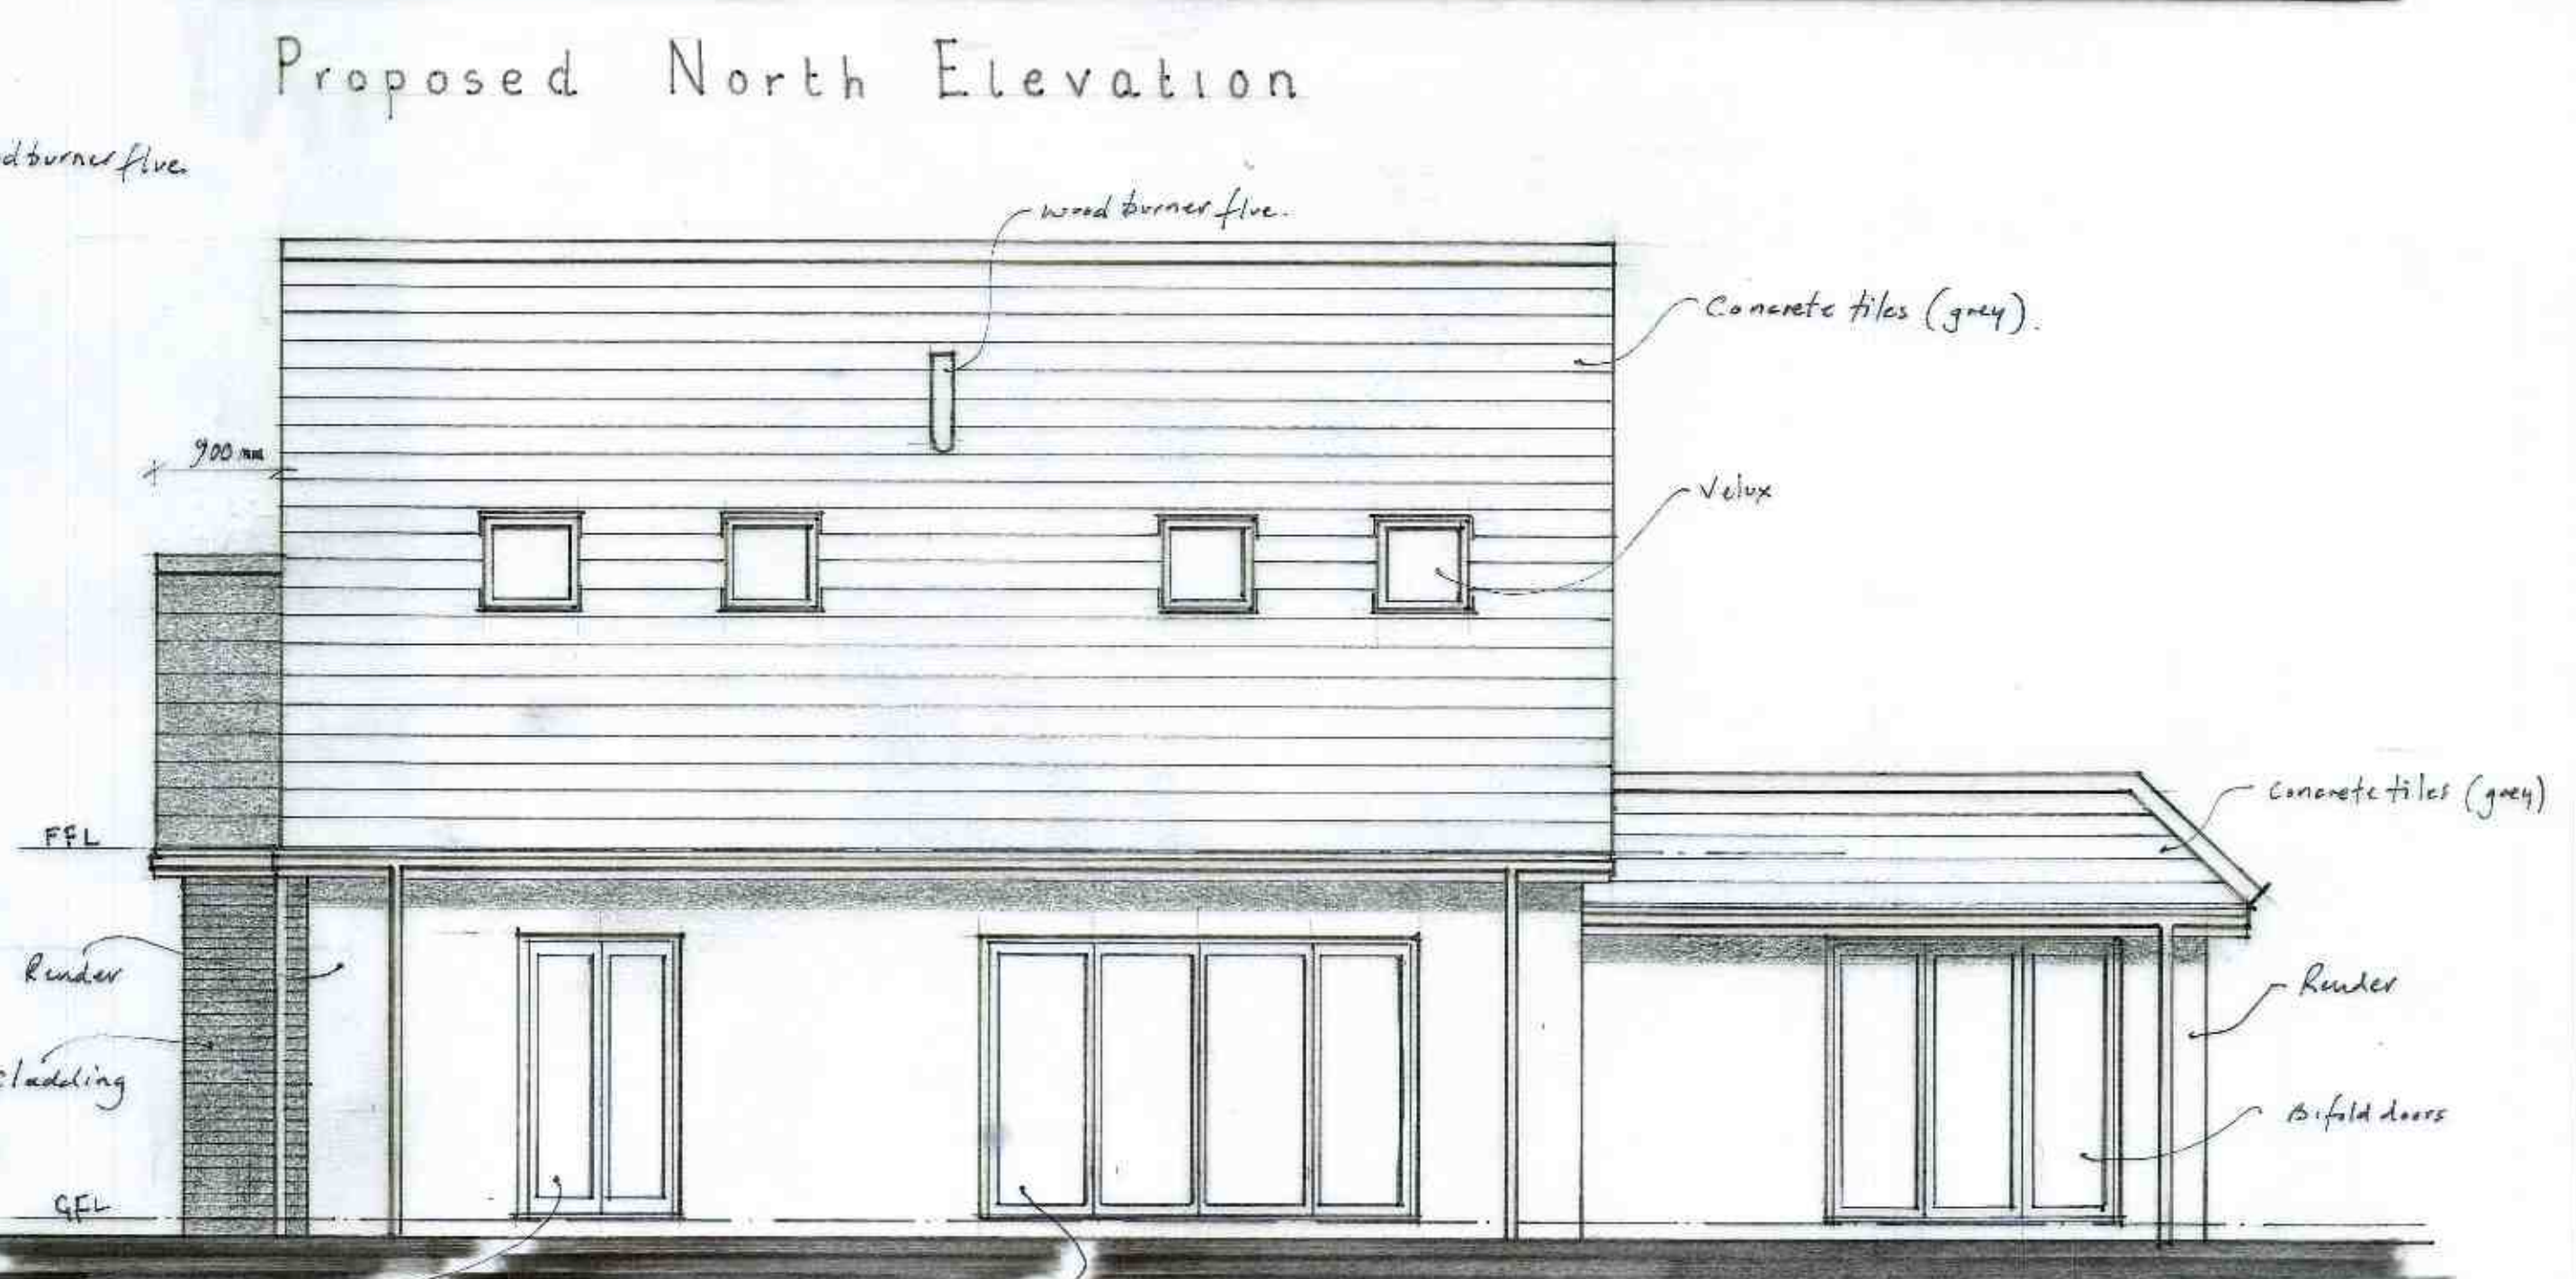
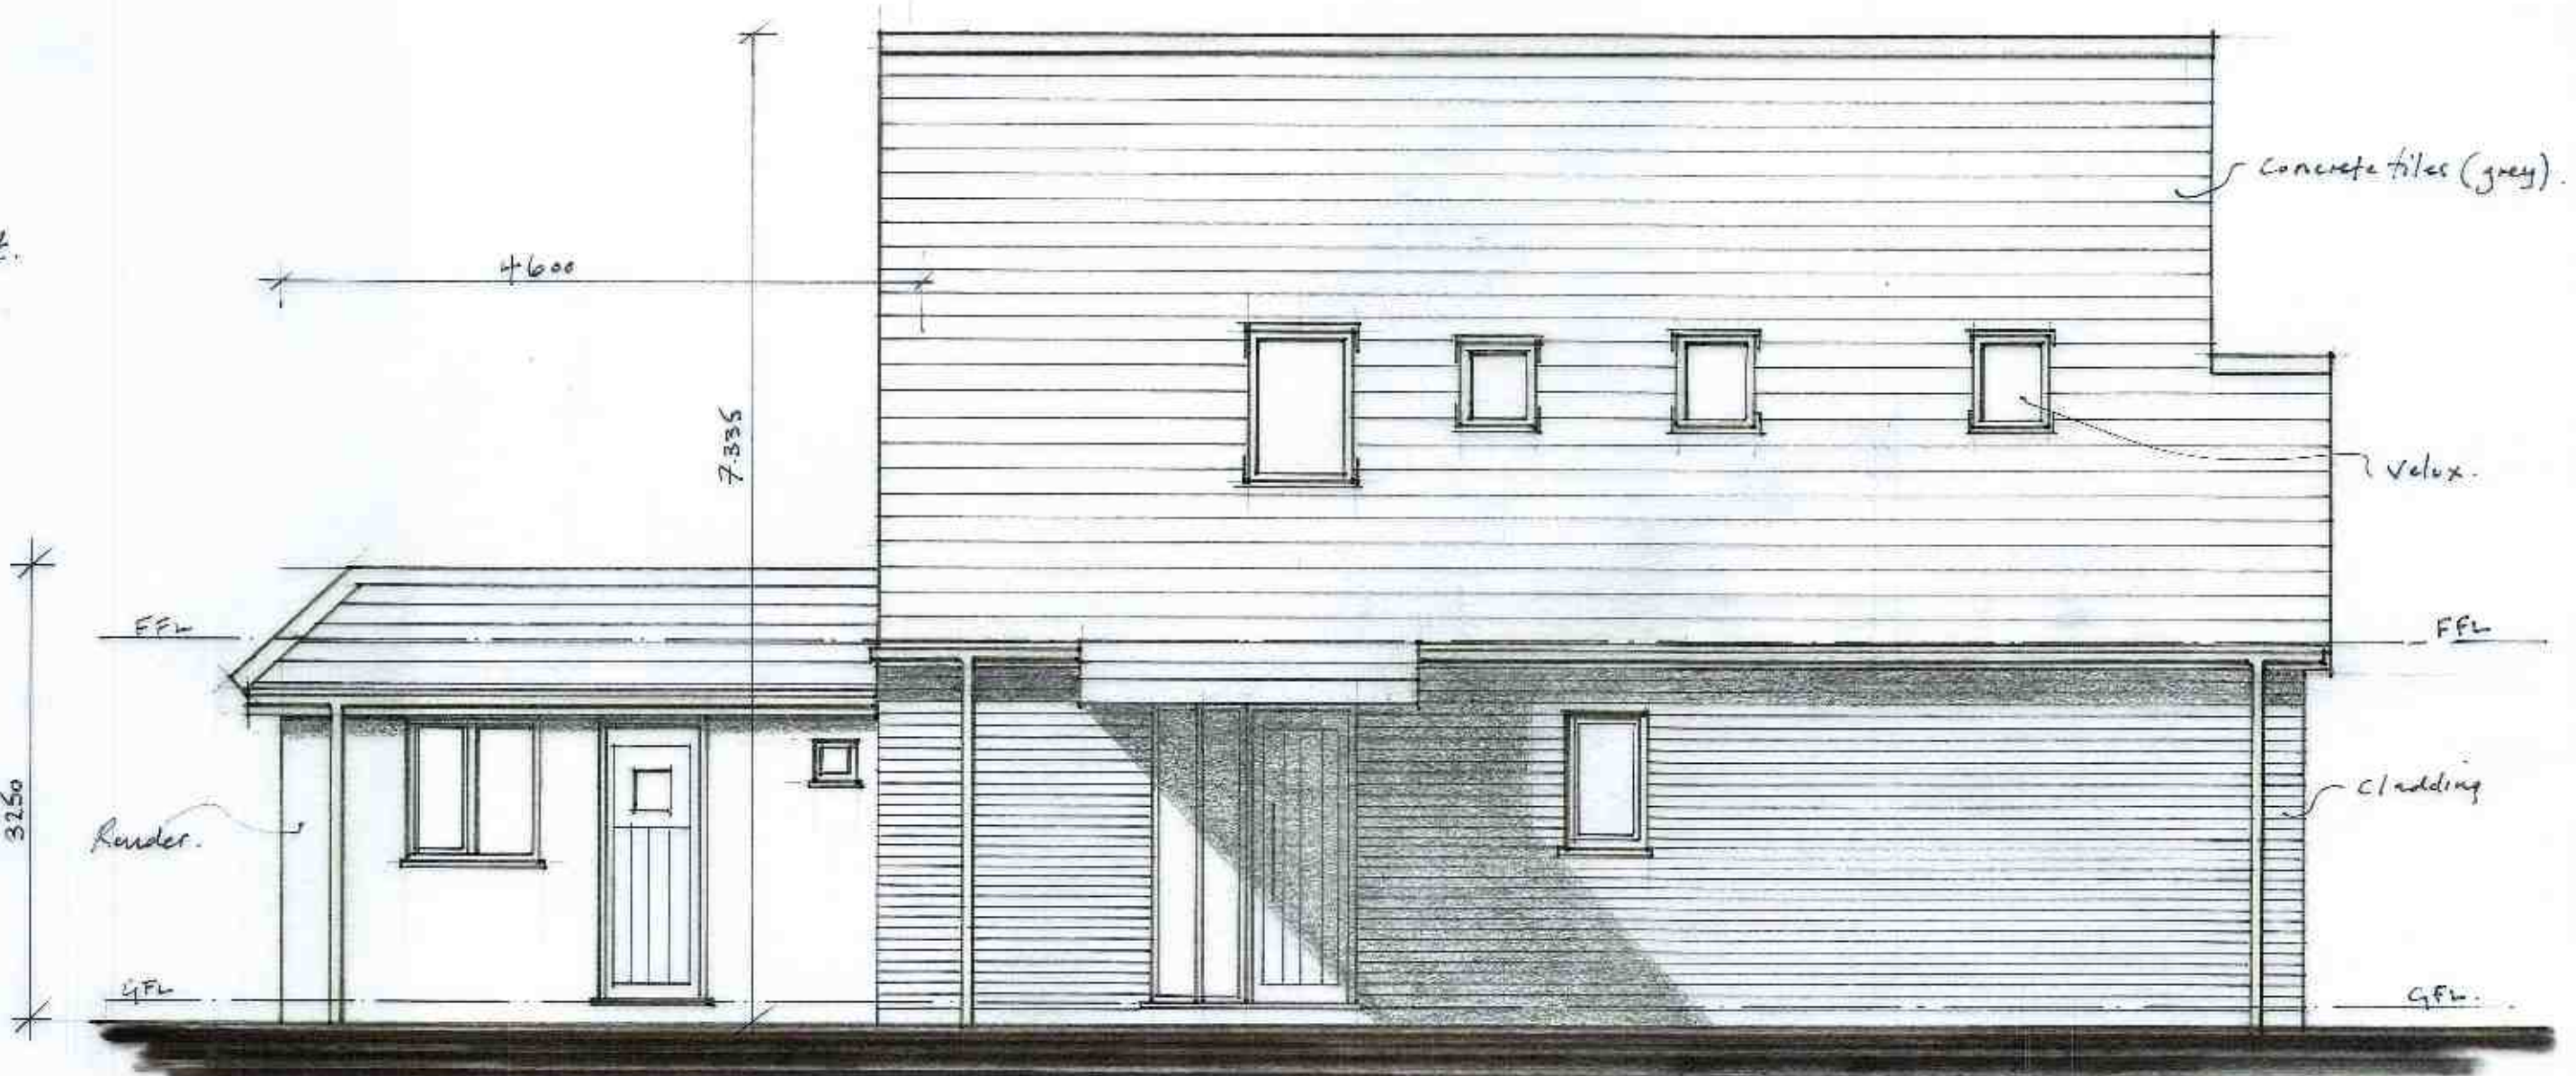


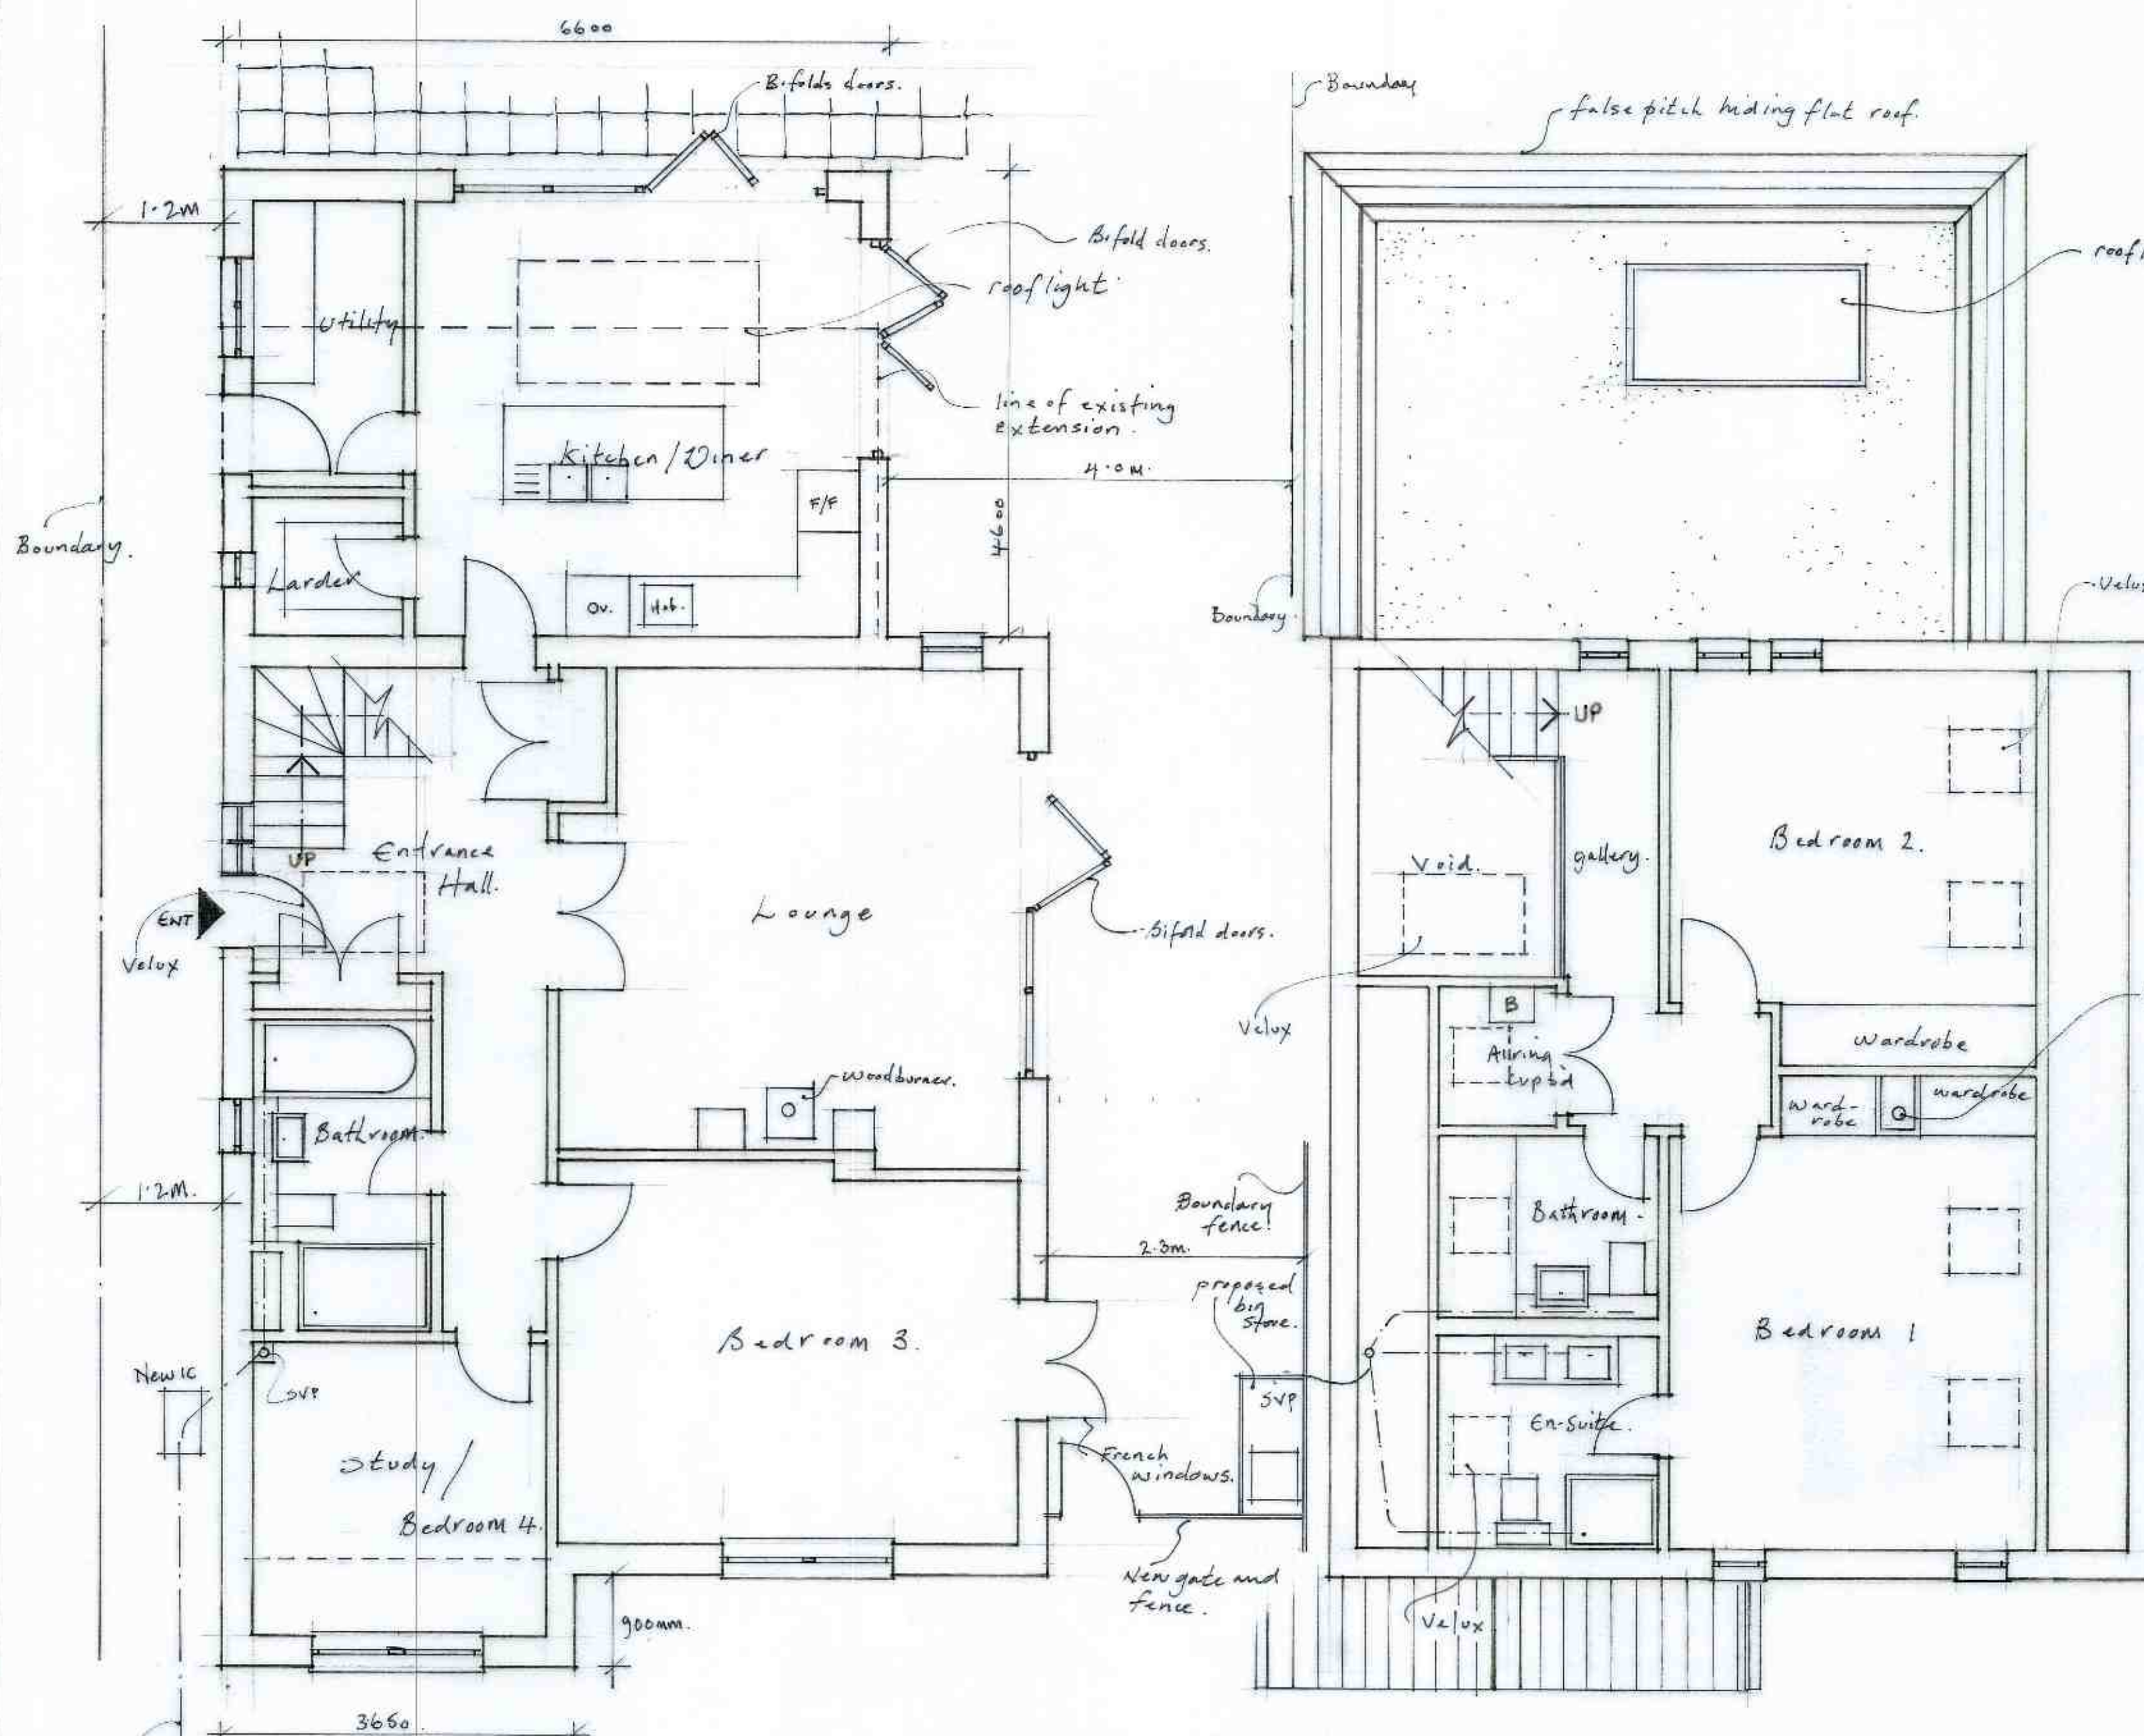

1:50 0 1 2 3 5M
DRWG Size A1

CLIENT	Paul Taylor
ADDRESS	6 Barbary Lane Ferring BN12 5JQ
PROPOSAL	Extensions to Front & Rear, Plus loft Conversion.
DRWG TITLE	Proposed Elevations and plans + site Plan.
DRAWN BY	PAJ
DATE	6/1/21
SCALE	1:50, 1:500
DRWG NO	002