



Proposed finishes:
Roof, single lap tiled kerb matching house roof to front with 3 layer felt flat roof to rear.
Walls: face brick to match house.
Fenestration; white uPVC to match existing style.
Gutters, down pipes etc. all to match.

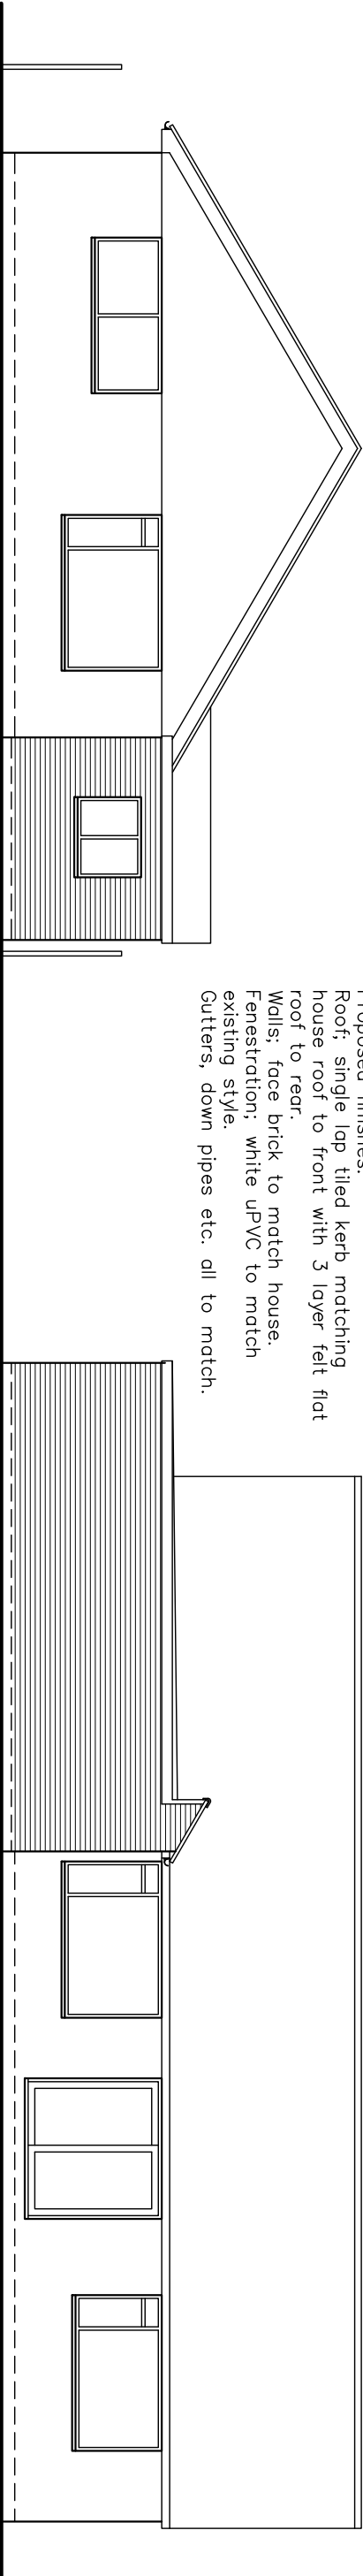


Rear - North

Side - West

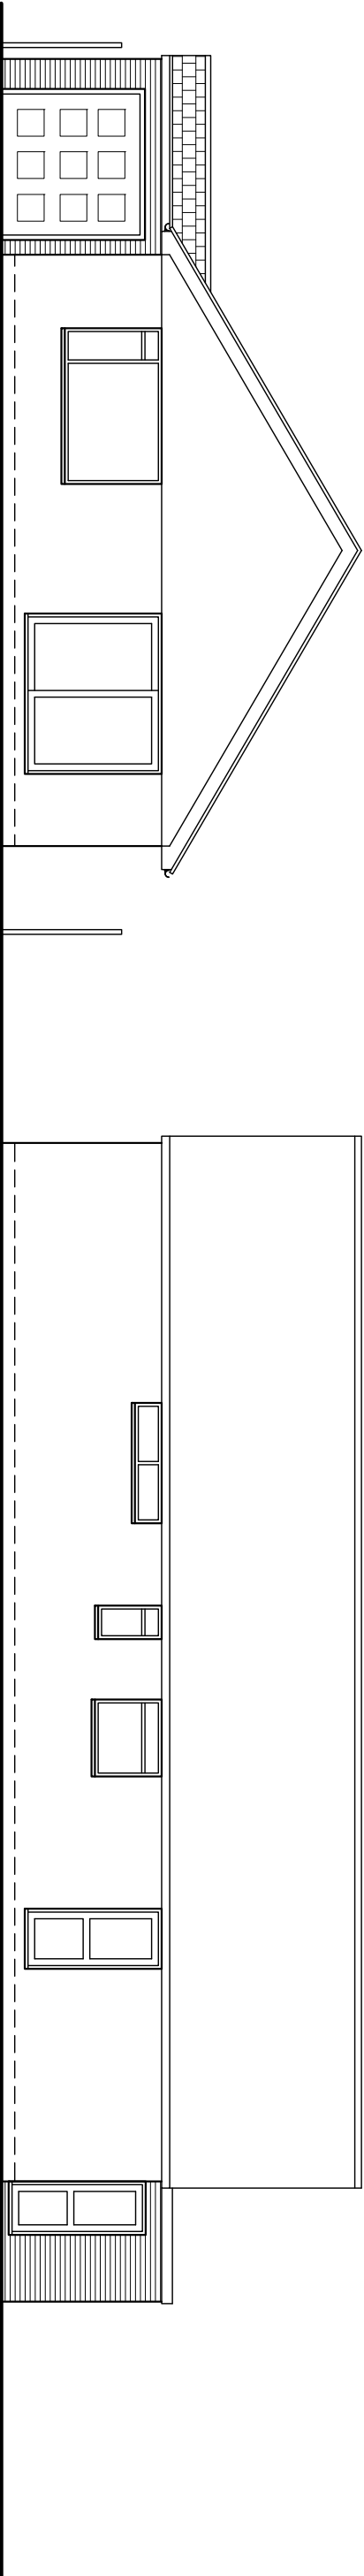


Front - South

Side - East

 


Existing

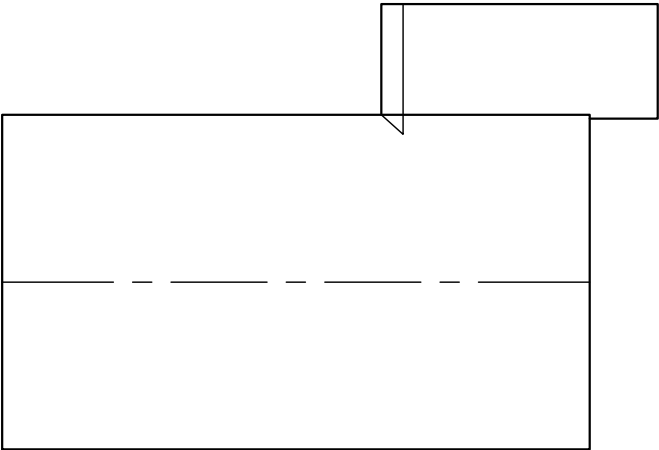

Proposed

Amendments: –

Bryceson Shaw Associates
Surveyors and Designers
2 Wellesley Court, Fitzalan Road, Littlehampton,
West Sussex BN17 5JW
Tel. & Fax 01903 734381 Mobile: 07889 651301
E-mail: brycesonshaw@btinternet.com

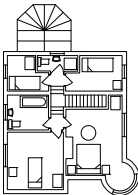

Project:

Proposed garage; 9 Beehive Lane, Ferring BN12 5NN

Drawing:

Proposed elevations and roof plans

For:

Mr. & Mrs. Parrott

Drawn:

PKS

Date:

February 2011

Scales:

1:100 1:200

No:

1102/01/03

To scale when printed on A3