



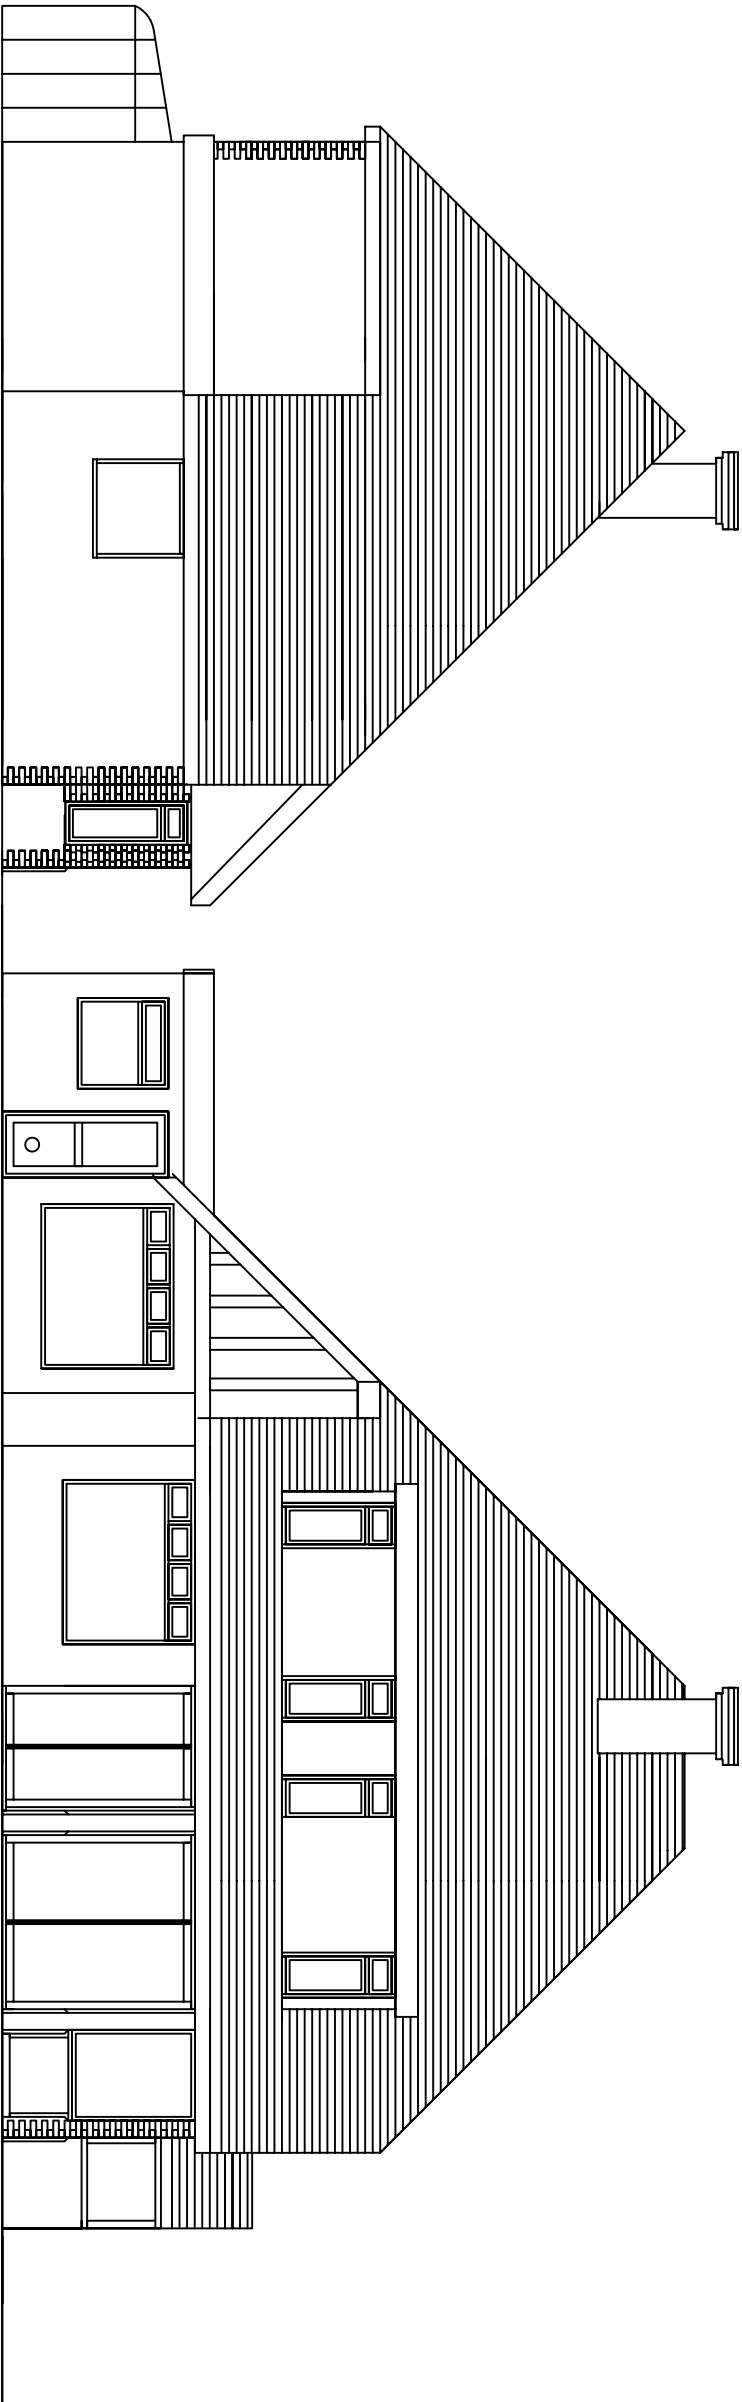

EXISTING WEST ELEVATION

EXISTING FRONT ELEVATION (SOUTH)

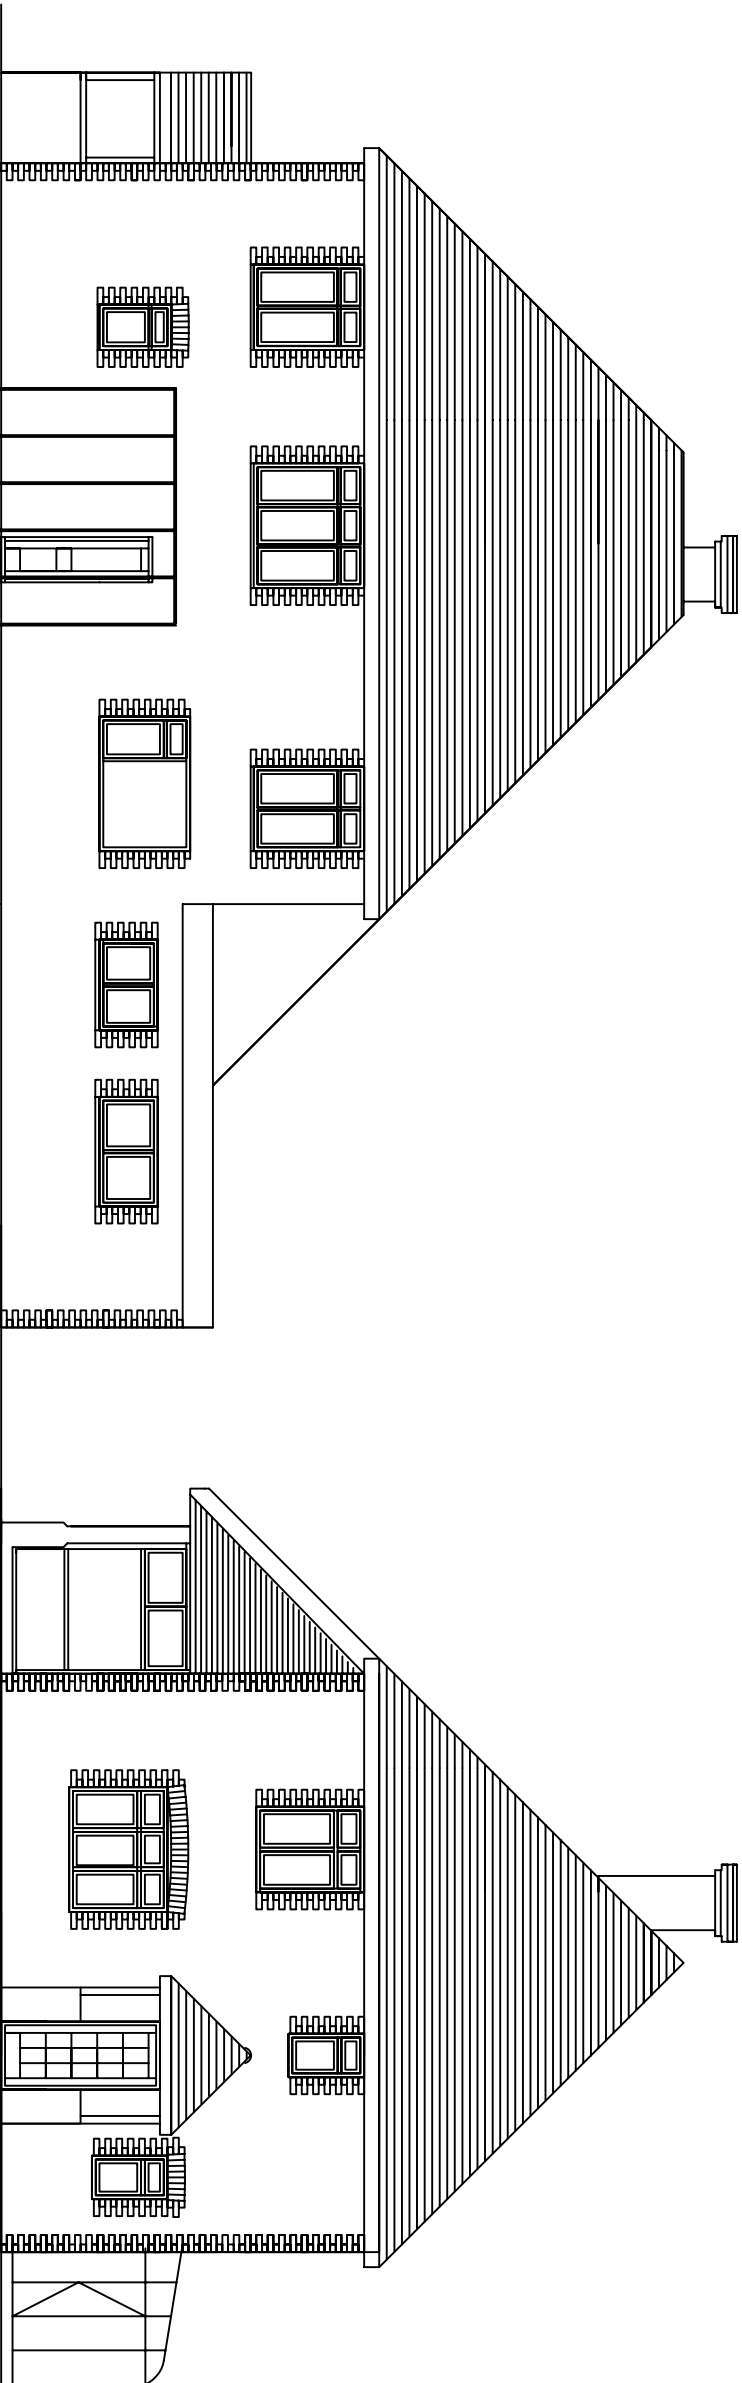

EXISTING REAR ELEVATION (NORTH)

EXISTING EAST ELEVATION

REF. 31 FERRING LANE BN12 6QT.

Drawing Title
EXISTING ELEVATIONS

Scale 1:100 @ A3
Date 2ND FEB 2015

Drawn By
SBT

STEVE AND TRACEY THOMAS
TEL 01903 538814
TRACEYCTHOMAS15@GMAIL.COM