




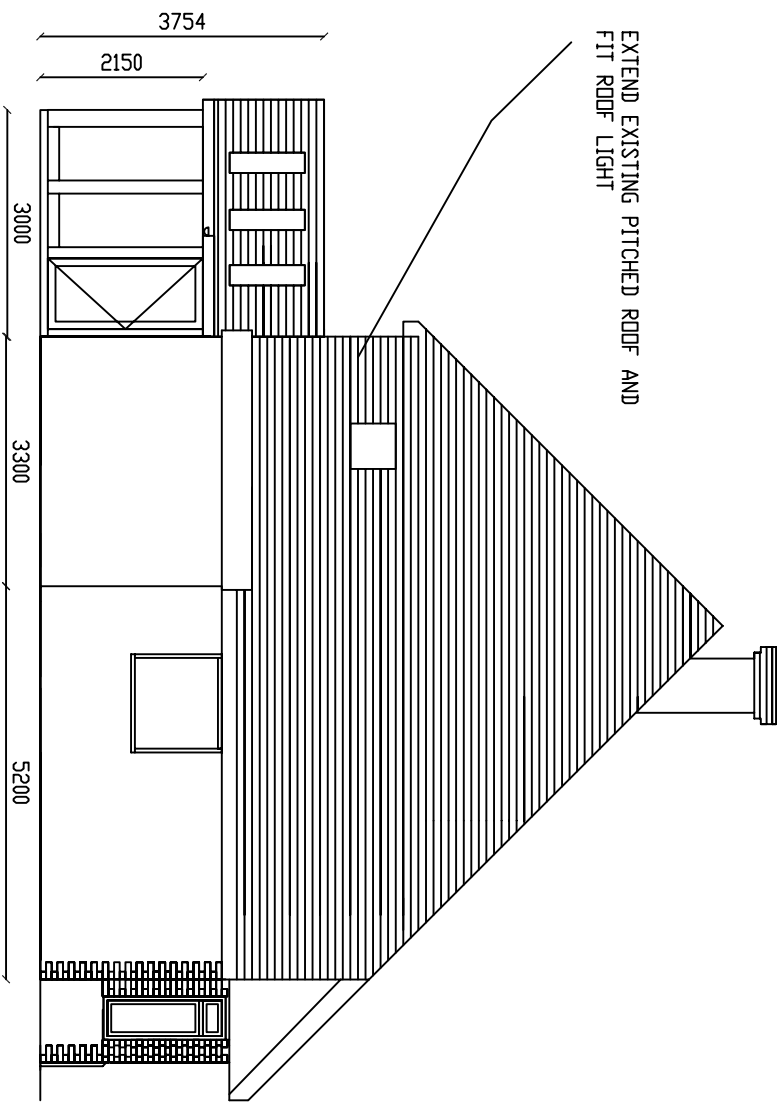


PROPOSED WEST ELEVATION

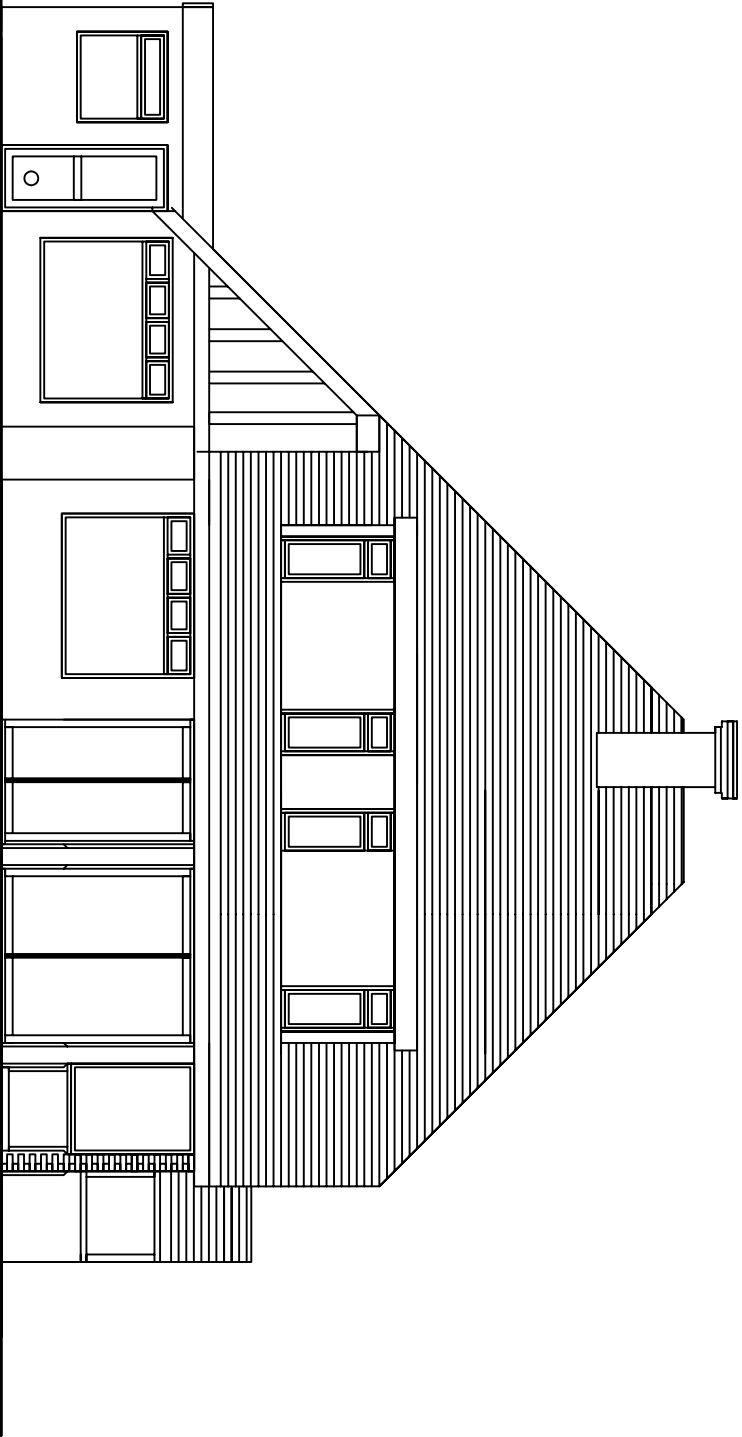

PROPOSED FRONT ELEVATION (SOUTH)

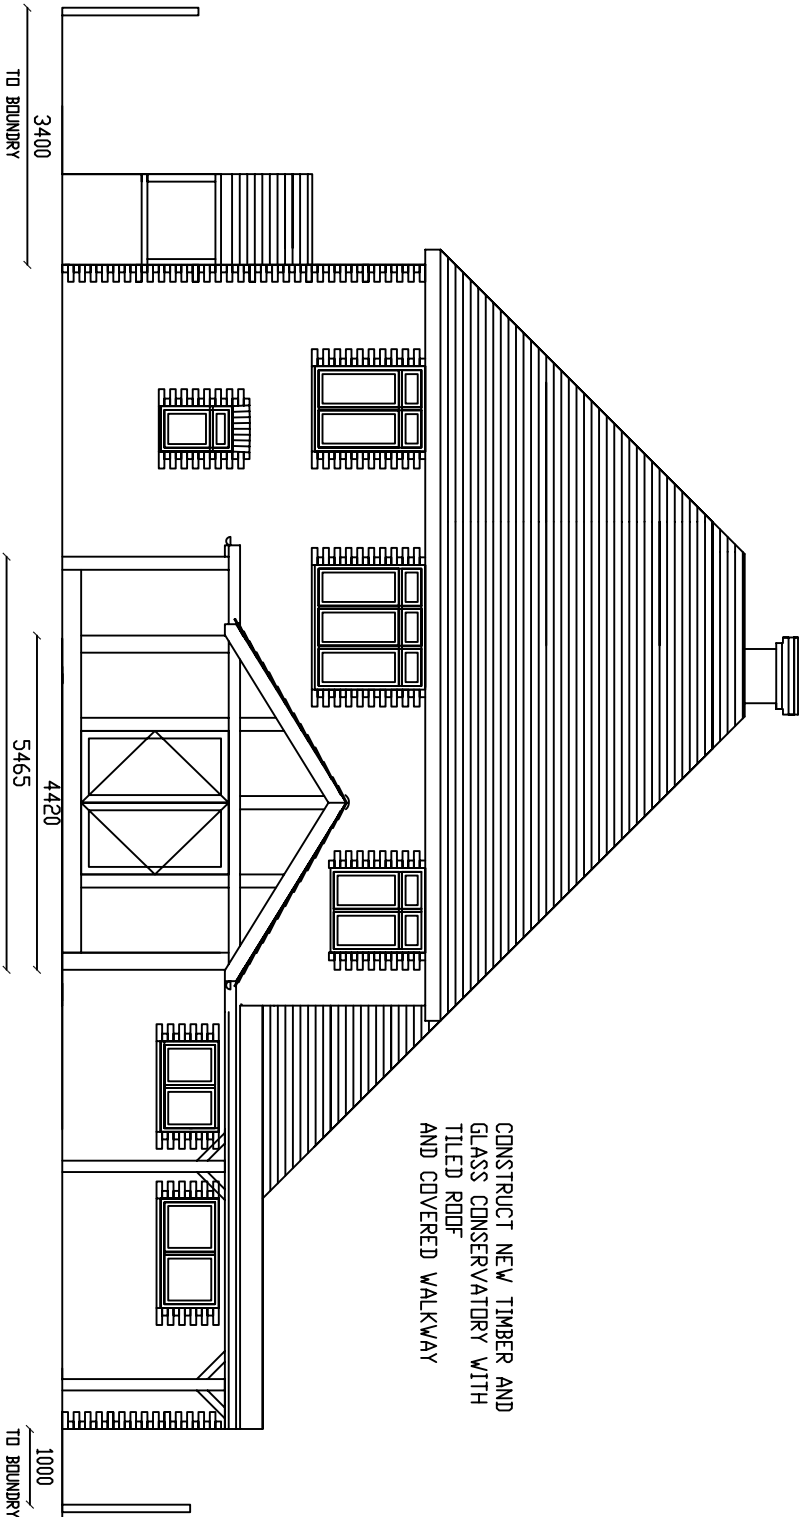

PROPOSED REAR ELEVATION (NORTH)

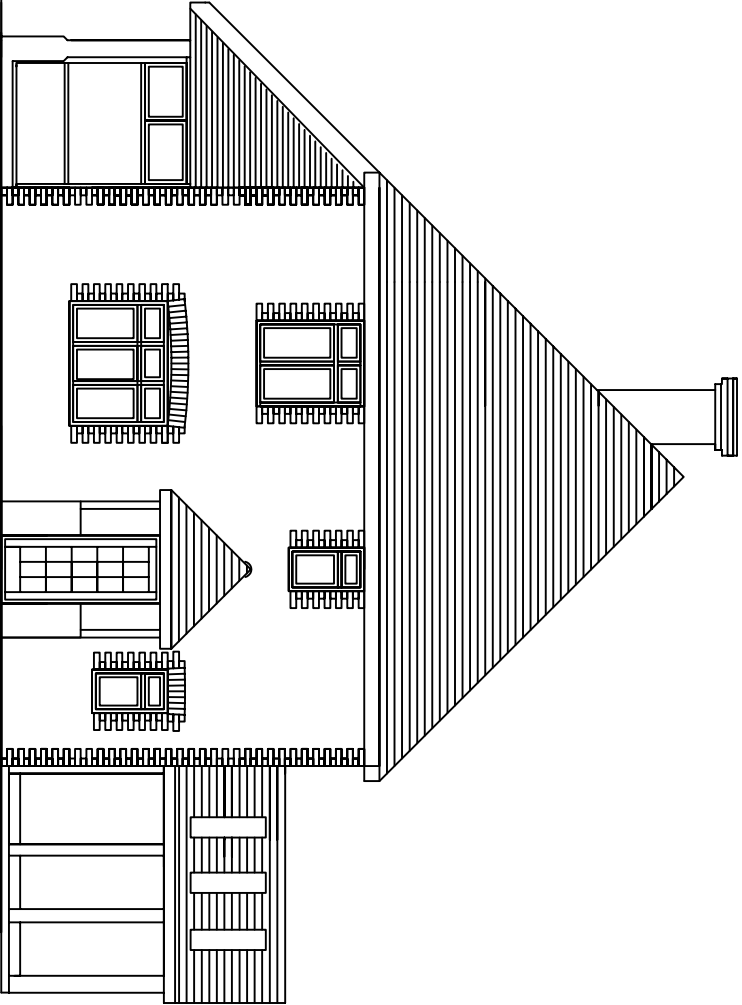

PROPOSED EAST ELEVATION

REF. 31 FERRING LANE BN12 6QT.

Drawing Title
PROPOSED ELEVATIONS

Scale 1:100 @ A3
Date 2ND FEB 2015

Drawn By
SBT

STEVE AND TRACEY THOMAS
TEL 01903 538814
TRACEYCTHOMAS15@GMAIL.COM