



DEMOLISH EXISTING GLASS LEAN TO AND CONSTRUCT NEW TIMBER AND GLASS CONSERVATORY WITH TILED ROOF

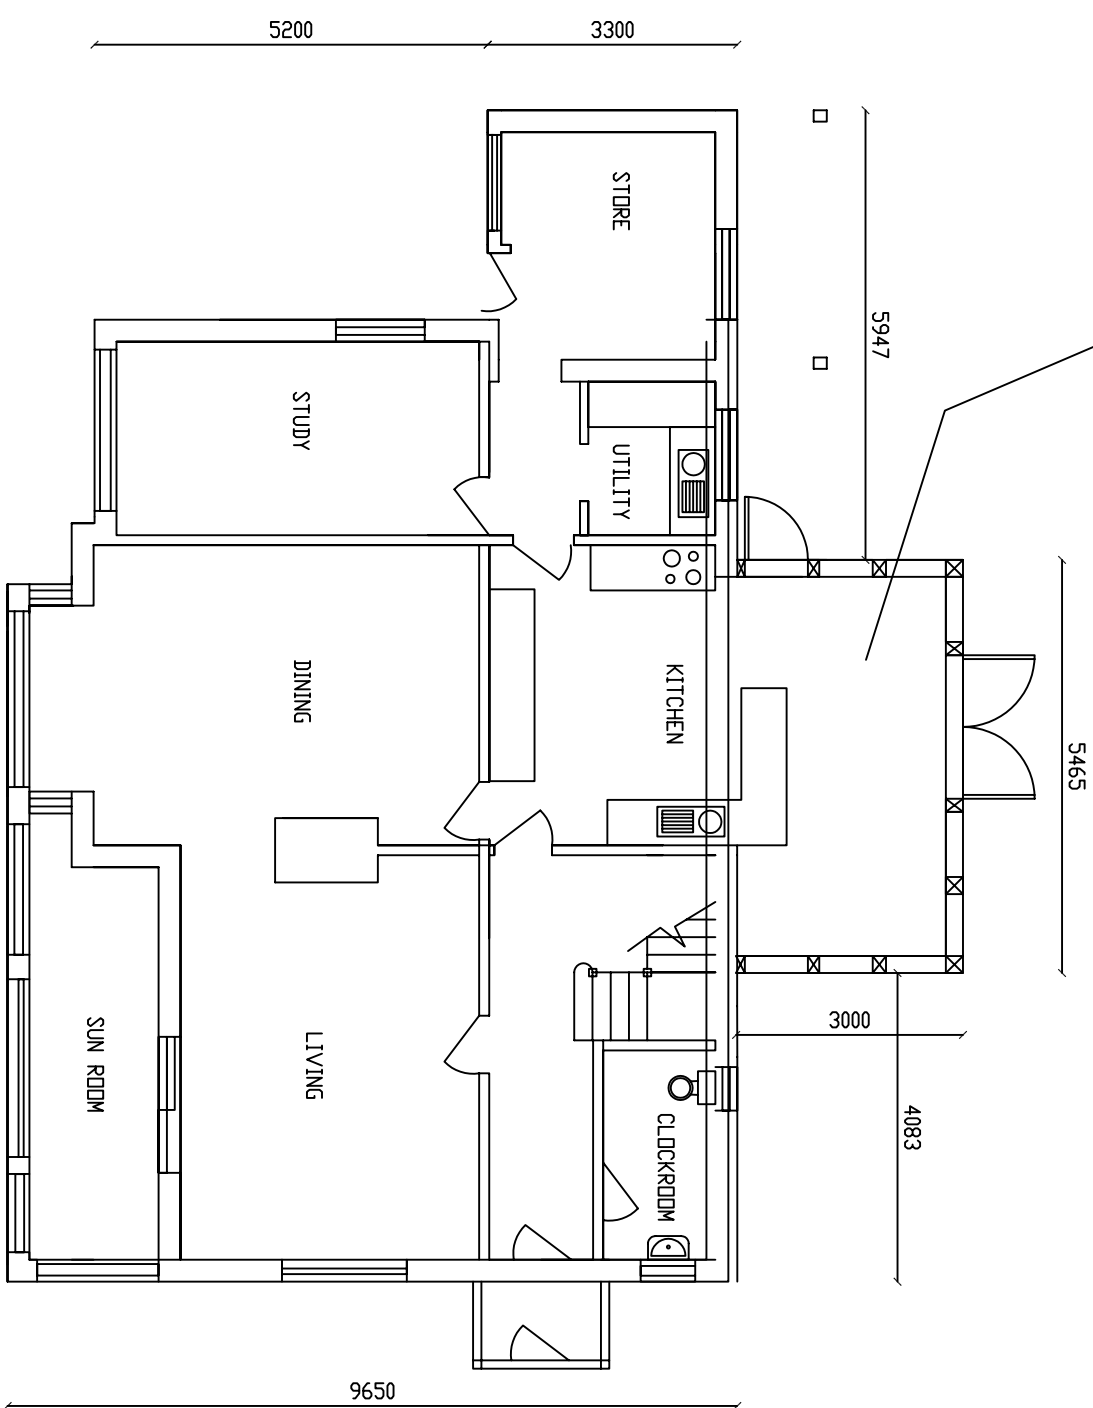

FORM NEW EAVES STORAGE SPACE

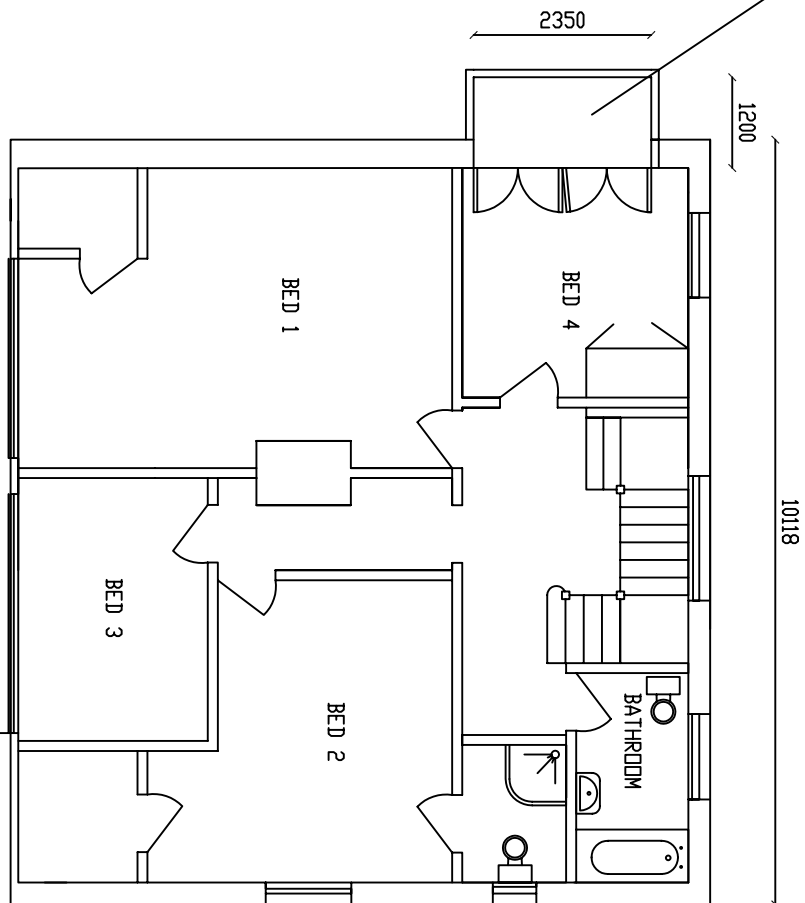

REF. 31 FERRING LANE BN12 6QT.

Drawing Title

PROPOSED FLOOR PLANS

REV.2

Scale 1:100 @ A3

Date 2ND FEB 2015

Drawn By

SBT

STEVE AND TRACEY THOMAS
TEL 01903 538814
TRACEYCTHOMAS15@GMAIL.COM